




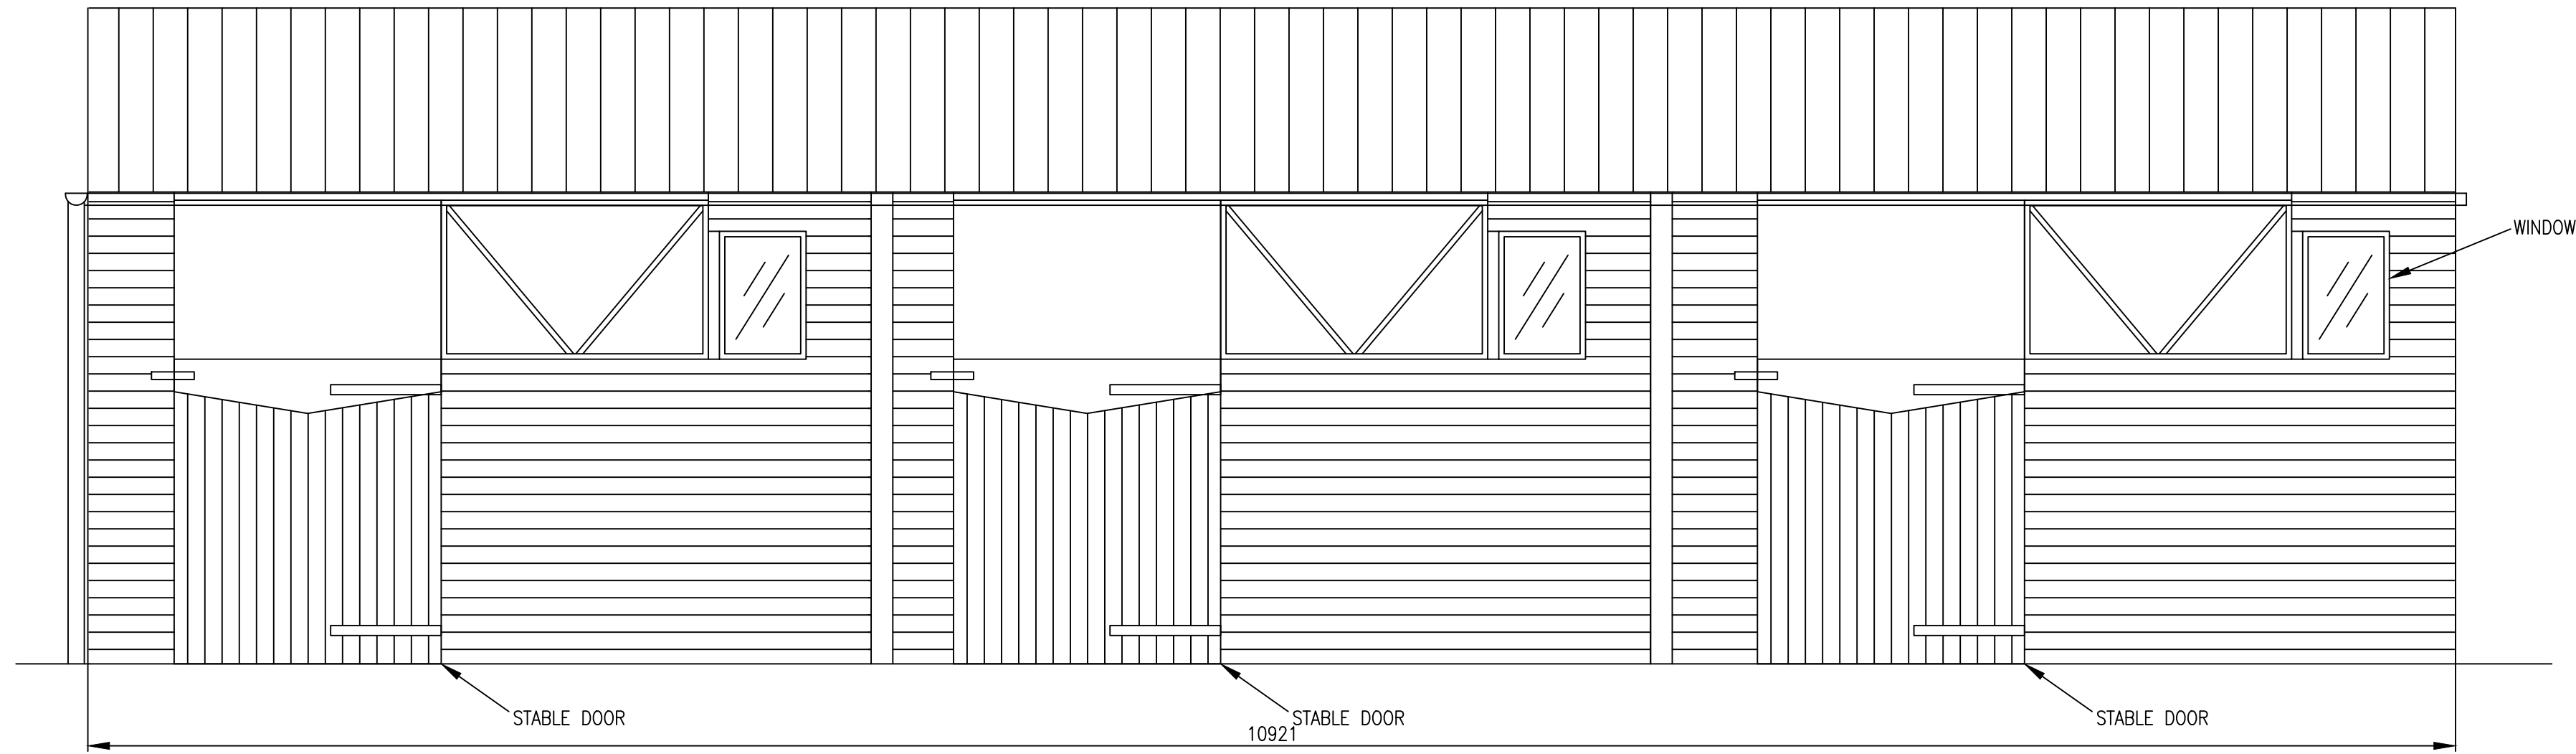


PROPOSED FRONT ELEVATION
(Scale 1:25)

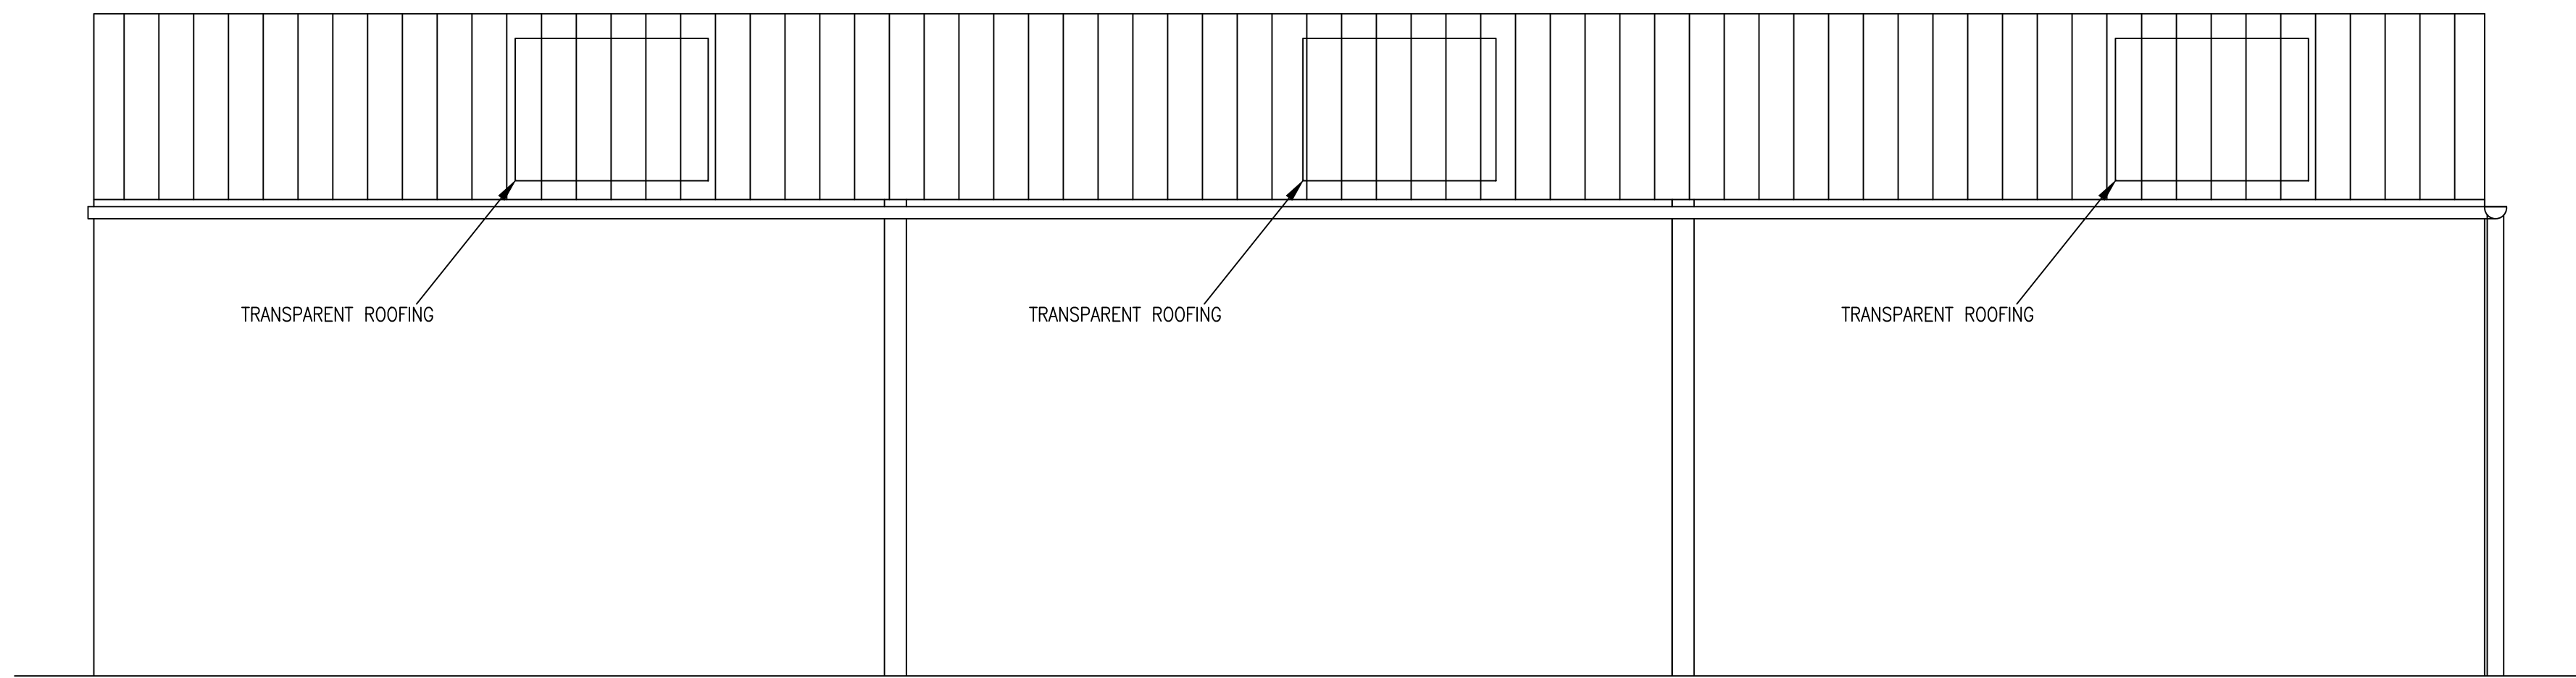


PROPOSED REAR ELEVATION
(Scale 1:25)

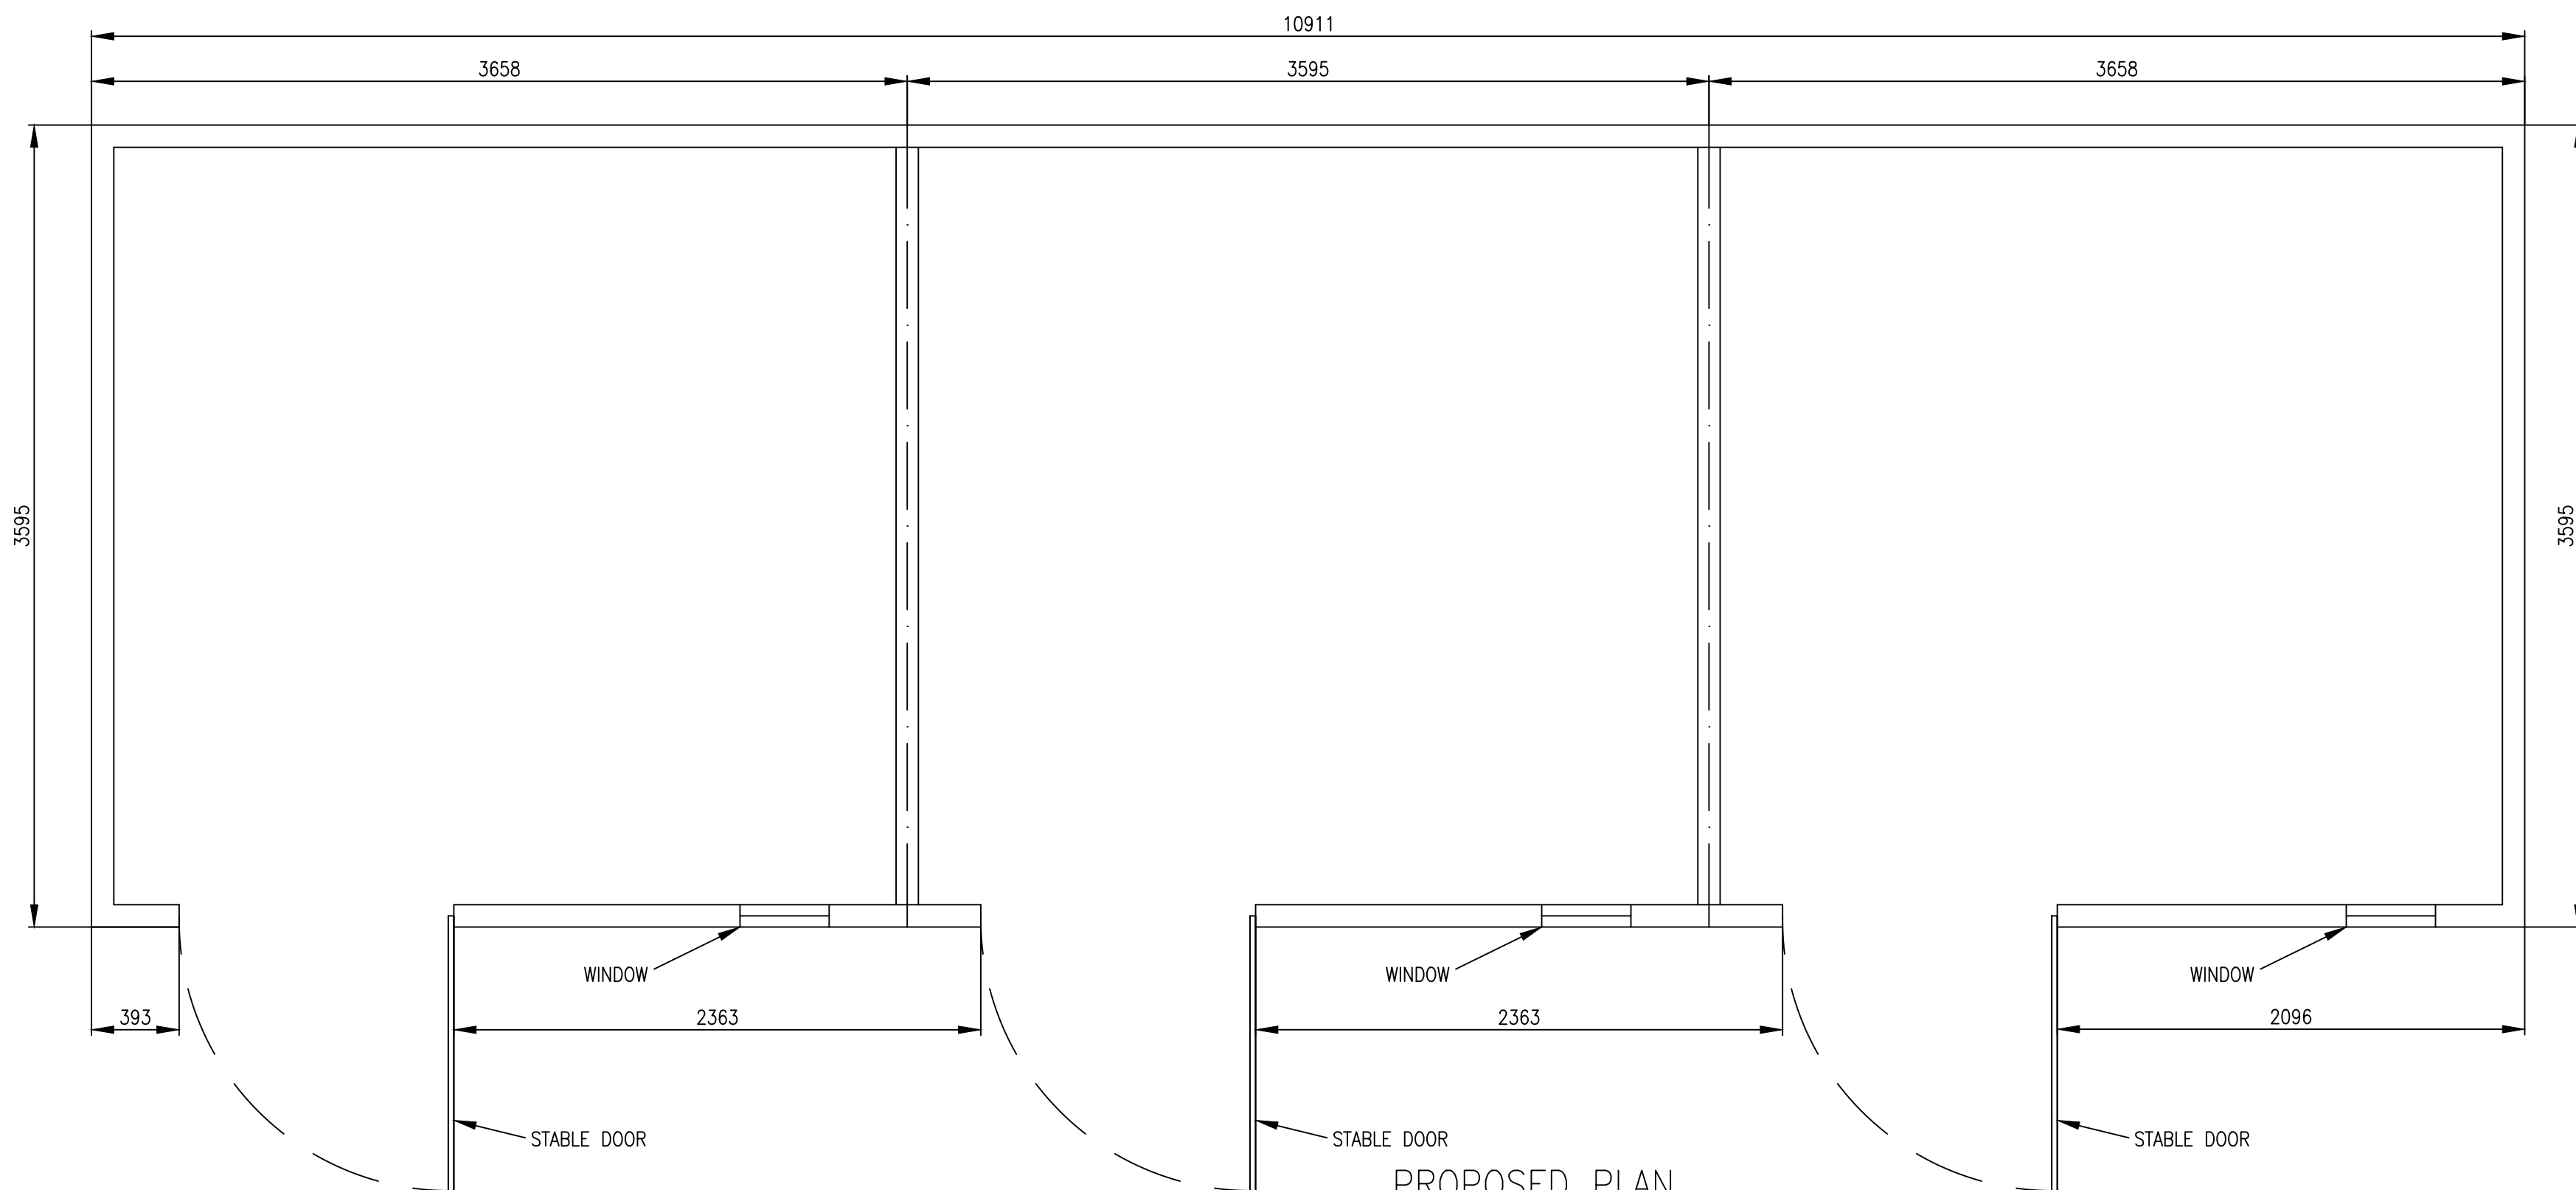

PROPOSED PLAN
(Scale 1:25)

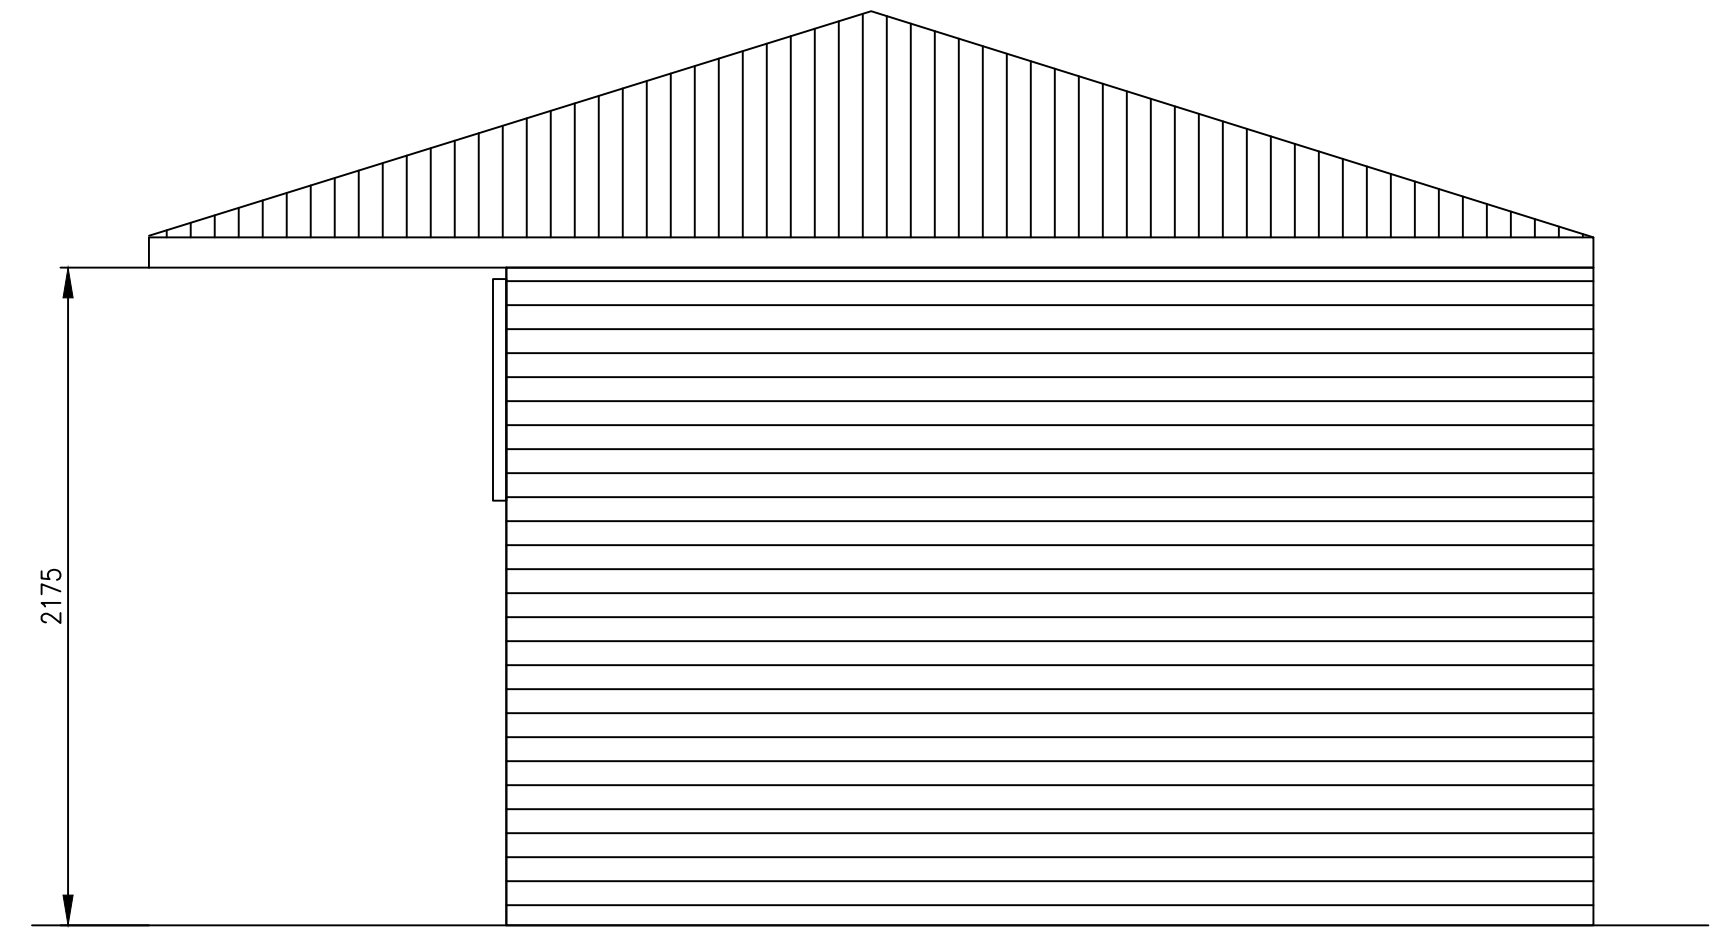

PROPOSED RIGHT SIDE ELEVATION
(Scale 1:25)

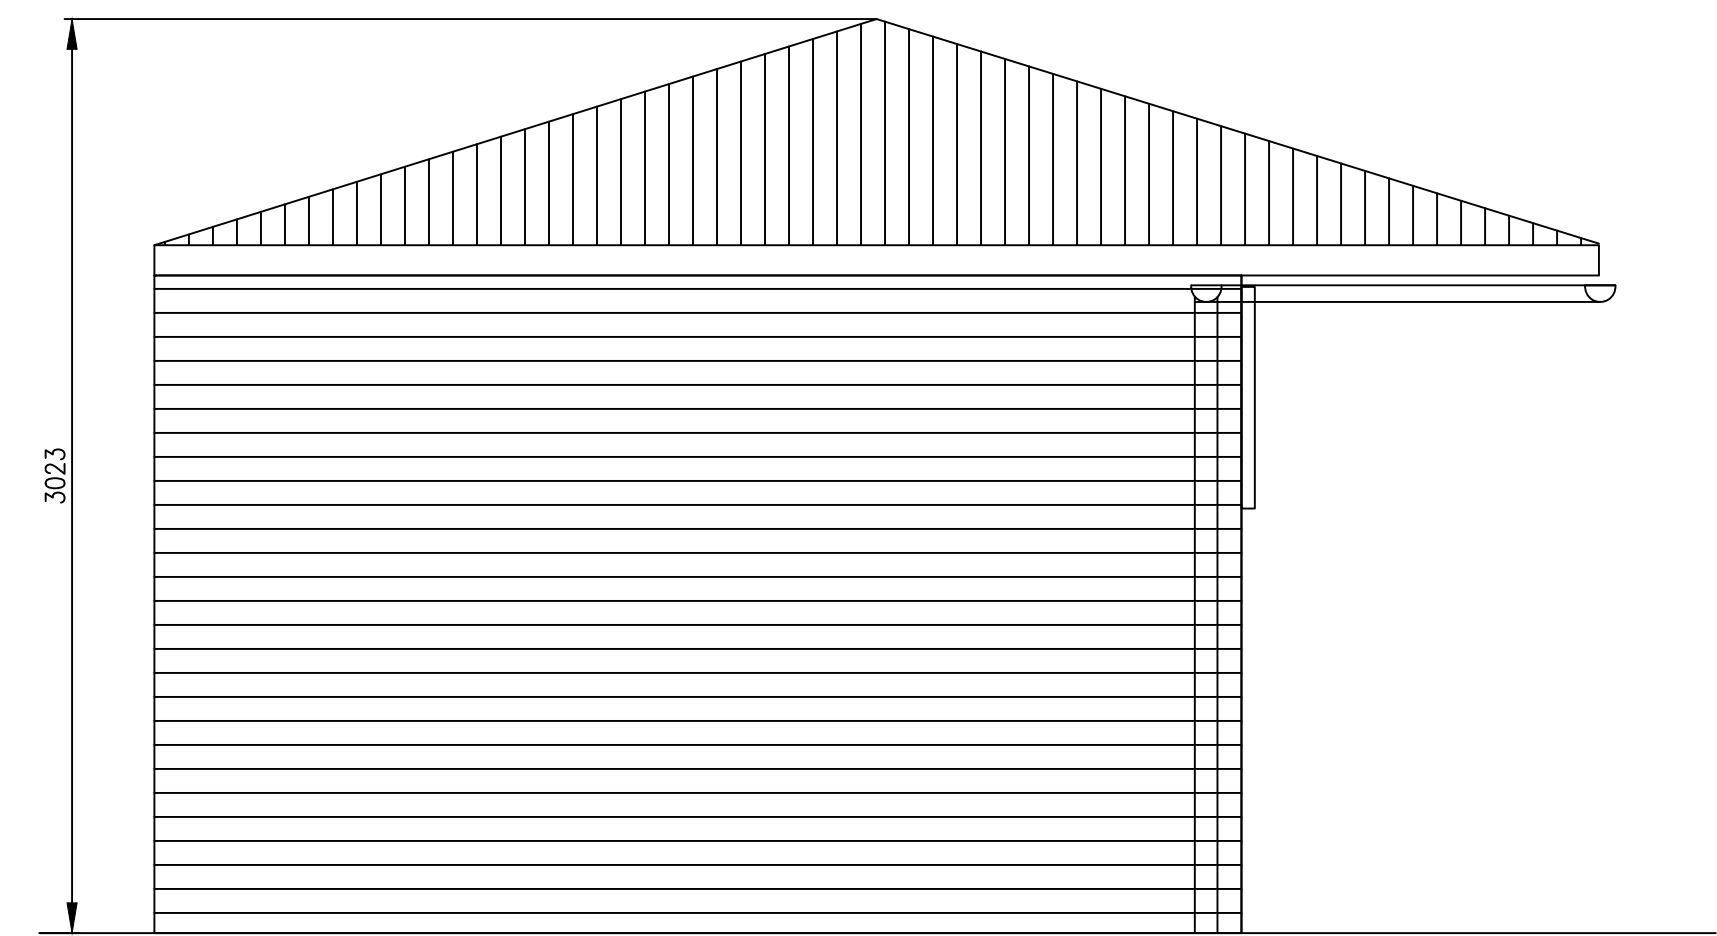

PROPOSED LEFT SIDE ELEVATION
(Scale 1:25)

- NOTES:
1. STABLE MODEL = 36FT x 12FT STABLE.
 2. 6 INCH CONCRETE BASE OVER DAMP PROOF MEMBRANE.
 3. STABLE TO BE 100mm FROM CONCRETE BASE EDGE.
 4. WATER PROOF CONCRETE TO BE USED TO PREVENT WATER BUILD UP.

01	20.11.23	PRELIMINARY ISSUE	DT	ST	ST
REV	DATE	REVISION DETAILS	DRAWN	CHKD	APPRD

CLIENT: SALLY THORNTON

CLIENT REFERENCE:

PROJECT: PROPOSED STABLES AT
LEEK CRICKET CLUB

DRAWING TITLE:
PROPOSED STABLES
LAYOUT

PRECISION
DRAUGHTING
LTD

CIVIL AND STRUCTURAL
DRAWING SERVICES

SOMERTON HOUSE
SOMERTON ROAD
WERRINGTON
STAFFORDSHIRE
ST9 0JH

EMAIL:
Precision-draughting@hotmail.com

SCALE	DOCUMENT NUMBER	REV
1:25	5001-001	01

