


 Proposed single storey rear extension


East Elevation

DATUM +10.00 (STEP LEVEL ON PARK HAYES FARM)

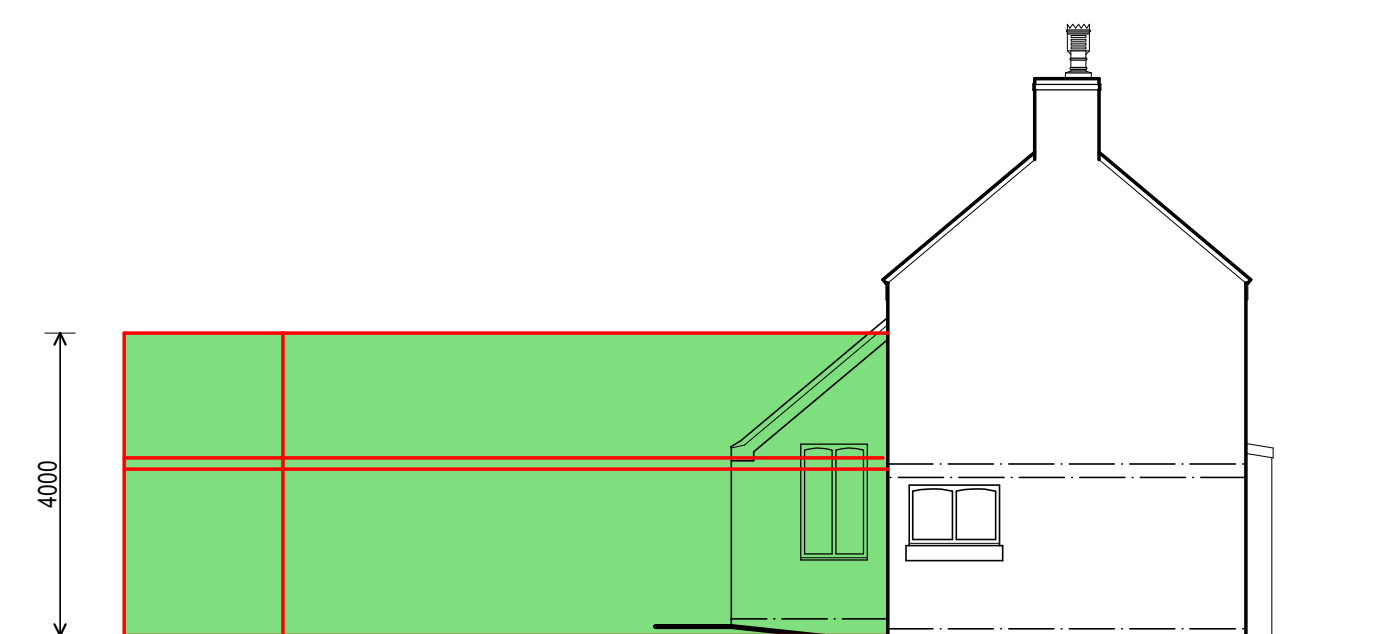


South Elevation

DATUM +10.00 (STEP 1 LEVEL ON PARK HAYES FARM)

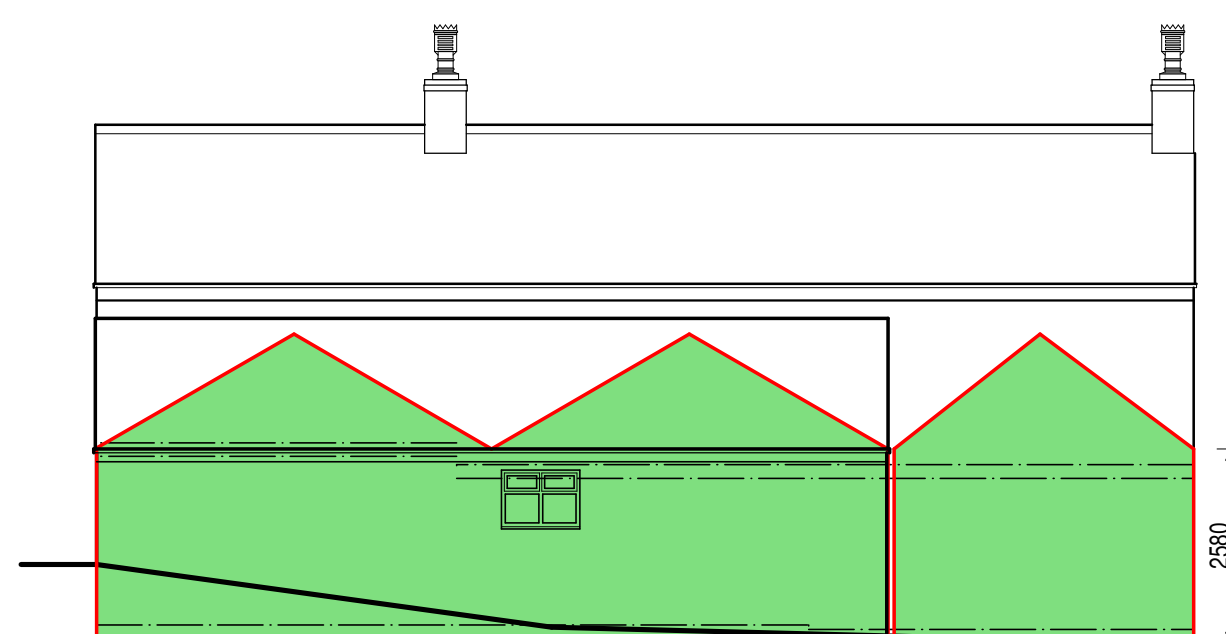


West Elevation

DATUM +10.00 (STEP LEVEL ON PARK HAYES FARM)

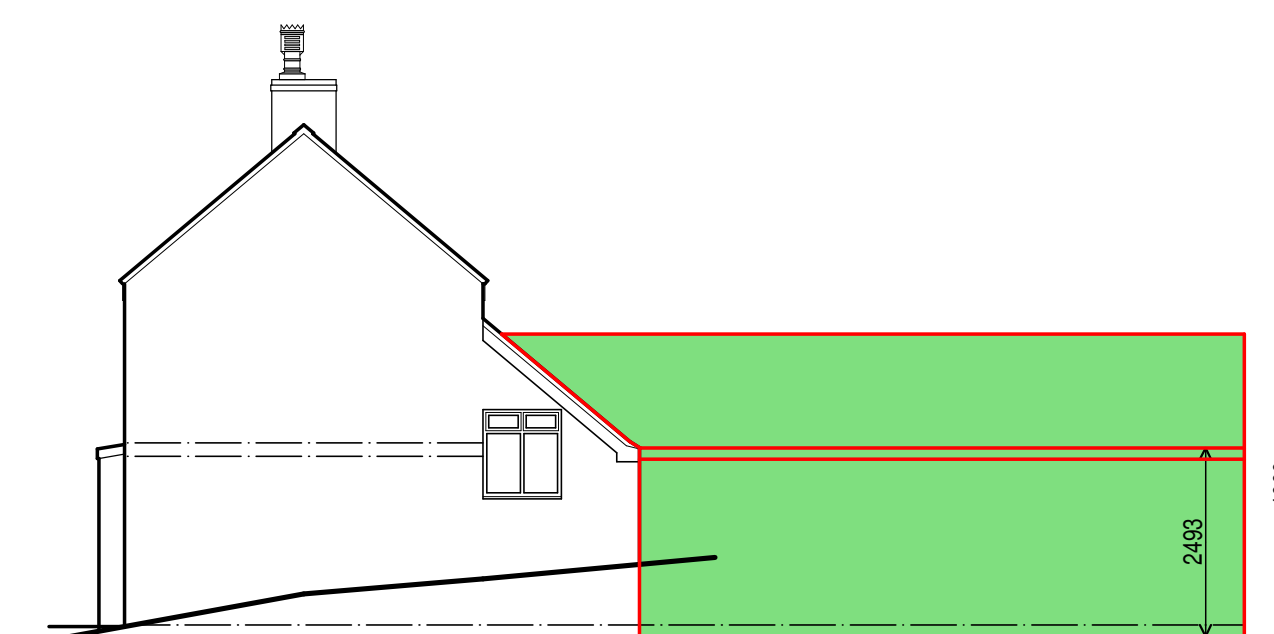


North Elevation


DATUM +10.00 (STEP LEVEL ON PARK HAYES FARM)

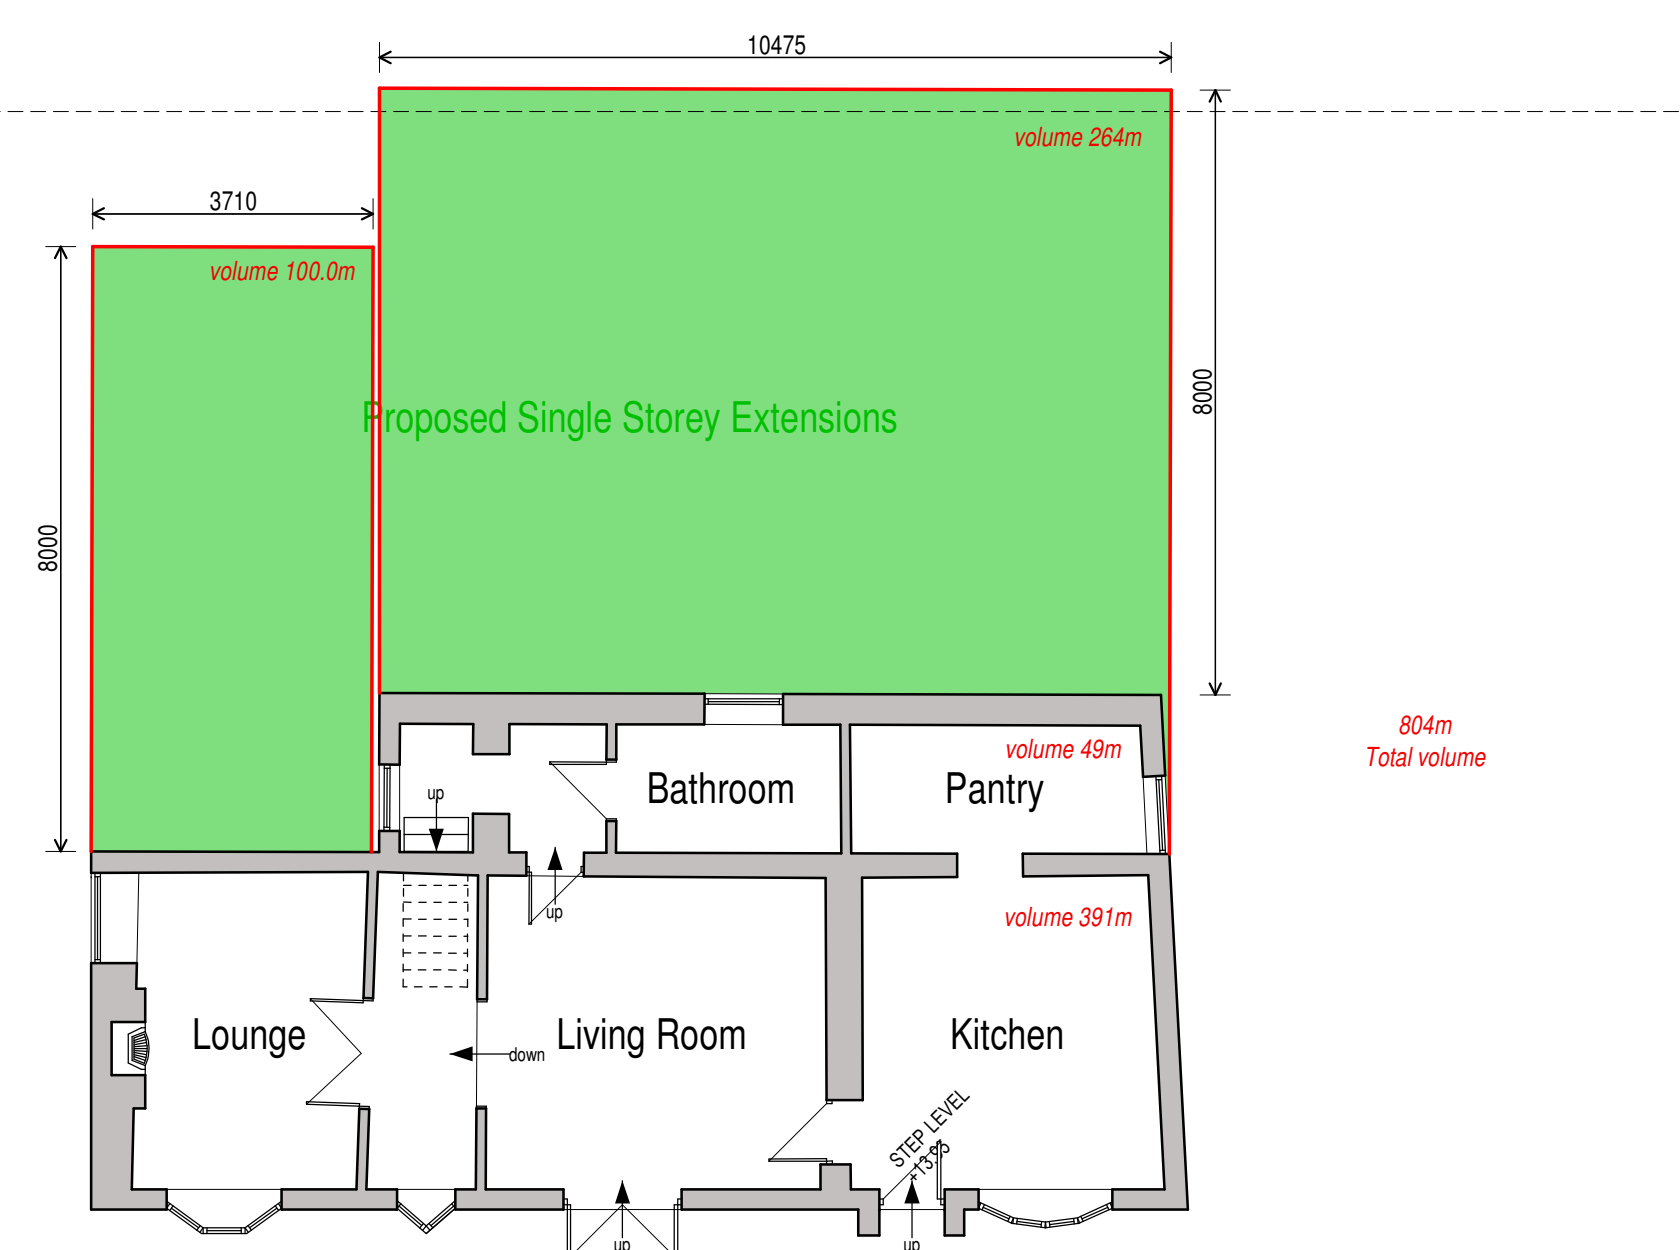

Ground Floor Plan

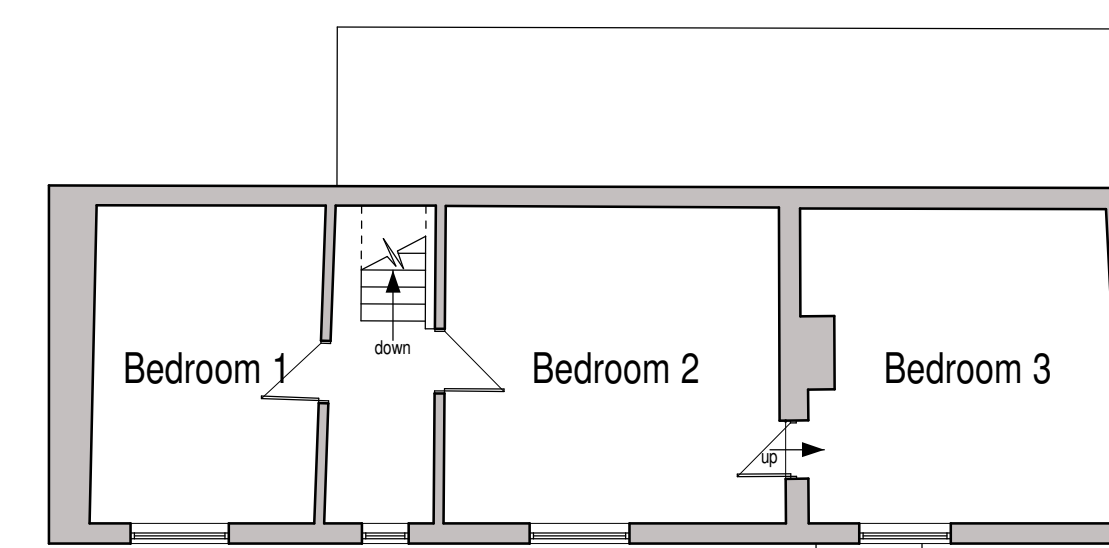

First Floor Plan

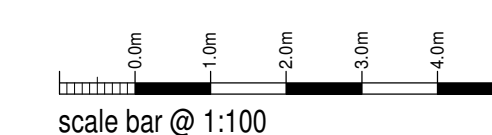

Mr & Mrs A Clowes

Proposed Rear Extension,
Park Hayes Farm,
Blackwood Hill,
Endon, Stoke-on-Trent
ST9 9AH

Larger Home Extension Notification
Floor Plans and Elevations

Date	Sheet	Scale
November 2021	A1	1:100
Dwg. No.	Rev.	Drawn
2021-2603-08	B	RG

A - 23/12/2021 - PLAN UPDATED TO ACCOUNT FOR REAR LEAN TO BEING INSITU IN 1948
B - 29/04/2022 - ADDITIONAL DIMENSIONS ADDED TO APPROVED PLAN



10 Cawdry Buildings, Fountain Street, Leek. ST13 6JF
Telephone: 01538 386002
E-mail: info@sammonsltd.co.uk
Web: www.sammonsltd.co.uk

This drawing is copyright.
All dimensions must be checked prior to commencement