


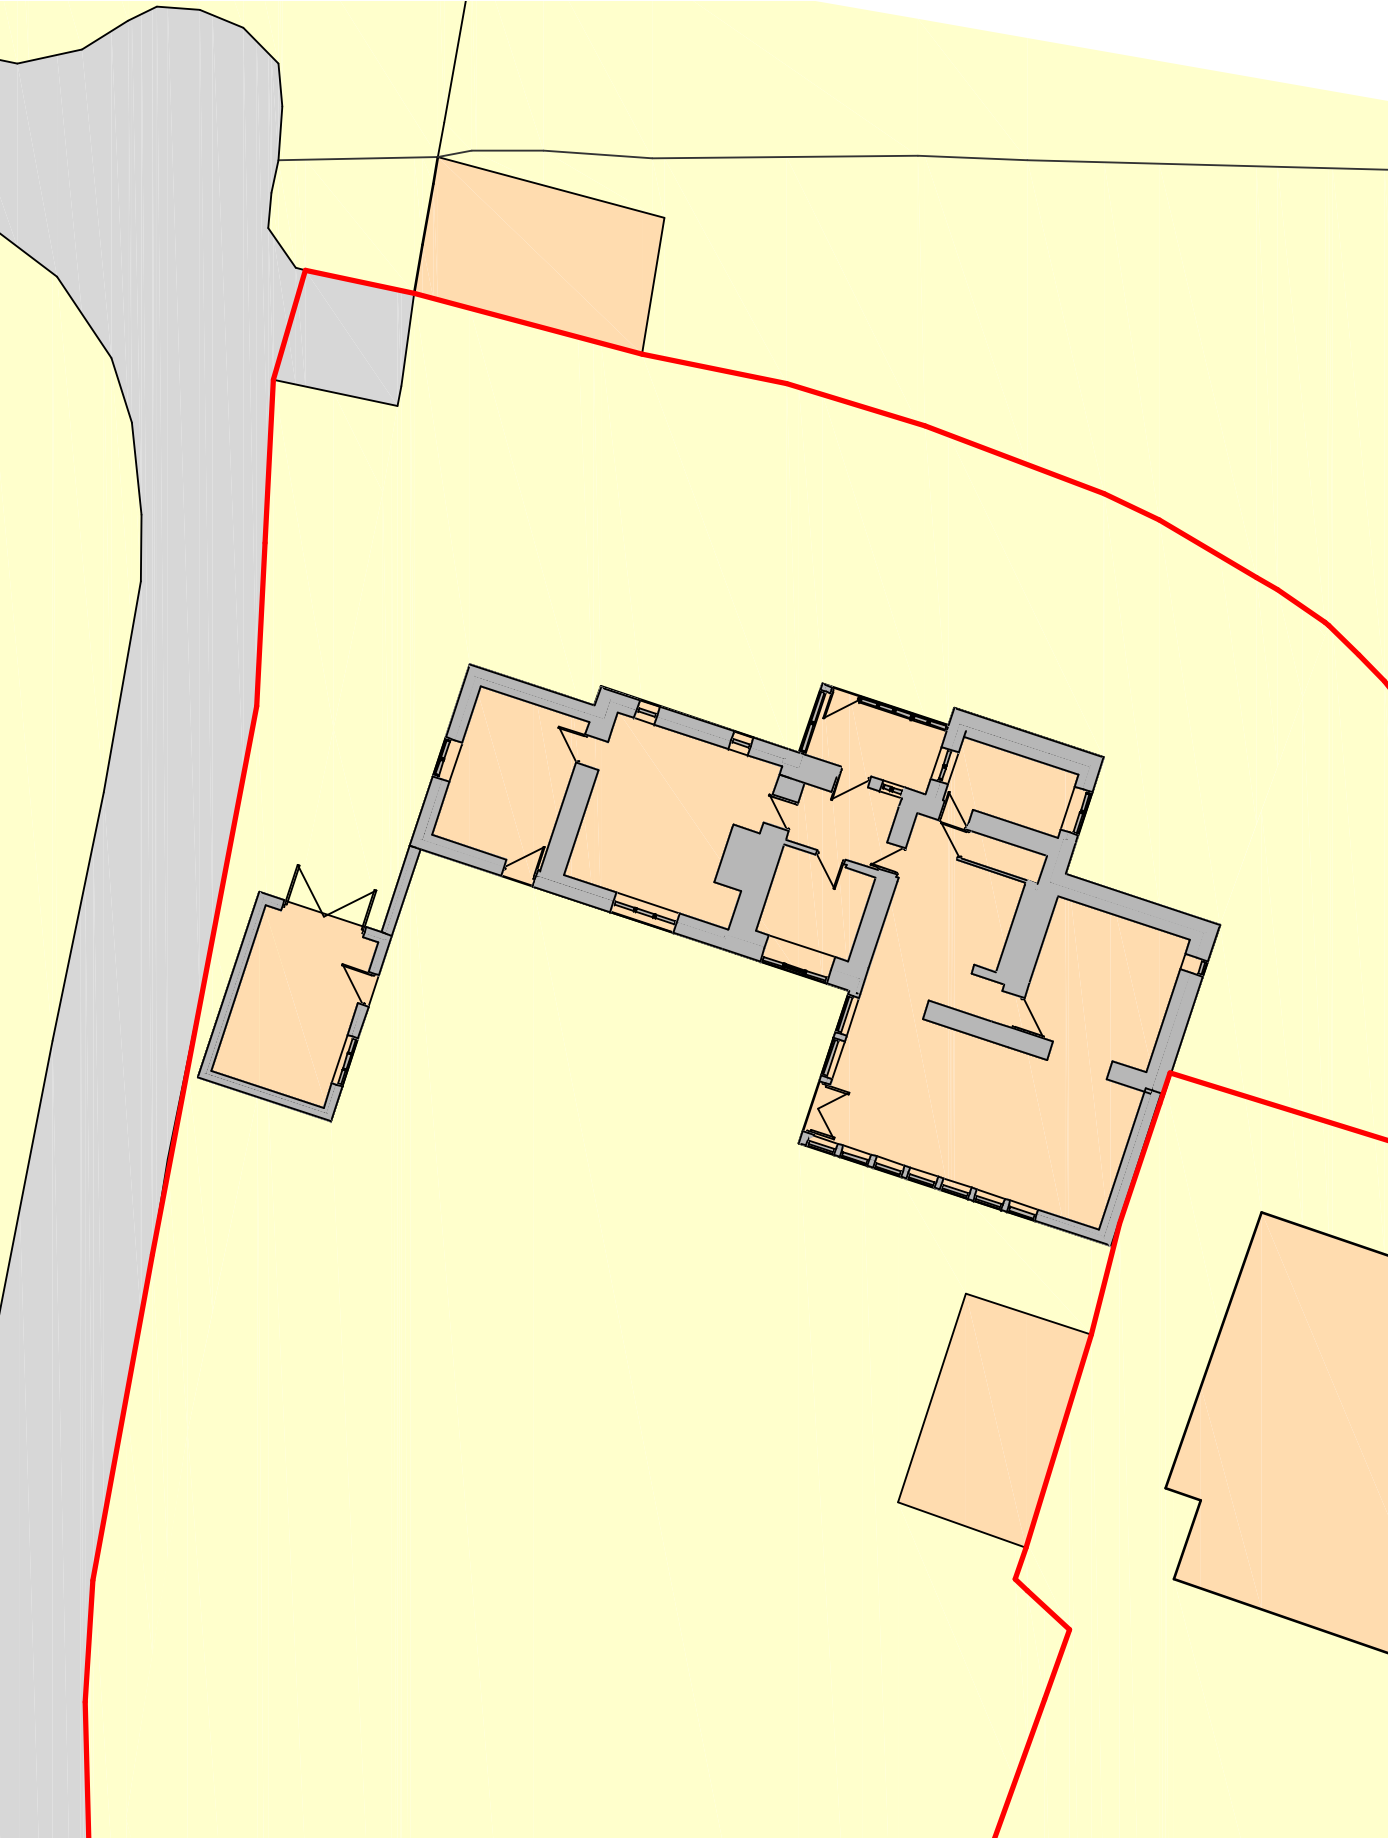
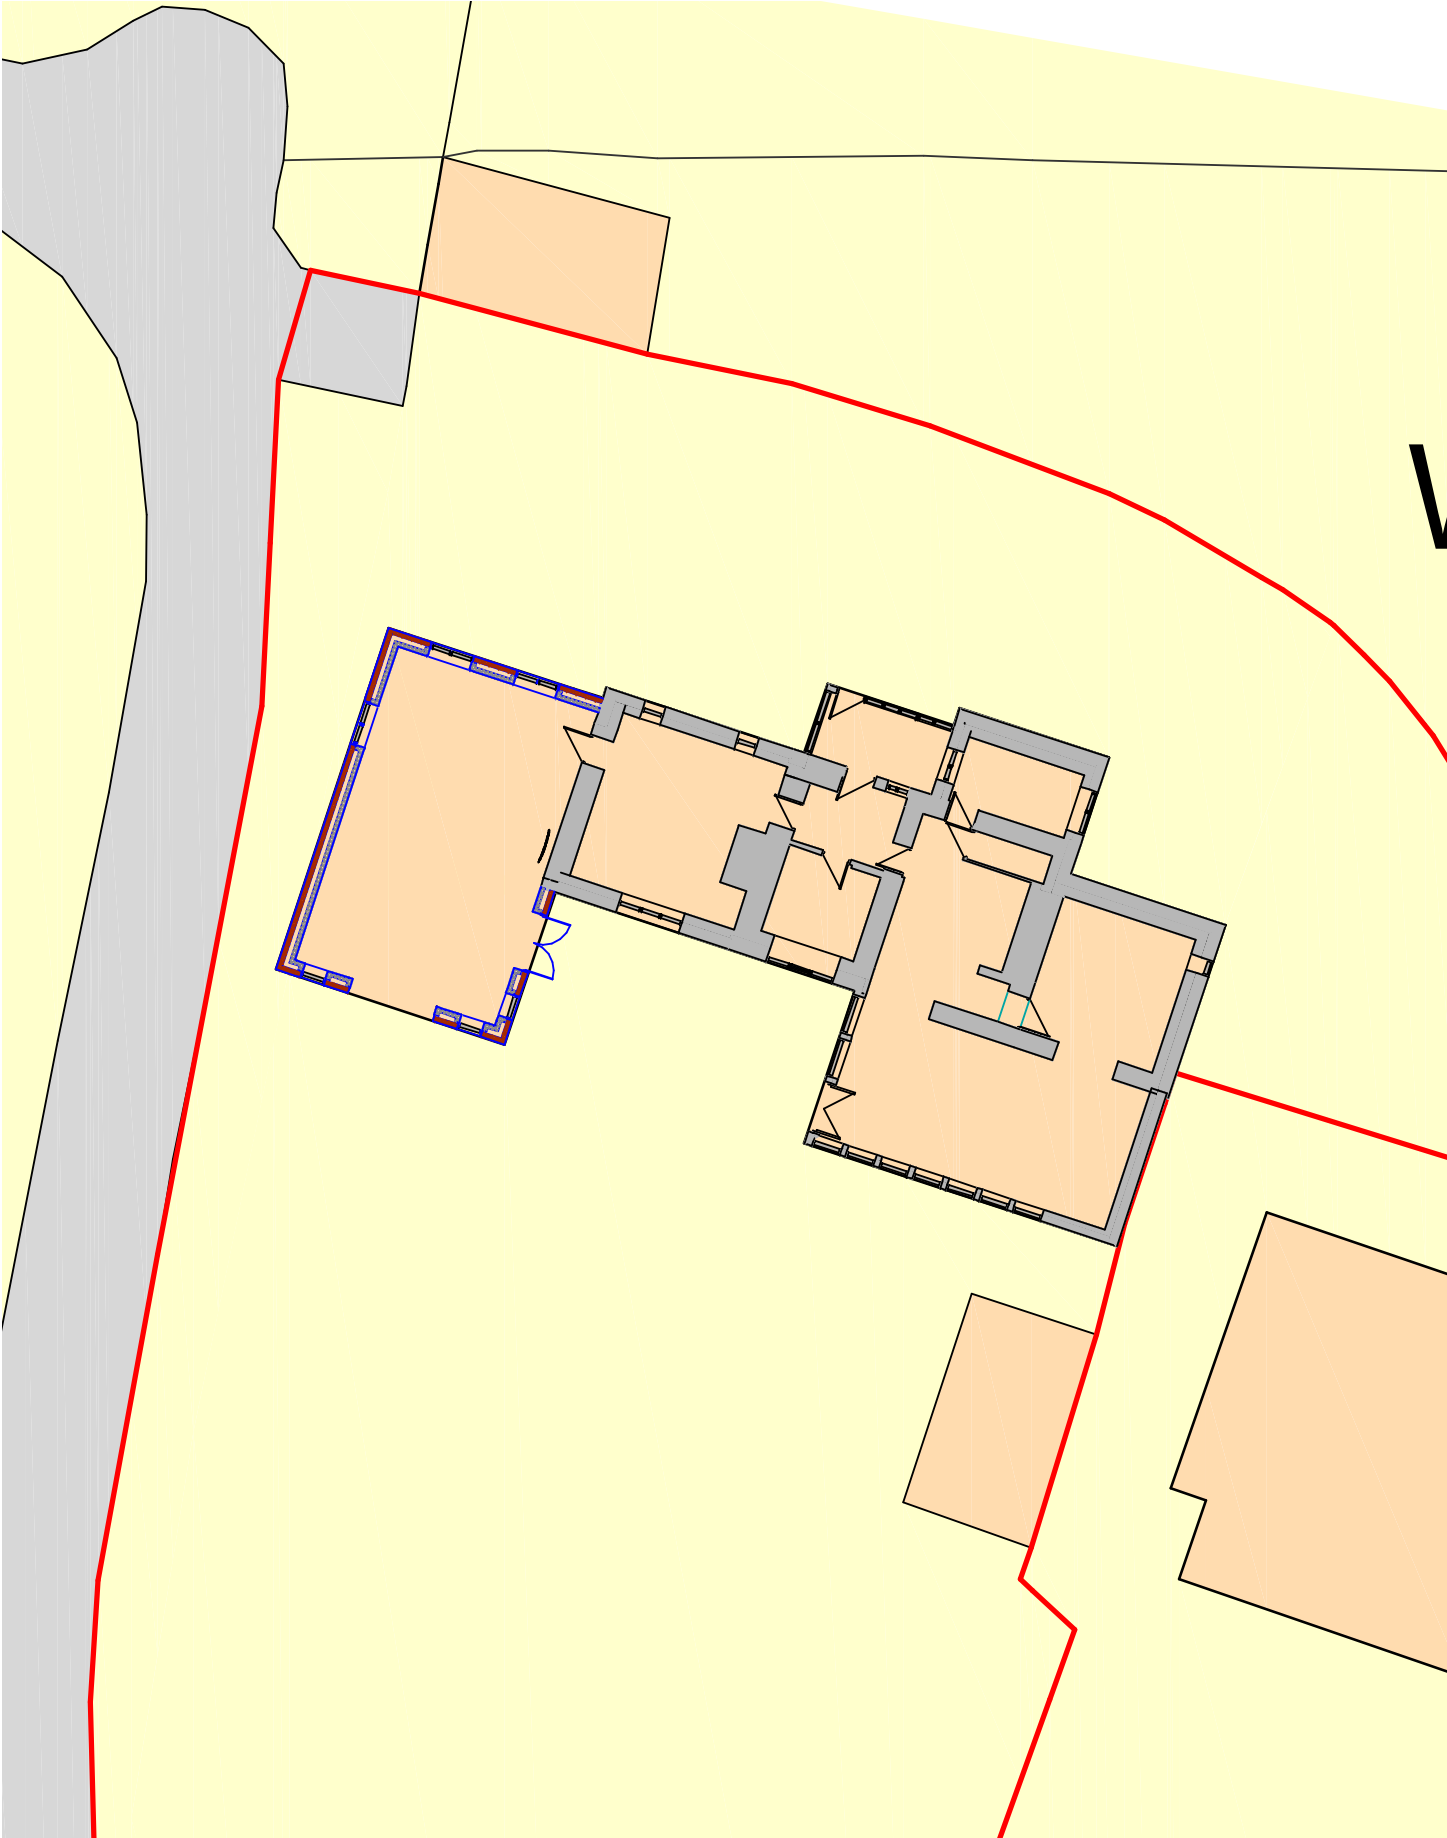
 


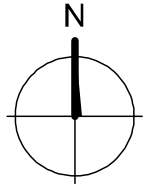


Site Plan as Existing

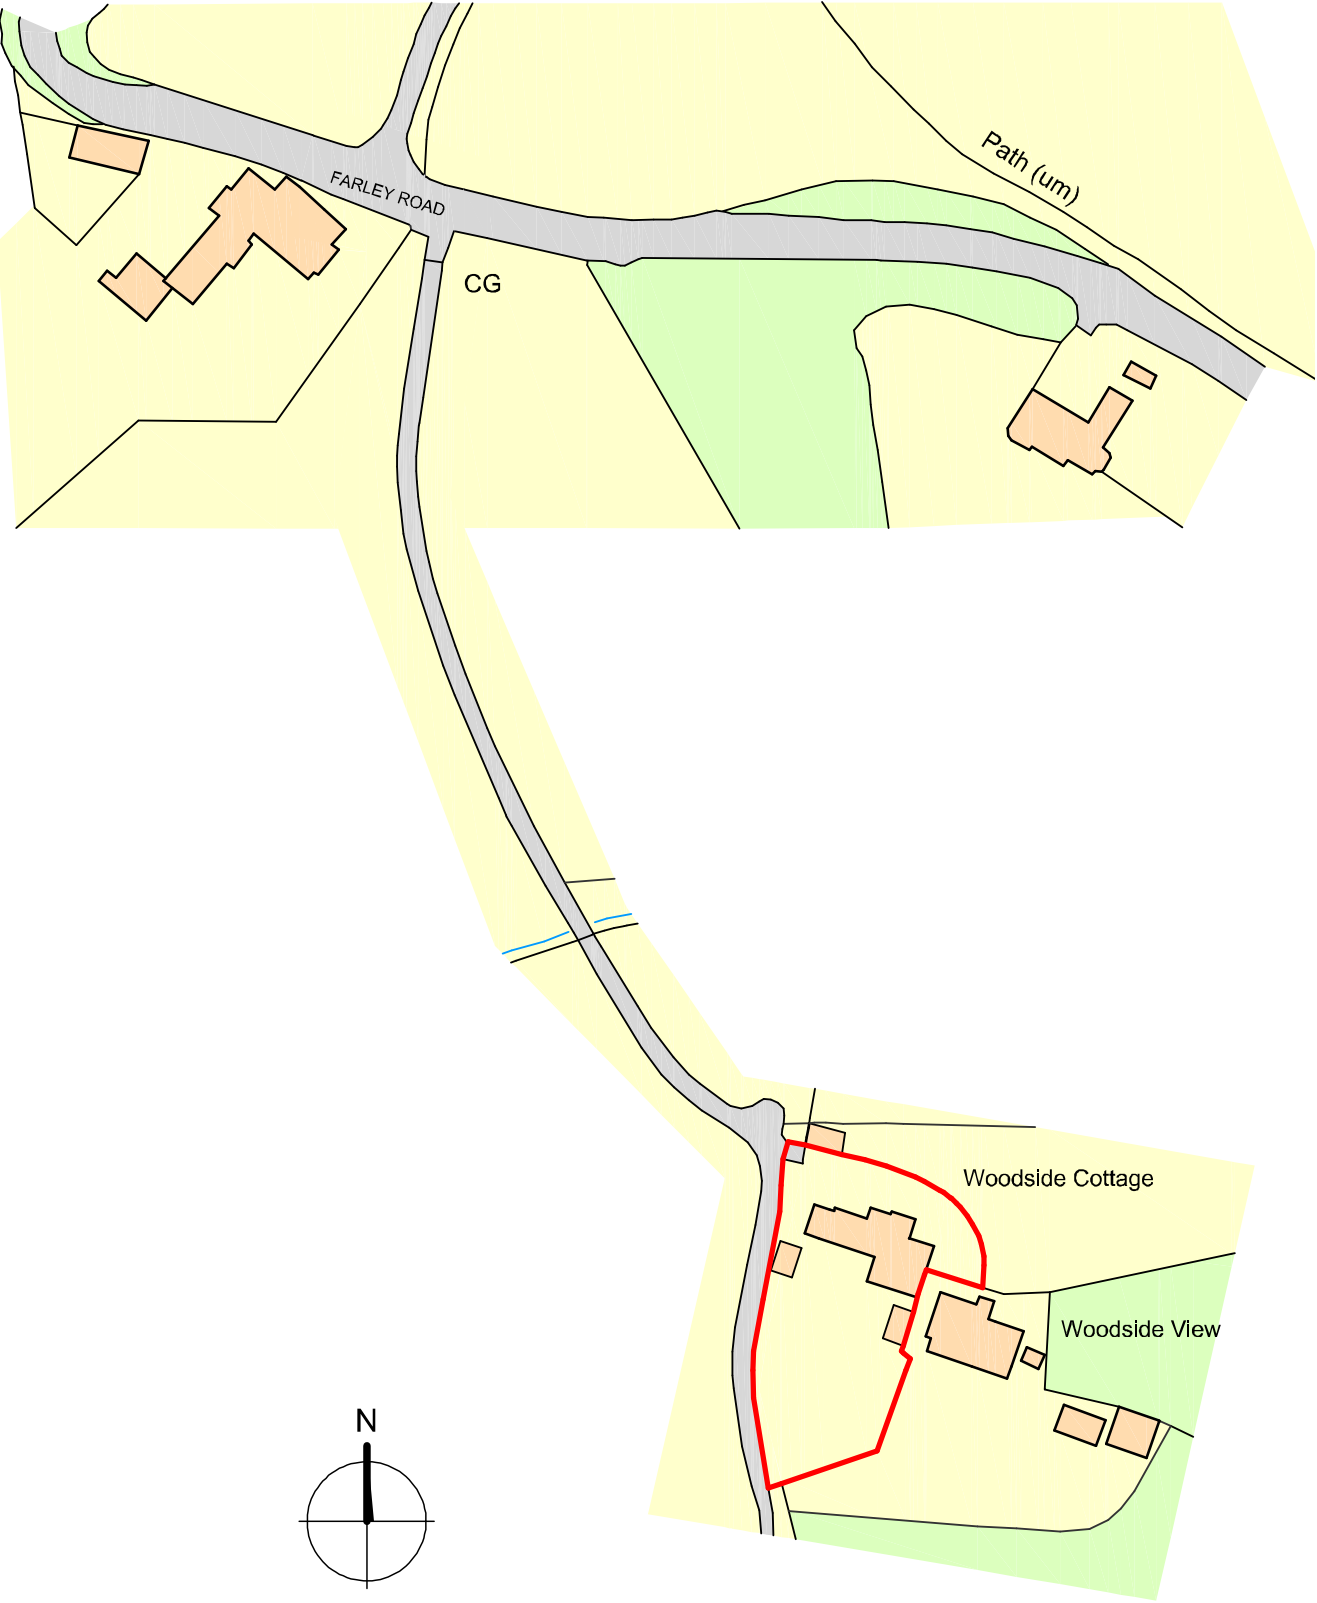

Site Plan as Proposed

 

Ordnance Survey, (c) Crown Copyright 2023. All rights reserved. Licence number 100022432

 

SCALE 1:1250

Site Location Plan

DBD Architectural Consultancy Ltd ©2023

1. Copyright is vested with DBD Architectural Consultancy Ltd.
2. All dimensions to be checked on site before proceeding.
3. Contractor to check/adjust dimensions of new work to suit existing conditions. Do not assume existing structure or details are plumb, square or level.
4. Contractor must notify the architect of any discrepancies before proceeding.
5. All drawings to be read in conjunction with all other consultants drawings and specs.

Rev	Date	Description



DBD Architectural Consultancy Ltd
50 Broad Street, Leek,
Staffordshire, ST13 5NS
01538 383118
mail@dbdconsultants.co.uk
www.dbdconsultants.co.uk

Mr P Conquest
Woodside Cottage, Farley Lane
Oakamoor
ST10 3BD

Two storey side and rear extension

Site Plans

Drawn: Planning	Drawn: 09.10.23	Job No: 2204
Scale: A3	Scale: 1:200	Scale: 1:200
Drawn: 09.10.23	Drawn: 09.10.23	Drawn: 09.10.23
Drawn: 09.10.23	Drawn: 09.10.23	Drawn: 09.10.23

PL 01