




Front Elevation

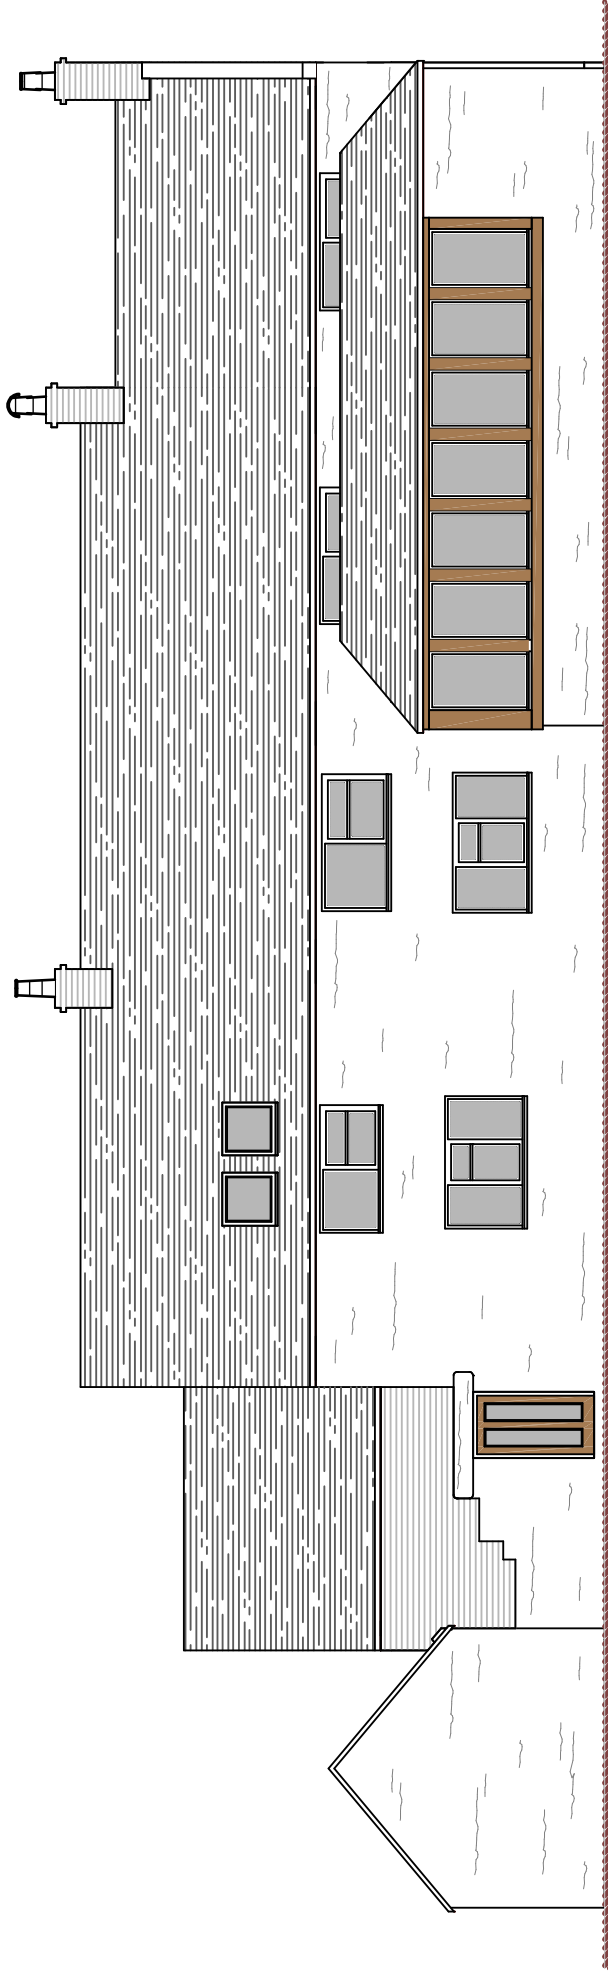


Rear Elevation

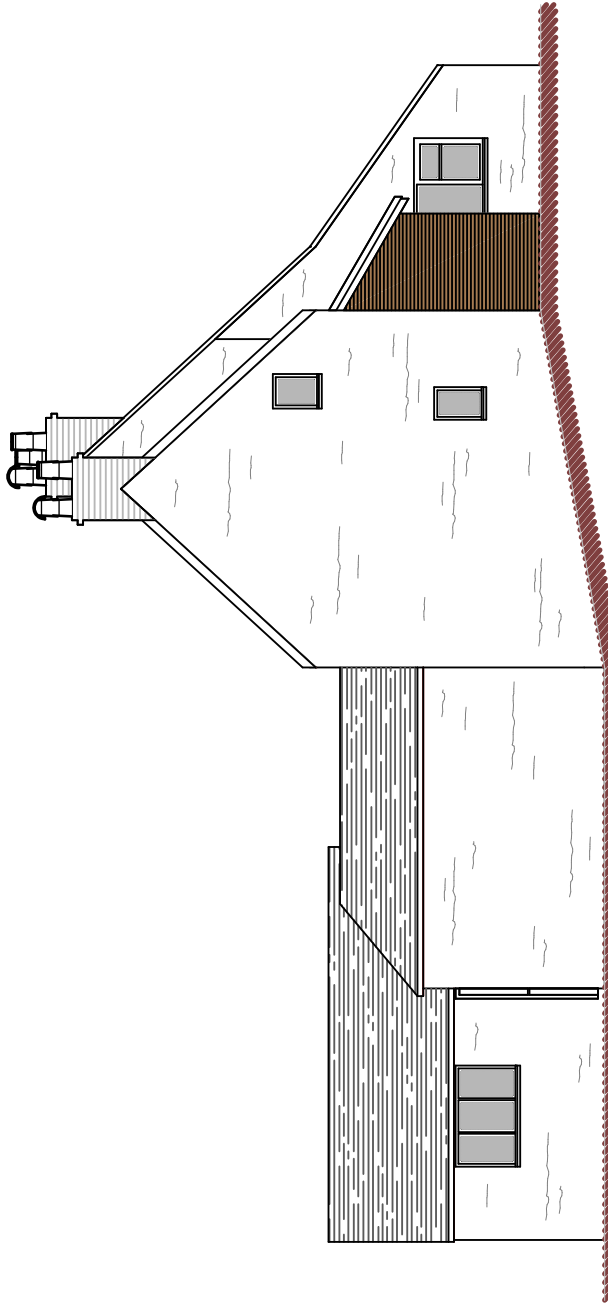


Side Elevation

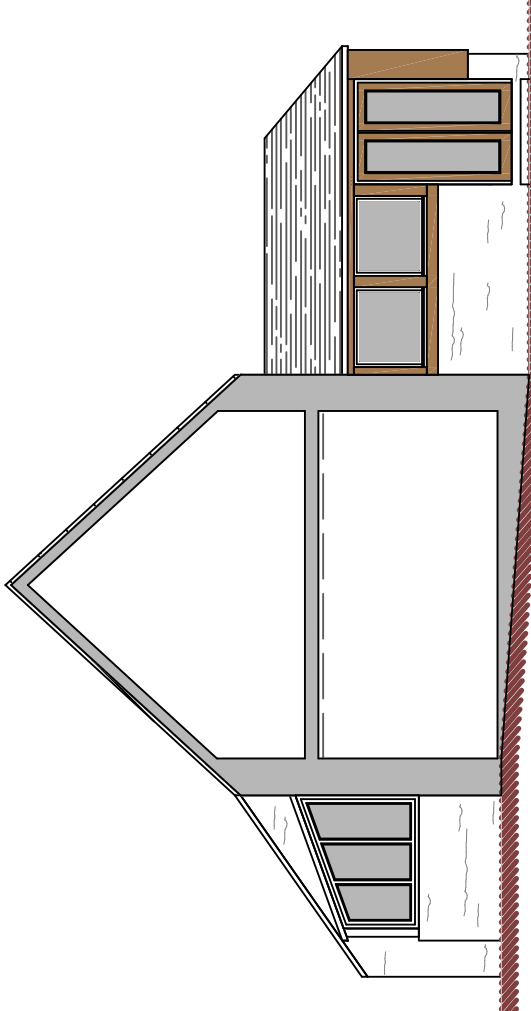

Sectional Side Elevation (A-A)

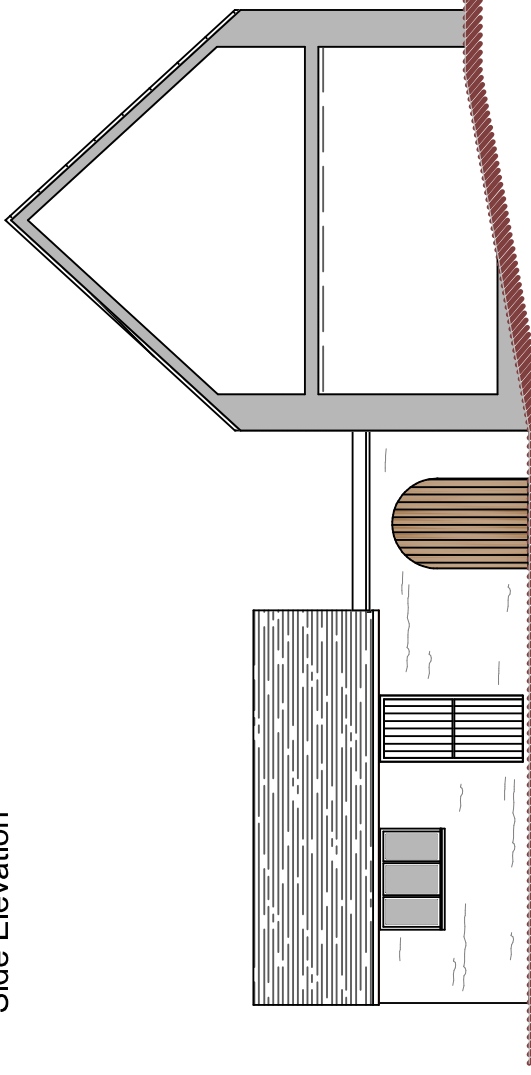


Sectional Side Elevation (B-B)

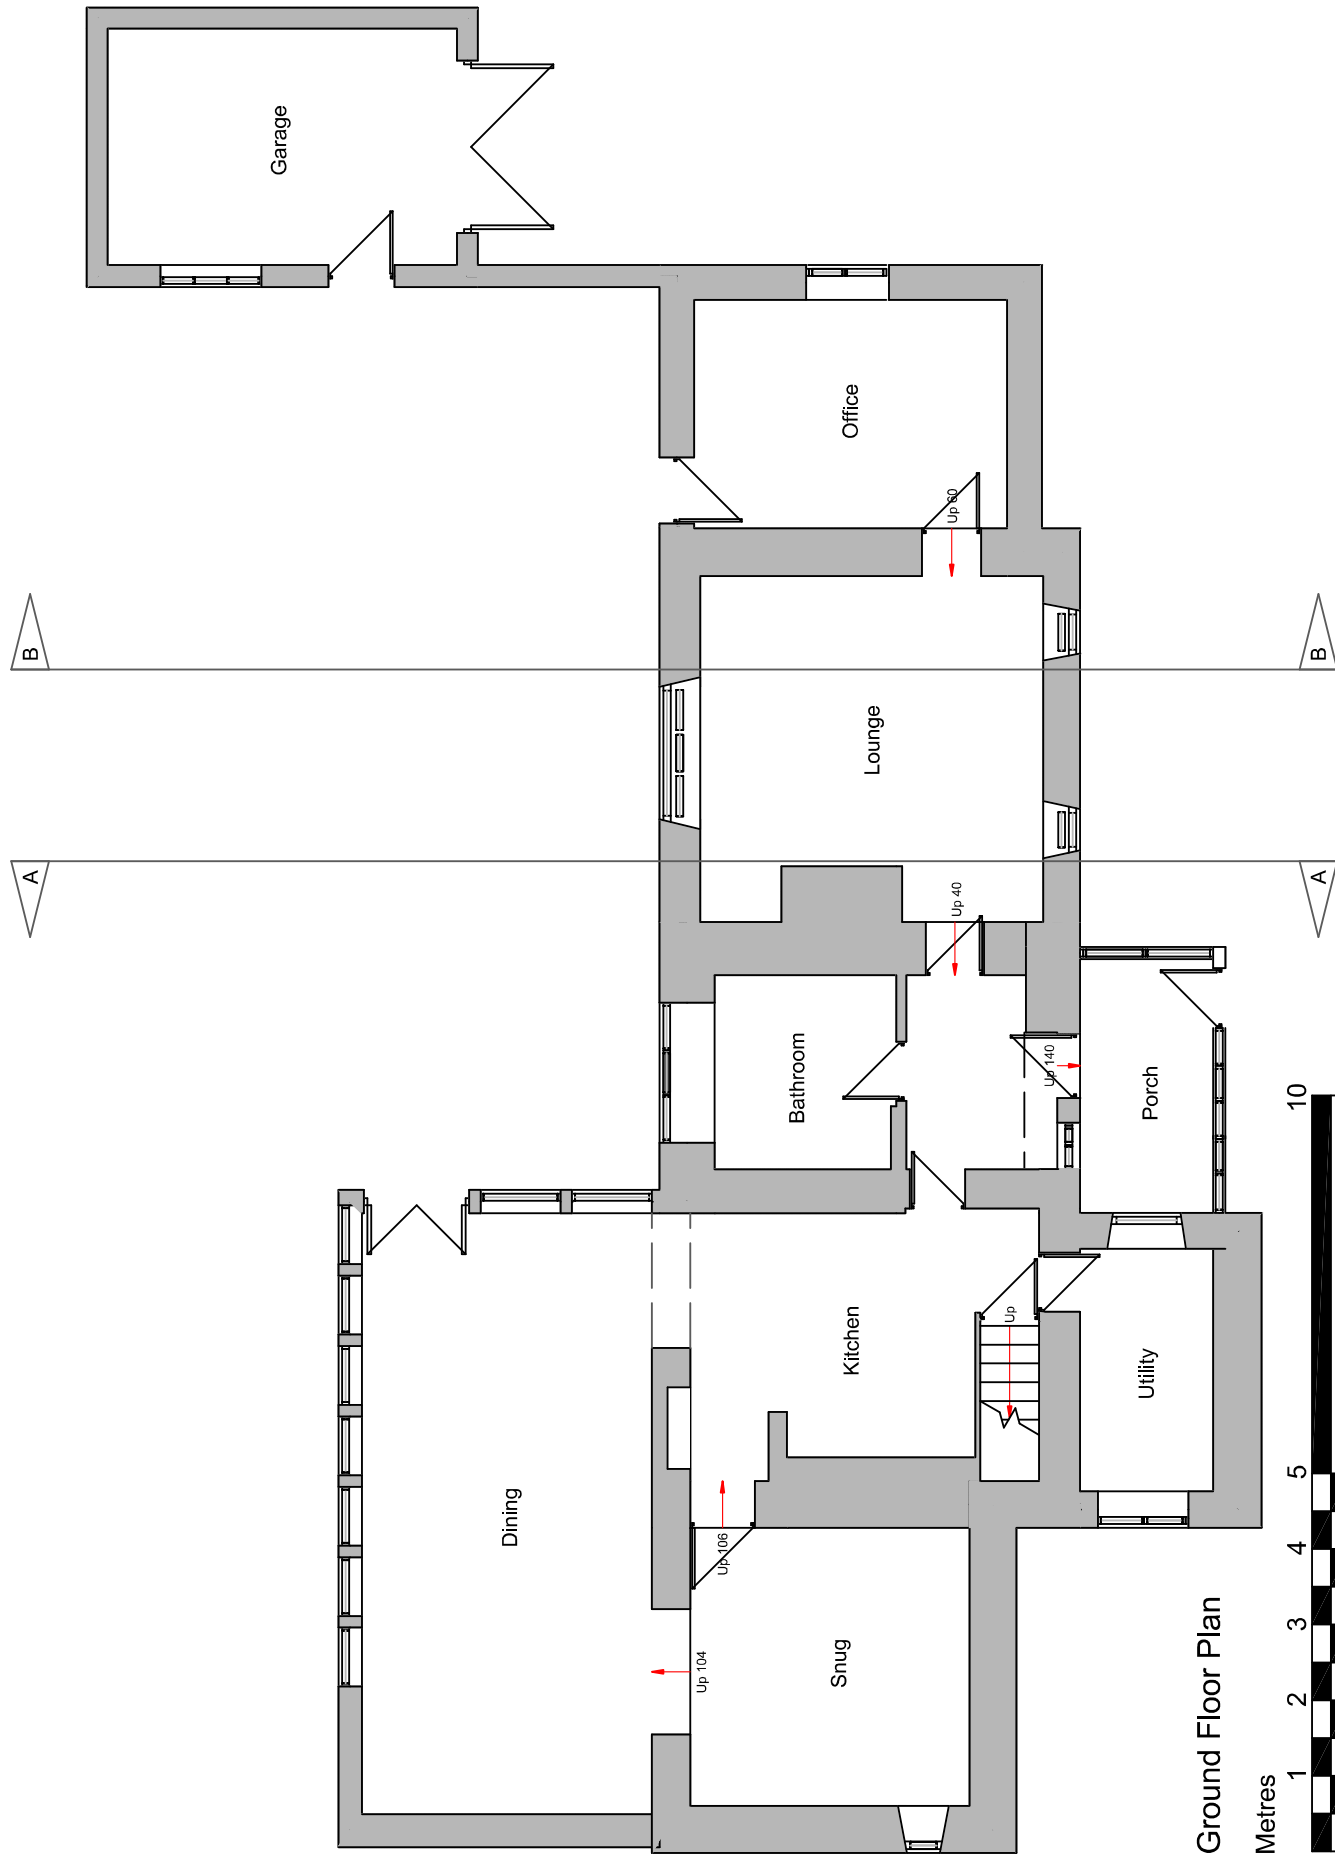

Ground Floor Plan

Metres
1 2 3 4 5 10
SCALE 1:100

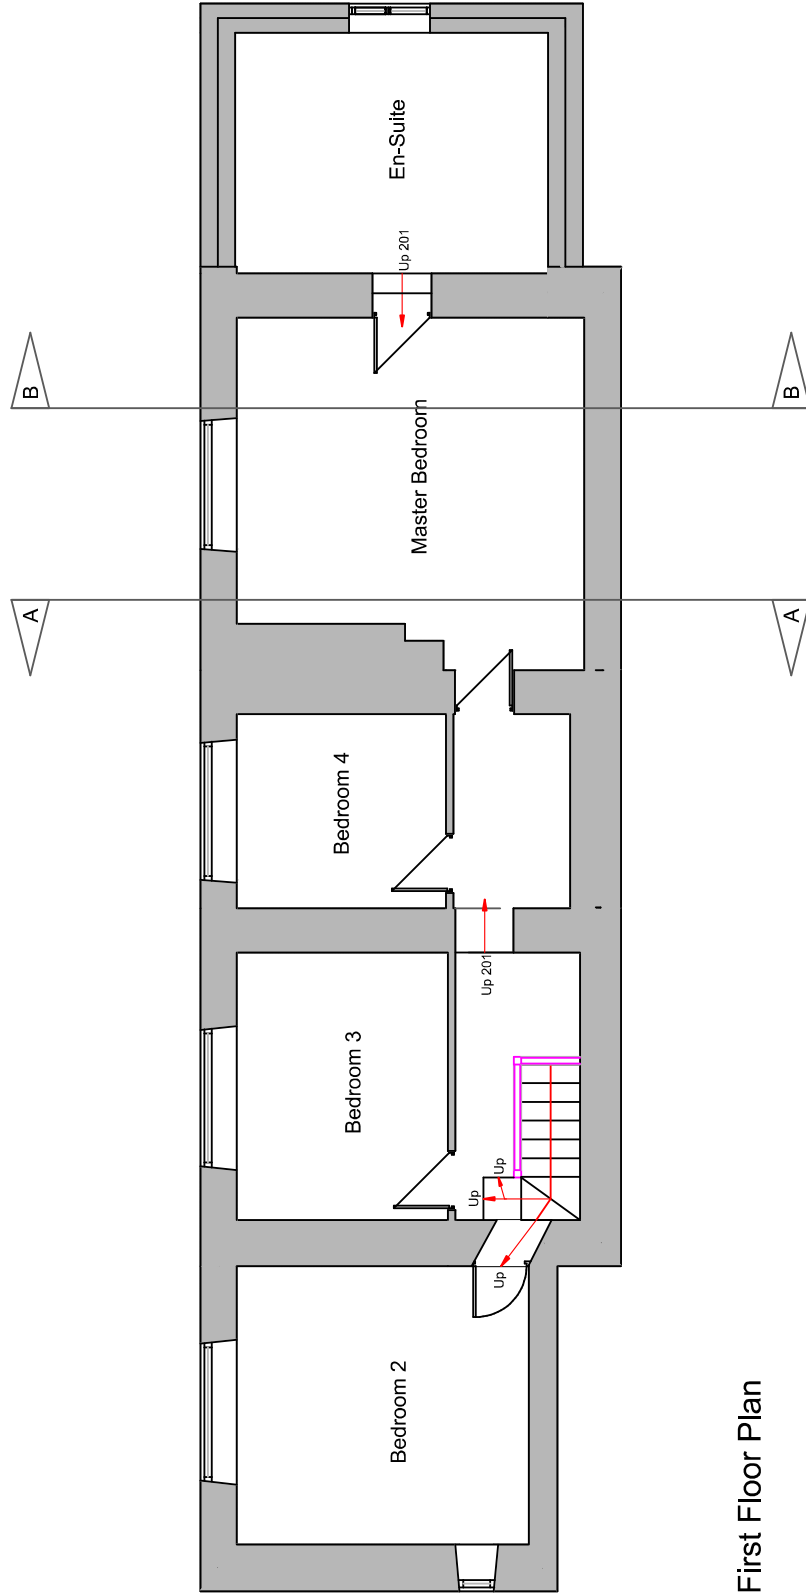

First Floor Plan

**DBD Architectural
Consultancy Ltd ©2023**

1. Copyright is vested with DBD Architectural Consultancy Ltd.
2. All dimensions to be checked on site before proceeding.
3. Contractor to check/adjust dimensions of new work to suit existing conditions, including structure or details are plumb, square or level.
4. Contractor must notify the architect of any discrepancies before proceeding.
5. All drawings to be read in conjunction with all other consultants drawings and specs.

Rev	Date	Description



Mr P Conquest
Woodside Cottage, Fairley Lane
Oakmoor
ST10 3BD

Two storey side and rear extension

Project

Plans as Existing

Draw: Planning
Site: A2
Date: 01.11.23
Drawn: J2304
Checked: J2304
Project Number: PL 02