




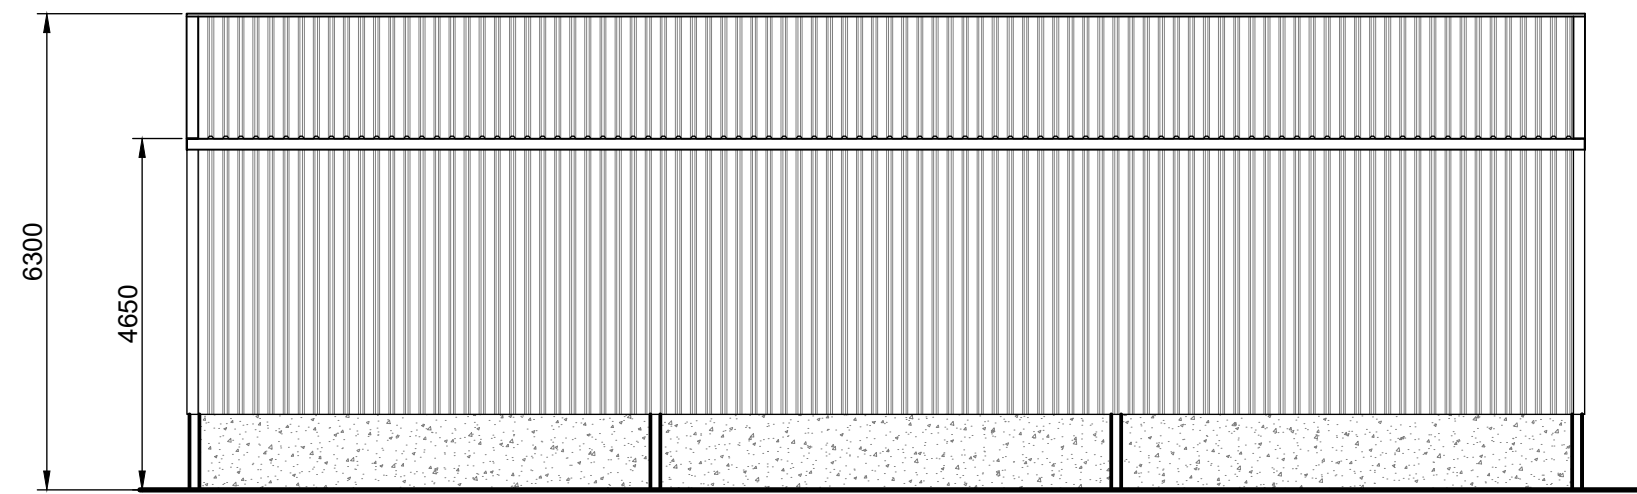


NORTH ELEVATION

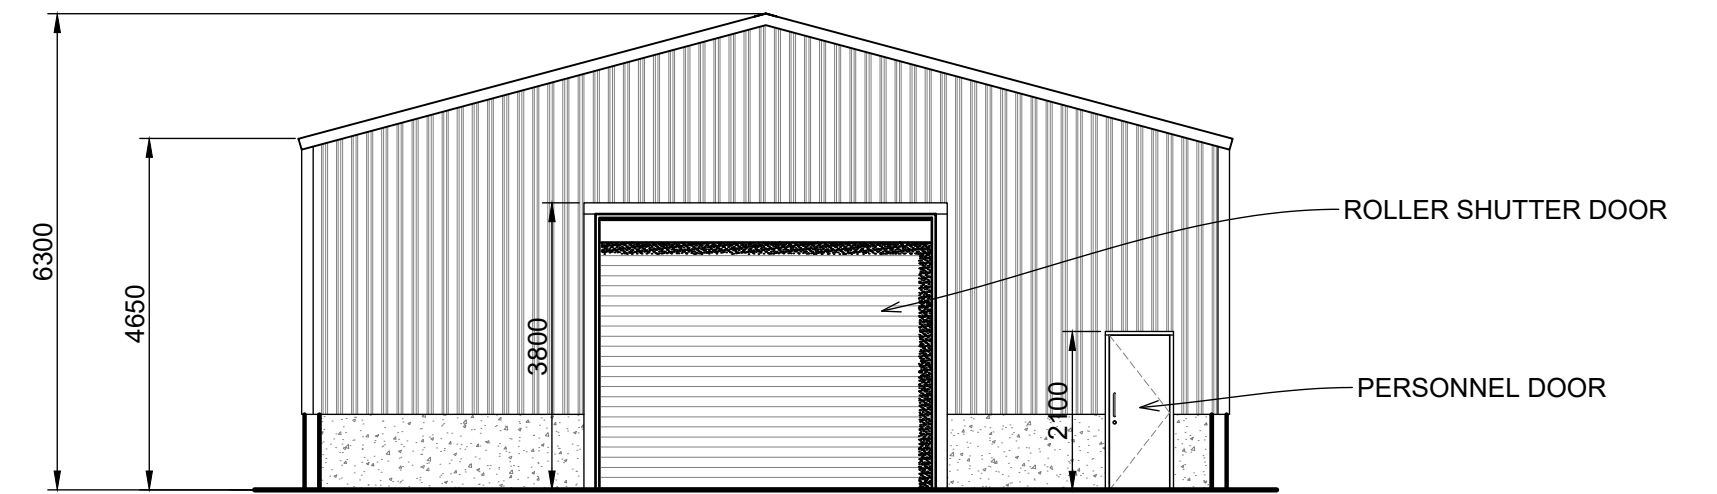

WEST ELEVATION

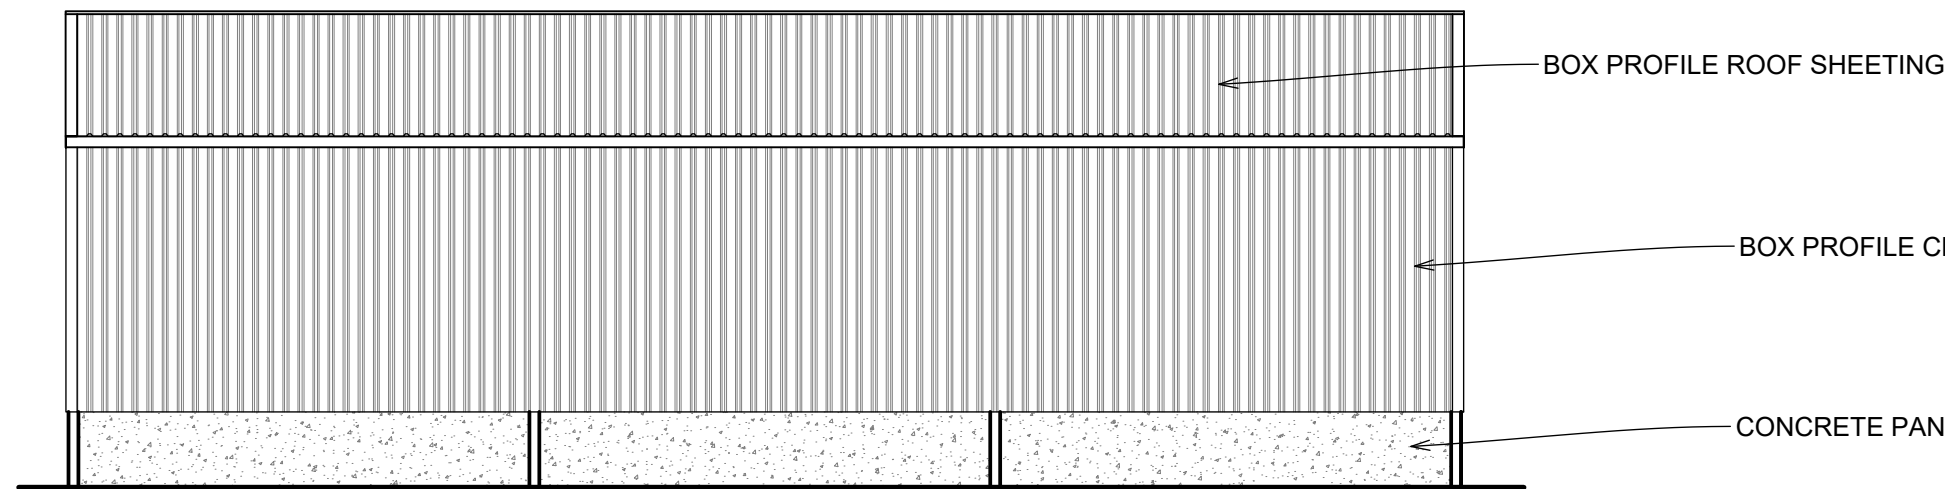


SOUTH ELEVATION

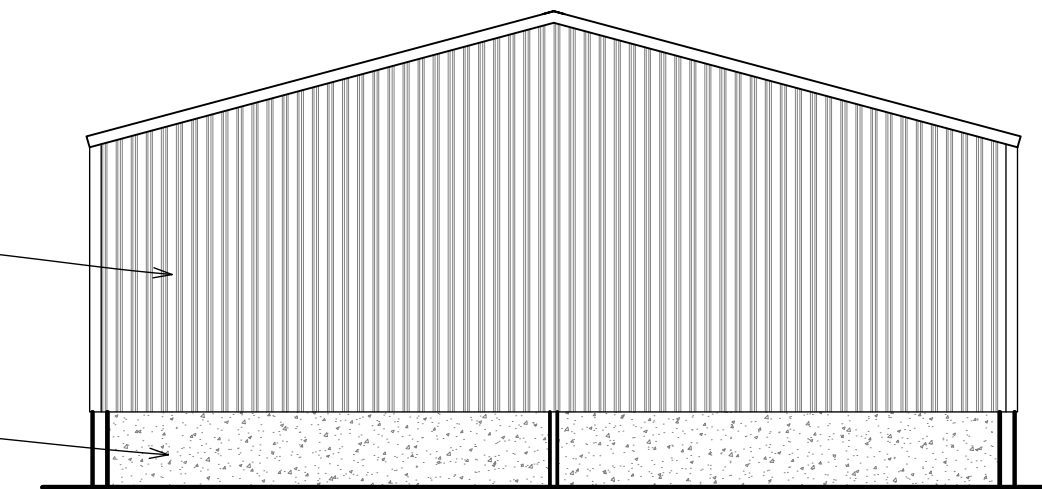

EAST ELEVATION


ELEVATIONS

Scale 1:100

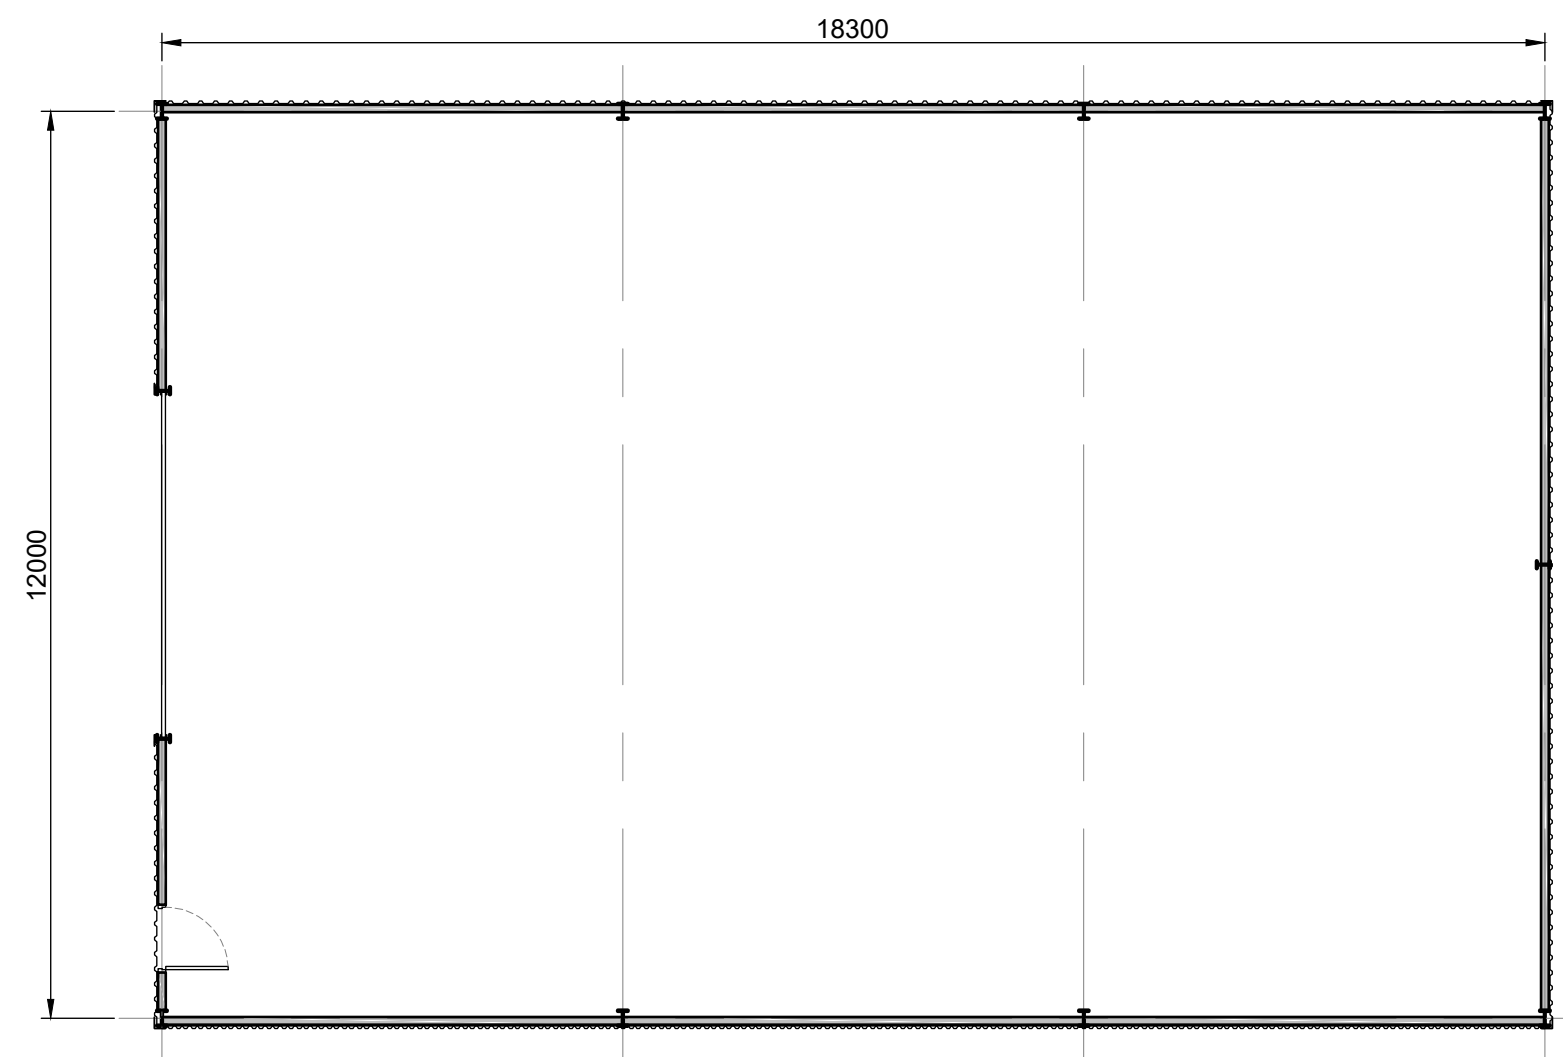

FLOOR PLAN

Scale 1:100

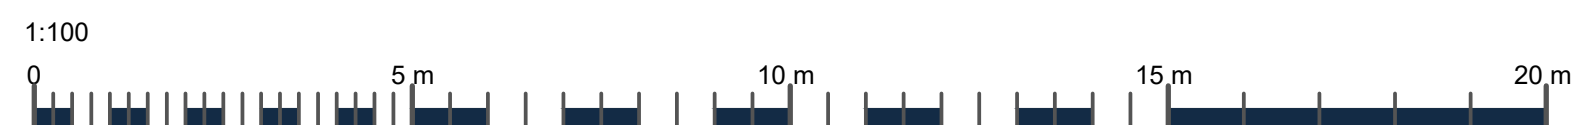

NOTES:

1. Use written dimensions only. All dimensions to be checked on site and any discrepancies reported to ACORUS immediately. If in doubt ask.
2. Where relevant, significant hazards have been identified on the drawing. Hazards which should be obvious to a competent contractor or unforeseeable have not been identified.
3. This drawing is confidential and remains the exclusive property of ACORUS.

© ACORUS Rural Property Services Ltd.



Rev.	Date	Description	Dwn	Chk
Rev.	Date.	Amendment.	Drawn	Checked
PROJECT				
B PROCTOR				
PROCTORS NURSERY, LEEK ROAD				
ENDON				
TITLE				
PROPOSED STORAGE BUILDING				
PLAN AND ELEVATIONS				
SCALE		DATE	DRAWN BY	CHECKED BY
AS SHOWN @A2		10/23	CF	AA
JOB NO.		DRAWING NO.	REVISION	
PPN/AA23/01		100_02		



acorus

Planning. Design. Property.

acorus.co.uk

PROPOSED