



©Crown Copyright and database rights 2023 OS Licence no. 100041041

LOCATION PLAN
Scale 1:1250




©Crown Copyright and database rights 2023 OS Licence no. 100041041

BLOCK PLAN
Scale 1:500


SITE PLAN

- NOTES:
1. Use written dimensions only. All dimensions to be checked on site and any discrepancies reported to ACORUS immediately. If in doubt ask.
 2. Where relevant, significant hazards have been identified on the drawing. Hazards which should be obvious to a competent contractor or unforeseeable have not been identified.
 3. This drawing is confidential and remains the exclusive property of ACORUS.

© ACORUS Rural Property Services Ltd.

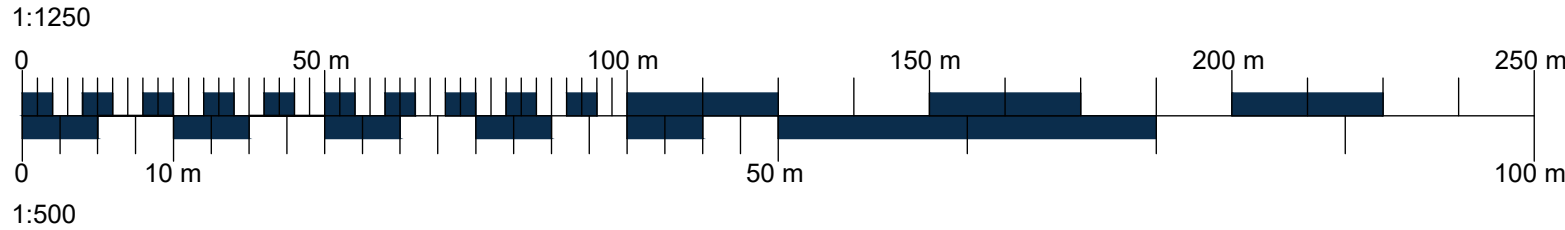

- Ownership Boundary
- Site Boundary

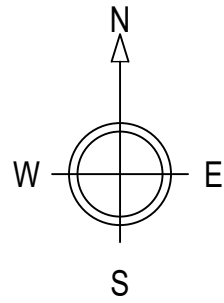

Rev	Date	Description	Dwn	Chk
Rev	Date	Amendment	Drawn	Checked

PROJECT
B PROCTOR
PROCTORS NURSERY, LEEK ROAD
ENDON

TITLE
PROPOSED STORAGE BUILDING
SITE PLAN

SCALE	DATE	DRAWN BY	CHECKED BY
AS SHOWN @A1	10/23	CF	AA

JOB NO.	DRAWING NO.	REVISION
PPN/AA23/01	100_01	

Planning. Design. Property.