


ROBERT L FORD

private architectural practitioner and rural development consultant

PARKSIDE PARK ROAD LEEK STAFFORDSHIRE ST13 8JT

roblford@phonecoop.coop 01538 389290 / 07969 68 68 86

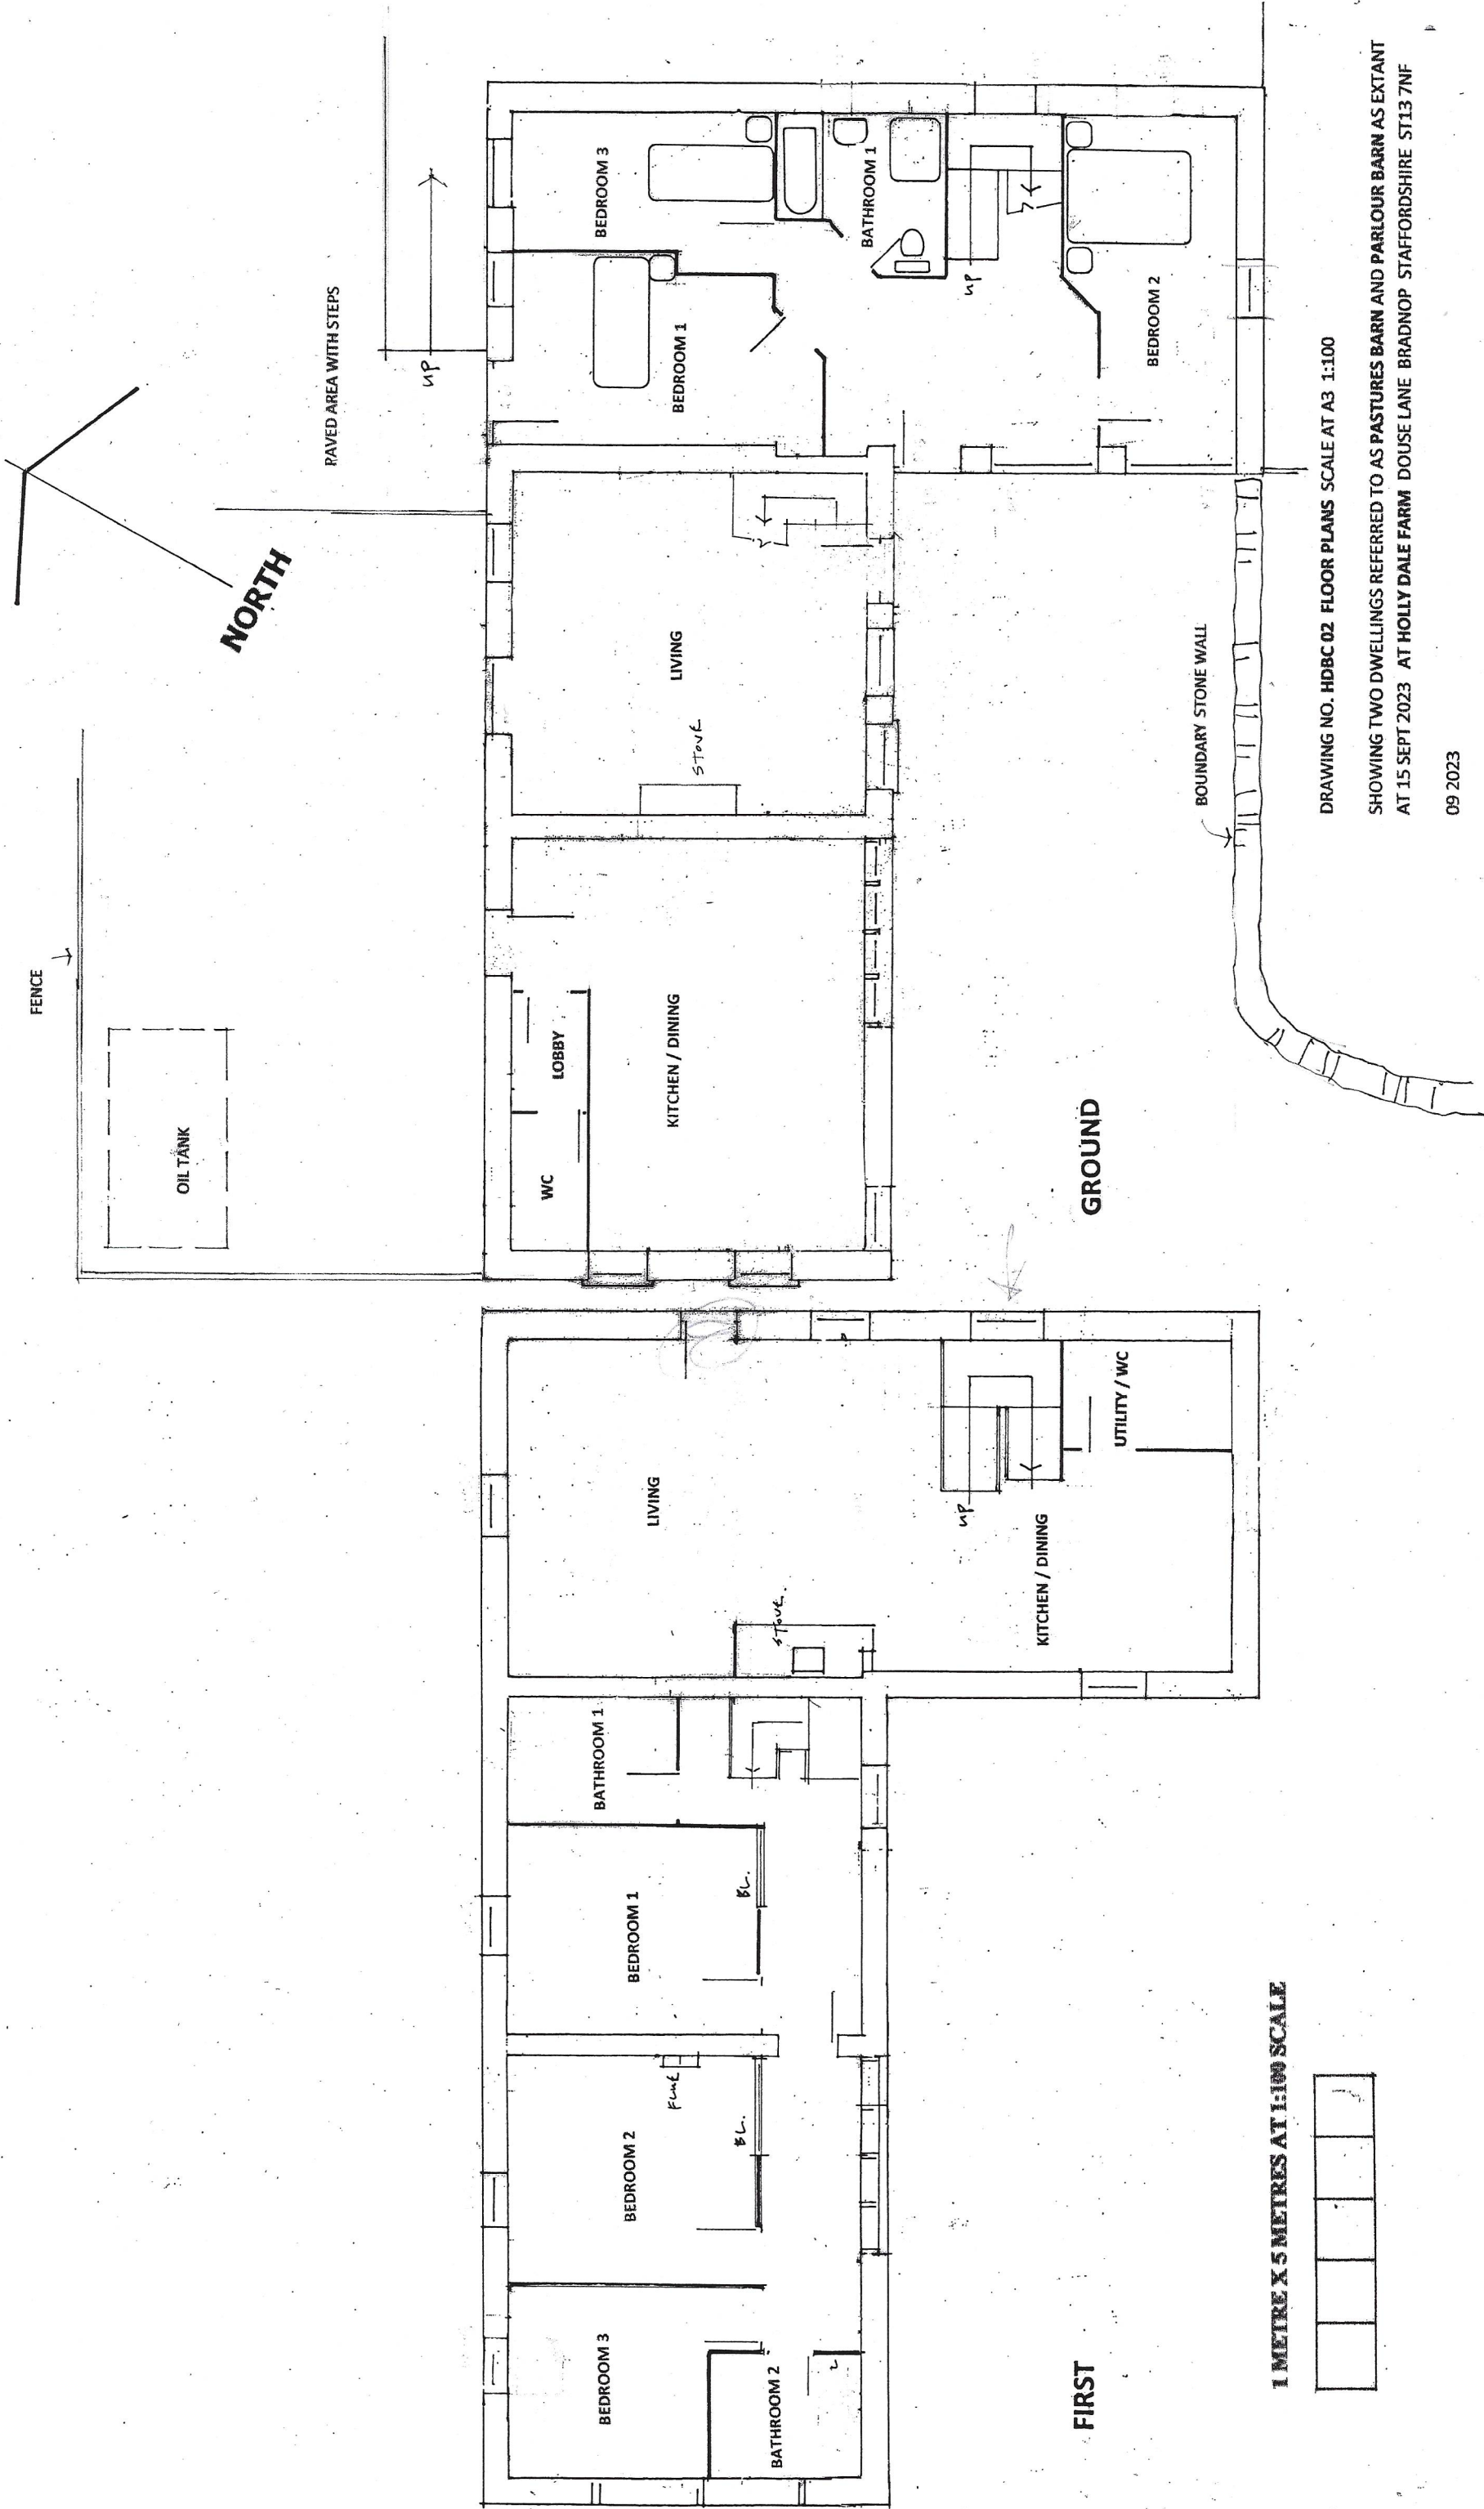

DRAWING NO. HDBC 02 FLOOR PLANS SCALE AT A3 1:100

SHOWING TWO DWELLINGS REFERRED TO AS PASTURES BARN AND PARLOUR BARN AS EXTANT
AT 15 SEPT 2023 AT HOLLY DALE FARM DOUSE LANE BRADNAP STAFFORDSHIRE ST13 7NF

09 2023