


Copyright of this drawing is vested in the Architect and it must not be copied or reproduced without consent. Figured dimensions only are to be taken from this drawing. All contractors must visit the site and be responsible for taking and checking all dimensions relative to their work. HUAM Ltd are to be advised of any variation in DOUBT ASK

Rev.	Drawn	Comments	Date
------	-------	----------	------

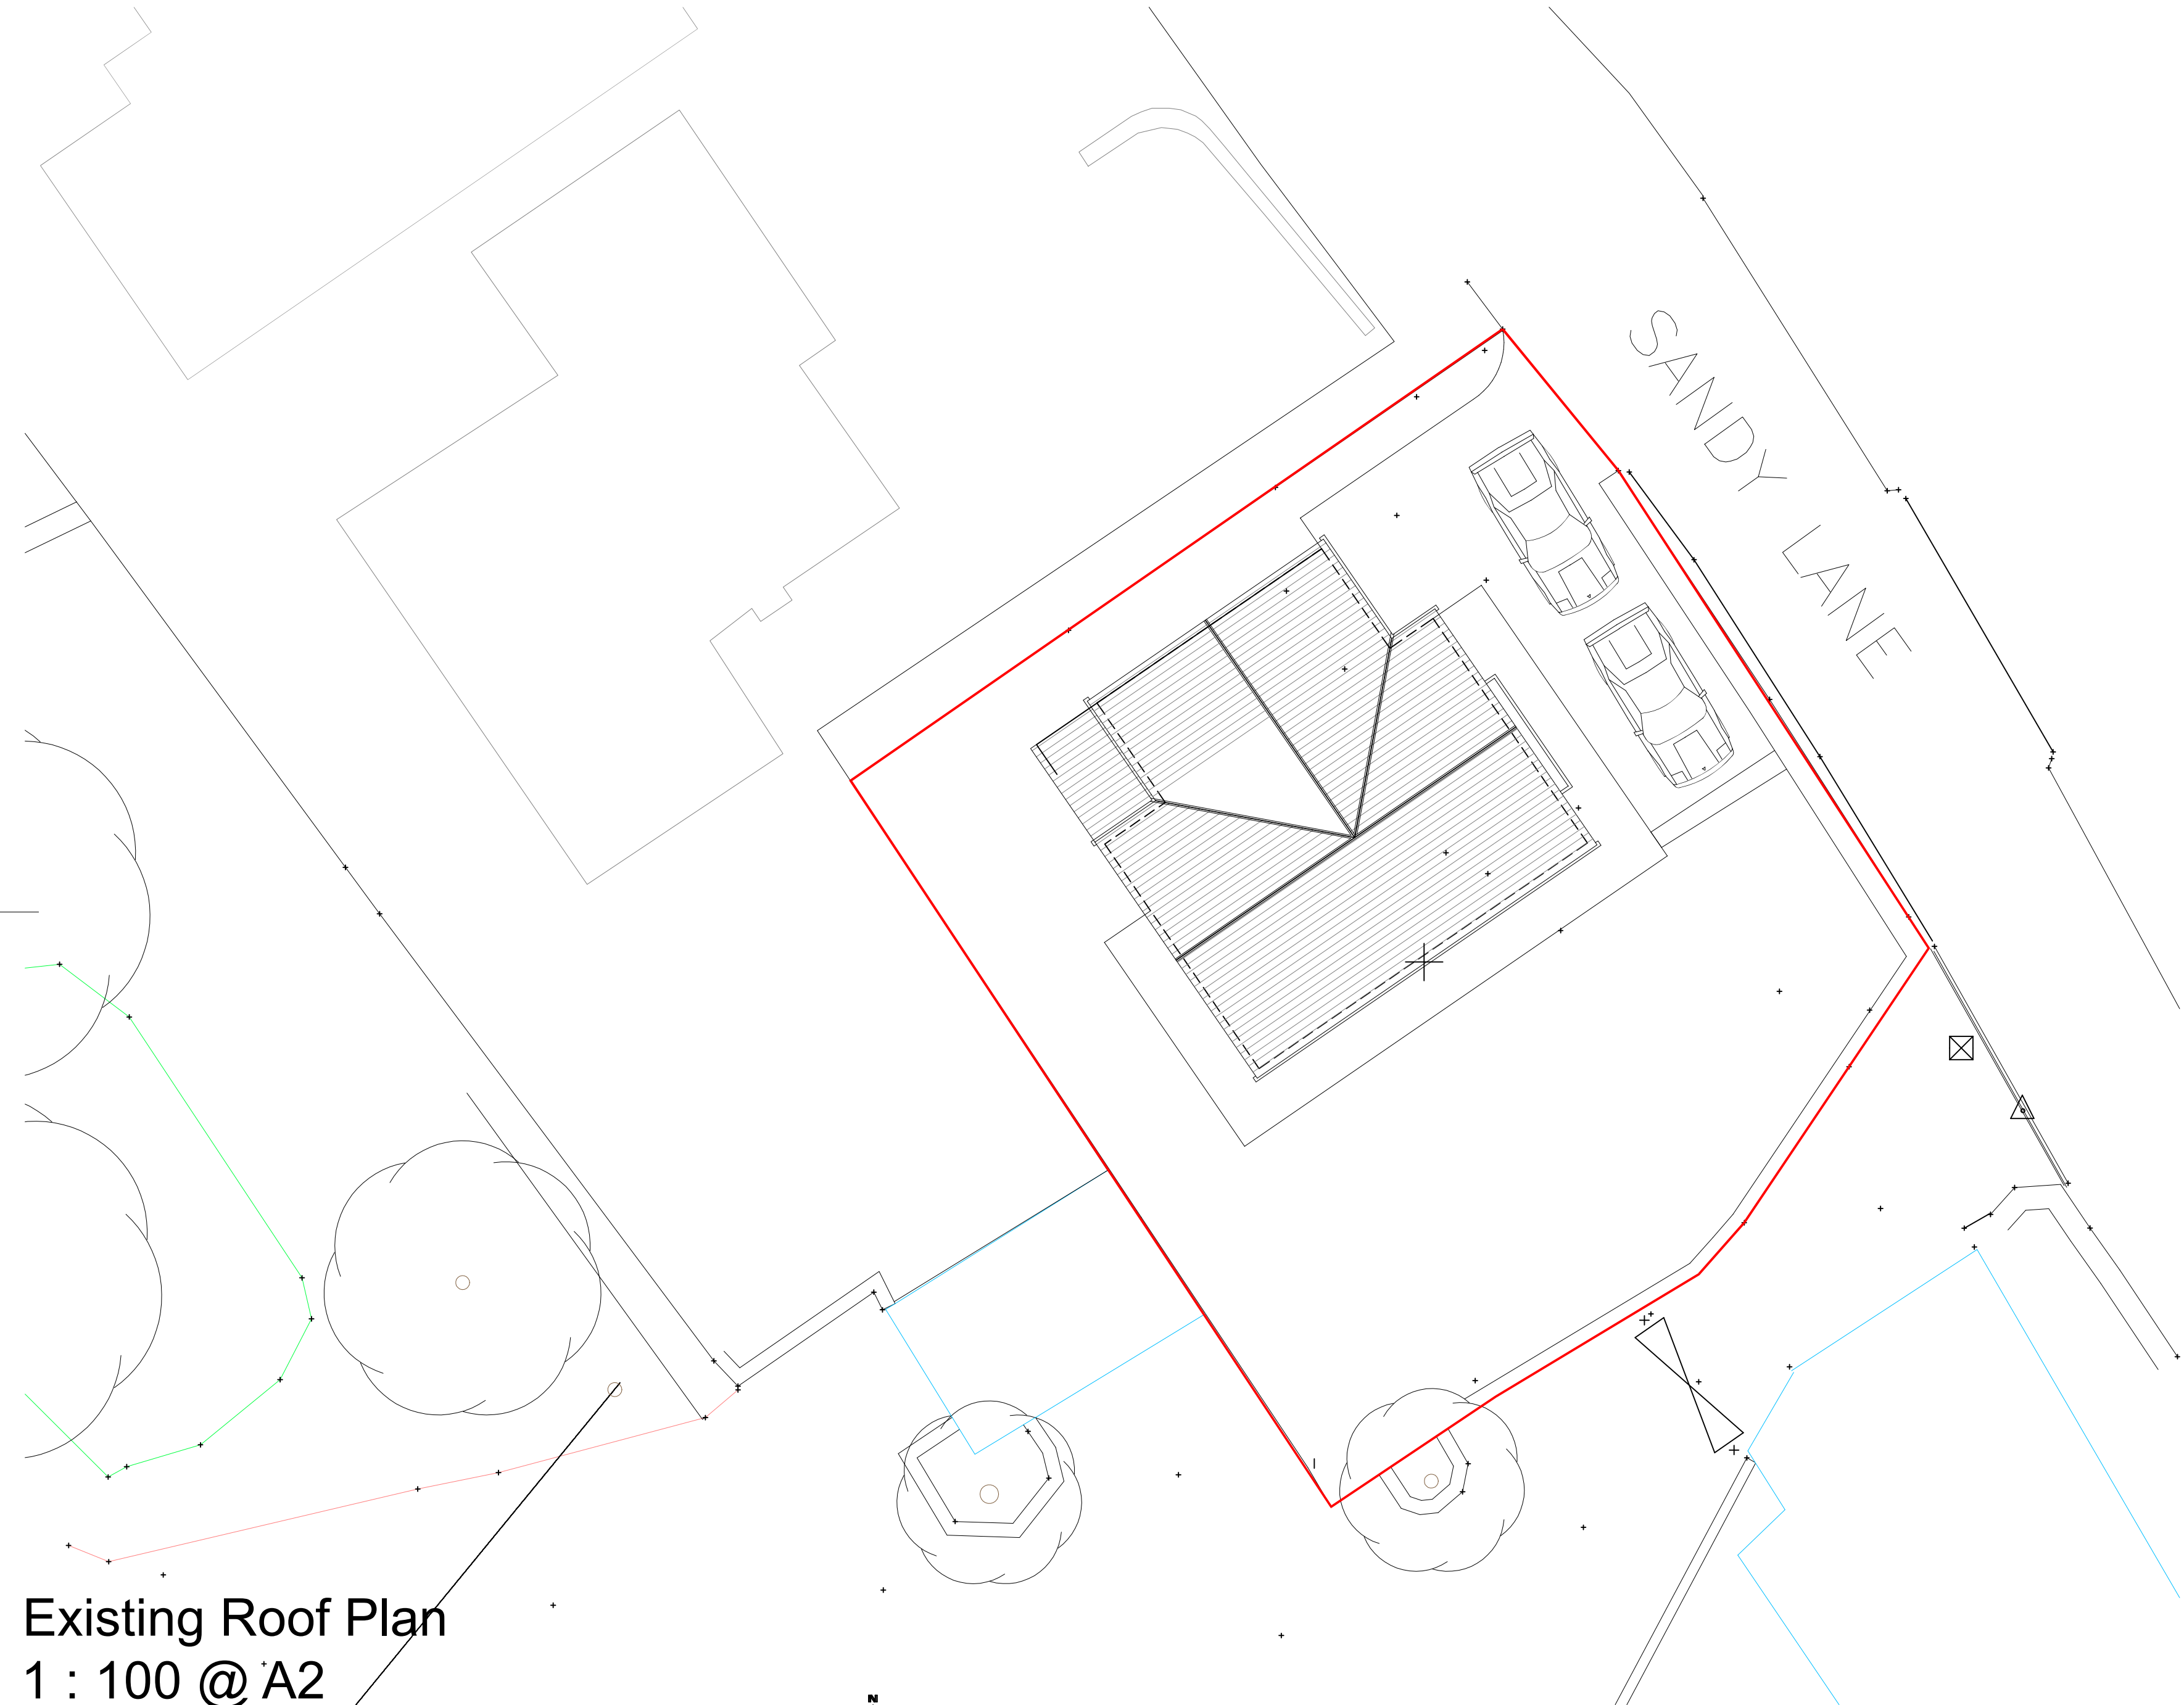

Existing Roof Plan
1 : 100 @ A2



hulmeupright
architects

Queens Gardens Business
Centre
31a Ironmarket
Newcastle under Lyme
Staffordshire
ST5 1RP

Tel: 01782 621949
Email: stoke@hu-arch.co.uk

www.hulmeupright.co.uk

Mr K Underwood

Project
Retrospective application for the
conversion of existing attached
garage into living accommodation

Title
Existing Site Roof Plan

Status
PLANNING

Date 16.11.23
Scale @A21 : 100

Drawn CW
Checked

Project No Drawing No.
N1088 - AL(0)04 Rev

File Ref: M2\