



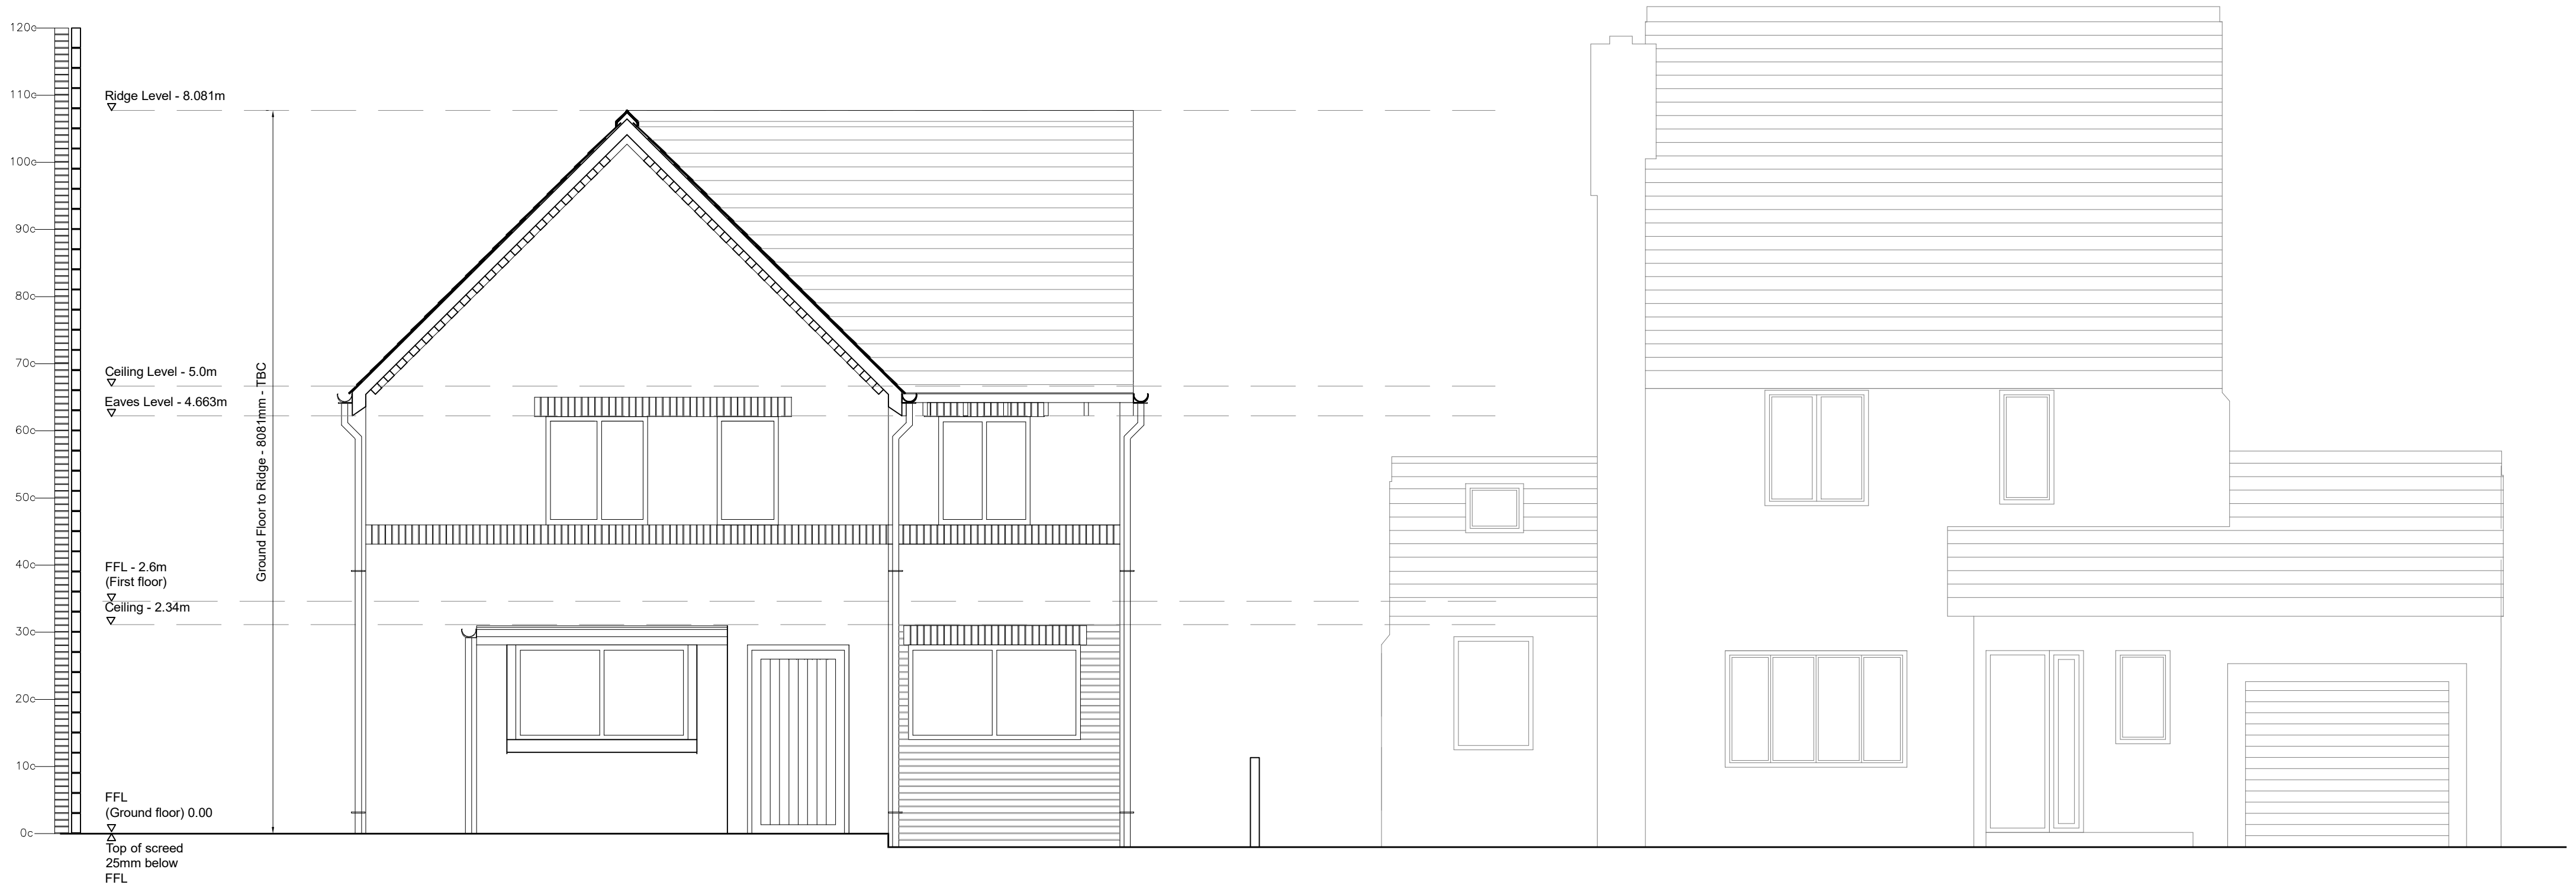

Proposed South-West Elevation  
with Neighbouring Dwellings  
1 : 50 @ A1



Proposed North-East Elevation  
with Neighbouring Dwellings  
1 : 50 @ A1

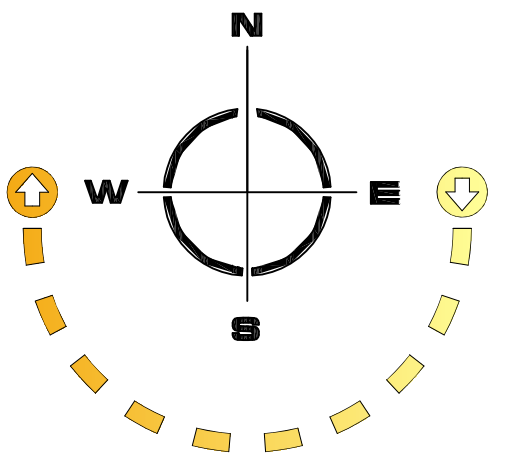

**hulmeupright**  
architects  
Queens Gardens Business Centre  
31a Ironmarket  
Newcastle under Lyme  
Staffordshire  
ST5 1RP  
Tel: 01782 621949  
Email: stoke@hu-arch.co.uk  
www.hulmeupright.co.uk  
Client  
**Mr K Underwood**

Project  
**Retrospective application for the  
conversion of existing attached  
garage into living accommodation**  
Title  
**Proposed South-West and North-East Elevations  
With Neighbouring Dwellings**

Status  
**PLANNING**  
Date  
**16.11.23**  
Scale @A1  
**1:50**

Project No  
**N1088 - AL(0)11**  
Drawing No.  
**N1088 - AL(0)11**  
Rev  
**1**

