



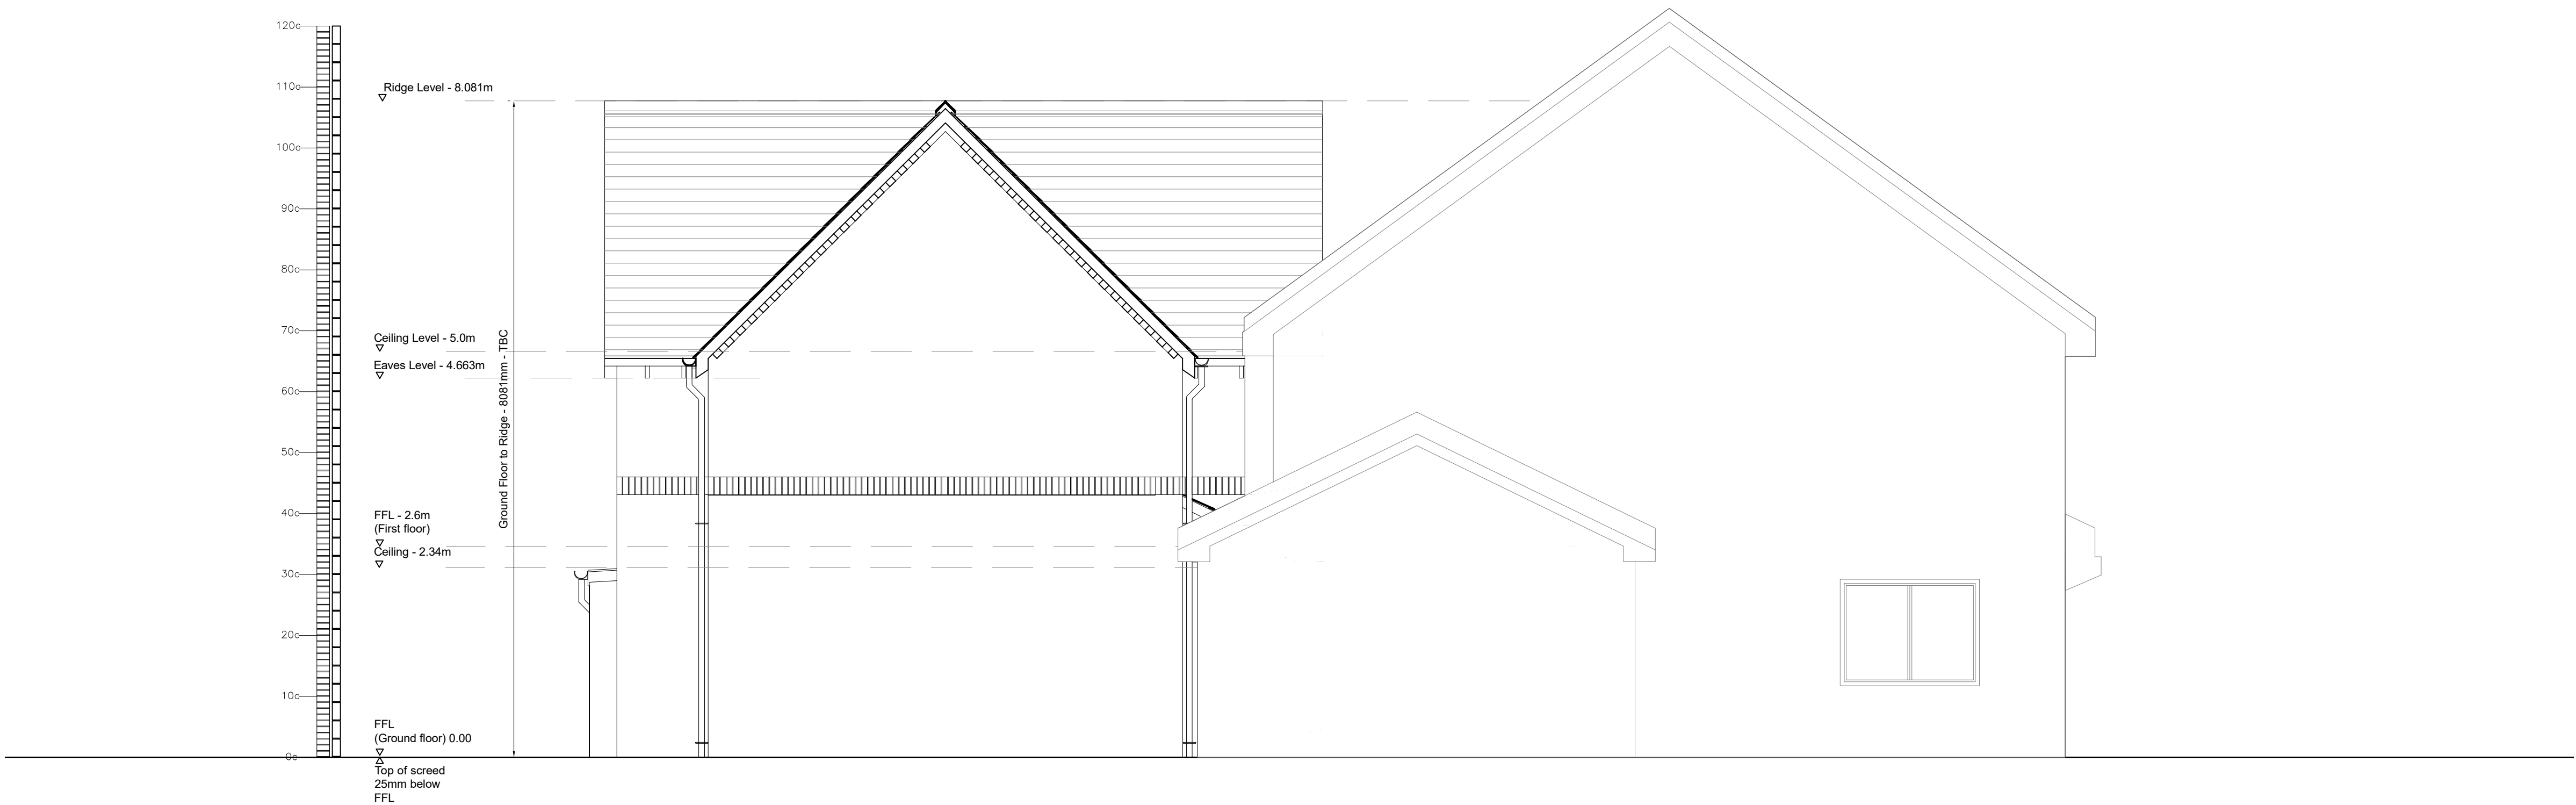

Proposed North-West Elevation
with Neighbouring Dwellings
1 : 50 @ A1



Proposed South-East Elevation
with Neighbouring Dwellings
1 : 50 @ A1

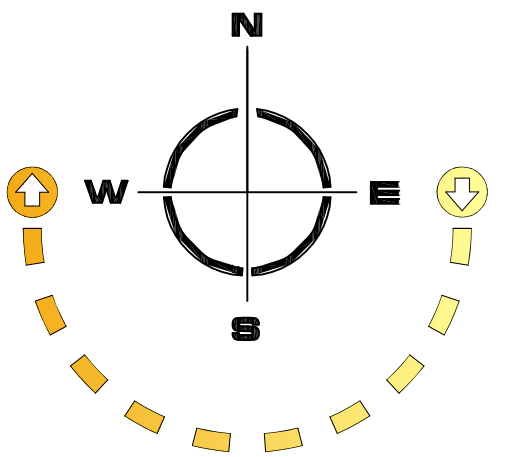

hulmeupright
architects
Queens Gardens Business Centre
31a Ironmarket
Newcastle under Lyme
Staffordshire
ST5 1RP
Tel: 01782 621949
Email: stoke@hu-arch.co.uk
www.hulmeupright.co.uk
Client
Mr K Underwood

Project
**Retrospective application for the
conversion of existing attached
garage into living accommodation**
Title
**Proposed North-West and South-East Elevations
With Neighbouring Dwellings**

Status
PLANNING
Date
16.11.23
Scale @A1
1:50

Project No
N1088 - AL(0)13
Drawing No.
N1088 - AL(0)13
Rev

