




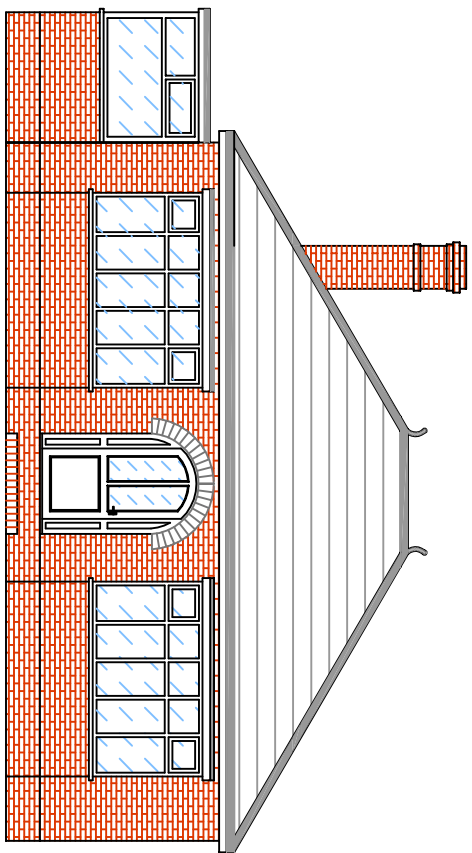


EXISTING FRONT ELEVATION
Scale 1/100

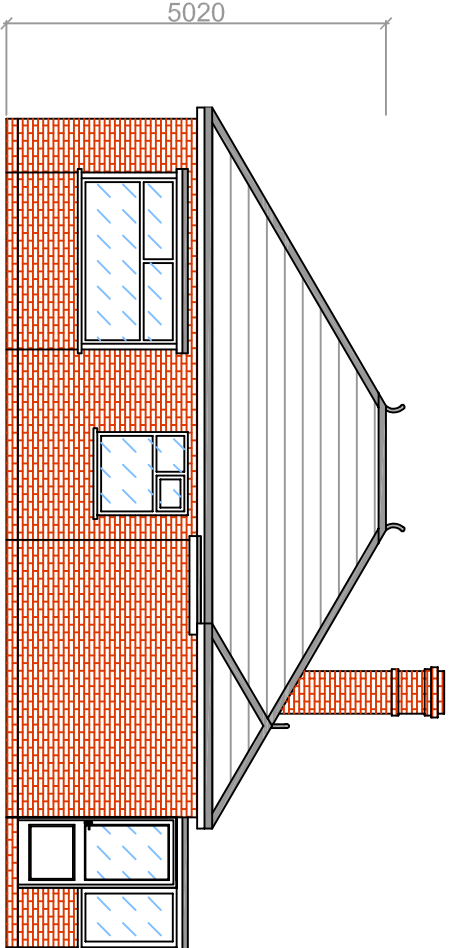

EXISTING REAR ELEVATION
Scale 1/100

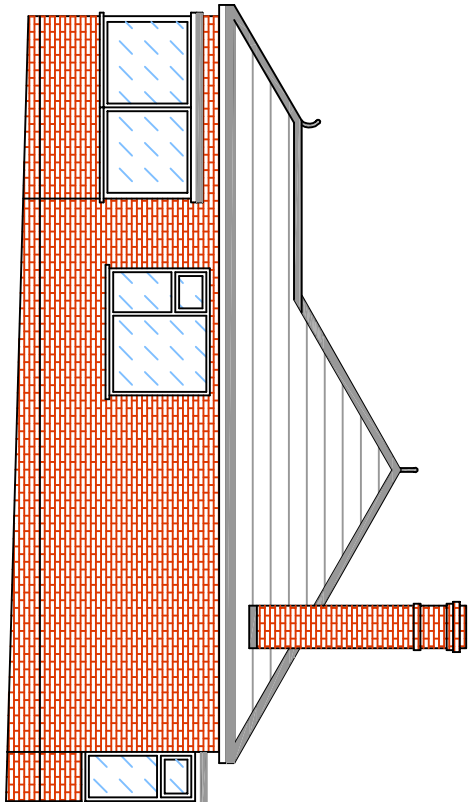

EXISTING LH SIDE ELEVATION
Scale 1/100

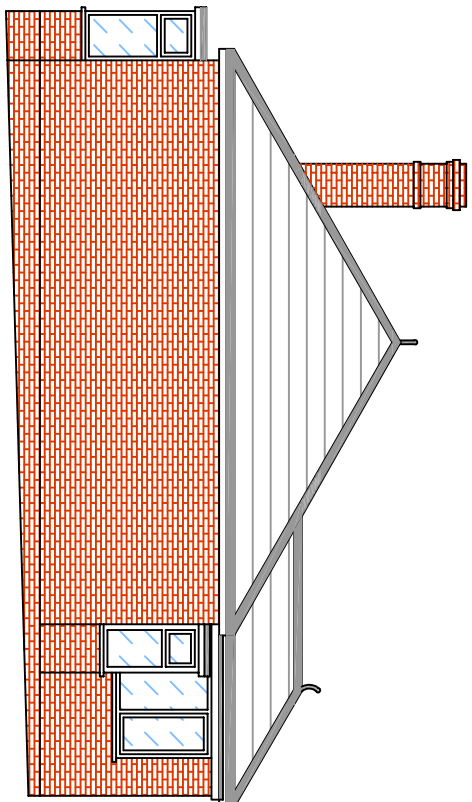


EXISTING RH SIDE ELEVATION
Scale 1/100

FINISHES:

Roof:
Marley modern dark gray tiles to main roof and dormers, Anthracite fascia/soffits.

Walls:
Off-white render to all walls. Dormer walls in Anthracite cladding.

Windows/Doors:
Anthracite UPVC frames.

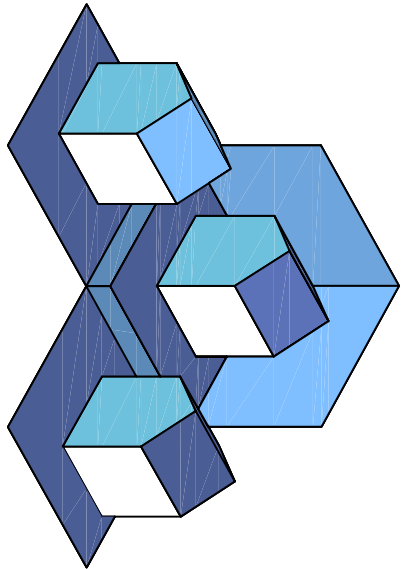

Andrew Lamb
Design

Andrew Lamb
tel: 07791500789
e-mail: alambdesign@outlook.com

Client


Mr J. Morton

Project
Manorcroft, Clewloes Bank,
Bagnall, ST9 9LP


Subject
Plans & Elevations

Scale	Date
As shown @ A1	Nov 2023
Drawing No.	Sheet
AL001-01	


This drawing is copyright and is issued under the condition that it is not to be copied wholly or in part without the consent in writing of Andrew Lamb, contractors to check all dimensions on site.

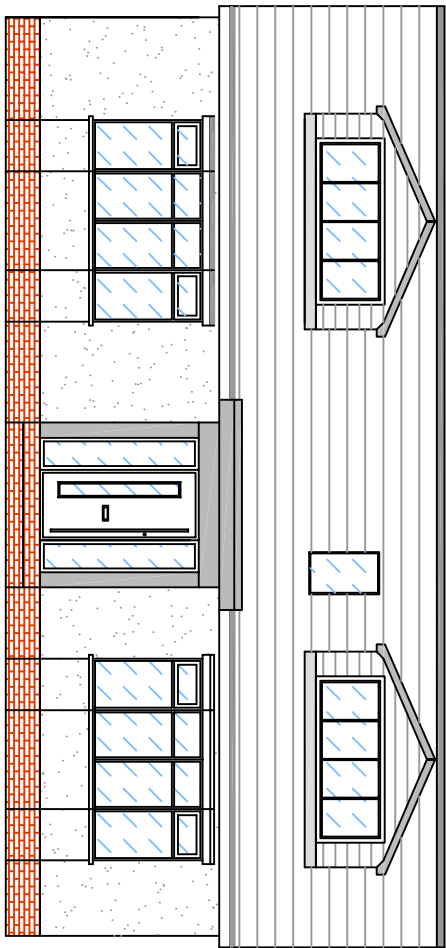


PROPOSED FRONT ELEVATION
Scale 1/100

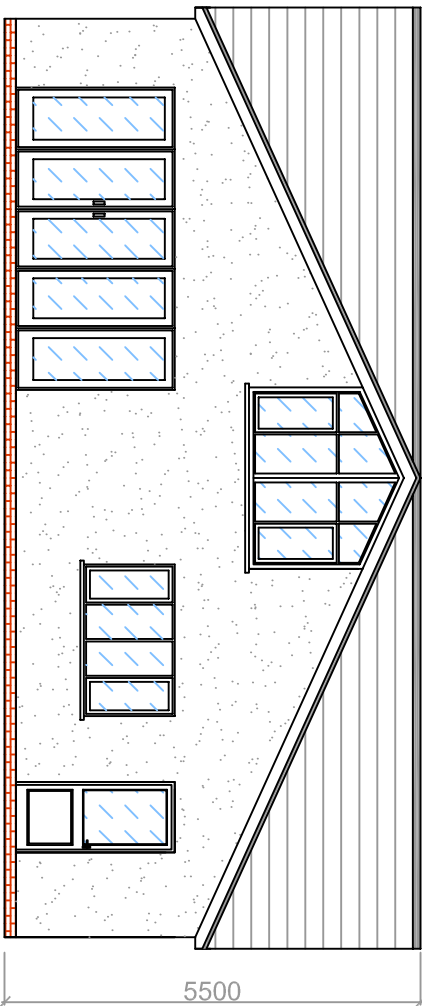


PROPOSED REAR ELEVATION
Scale 1/100

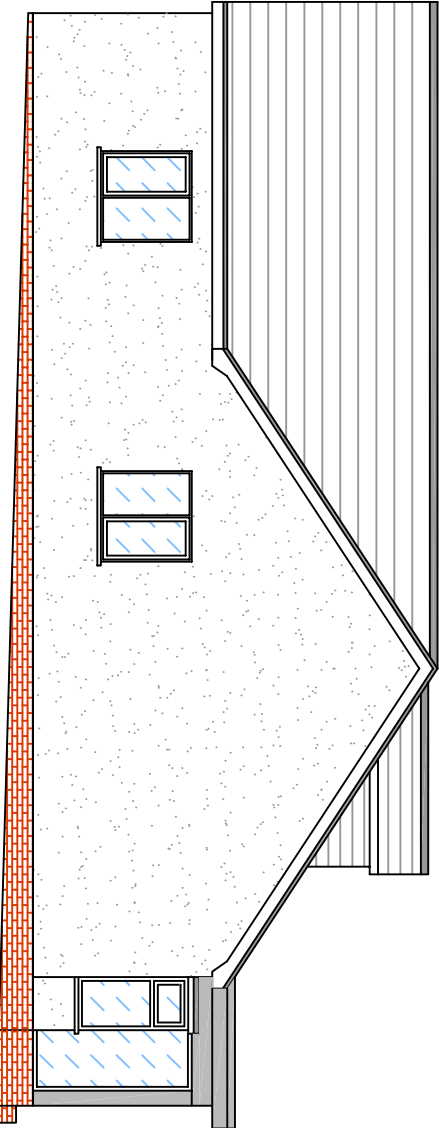


PROPOSED LH SIDE ELEVATION
Scale 1/100

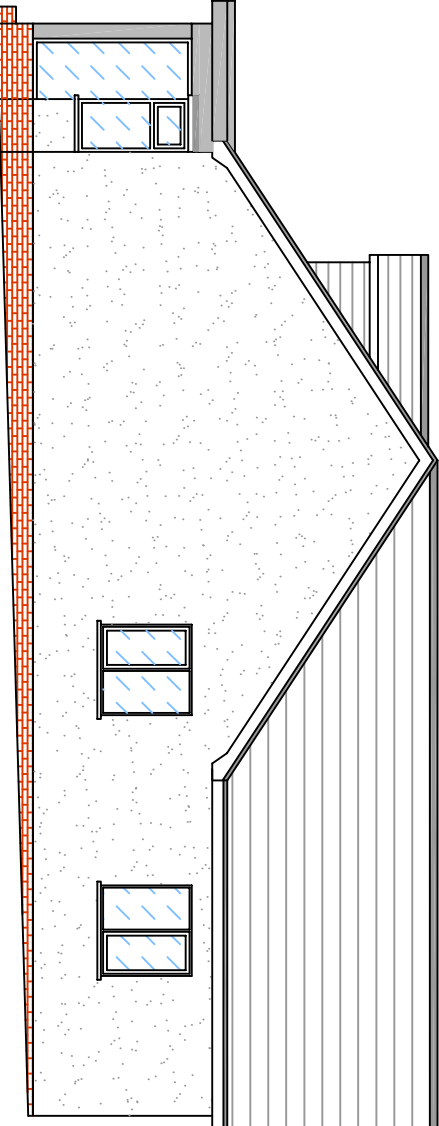

PROPOSED RH SIDE ELEVATION
Scale 1/100

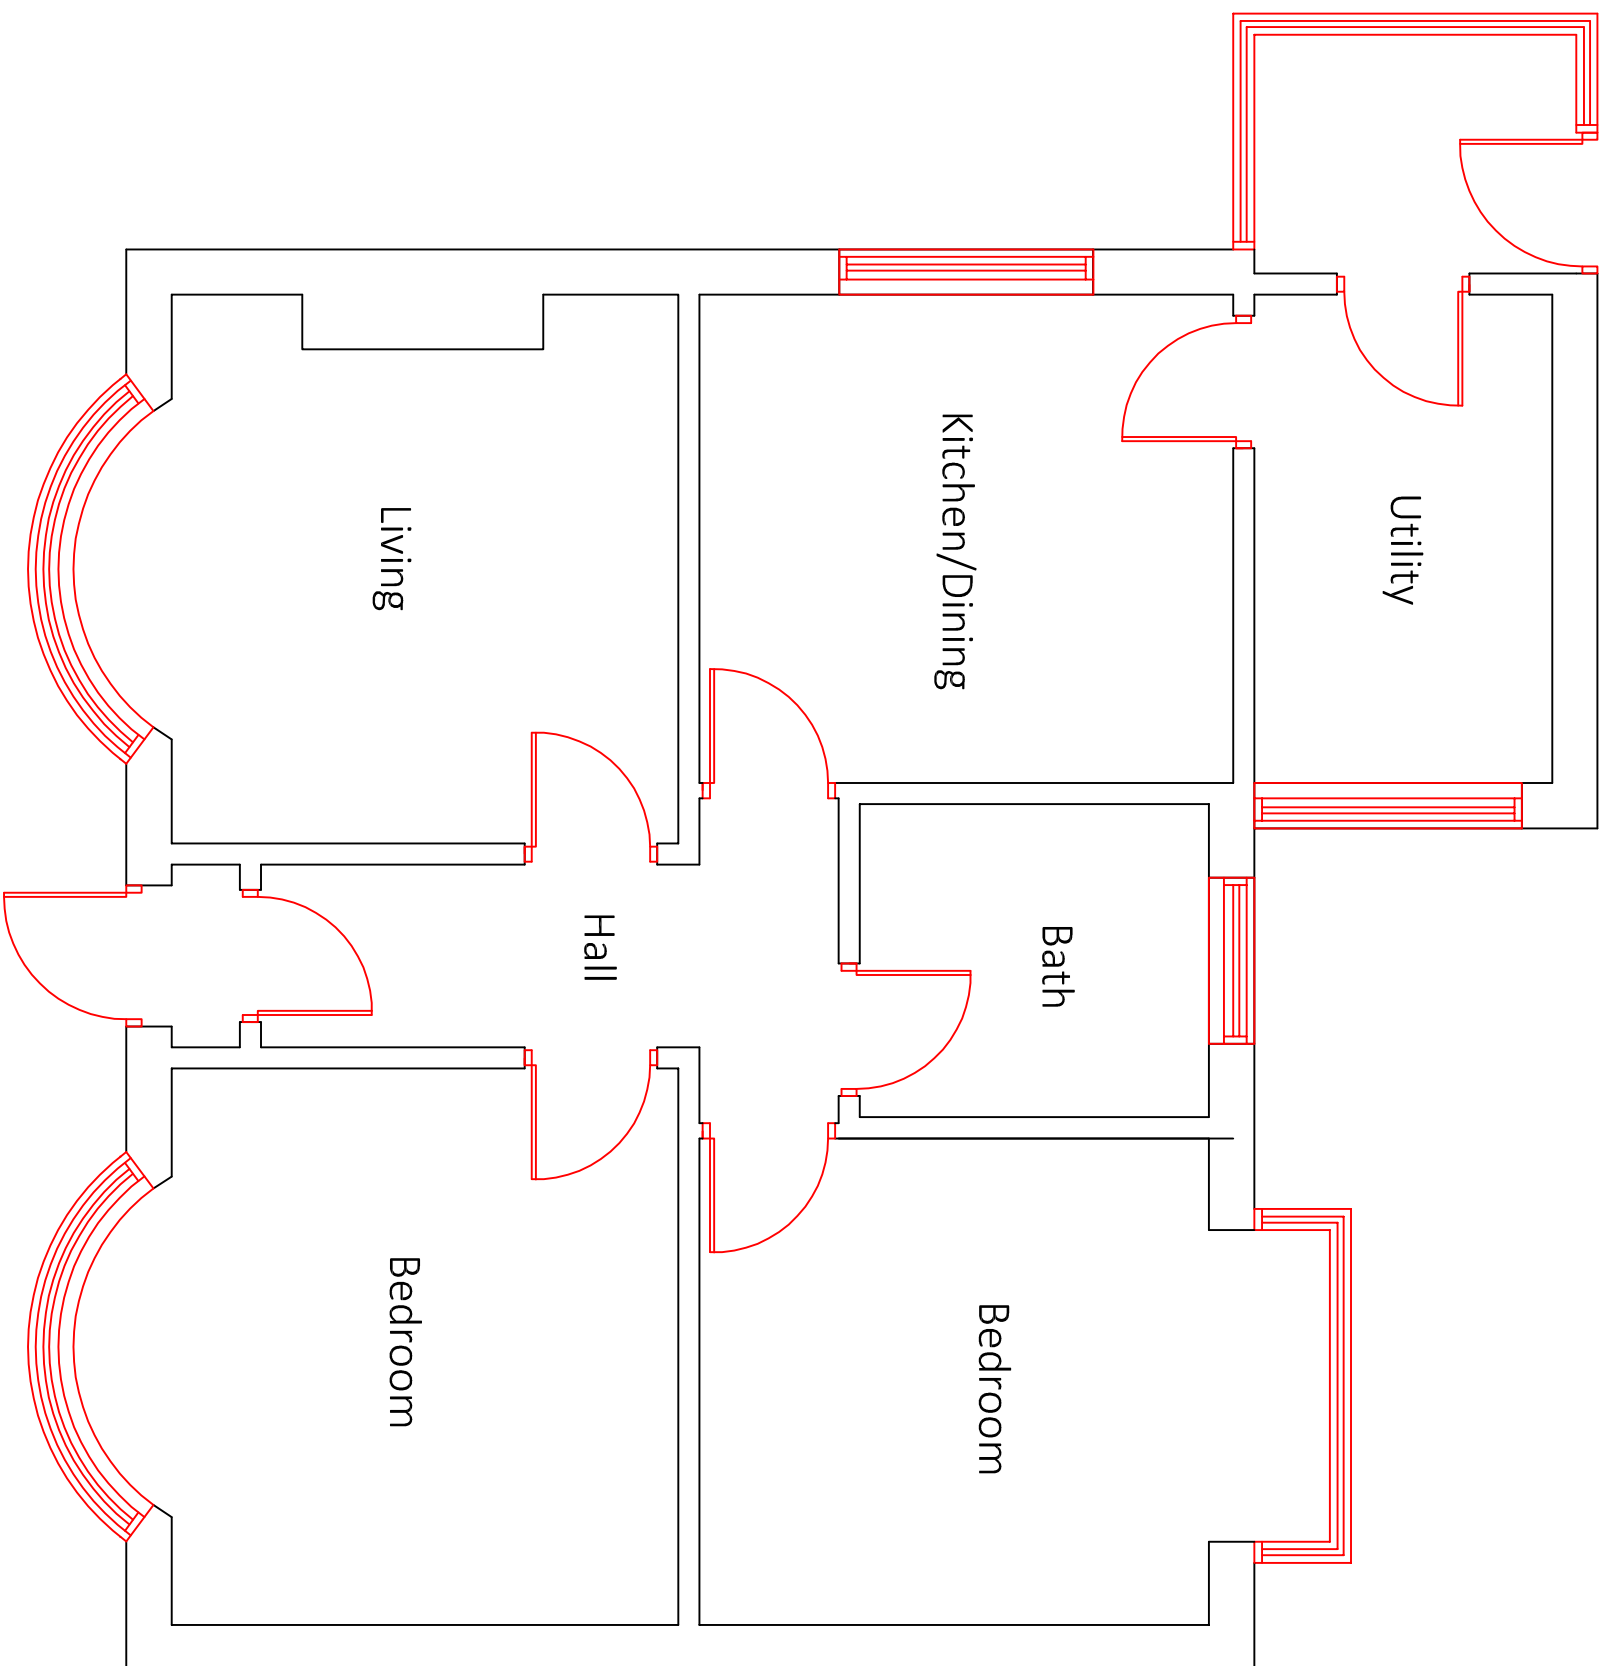

EXISTING GROUND FLOOR PLAN
Scale 1/50

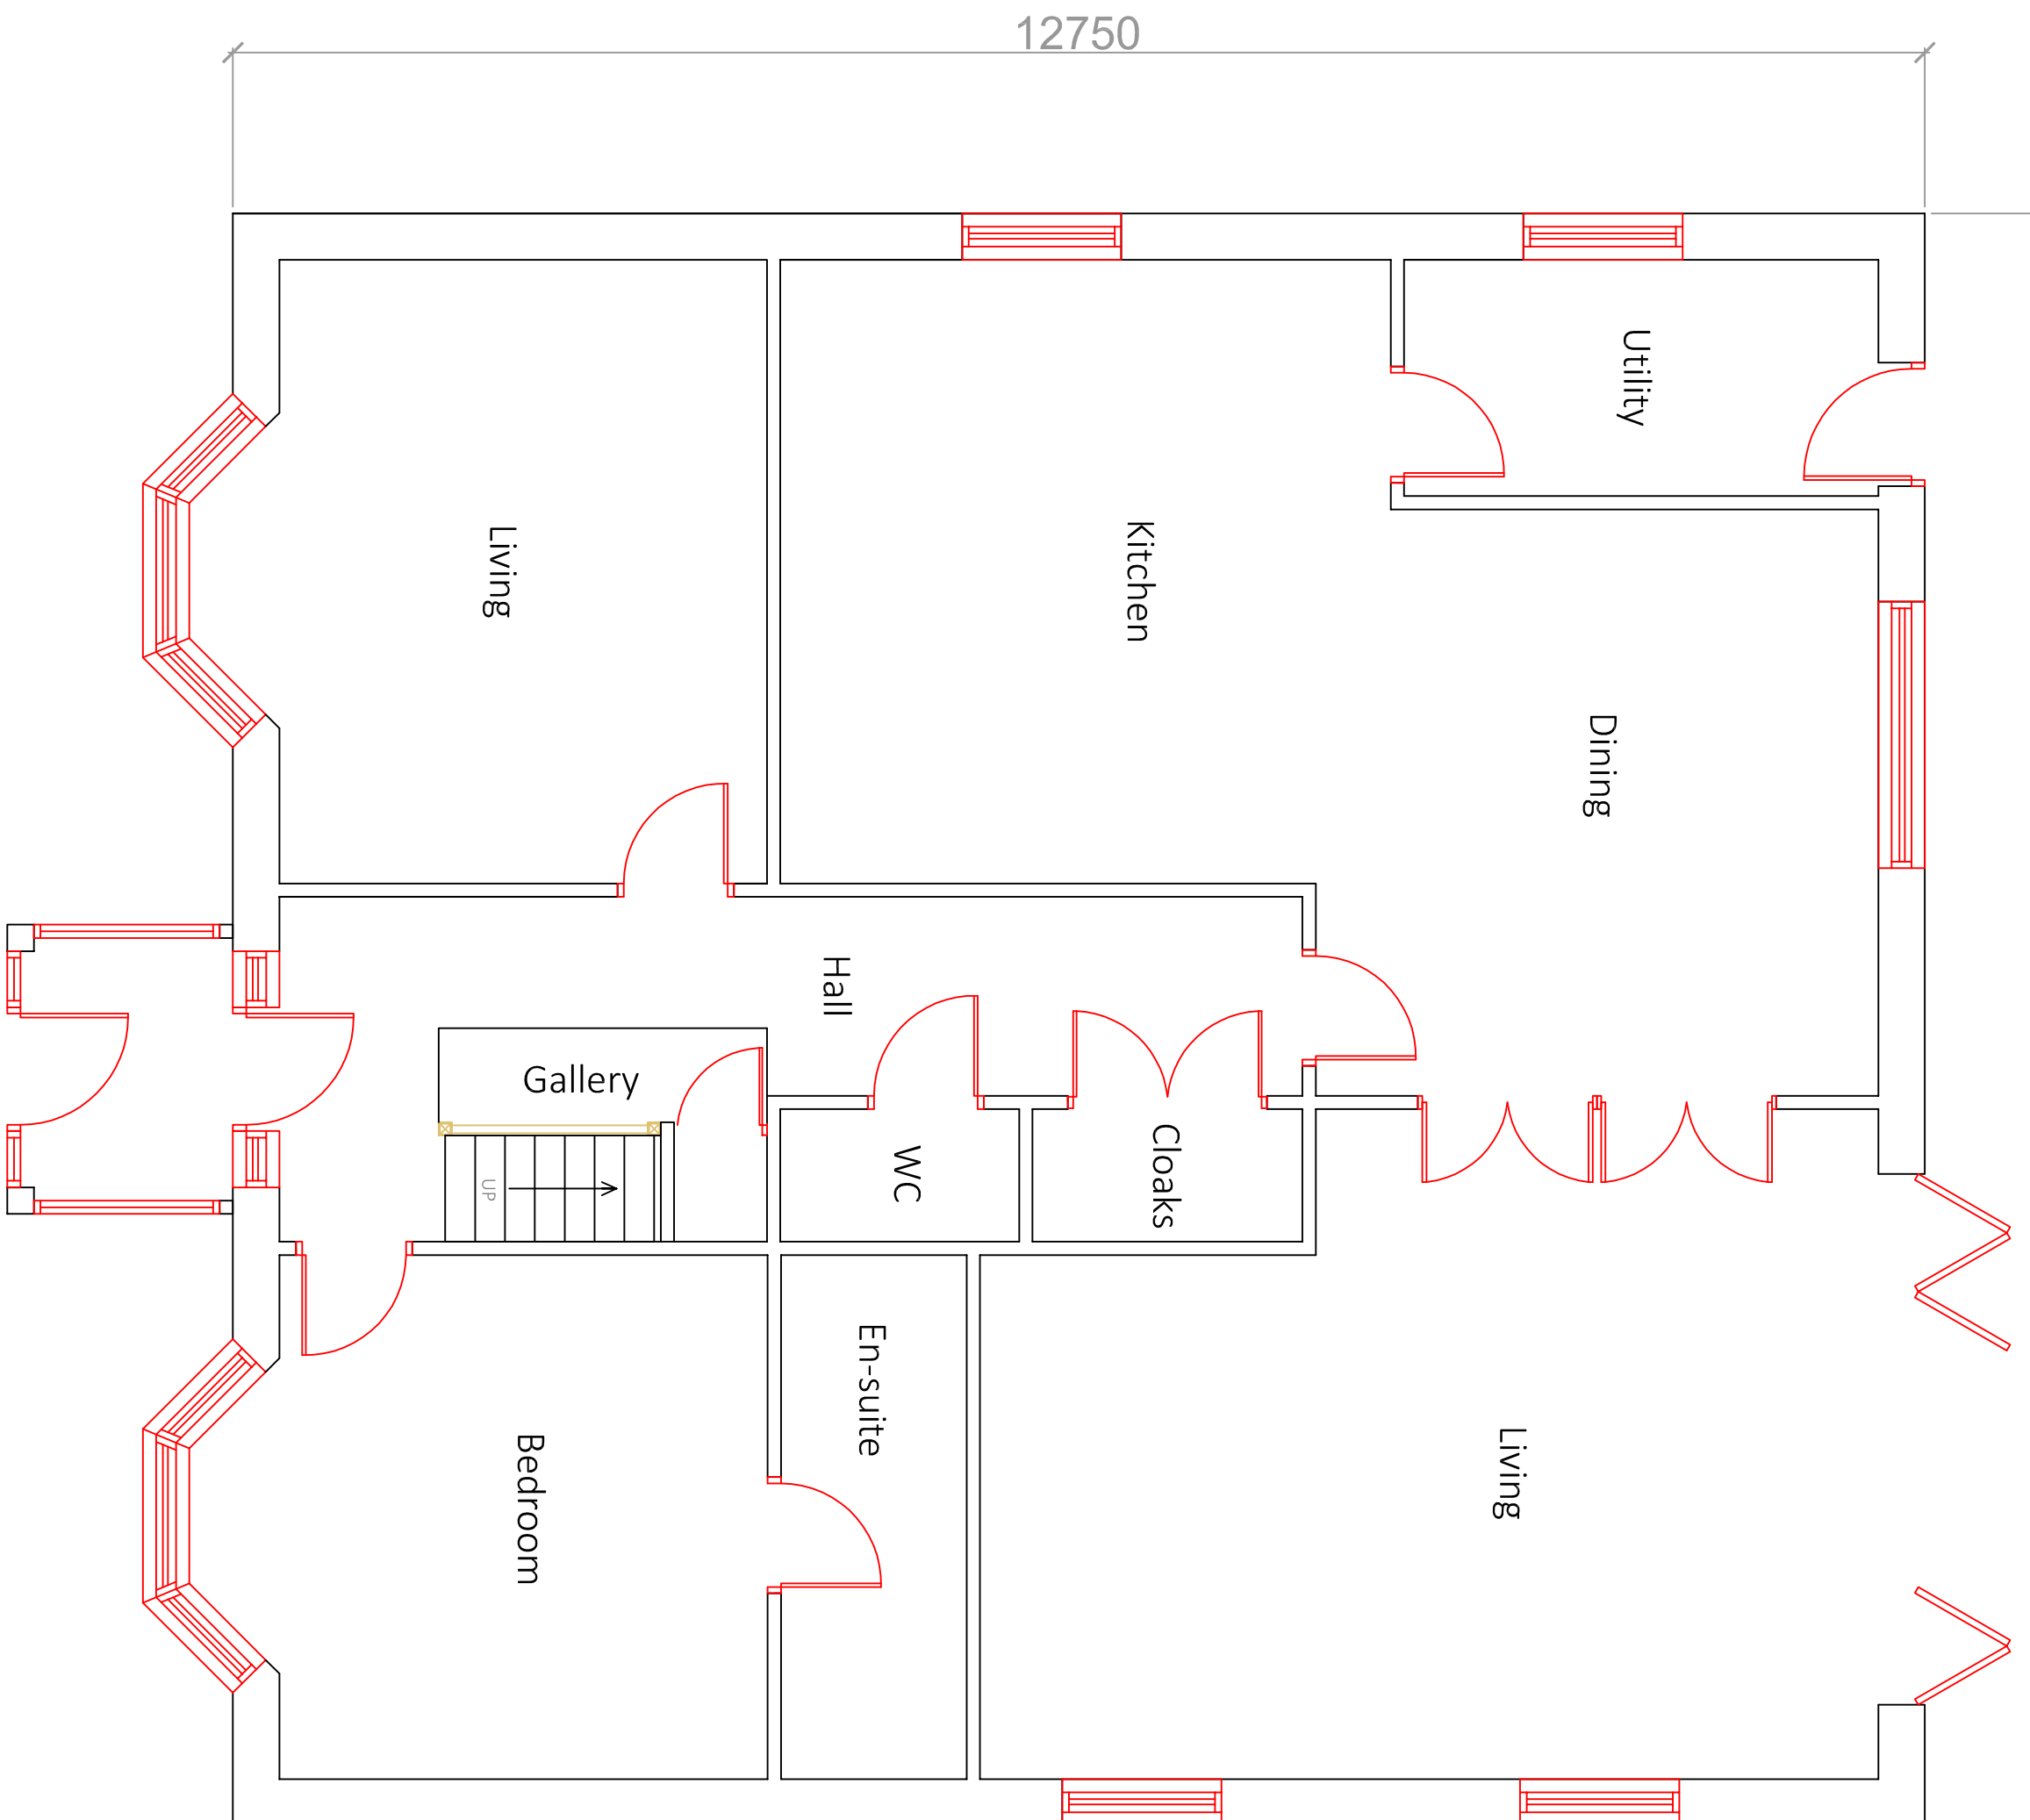

PROPOSED GROUND FLOOR PLAN
Scale 1/50



PROPOSED FIRST FLOOR PLAN
Scale 1/50