



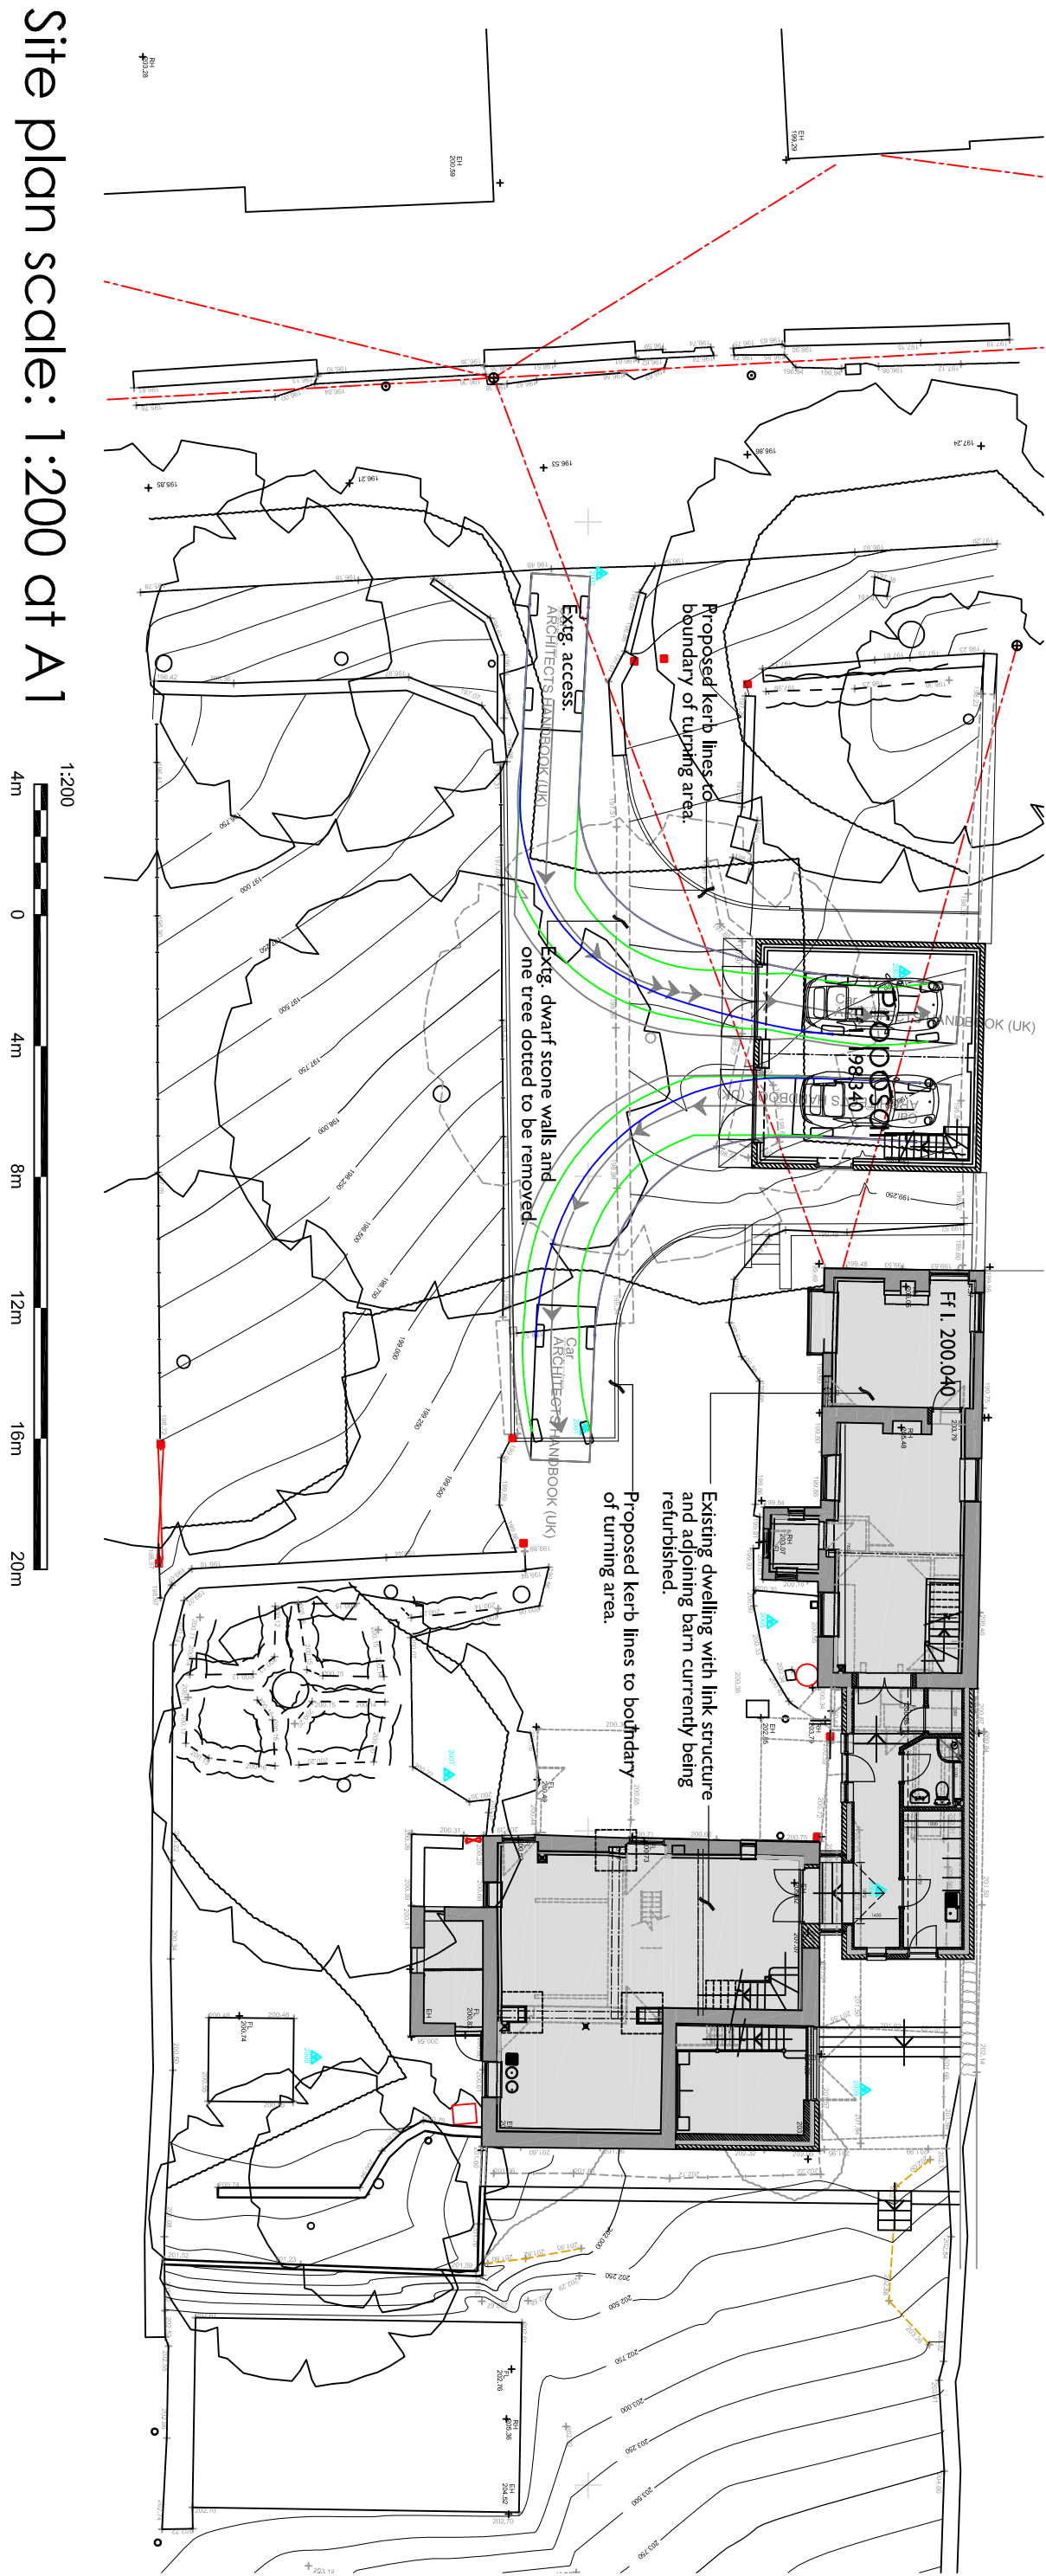


Site plan scale: 1:200 at A1

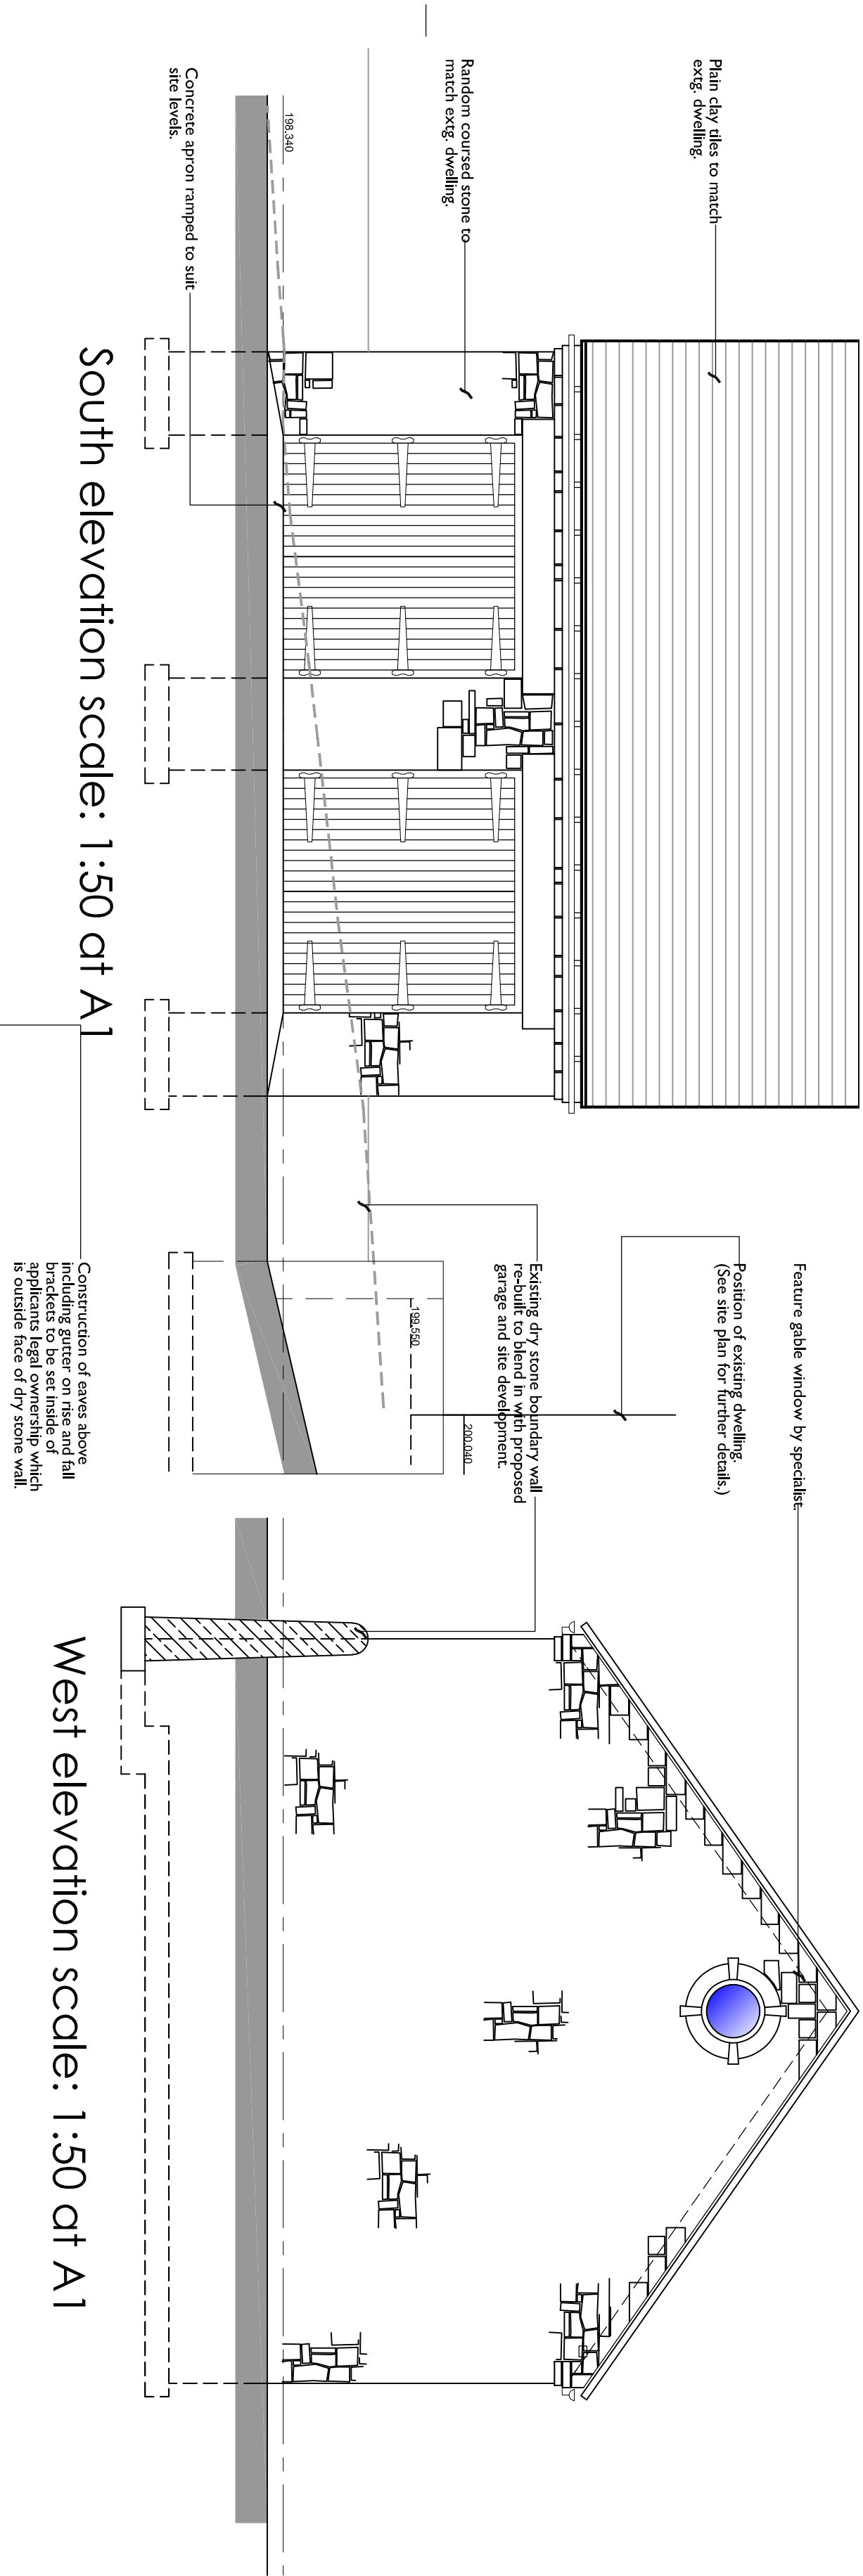

South elevation scale: 1:50 at A1

West elevation scale: 1:50 at A1

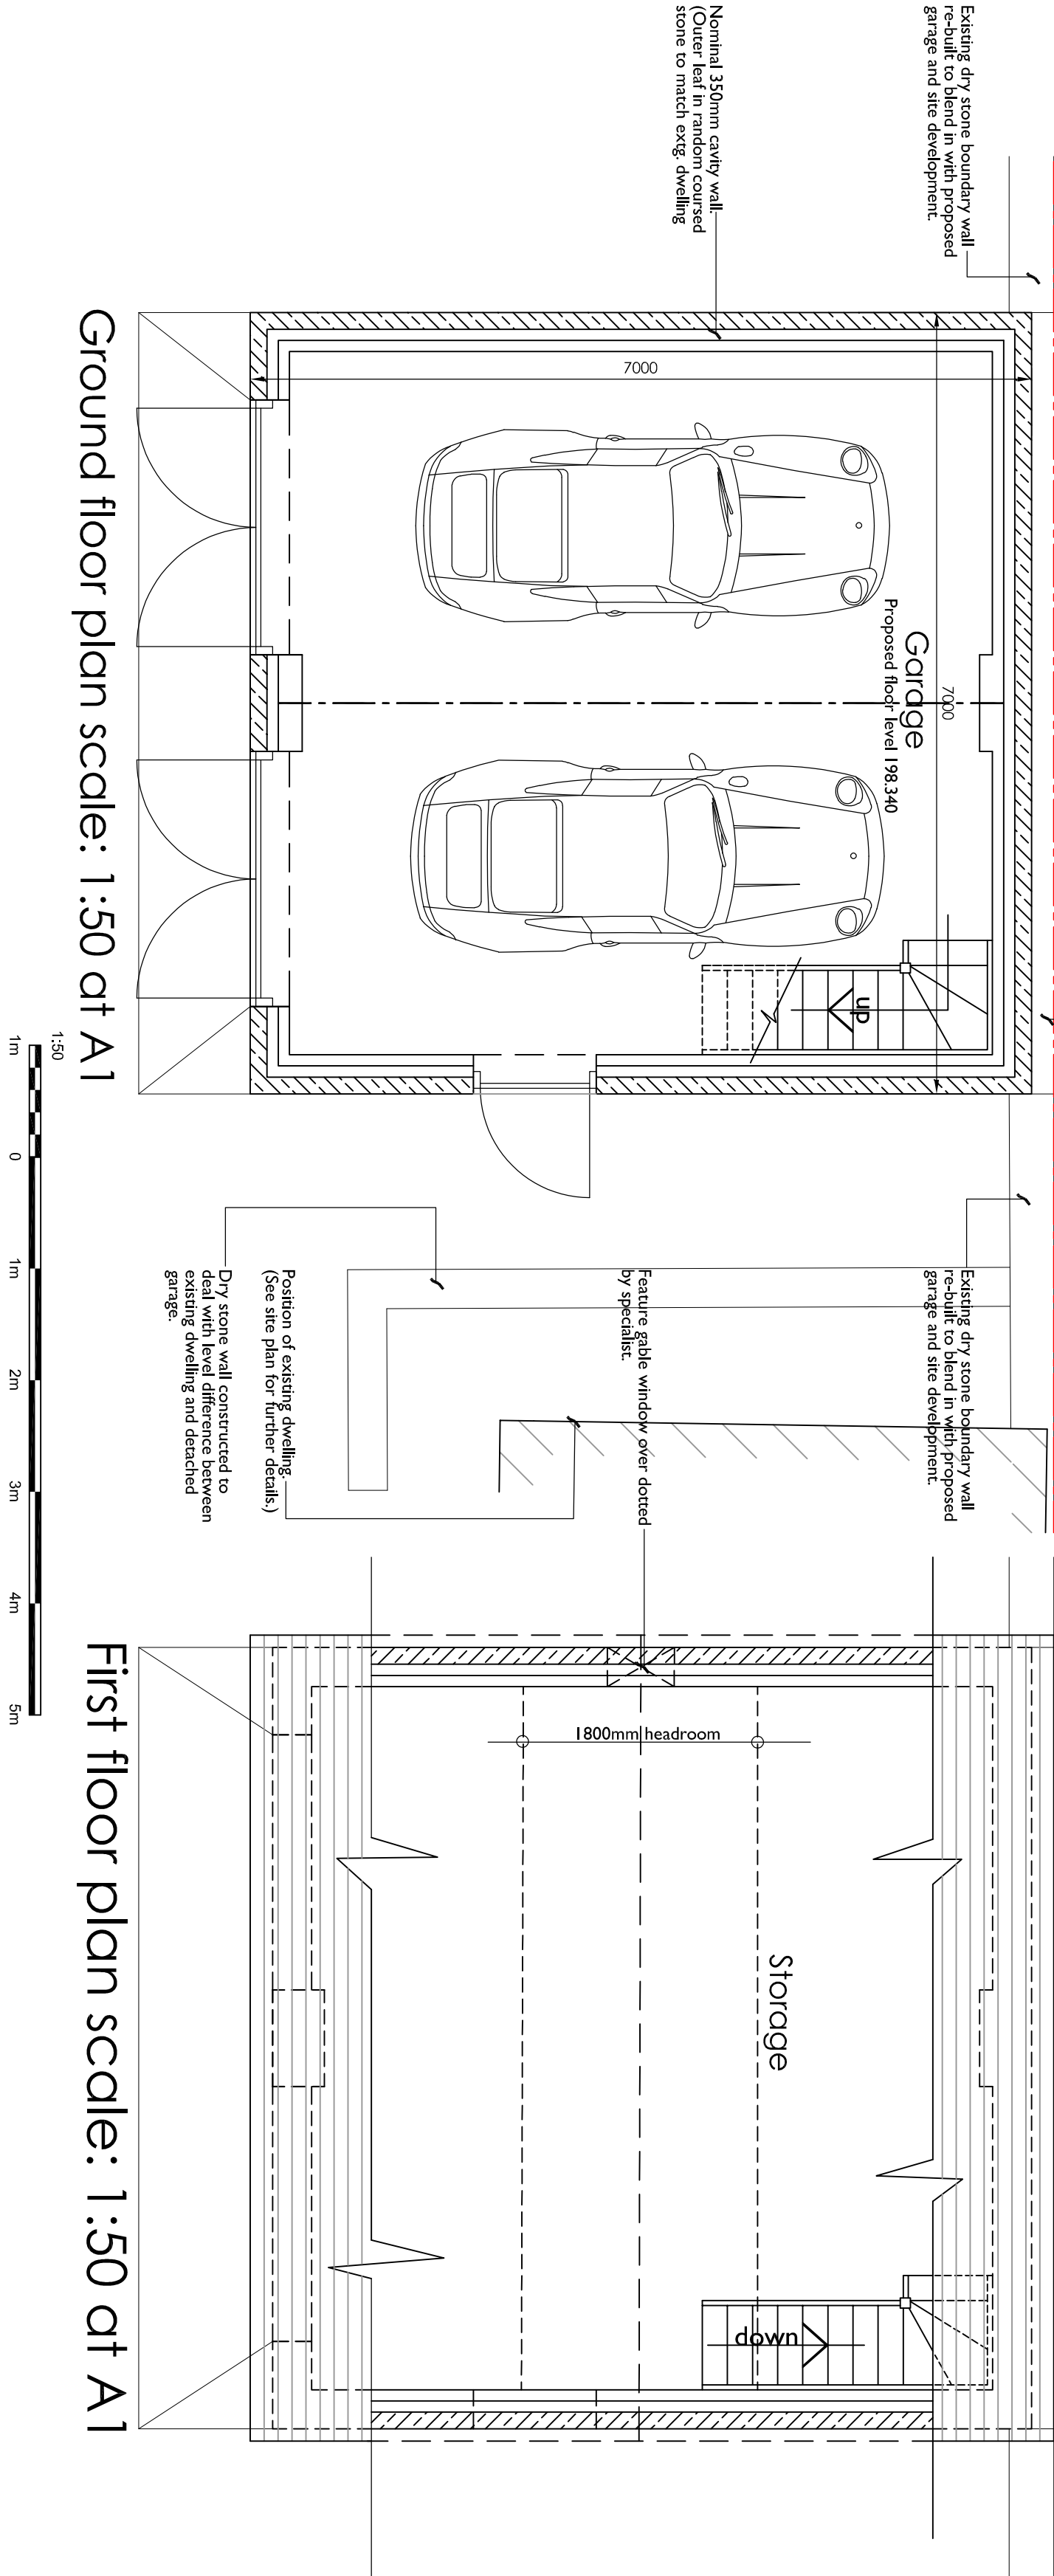


Ground floor plan scale: 1:50 at A1

First floor plan scale: 1:50 at A1




Site Location Plan scale: 1:1250 at A1

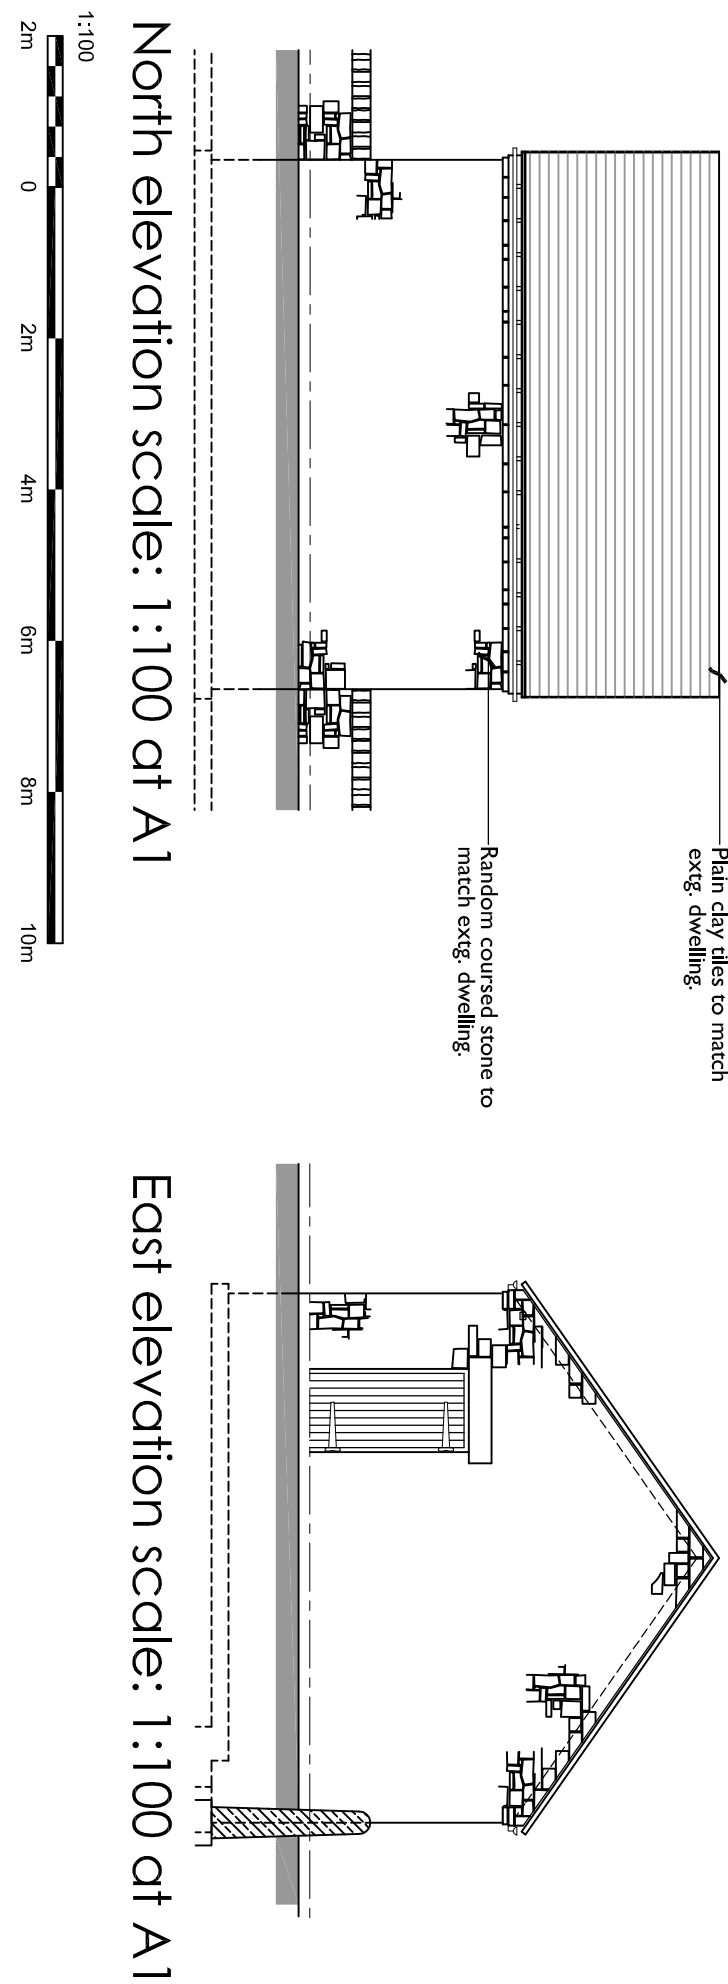

North elevation scale: 1:100 at A1

East elevation scale: 1:100 at A1

Cross section scale: 1:50 at A1

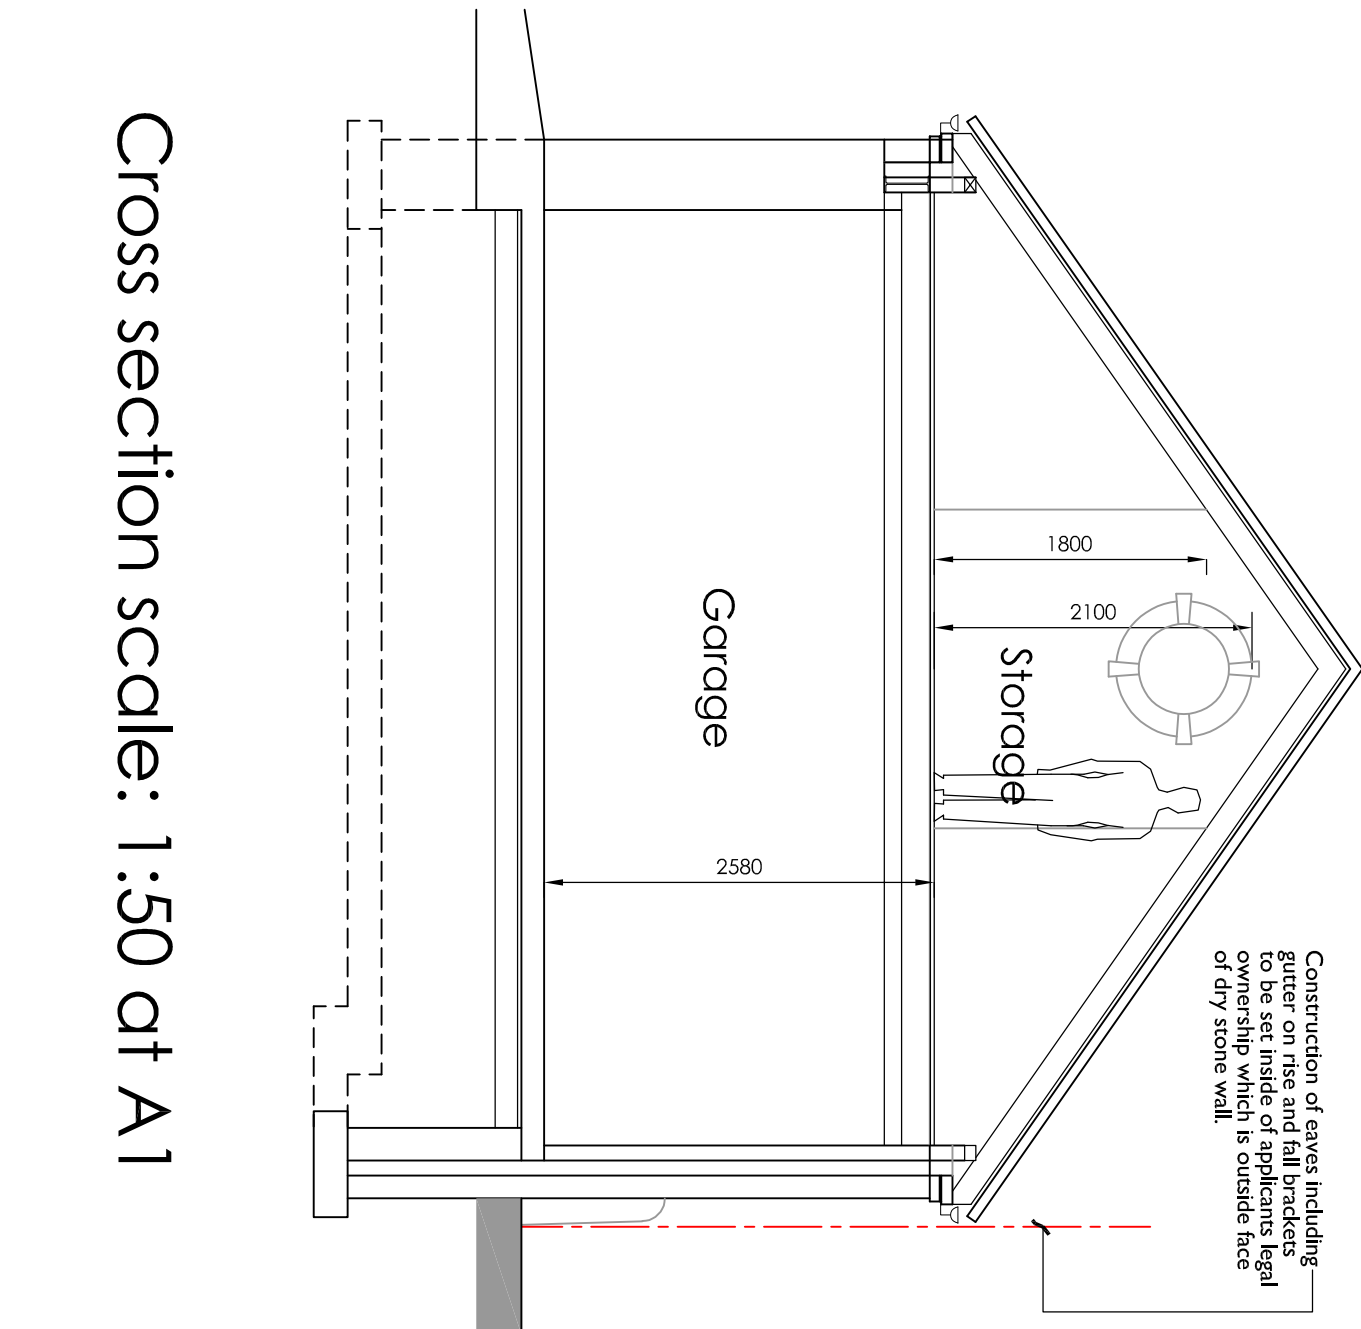

PLANNING DRAWING

Hewitt&Carr Architects

Client: Mr & Mrs E Bateman.

Project: Proposed garage block, Stone Barn Farm, Sutherland Road, Longsdon, S-o-T, ST9 9QD

Title: Plans, section & elevations as proposed.

Scale @ A1: 1:50, 1:100, 1:200 & 1:1250

Drawn: SM

Project No: 01337 PL(0)01

Rev: H/EEF