


Revision	Date
REV -	-

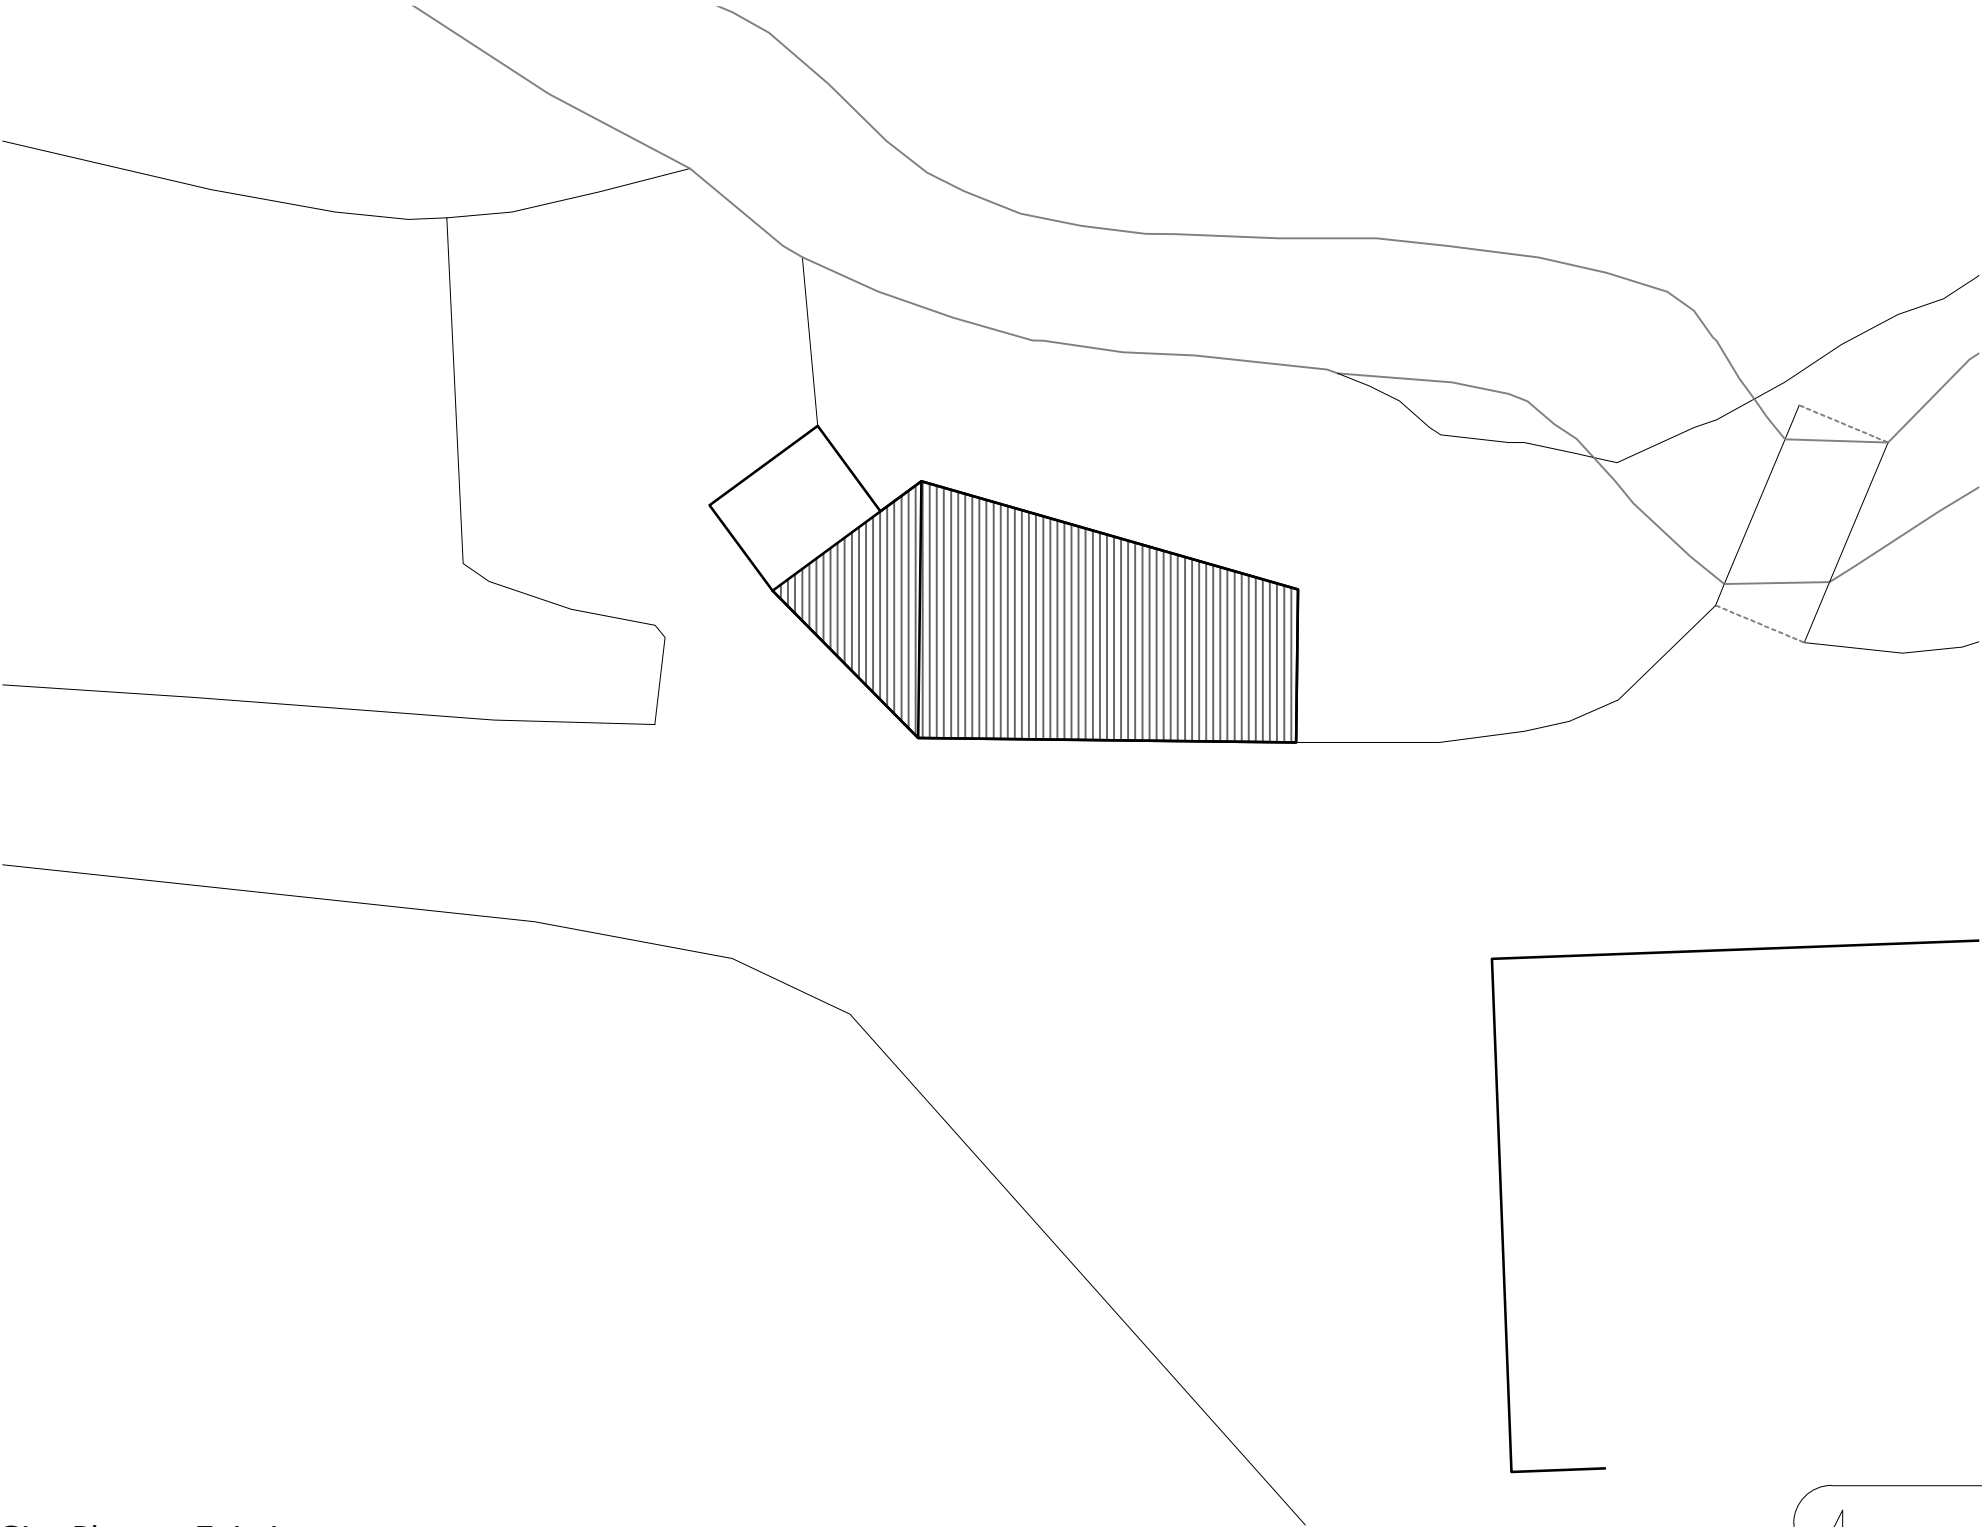

Site Plan as Existing
Scale 1:200



Second Floor, Suite 3
Woburn House
Vernon Gate
Derby
DE1 1UL

Tel: 01332 347 371

E-mail: info@planningdesign.co.uk
www.planningdesign.co.uk

CLIENT:
Mr & Mrs Williamson

STATUS:
P L A N N I N G

PROJECT DESCRIPTION: New Class Q Conversion in Endon, Leek	
DRAWING TITLE: Site Plan as Existing	
DRAWN BY: JC	CHECKED BY: TH
DRAWING NUMBER: 002	REVISION: -
SCALE: 1:200 @ A3	DATE: May 2023
DRAWING REF: 4245 - 002	

© COPYRIGHT EXISTS ON THE DESIGNS AND INFORMATION SHOWN ON THIS DRAWING : The Contractor must verify all dimensions on site before making shop drawings or commencing work of any kind. Architect to be notified of any discrepancies in dimensions immediately