


Revision			Date	
REV	A	Curtilage Amended	05.06.2023	JC
	B	Curtilage Amended	08.08.2023	JC

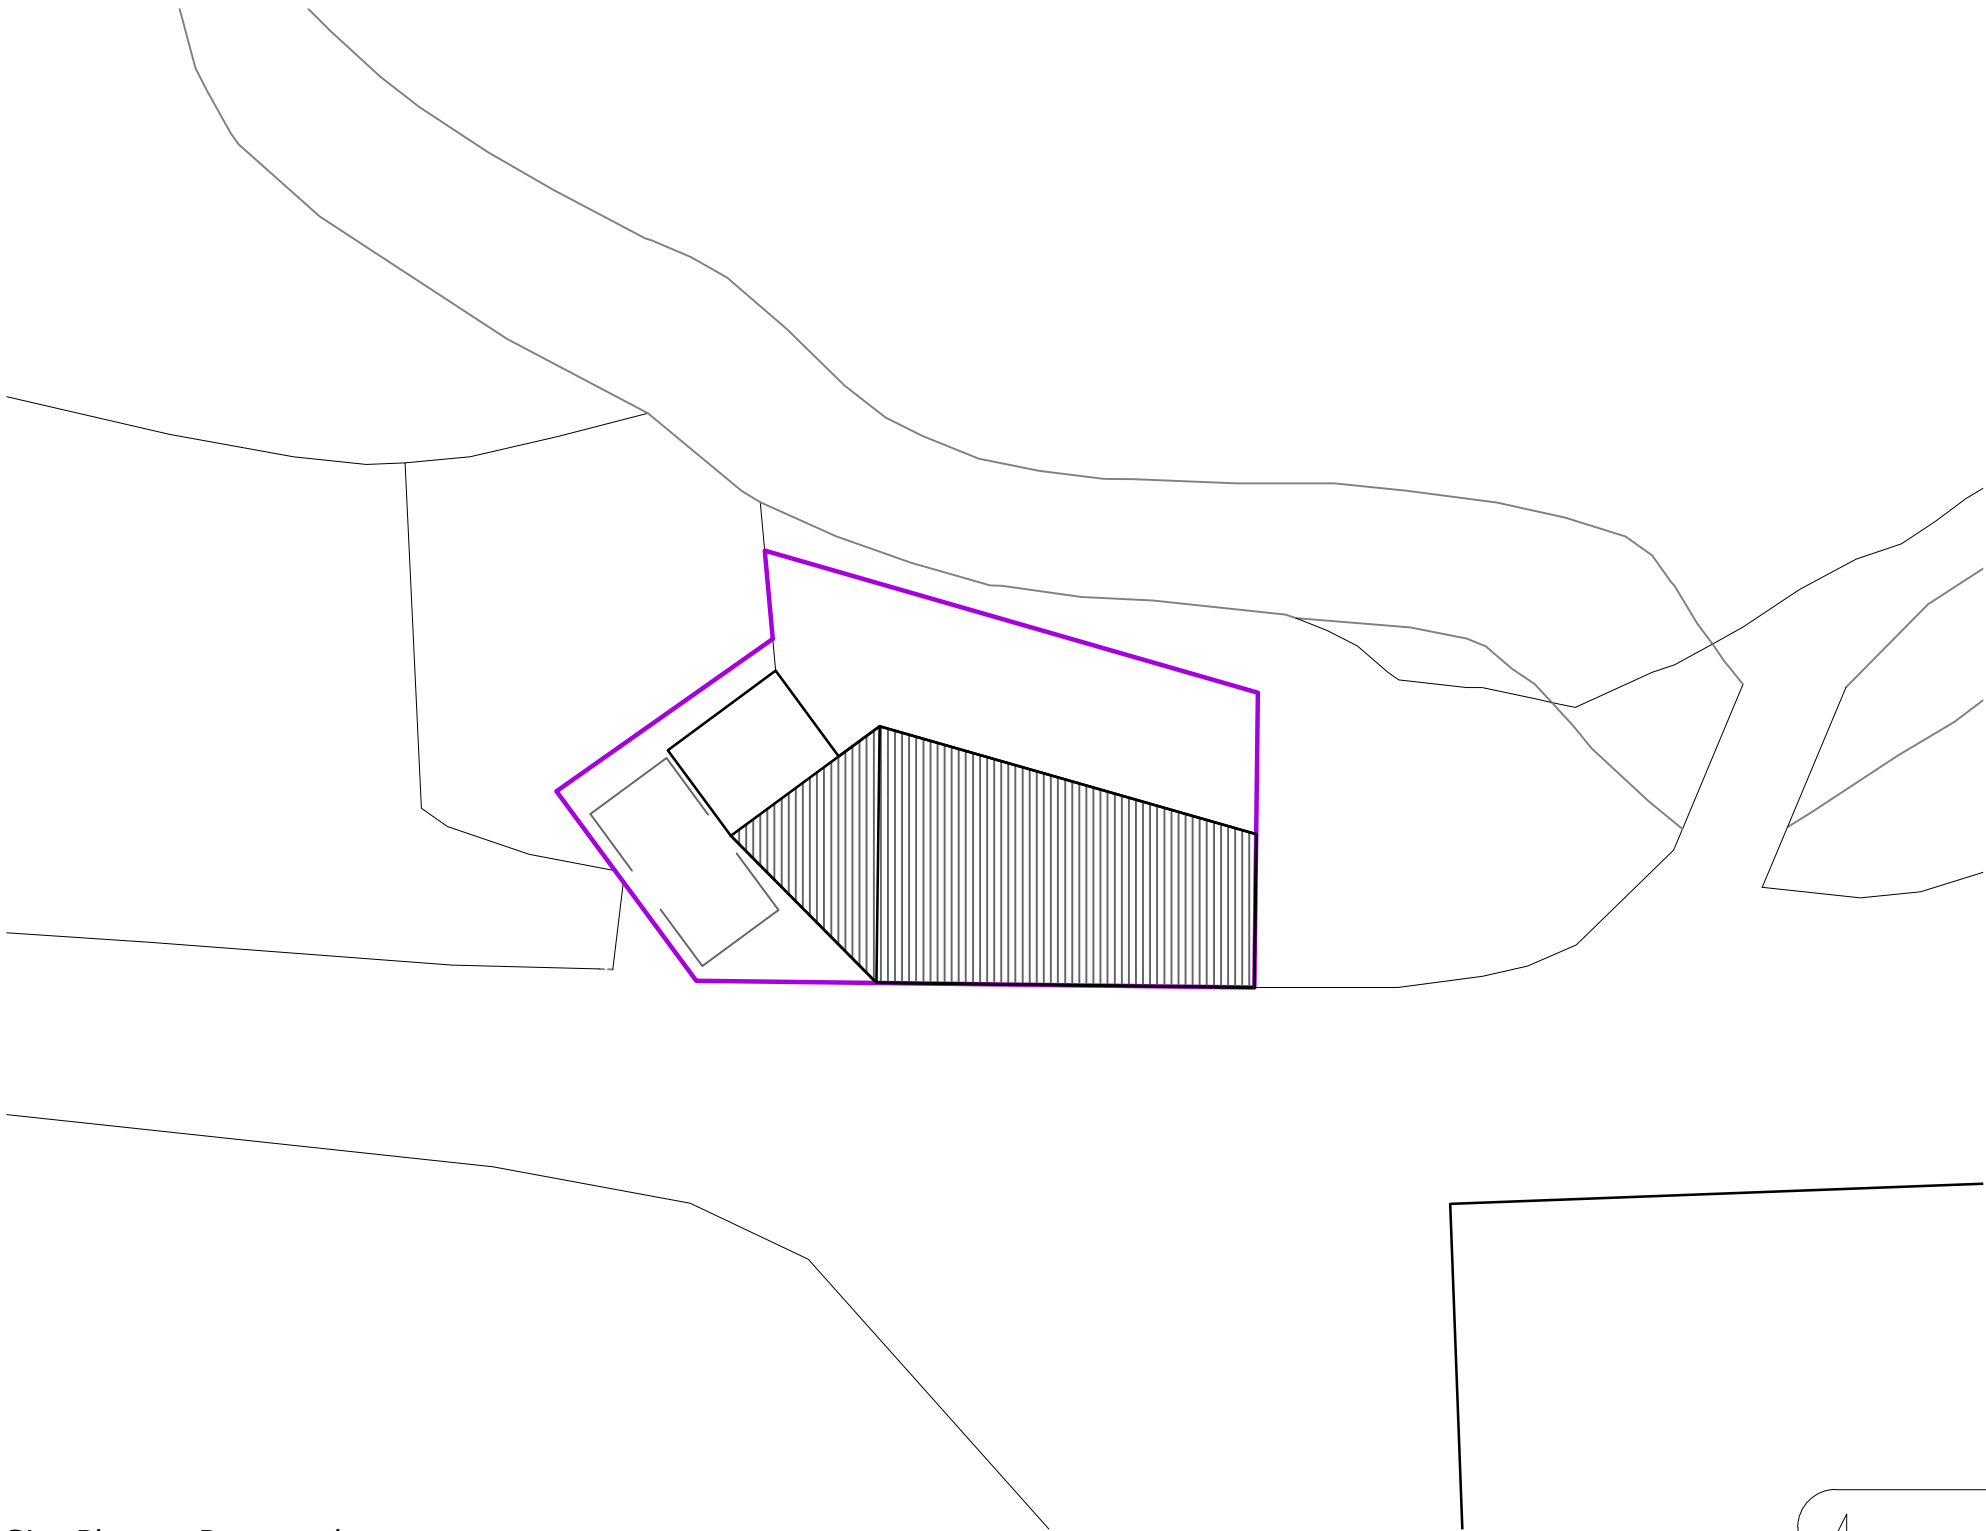

Site Plan as Proposed
Scale 1:200

KEY
Proposed Residential Curtilage = 77 m²



Second Floor, Suite 3
Woburn House
Vernon Gate
Derby
DE1 1UL

Tel: 01332 347 371
E-mail: info@planningdesign.co.uk
www.planningdesign.co.uk

CLIENT:
Mr & Mrs Williamson

STATUS:
P L A N N I N G

PROJECT DESCRIPTION: New Class Q Conversion in Endon, Leek	
DRAWING TITLE: Site Plan as Proposed	
DRAWN BY: JC	CHECKED BY: TH
DRAWING NUMBER: 003	REVISION: B
SCALE: 1:200 @ A3	DATE: May 2023
DRAWING REF: 4245 - 003B	

© COPYRIGHT EXISTS ON THE DESIGNS AND INFORMATION SHOWN ON THIS DRAWING : The Contractor must verify all dimensions on site before making shop drawings or commencing work of any kind. Architect to be notified of any discrepancies in dimensions immediately