


Revision	Date
REV -	-

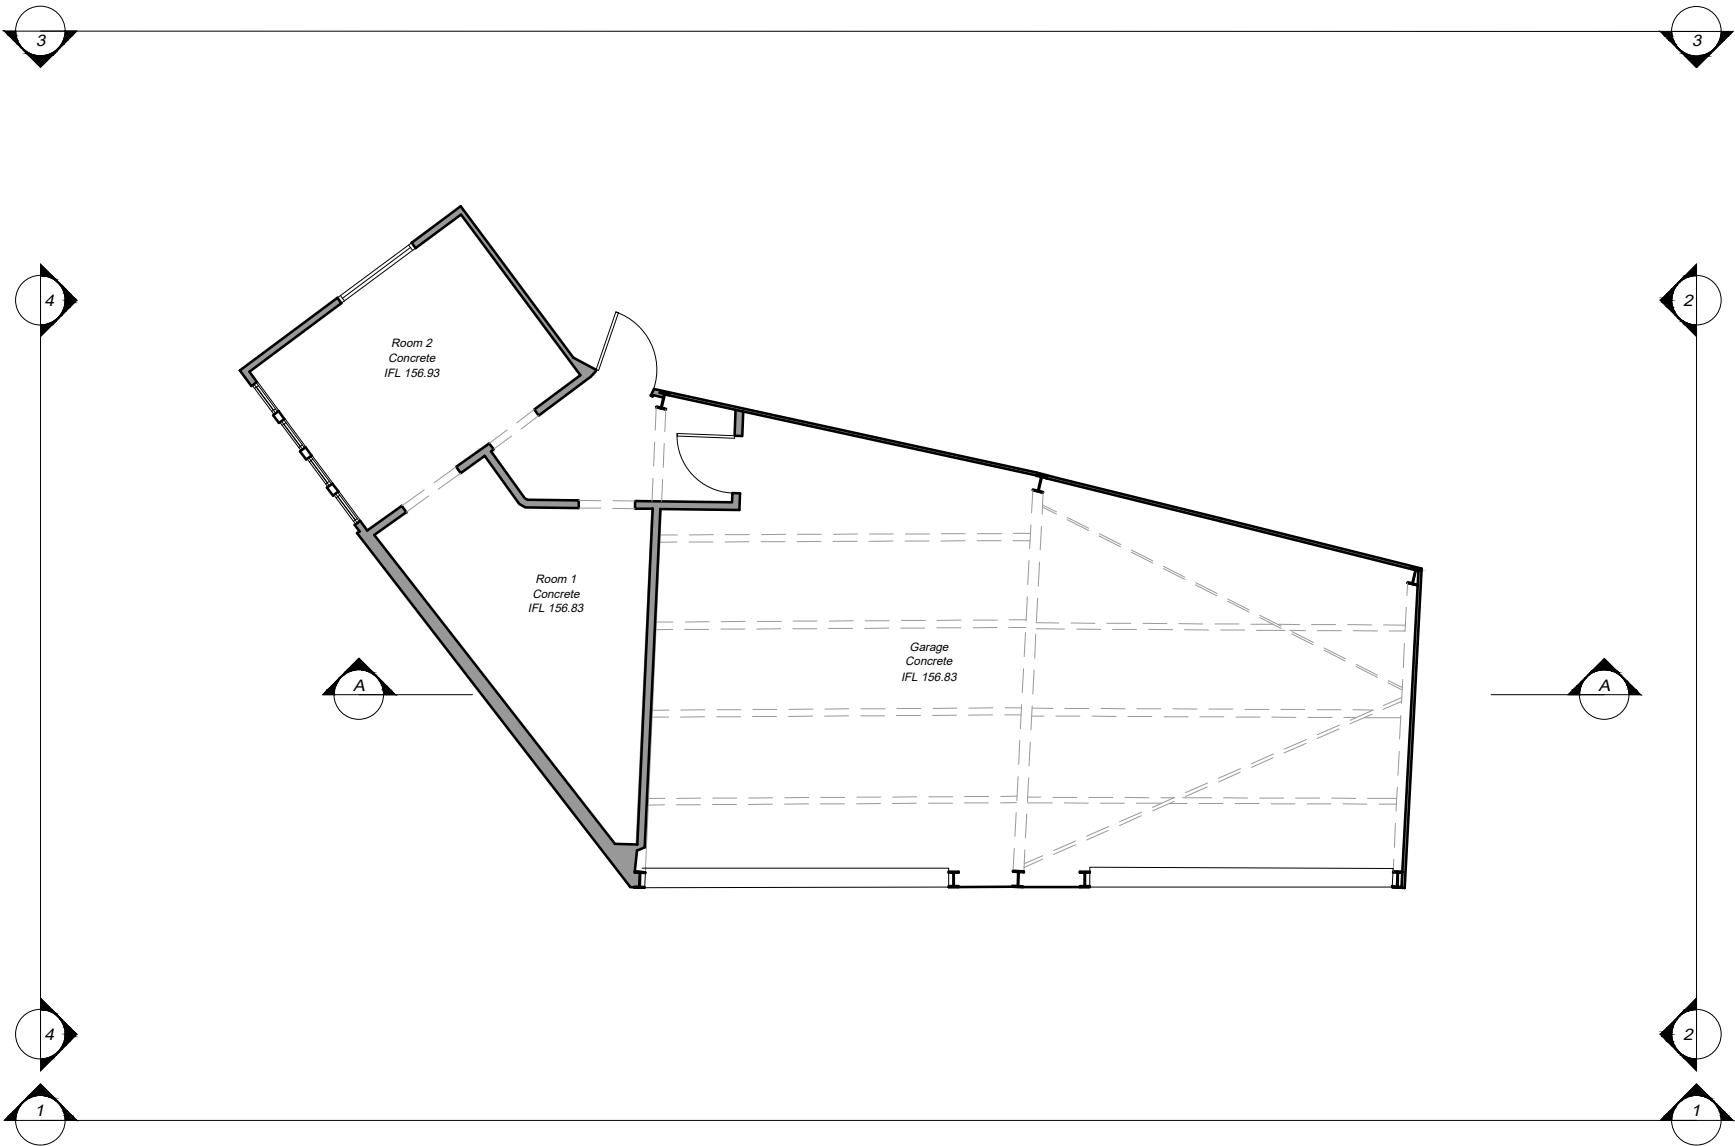

Ground Floor Plan as Existing (GFA 80m²)
Scale 1:100



Second Floor, Suite 3
Woburn House
Vernon Gate
Derby
DE1 1UL

Tel: 01332 347 371
E-mail: info@planningdesign.co.uk
www.planningdesign.co.uk

CLIENT:
Mr & Mrs Williamson

STATUS:
P L A N N I N G

PROJECT DESCRIPTION:
New Class Q Conversion in Endon, Leek

DRAWING TITLE:
Plans as Existing

DRAWN BY:
JC

CHECKED BY:
TH

DRAWING NUMBER:
004

REVISION:
-

SCALE:
1:100 @ A3

DATE:
May 2023

DRAWING REF:
4245 - 004

© COPYRIGHT EXISTS ON THE DESIGNS AND INFORMATION SHOWN ON THIS DRAWING : The Contractor must verify all dimensions on site before making shop drawings or commencing work of any kind. Architect to be notified of any discrepancies in dimensions immediately