






Ground Floor 156.83

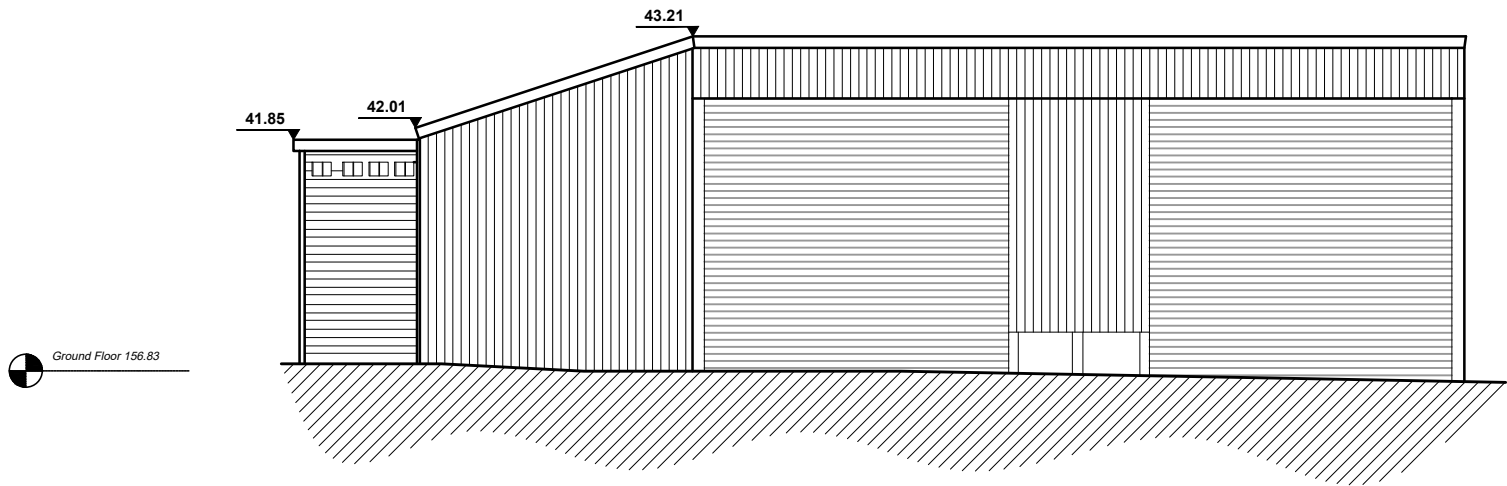


Front Elevation

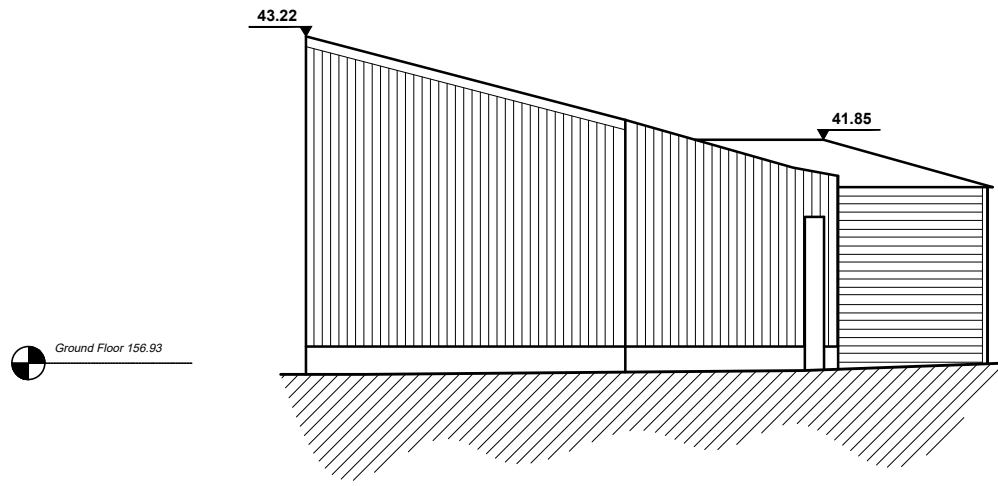


Ground Floor 156.93

 


Side Elevation

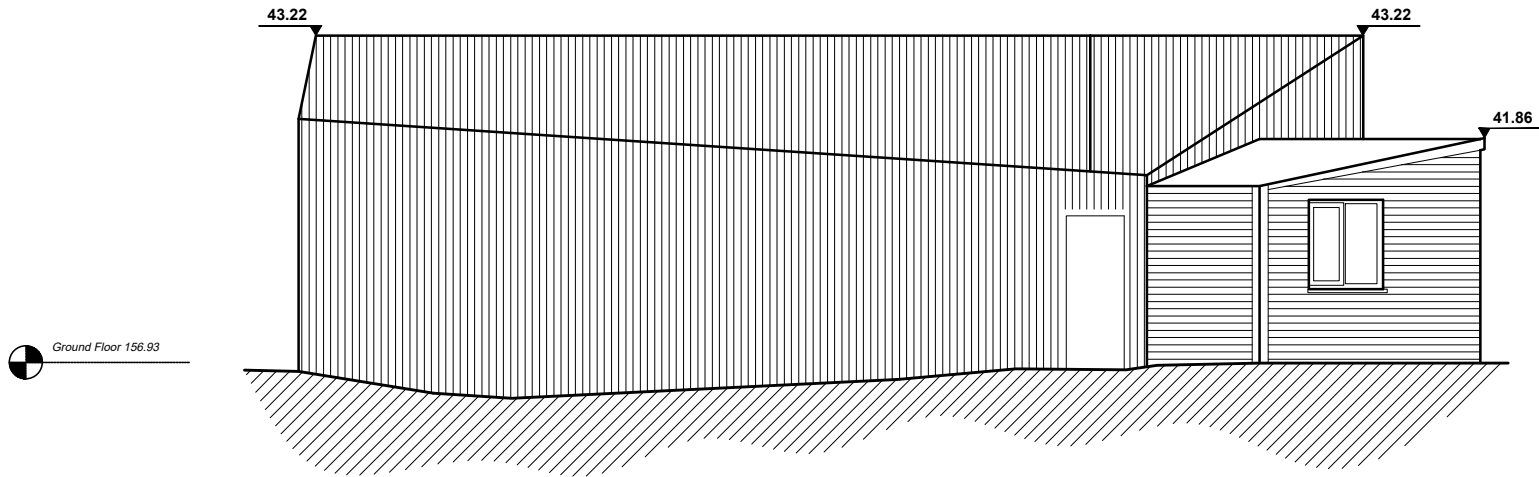


Ground Floor 156.93

 

Rear Elevation

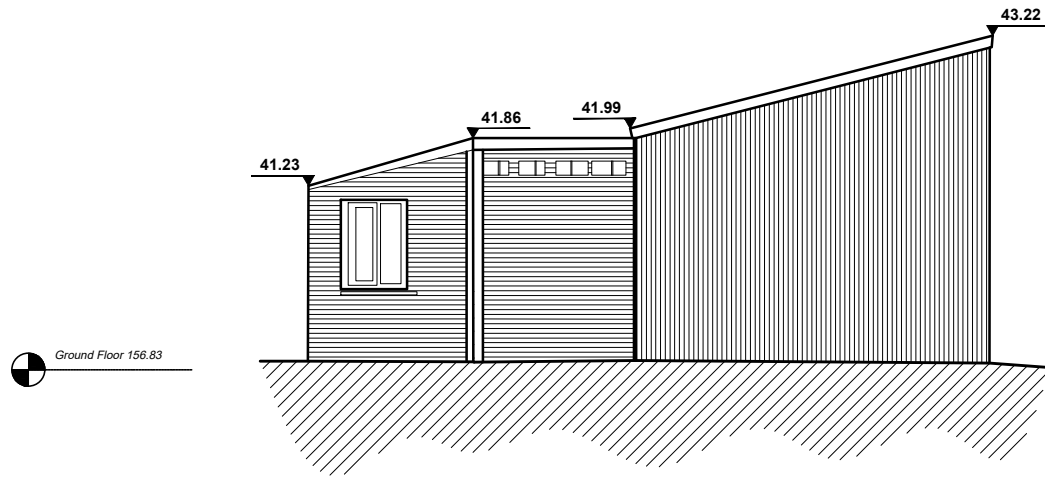

Ground Floor 156.83

 

Side Elevation



PlanningDesign Second Floor, Suite 3 Woburn House Vernon Gate Derby DE1 1UL Tel: 01332 347 371 E-mail: info@planningdesign.co.uk www.planningdesign.co.uk	PROJECT DESCRIPTION: New Class Q Conversion in Endon, Leek	
	DRAWING TITLE: Elevations as Existing	
CLIENT: Mr & Mrs Williamson	DRAWN BY: JC	CHECKED BY: TH
	DRAWING NUMBER: 005	REVISION: -
	SCALE: 1:100 @ A3	DATE: May 2023
STATUS: P L A N N I N G		DRAWING REF: 4245 - 005