
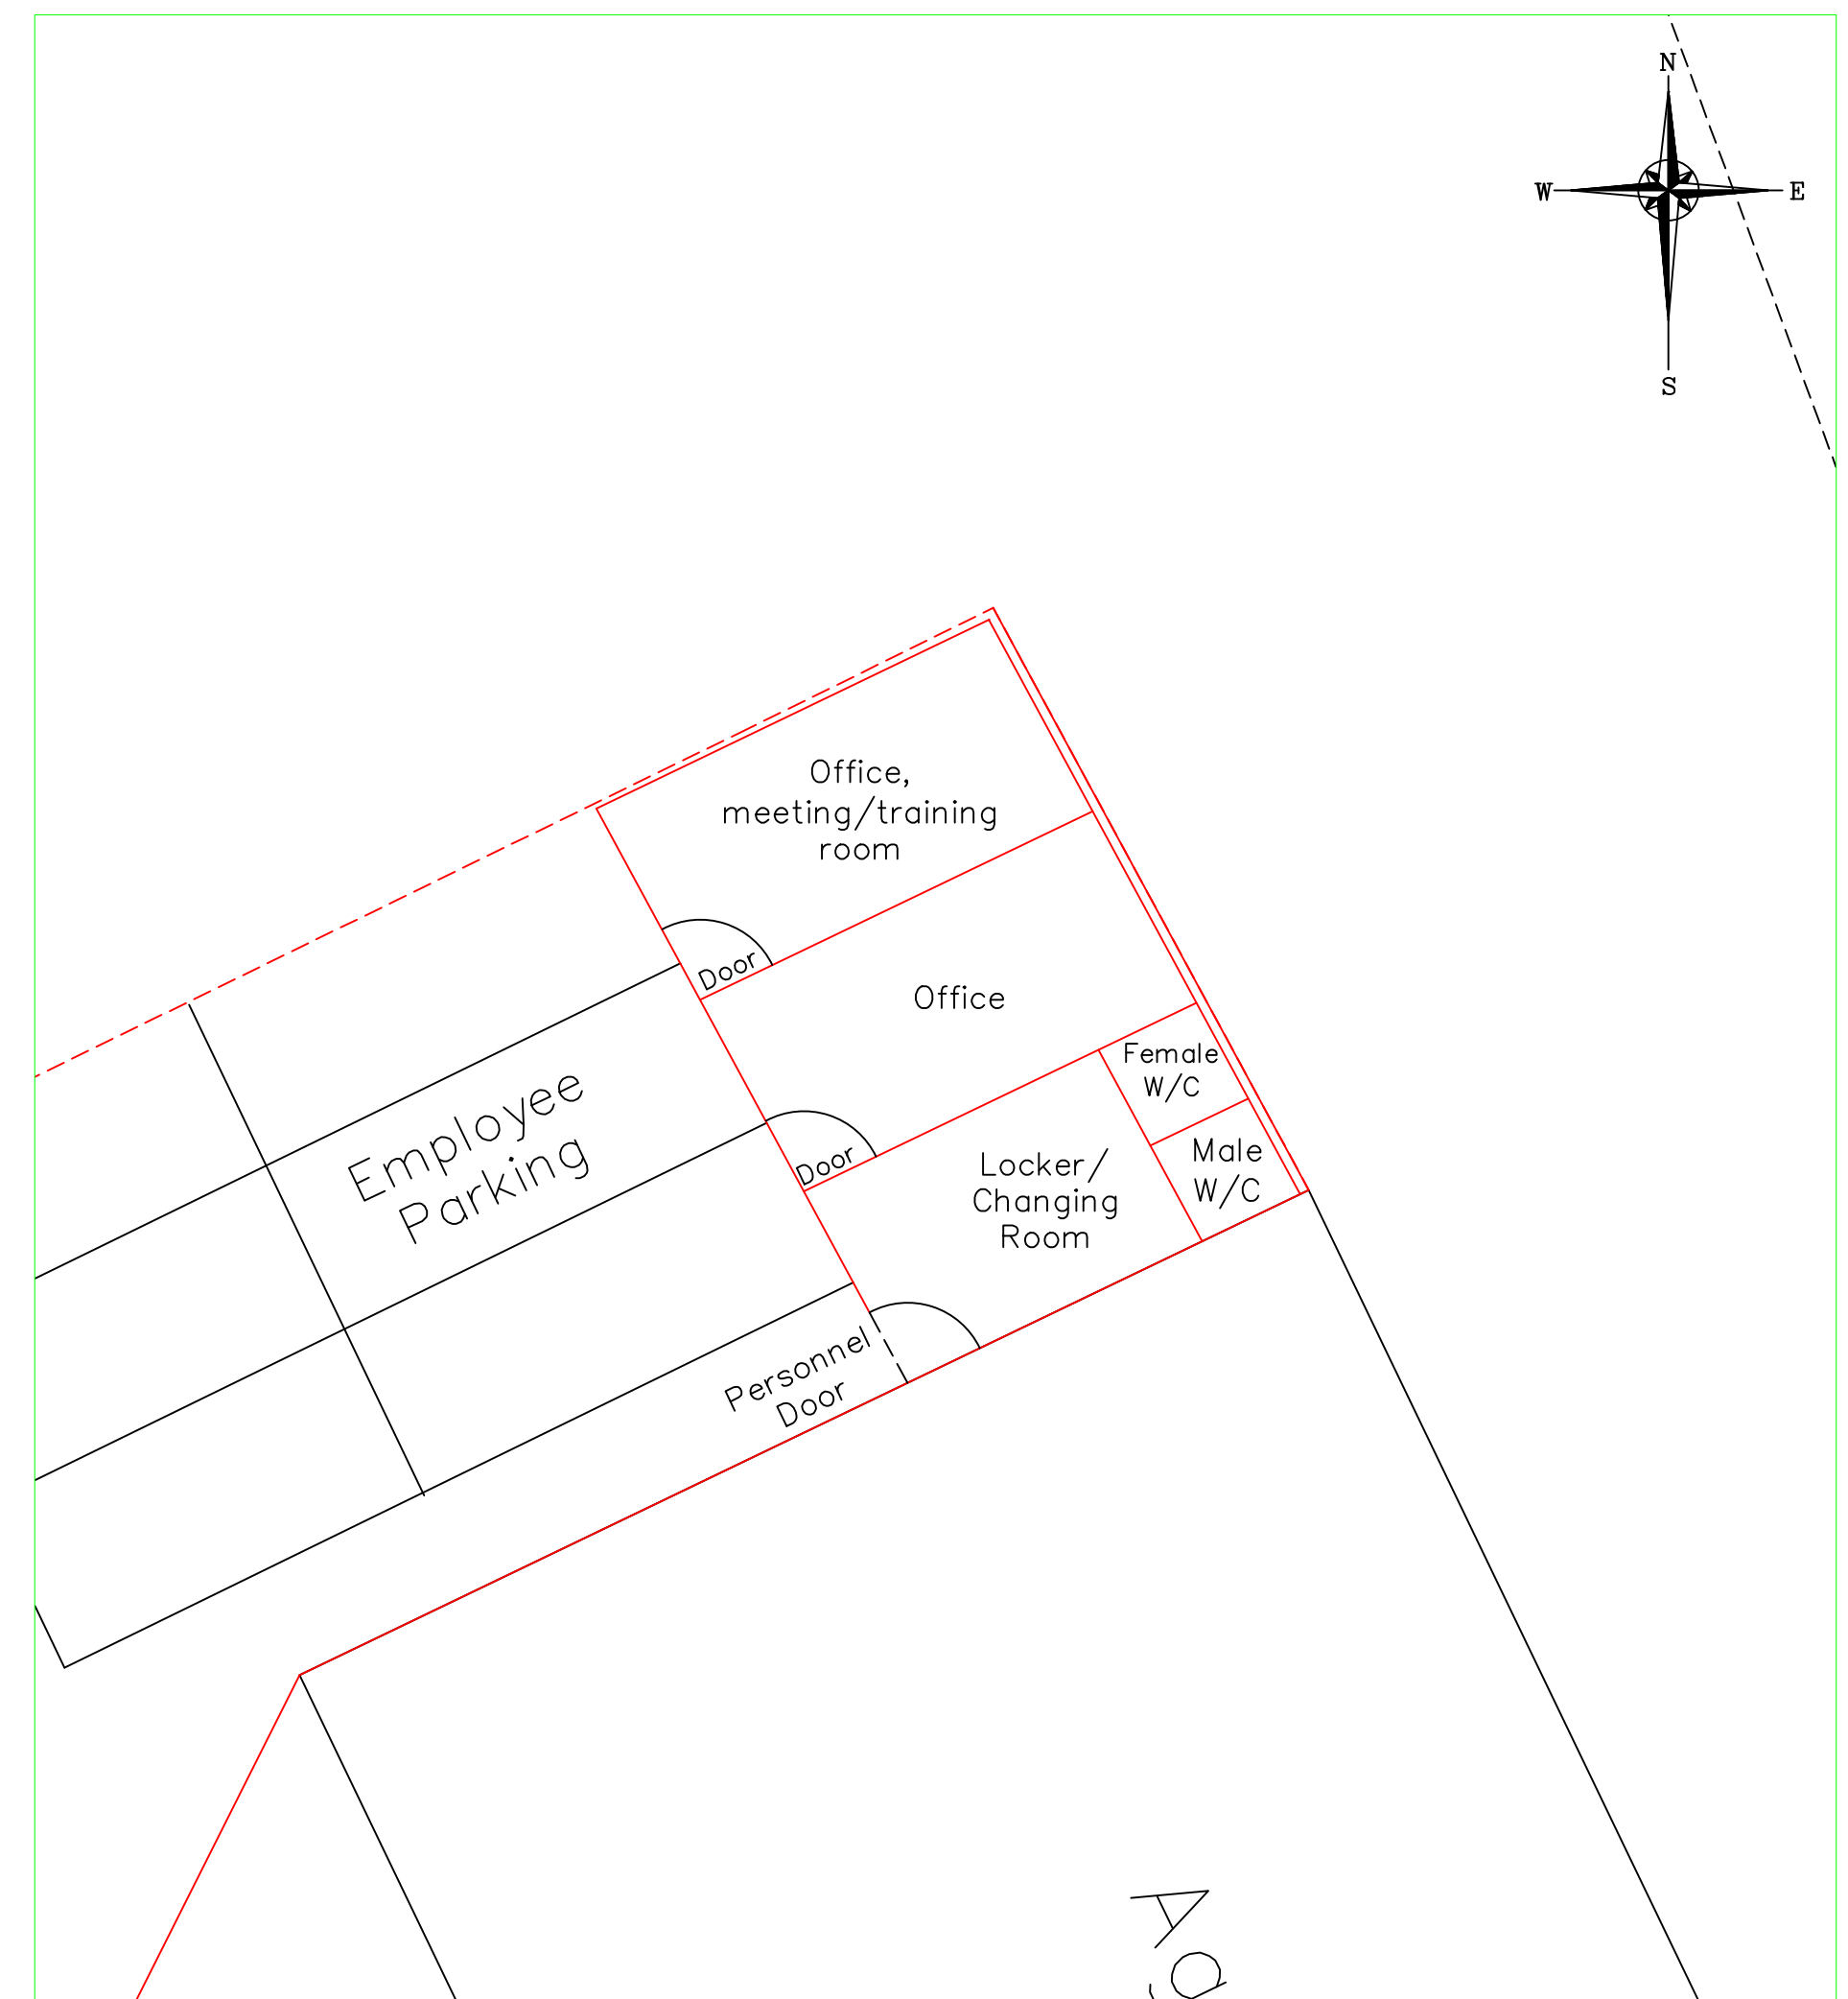
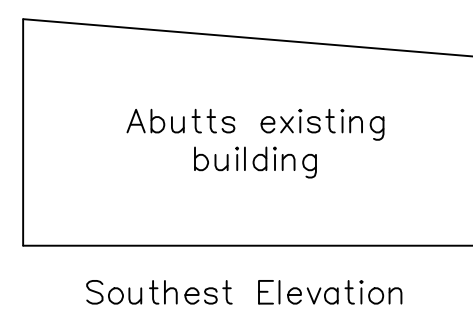
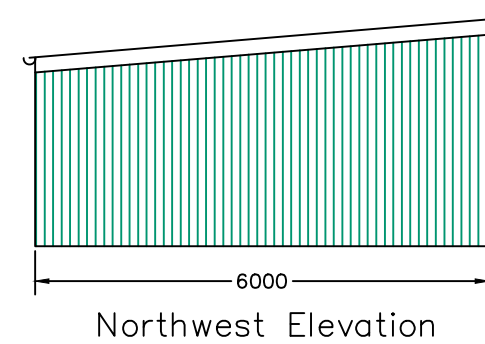
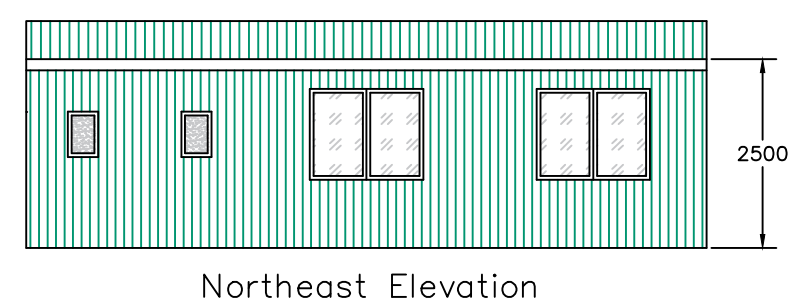


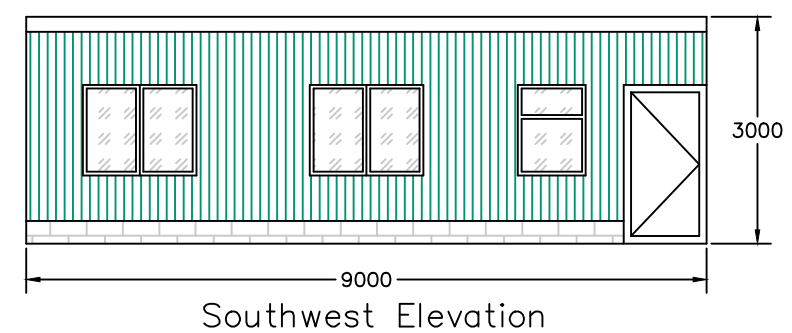

Roof sheeting to be insulated composite panels, coloured Juniper Green (12B29)

Vertical cladding to be insulated composite panels, coloured Juniper Green (12B29)

Below cladding on the southwest elevation to be block walls

The northeast and southwest elevations will incorporate windows, the windows on the toilet areas to be opaque for privacy

The southwest elevation will incorporate a door opening

All dimensions shown in mm

© Copyright J C Harrison Planning & Admin Services jo@jcharrison.co.uk 07792 144155	
Client: J M Milner Steel Framed Buildings Ltd, Homeland Farm, Sarver Lane, Dilthorne, ST10 2PD	
Project: Proposed office building with welfare facilities ancillary to the existing manufacturing business	
Title: Elevations and Floor Plan	
Drawn: J Harrison	Date: 03.11.2023
Scales: 1:100 @ A2	
Drg. No.: 1114-003	Rev.: