





Ordnance Survey
Ukmapcentre.com

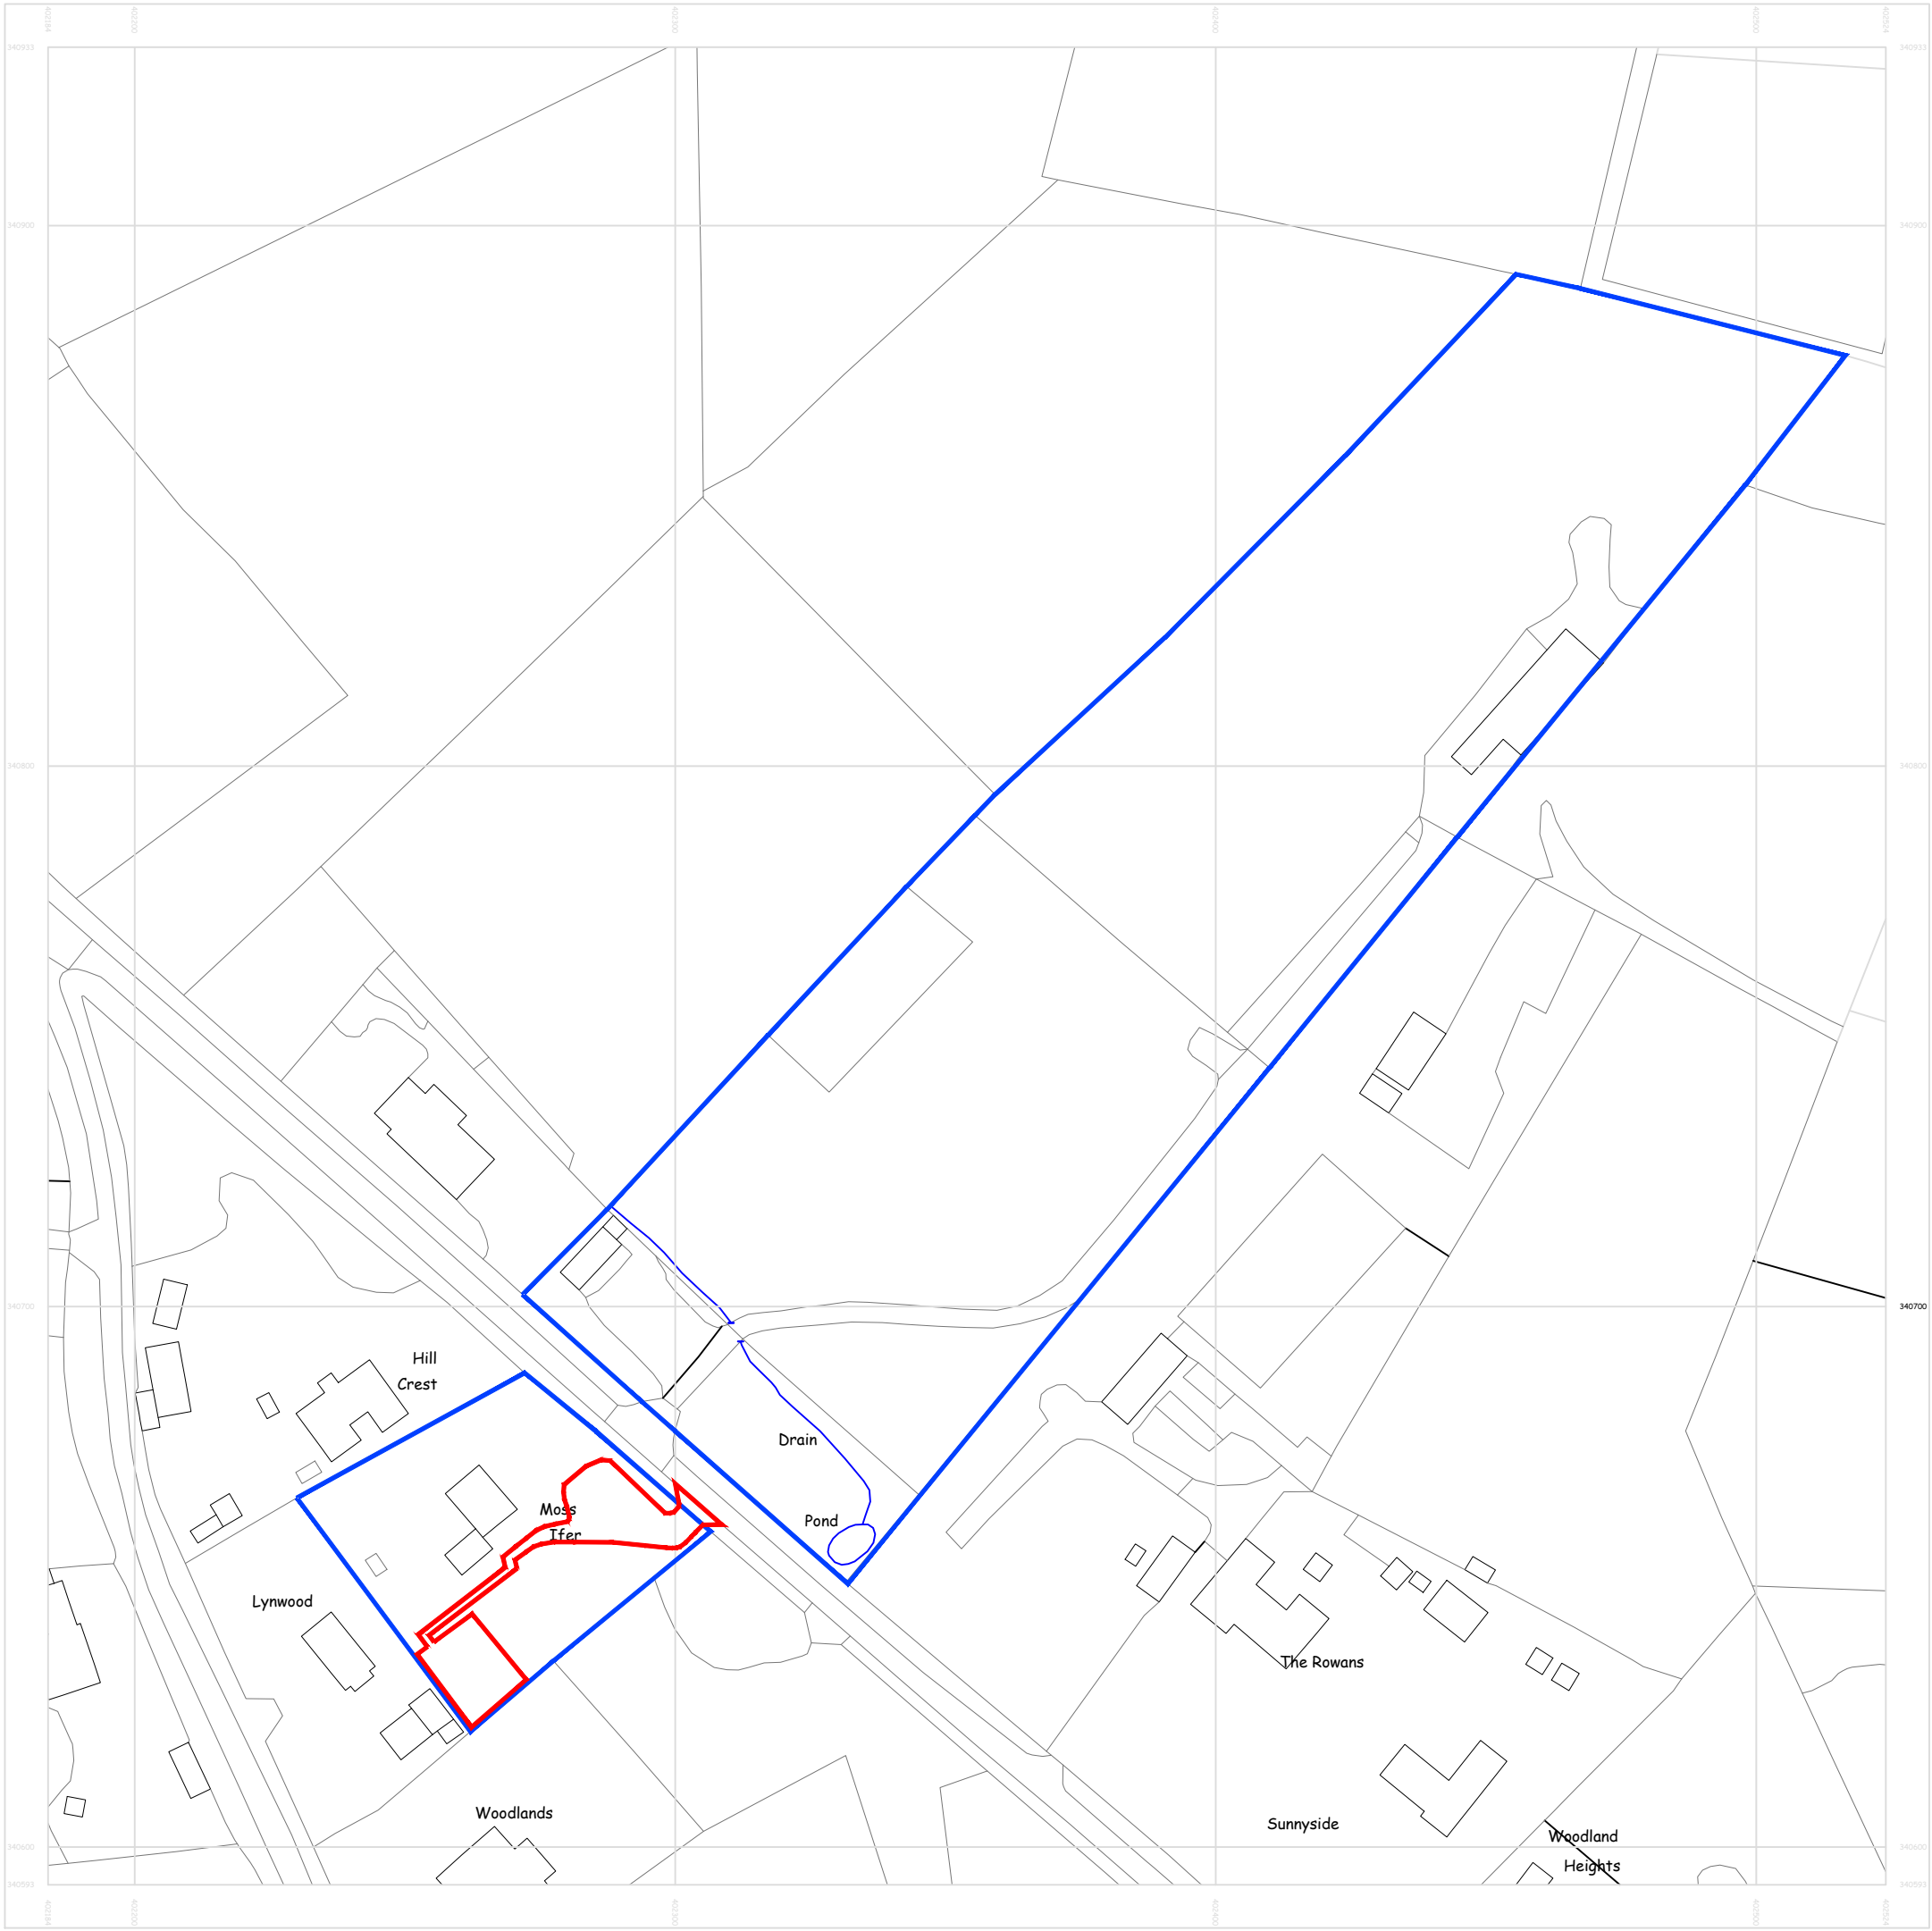

Location Plan
Scale 1 : 1250

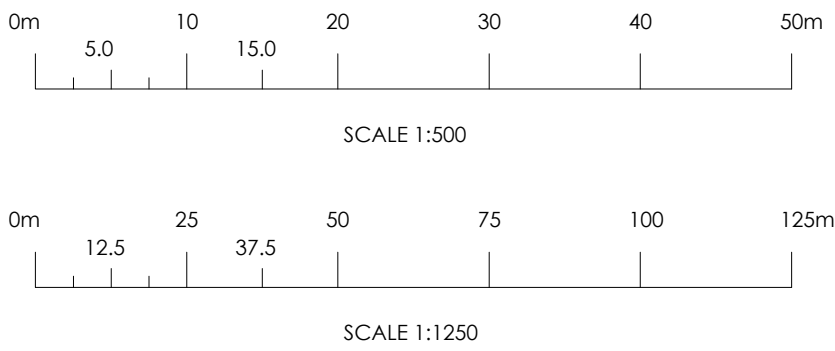

PLANNING PURPOSES ONLY.

Notes:

- 1) The contractor to confirm details of the existing structure are correct prior to commencement of any works. If there are any discrepancies please contact us.
- 2) Soakaways are to be a minimum of 5.0m away from any building and 10.0m away from any water course.
- 3) All drainage details are indicative and should there be any discrepancies, please contact us to review or agree with the building control officer.
- 4) In any project in which a building over a public sewer agreement is required, it is the contractor/ client responsibility to obtain the relevant approval. This is to be obtained prior to commencement on site.
- 5) Contractor to locate the position of any existing services prior to excavation.
- 6) In any project in which a Party Wall Agreement is required, it is the contractor/ client responsibility to obtain the relevant approval. In this circumstance boundary foundations may be required.
- 7) Unless noted otherwise, Rees Construction Management have not identified any significant risks associated with the design intent shown on this drawing which could not be managed safely by a competent contractor.

Status: **PLANNING**

Revisions:	drn	chk	date
P1 Initial Issue	LT	LT	10/08/23
P2 Cabin relocated following planning officer comments	LT	LT	29/11/23
P3 Red line amended	LT	LT	01/12/23

Client: **Mr & Mrs DJ Slaney
Moss Ife Bungalow
Freehay, Cheadle, ST10 4HB**

Project: **Proposed Erection of Log Cabin**

Drawing: **Location Plan
Existing and Proposed Site Plans**

Drawn by: **LT** Date: **Aug 23** Scale: **As Shown**



Address: 60 Carter Street, Uttoxeter, Staff, ST14 8EU. Tel: 01889 227127

Drawing No: **R0362 - 001** **P3**