




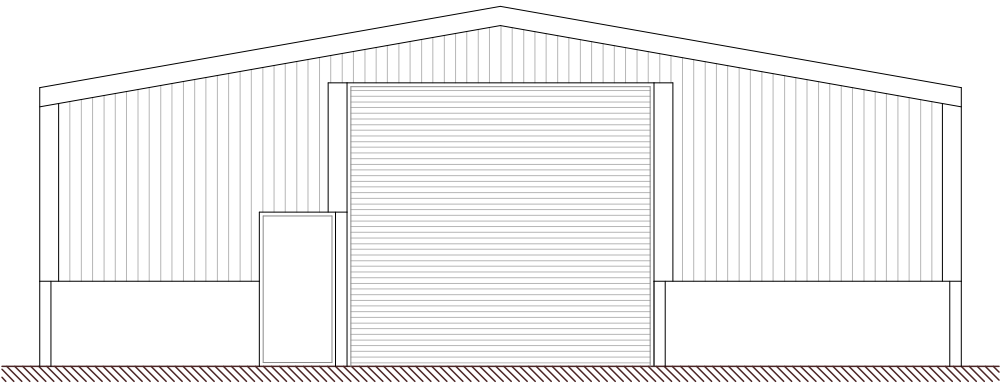


North West (Front) Elevation

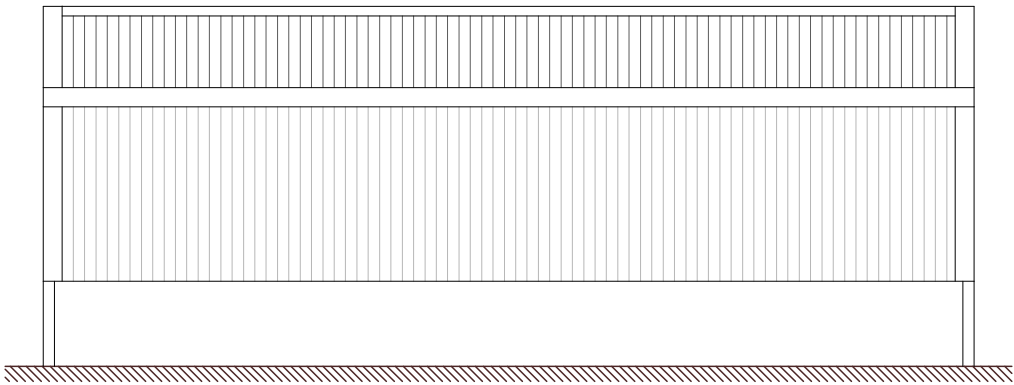


North East (Side) Elevation

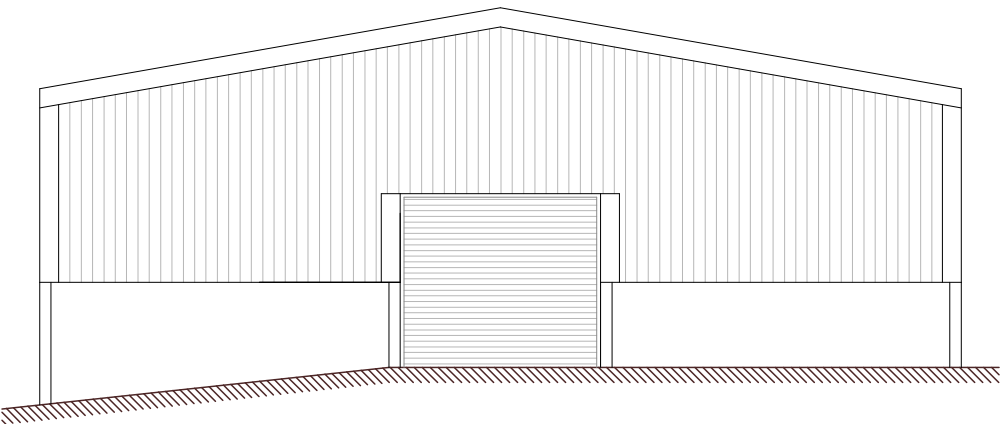


North West (Front) Elevation

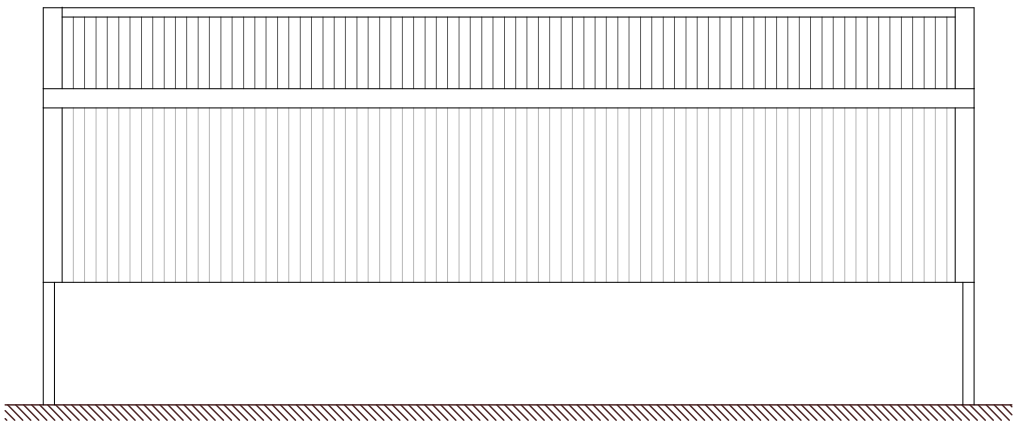

South West (Side) Elevation

 

Floor Plan (GIFA - 142.8m²)

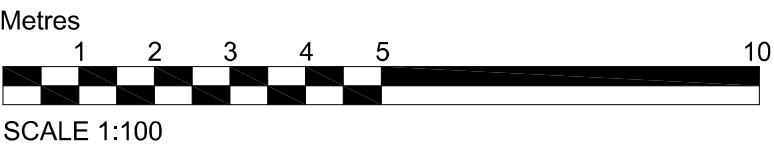

DBD Architectural Consultancy Ltd ©2020

- 1. Copyright is vested with DBD Architectural Consultancy Ltd.
- 2. All dimensions to be checked on site before proceeding.
- 3. Contractor to check/adjust dimensions of new work to suit existing conditions. Do not assume existing structure or details are plumb, square or level.
- 4. Contractor must notify the architect of any discrepancies before proceeding.
- 5. All drawings to be read in conjunction with all other consultants drawings and specs.

A	26.10.20	Re-named
Rev	Date	Description

DBD Architectural Consultancy Ltd
50 Broad Street, Leek,
Staffordshire, ST13 5NS
01538 383118
mail@dbdconsultants.co.uk
www.dbdconsultants.co.uk

Mr & Mrs Stonier
Land Adjacent to Bryn Helyg
ST13 8LJ

Client

Proposed Dwelling on Land Adjacent to
Bryn Helyg

Project

Title

Plans as Existing & Proposed

Stage: Planning		
Size: A3	Date: 11.08.20	Job No: 1902
Scale: 1:100		
Drawing Number:		

PL 24A