




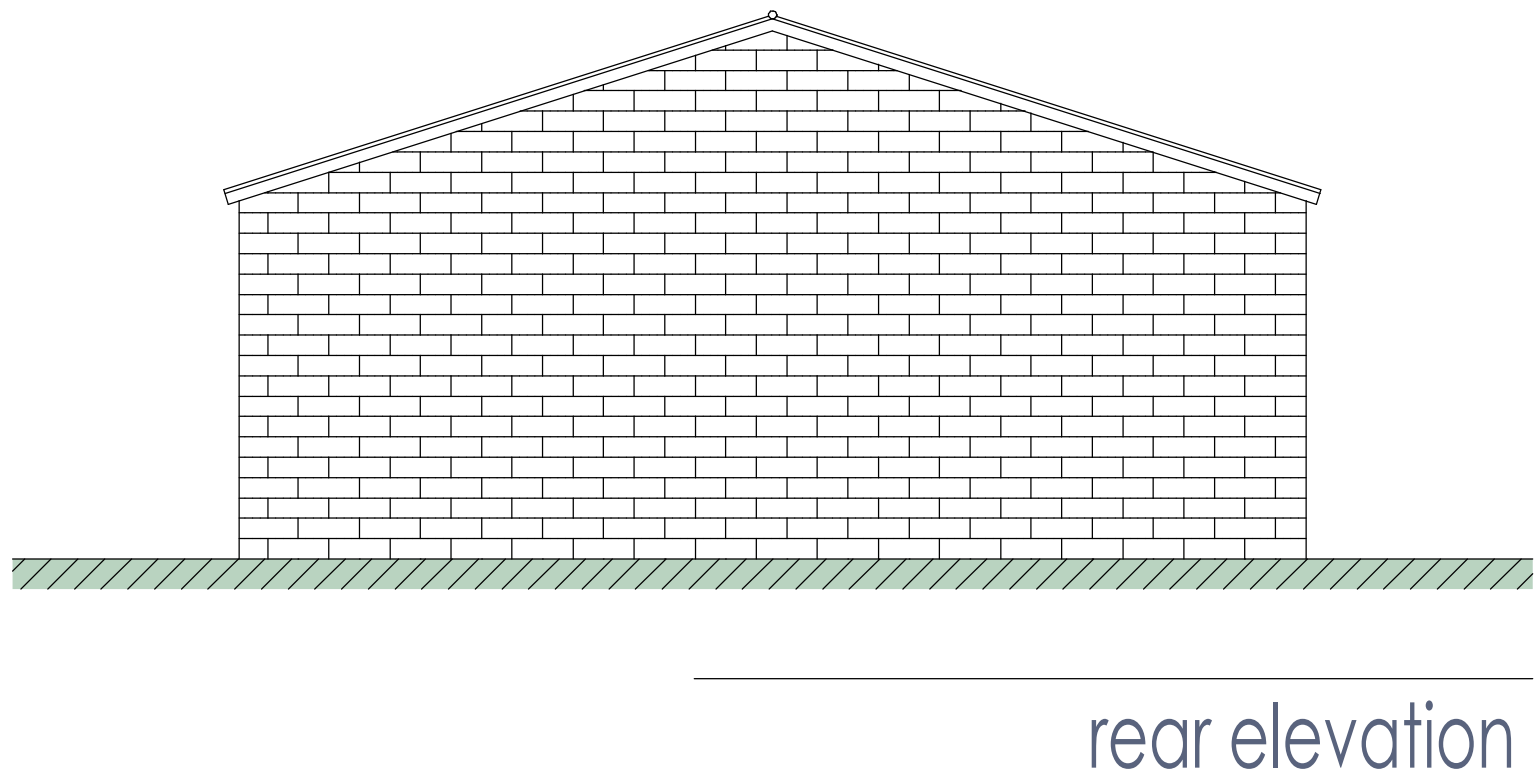


rear elevation

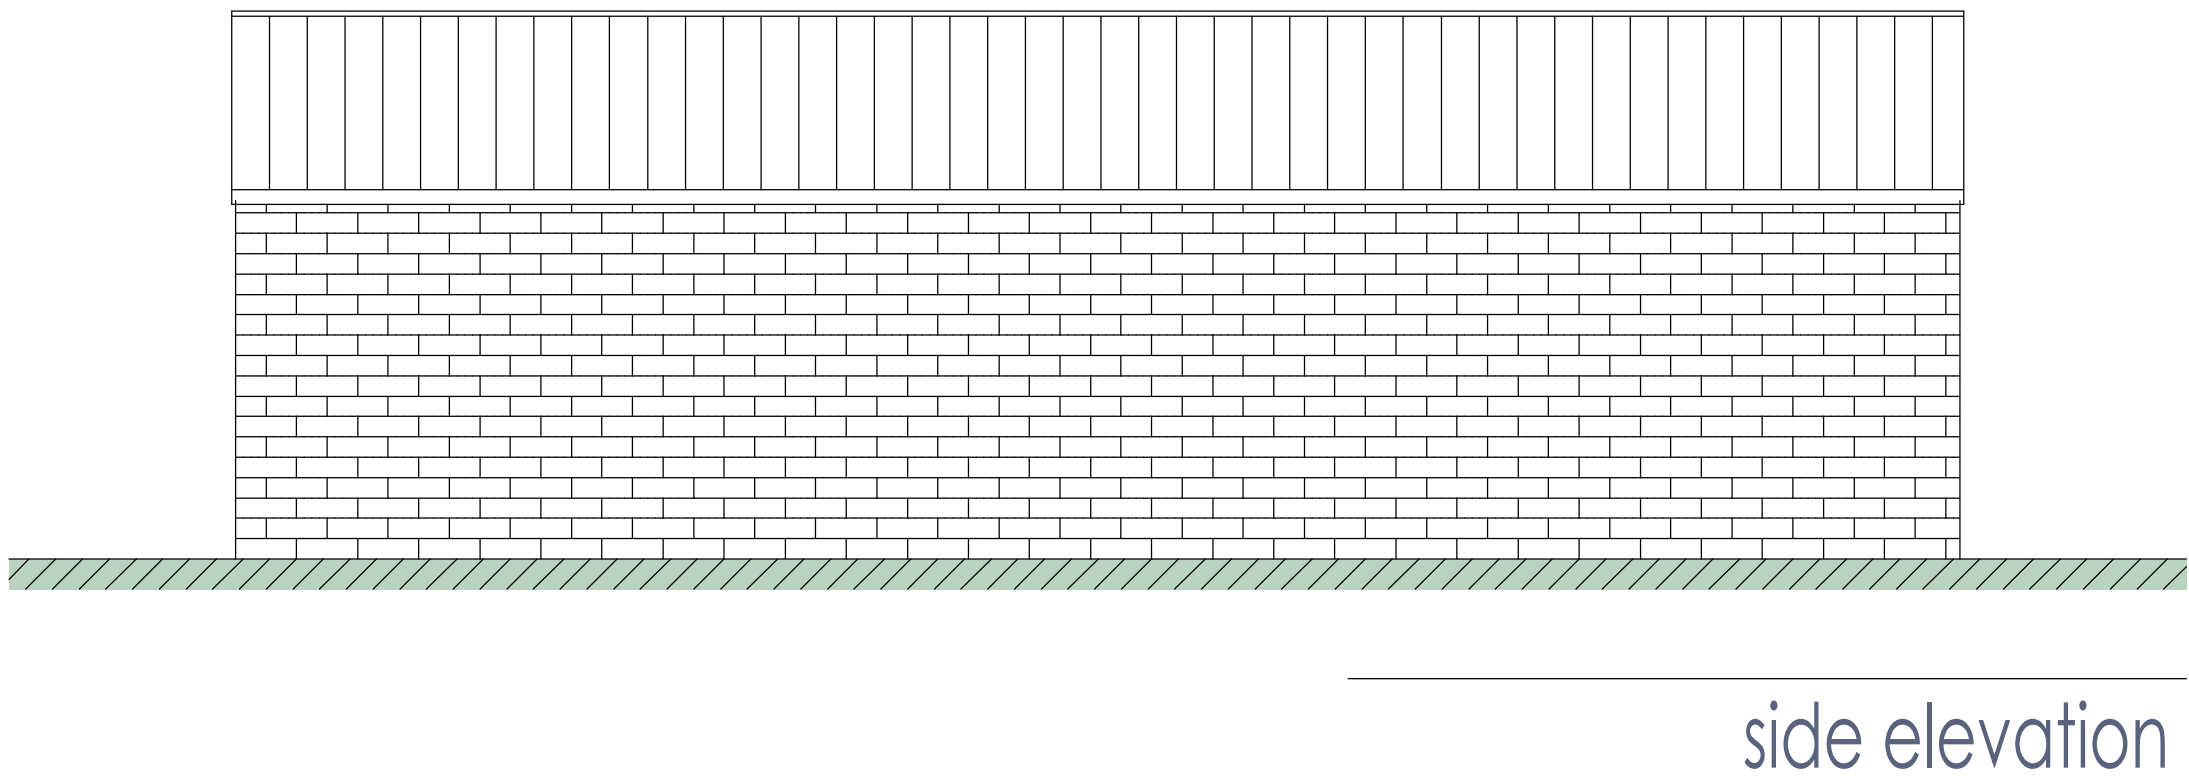

side elevation

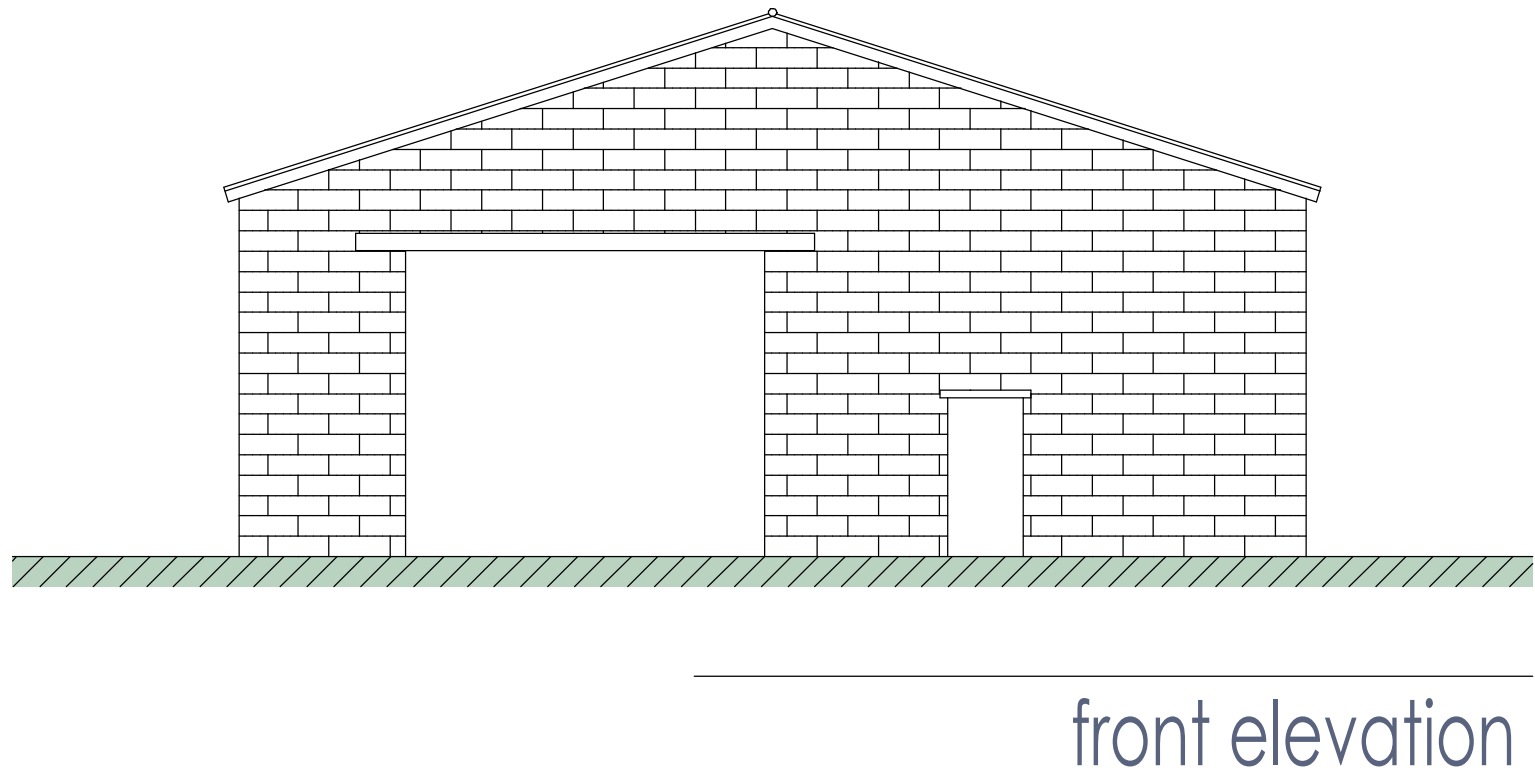

front elevation

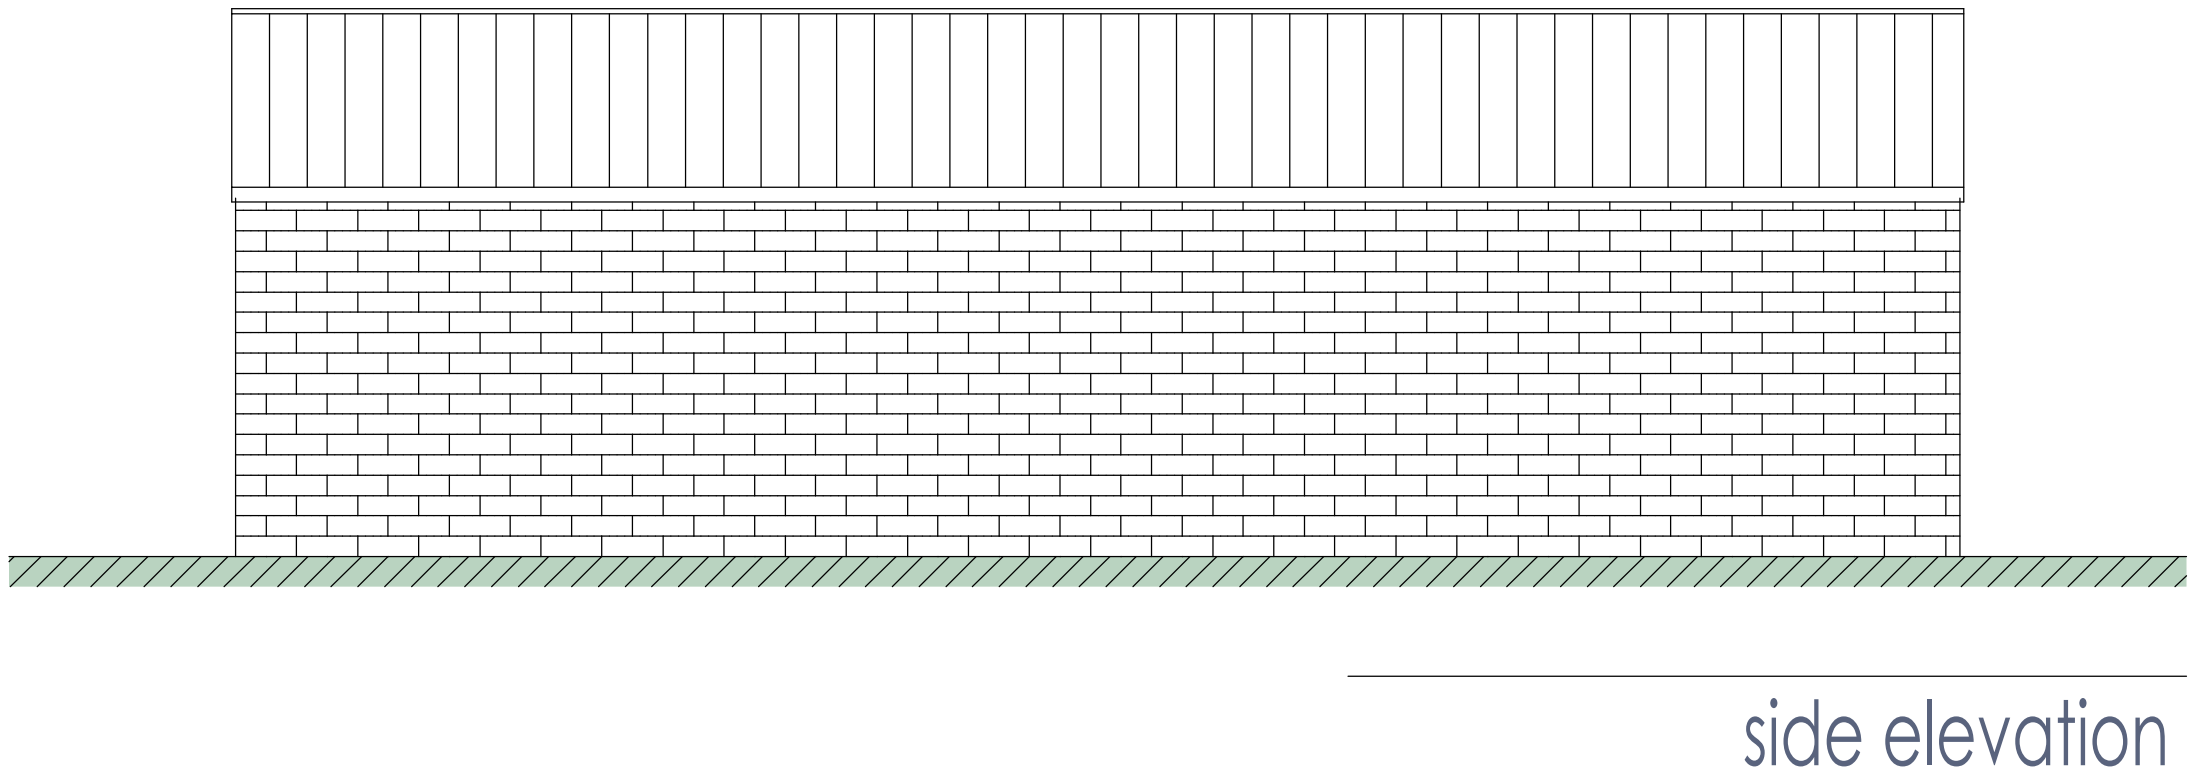

side elevation



ground floor plan

AI

No external changes are required

Client		Mr & Mrs. S. Shenton					
Contract		Flexible uses a, Park View Farm, Stoney Lane, Cauldon					
Drawing Title		Floor Plans and Elevations Change of use from Agricultural Workshop to Vehicle maintenance and repair building					
Date	April 2022	Status	Preliminary				
Scale	1:100	Contract Number	5582				
Drwg. No.	5582 - 011	Revision Suffix	A				
Revisions							
Rev A	15.07.22	Planning amendments					