


This drawing is subject to Copyright & must not be copied or reproduced without prior consent.

All heights, sizes, levels and dimensions are to be checked on site prior to the commencement of the works any omissions are to be reported to ICI Architecture Studio at once.

Figured dimensions are to be taken in preference to scaling and any errors are to be reported to us.

This drawing has been prepared in accordance with the CDM (Construction Design Management) and all foreseeable design risks to those involved or affected by the construction have been avoided wherever possible.

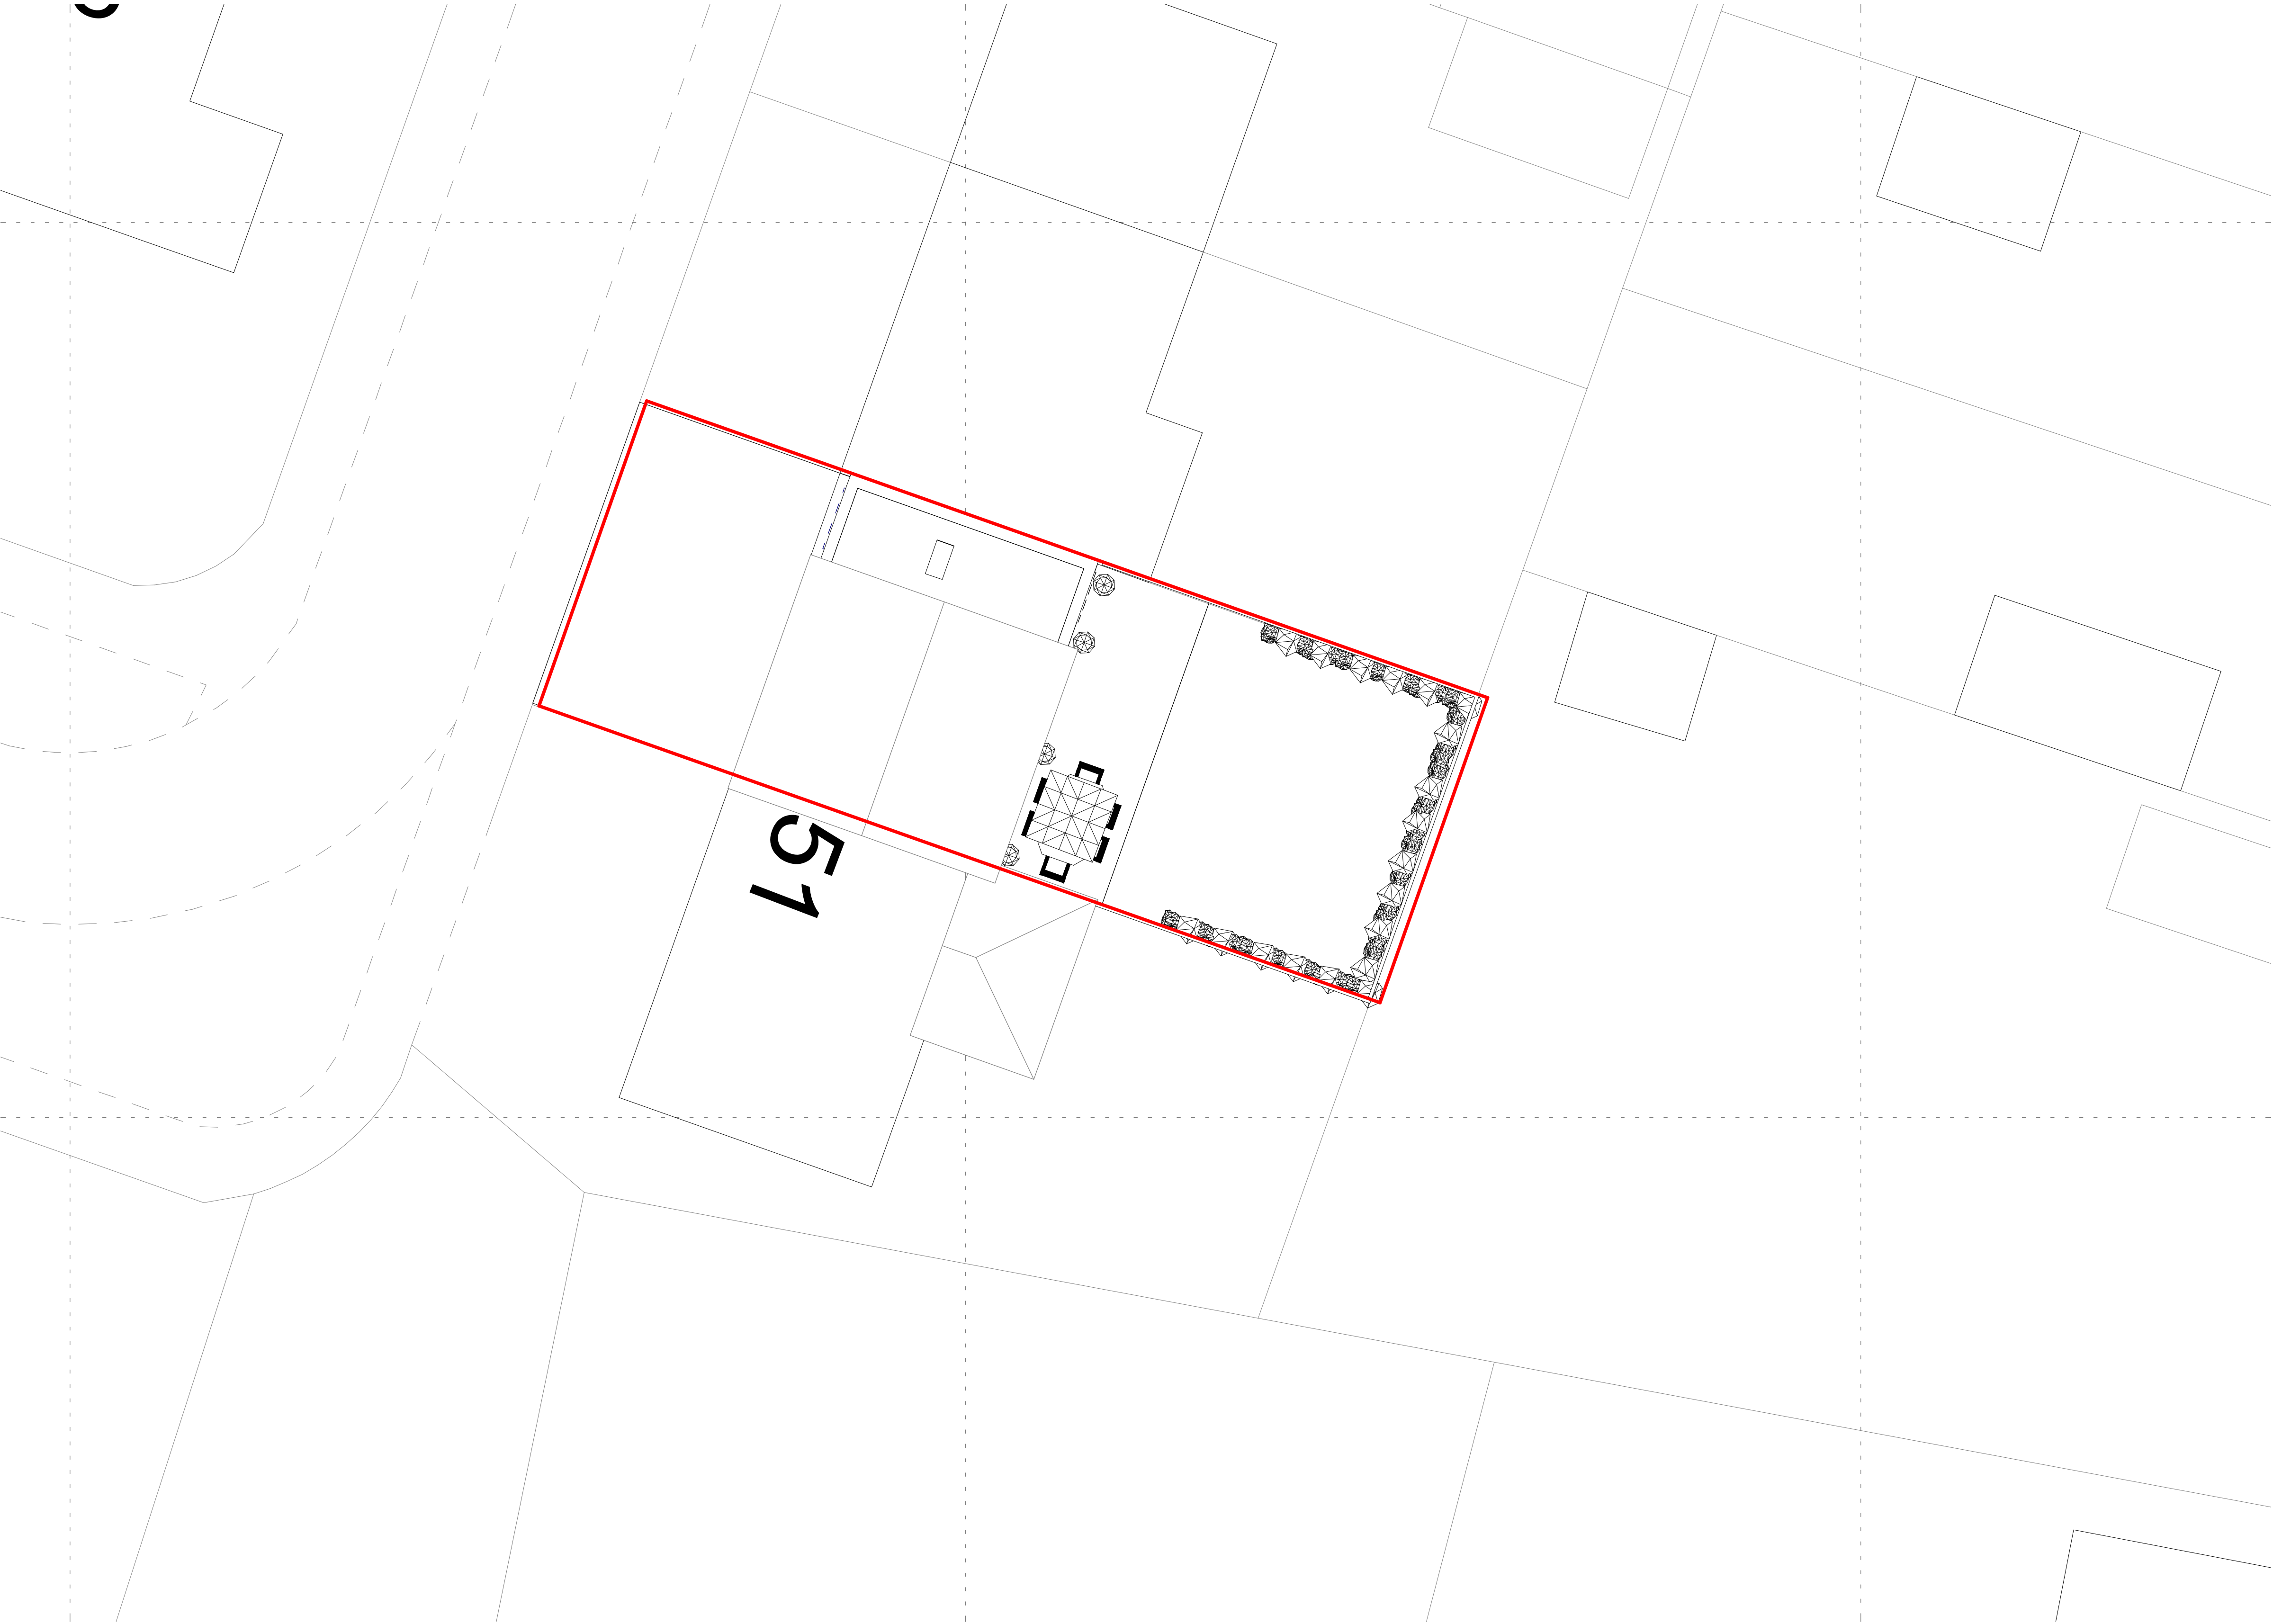

Proposed Site Plan  
1 : 100

| Rev | Date | By | Detail |
|-----|------|----|--------|
|-----|------|----|--------|



Tel: 01260 602 005      [www.ICI-Architecture.co.uk](http://www.ICI-Architecture.co.uk)

[Team@iciarchitecture.co.uk](mailto:Team@iciarchitecture.co.uk)

Drawing status  
Planning Submission

Client  
Mr & Mrs Britland

Project/Location  
Alterations & Extensions to  
existing dwelling

49 Portland Drive,  
Bridgely,  
Staffordshire,  
ST8 6RY

Drawing title  
Proposed Site Plan

| Scale(s)       | Date     | Drawn | Checked | Job Number |
|----------------|----------|-------|---------|------------|
| 1 : 100<br>@A1 | 03.12.23 | JK    | JK      | 2153       |

| Drawing number          | Revision |
|-------------------------|----------|
| 2153-XX-XX-XX-DR-A-0105 |          |