


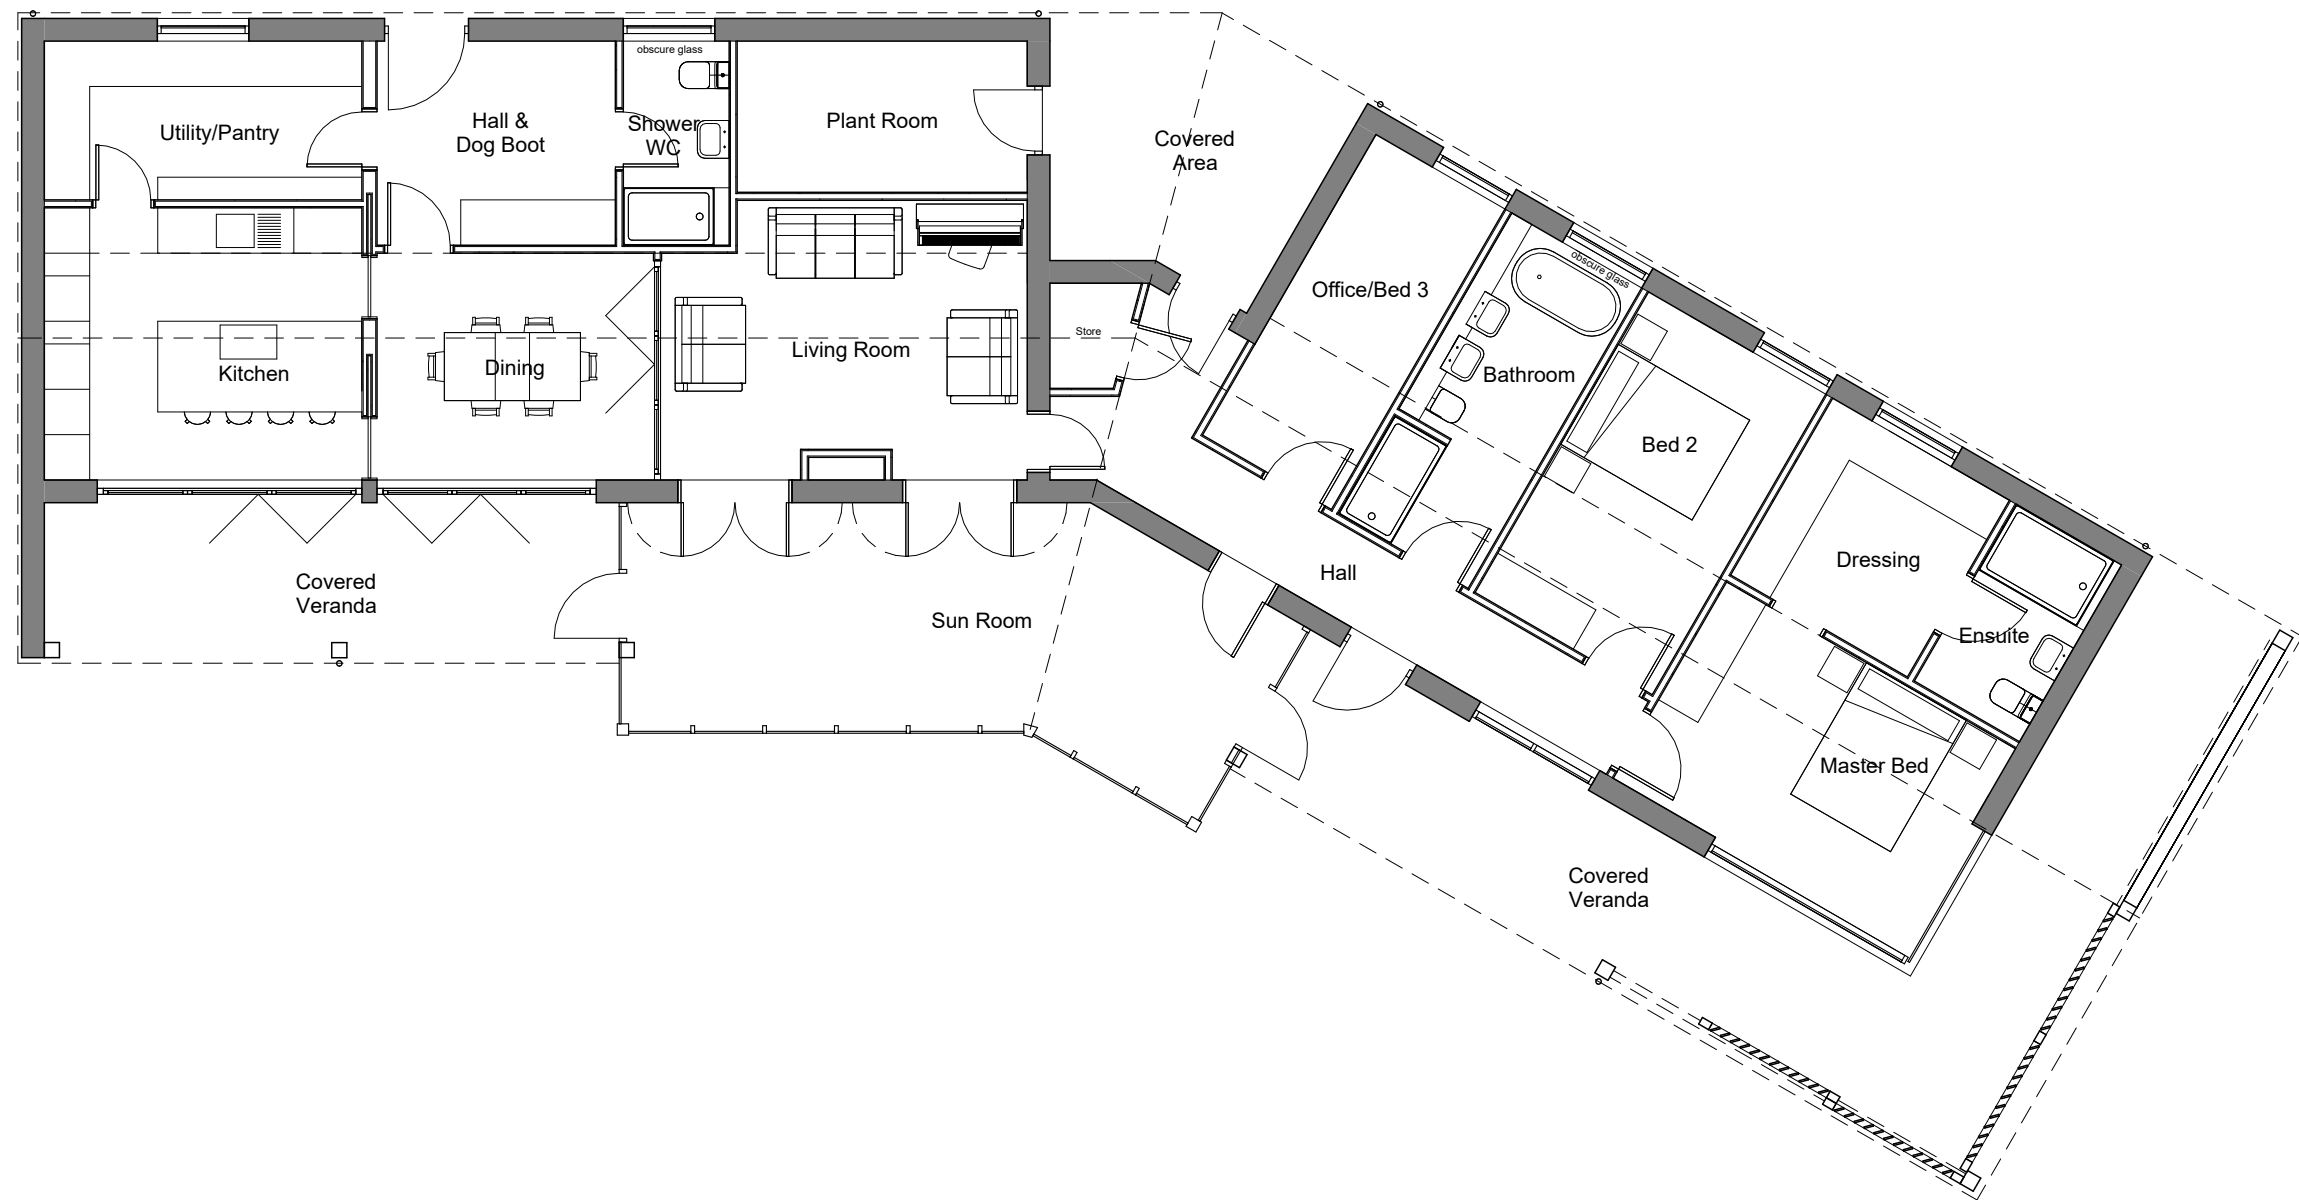

GIA - 178.38m²



ctd

architects

Clerk Bank House
Clerk Bank
LEEK
Staffordshire
ST13 5HE

t : 01538 373477
f : 01538 386503

e : info@ctdarchitects.co.uk
w : www.ctdarchitects.co.uk

ctd architects © 2020

- This drawing is copyright.
- All dimensions to be checked on site before proceeding.
- Contractor must notify the architect of any discrepancies before proceeding.
- Contractor to check/adjust dimensions of new work to suit existing conditions. Do not assume existing structure or details are plumb, square or level.
- All drawings to be read in conjunction with all other consultants drawings and specs.

Rev	Date	Drawn	Description	Scale	Size	Drawn	Chk'd	Date
				1 : 100	A3	AM	PR	20/11/23
				Status	PLANNING			
				Title	Job No.	Drawing No.	Rev.	
				Residential development Land at Shay lane, Off Brookfields Road, Ipstones, Staffordshire, ST10 2LY.	2236	AL105		
				Floor Plan as proposed				