




South West Elevation
1 : 100

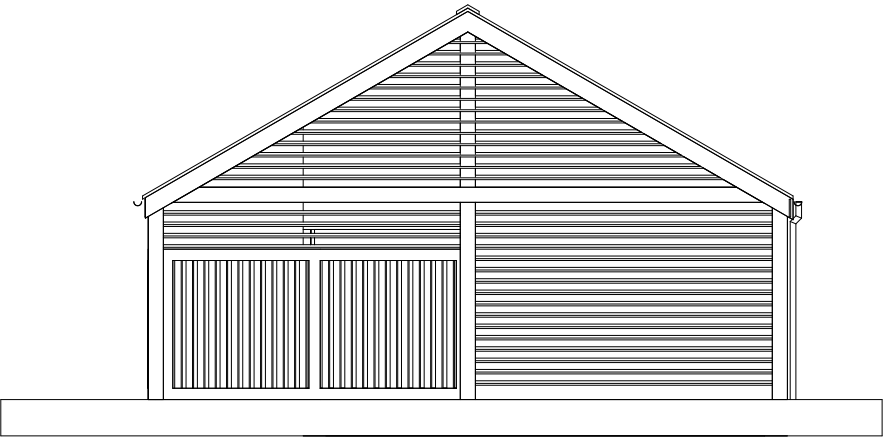


East Elevation
1 : 100

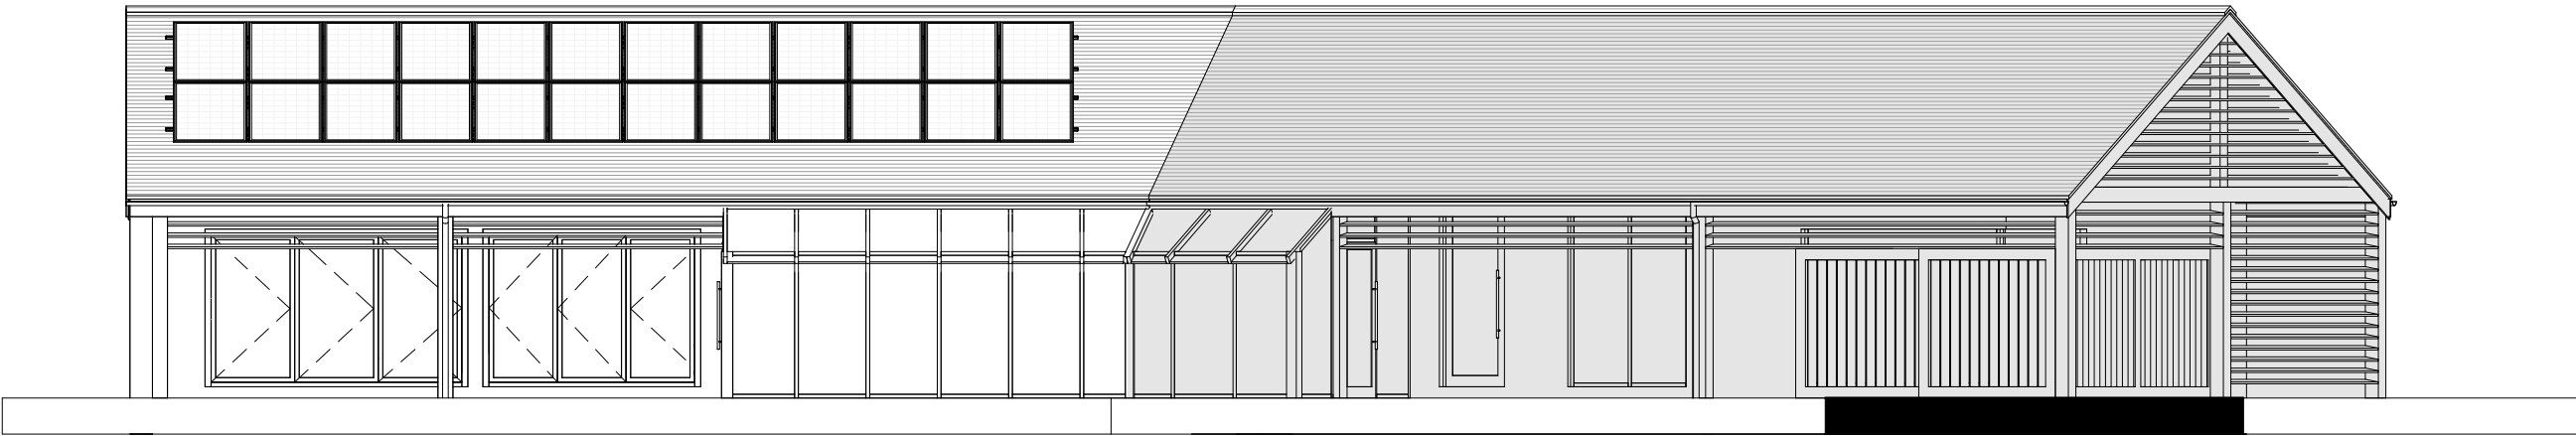

South Elevation
1 : 100

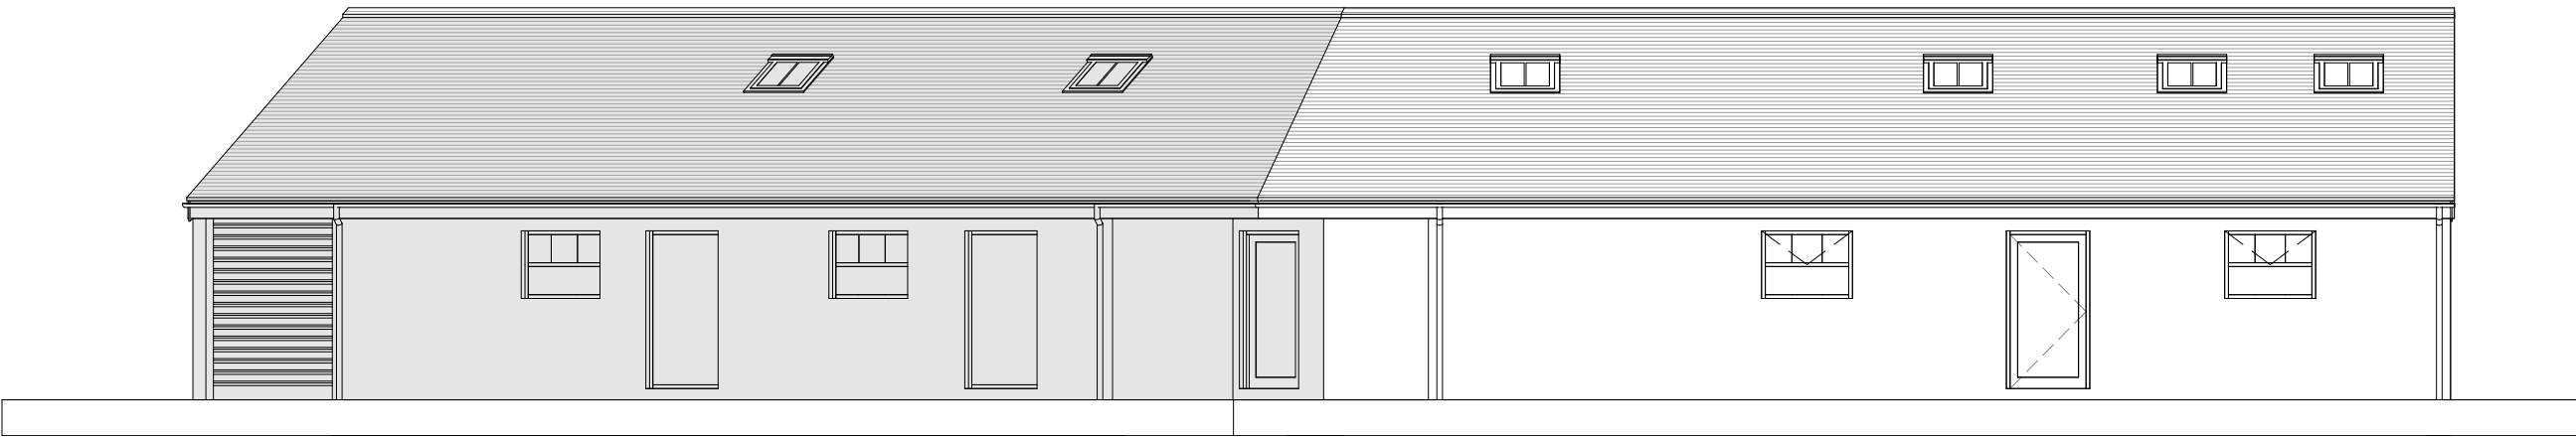


North Elevation
1 : 100

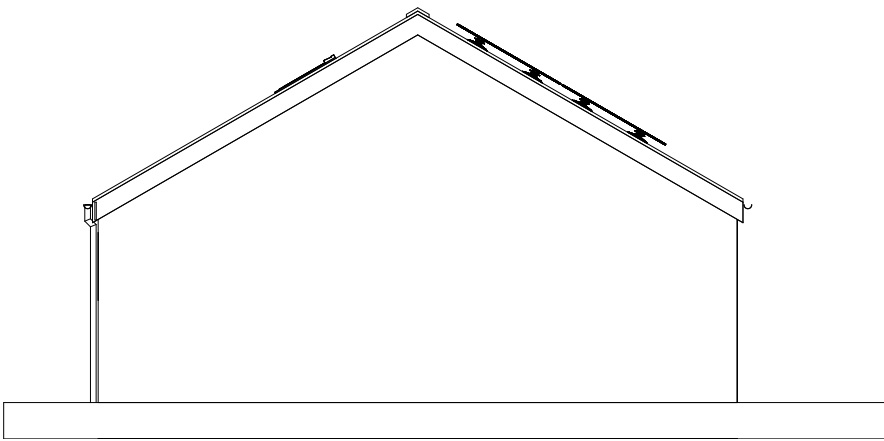

West Elevation
1 : 100



North East Elevation
1 : 100

 

Rev	Date	Drawn	Description
ctd architects			Clerk Bank House Clerk Bank LEEK Staffordshire ST13 5HE t : 01538 373477 e : info@ctdarchitects.co.uk f : 01538 386503 w : www.ctdarchitects.co.uk
Client			ctd architects © 2021 • This drawing is copyright. • All dimensions to be checked on site before proceeding. • Contractor must notify the architect of any discrepancies before proceeding. • Contractor to check/adjust dimensions of new work to suit existing conditions. Do not assume existing structure or details are plumb, square or level. • All drawings to be read in conjunction with all other consultants drawings and specs.
Project			Scale 1 : 100 Size A2 Drawn AM Chk'd PR Date 20/11/23
Residential development			Status PLANNING
Land at Shay lane, Off Brookfields Road, Ipstones, Staffordshire, ST10 2LY.			Job No. 2236 Drawing No. AL106 Rev.
Title			Elevations as proposed