

Copyright in this drawing is vested in the Architect and it must not be copied or reproduced without consent. Figured dimensions only are to be taken from this drawing. All contractors must visit the site and be responsible for taking and checking all dimensions relative to their work. Hewitt-Carr Architects Ltd are to be advised of any variation between drawings and site conditions.

CLIENTS ARE ADVISED TO CLARIFY DIMENSIONS WITH THE ARCHITECT PRIOR TO SETTING OUT AND NOT TO SCALE FROM THE DRAWINGS

Rev.	Drawn	Comments	Date
A	BVC	Road name shown on site plan.	04.08.20

Hewitt & Carr Architect

A: 2-4 Cross Street | Cheadle | Staffordshire | ST10 1NP
T: 01538 756888
E: enquires@hcarchitects.co.uk
W: www.hcarchitects.co.uk

Client
Harvey


Project
Detached 4 bedroom dwelling at Land at
Back Lane, Belle Vue Road, Leek

Title
Site Plan as Existing


Status Survey

Date	July 2020	Drawn	BVC
Scale @A3	As Stated	Checked	

Project No.	Drawing No.
00982	AL(0)05
	Rev
	A

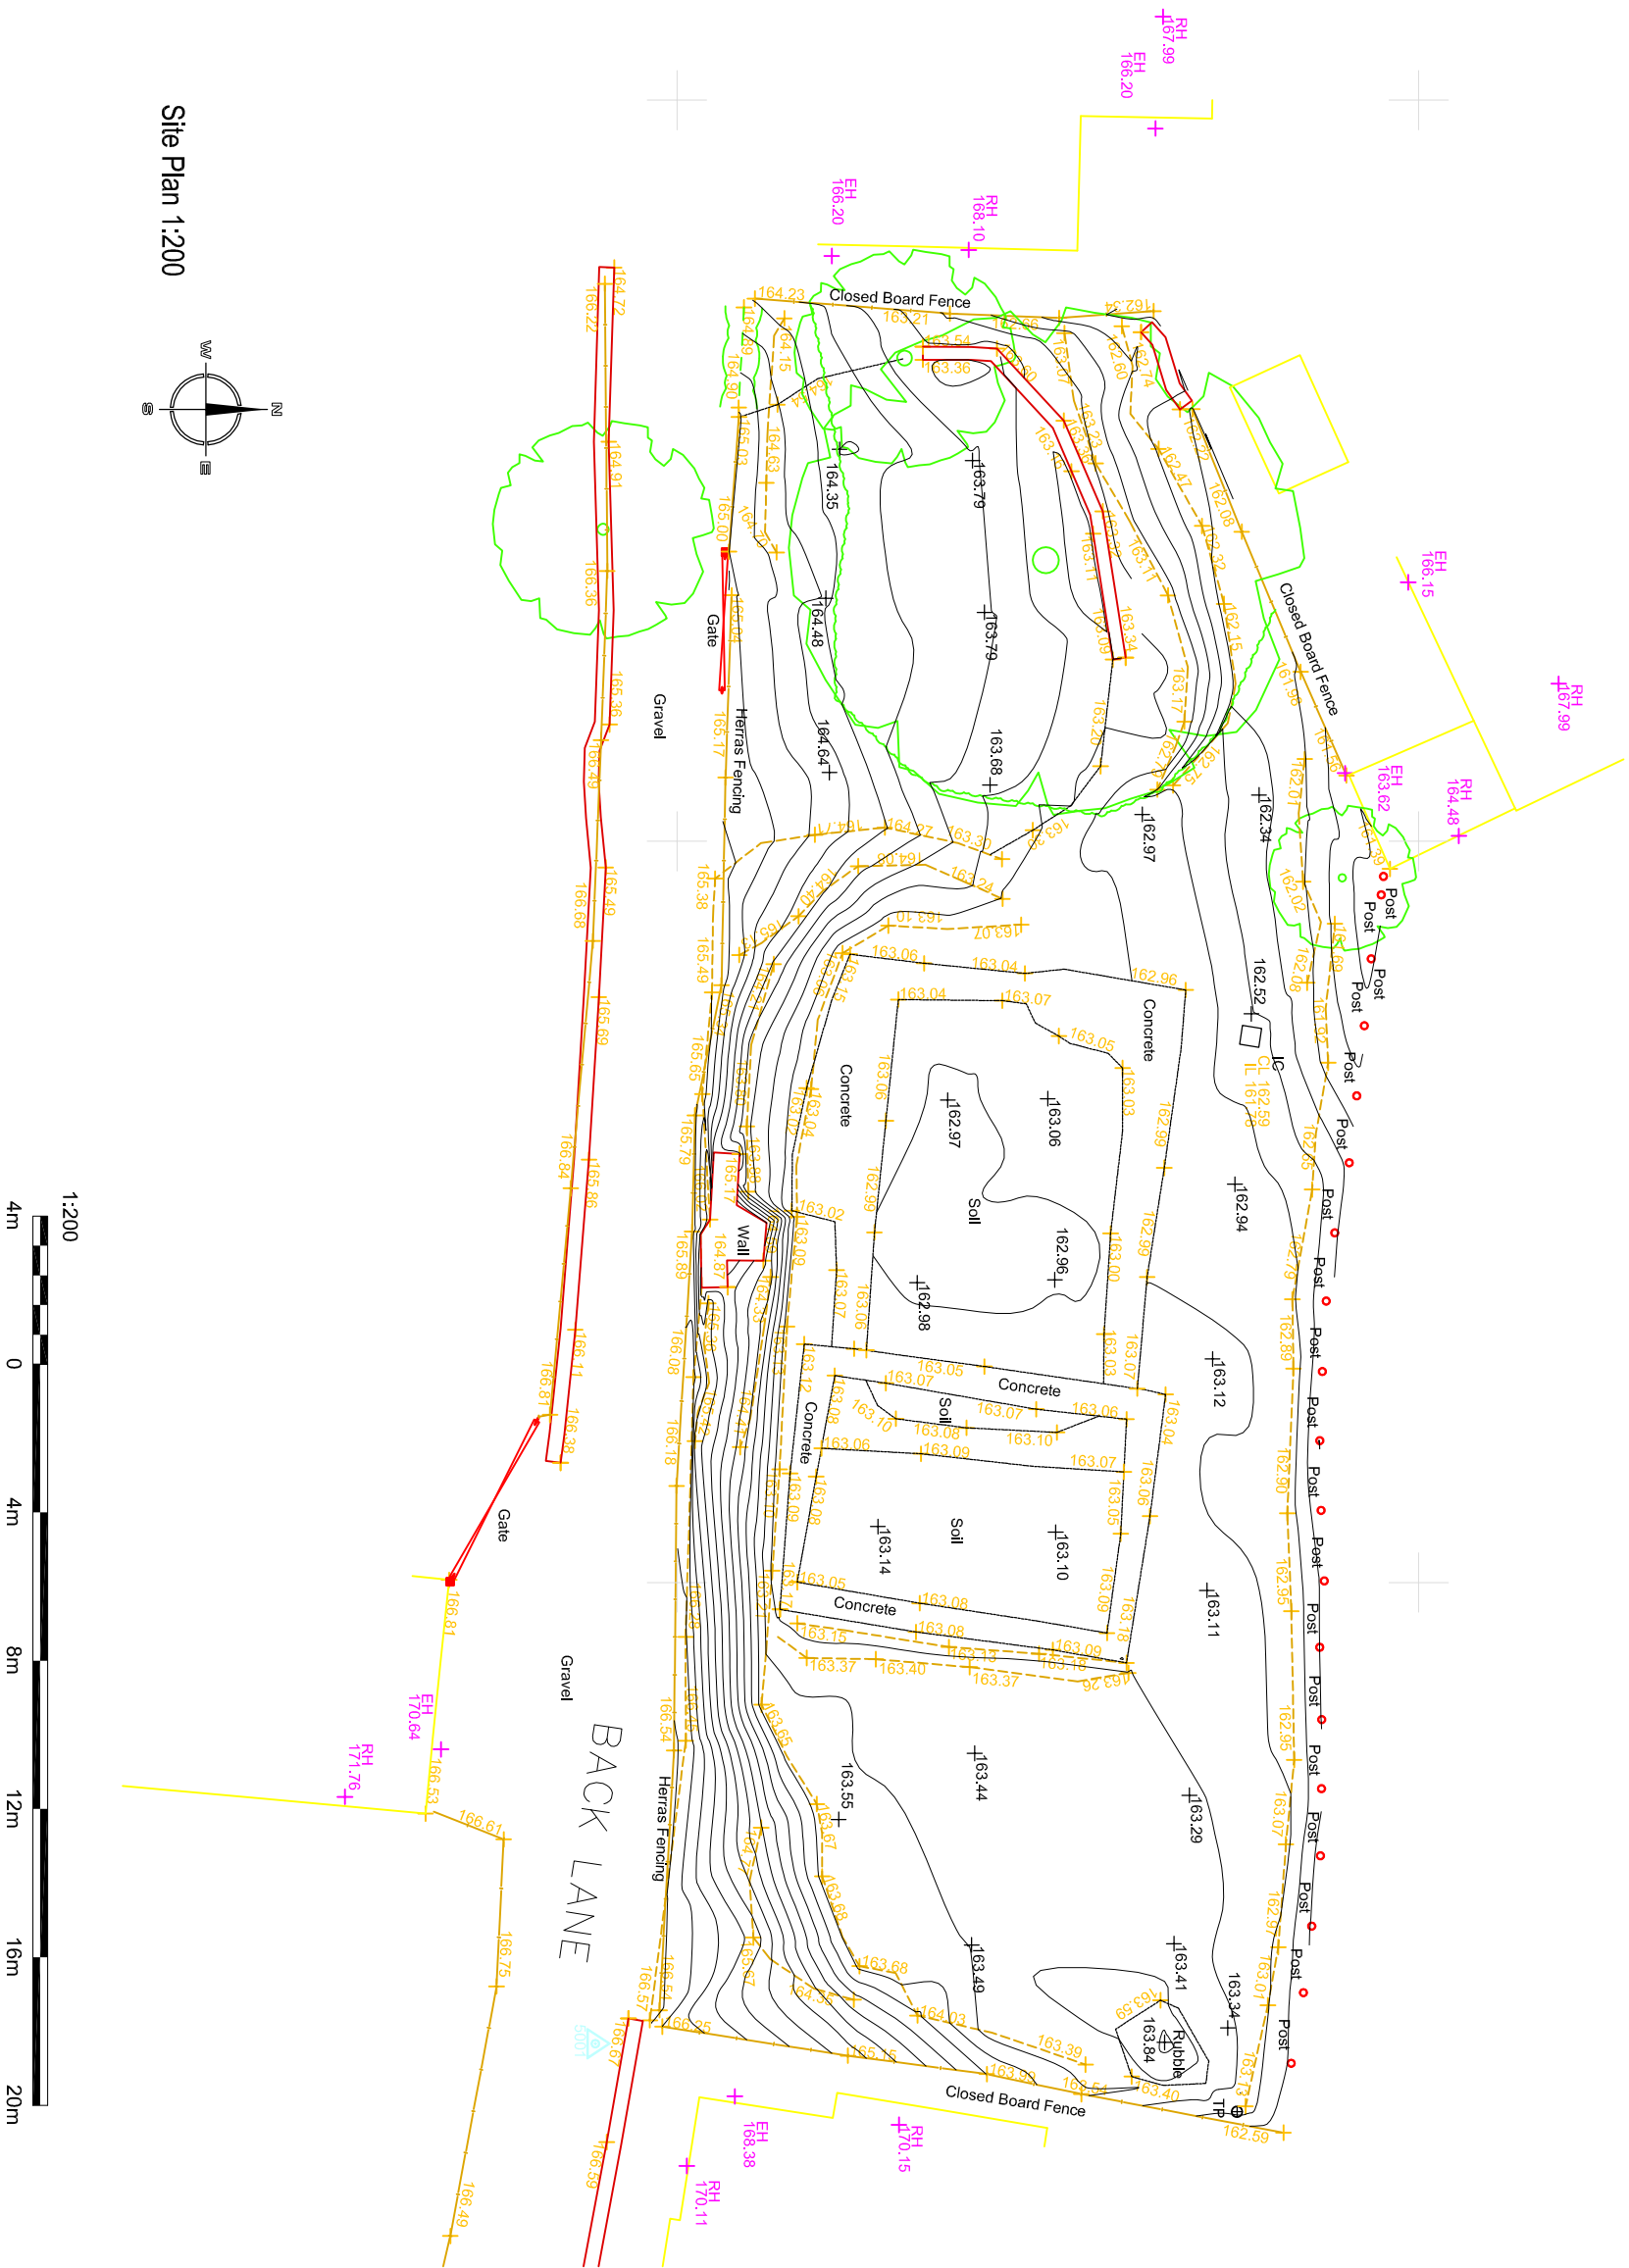

Site Plan 1:200

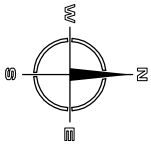

1:200

