


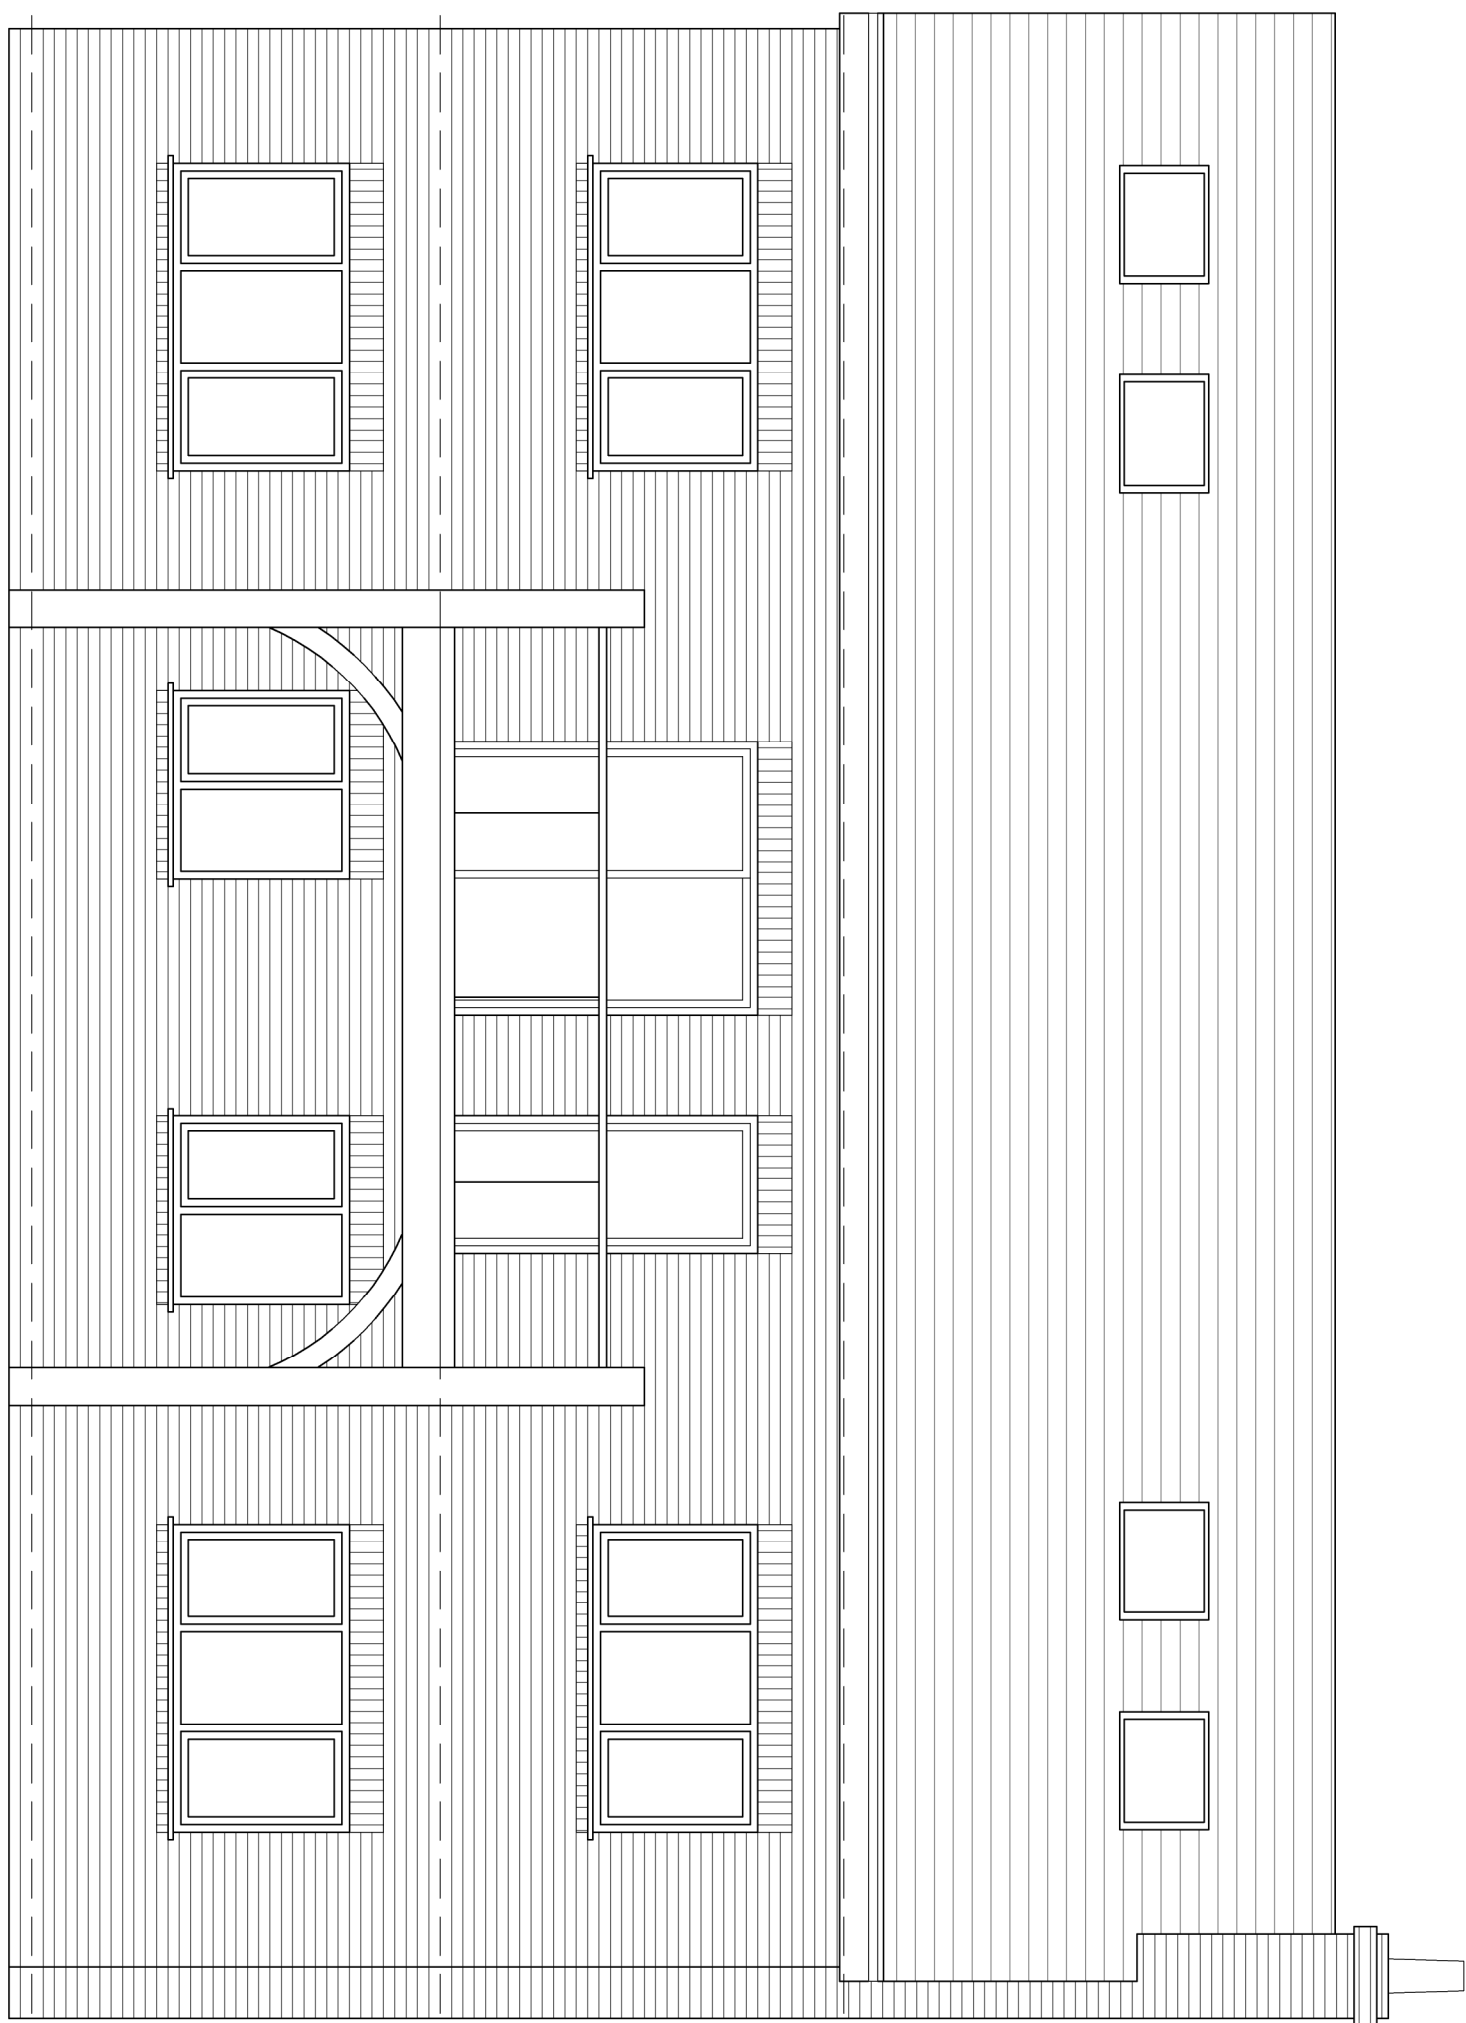


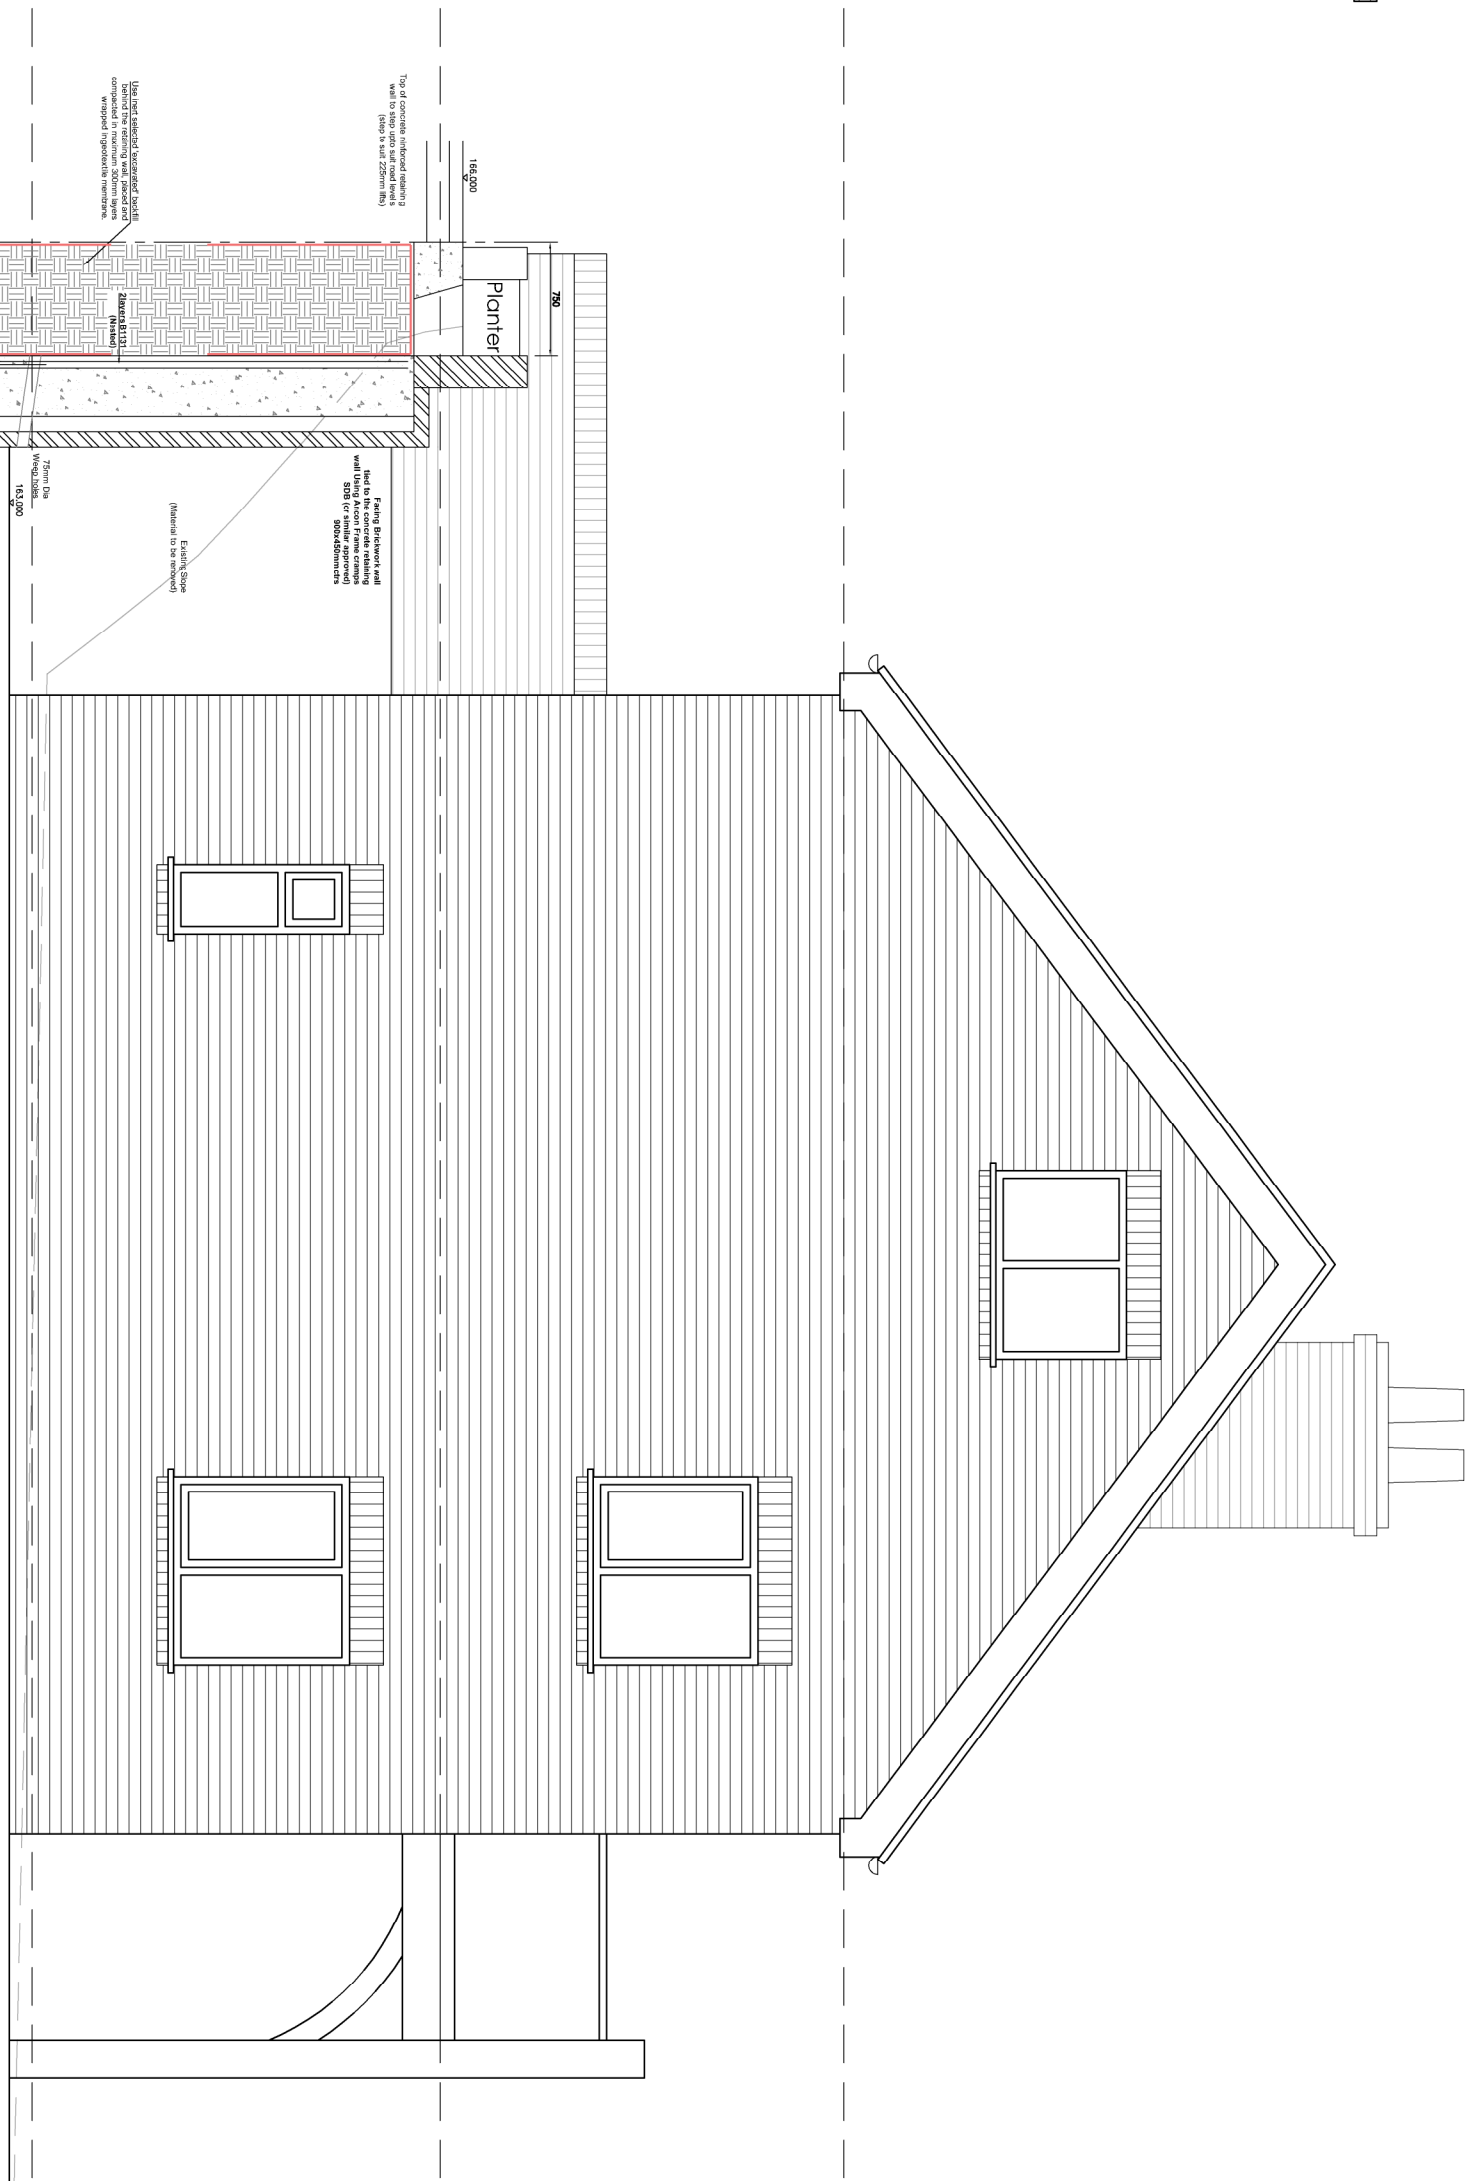


Front Elevation 1:50

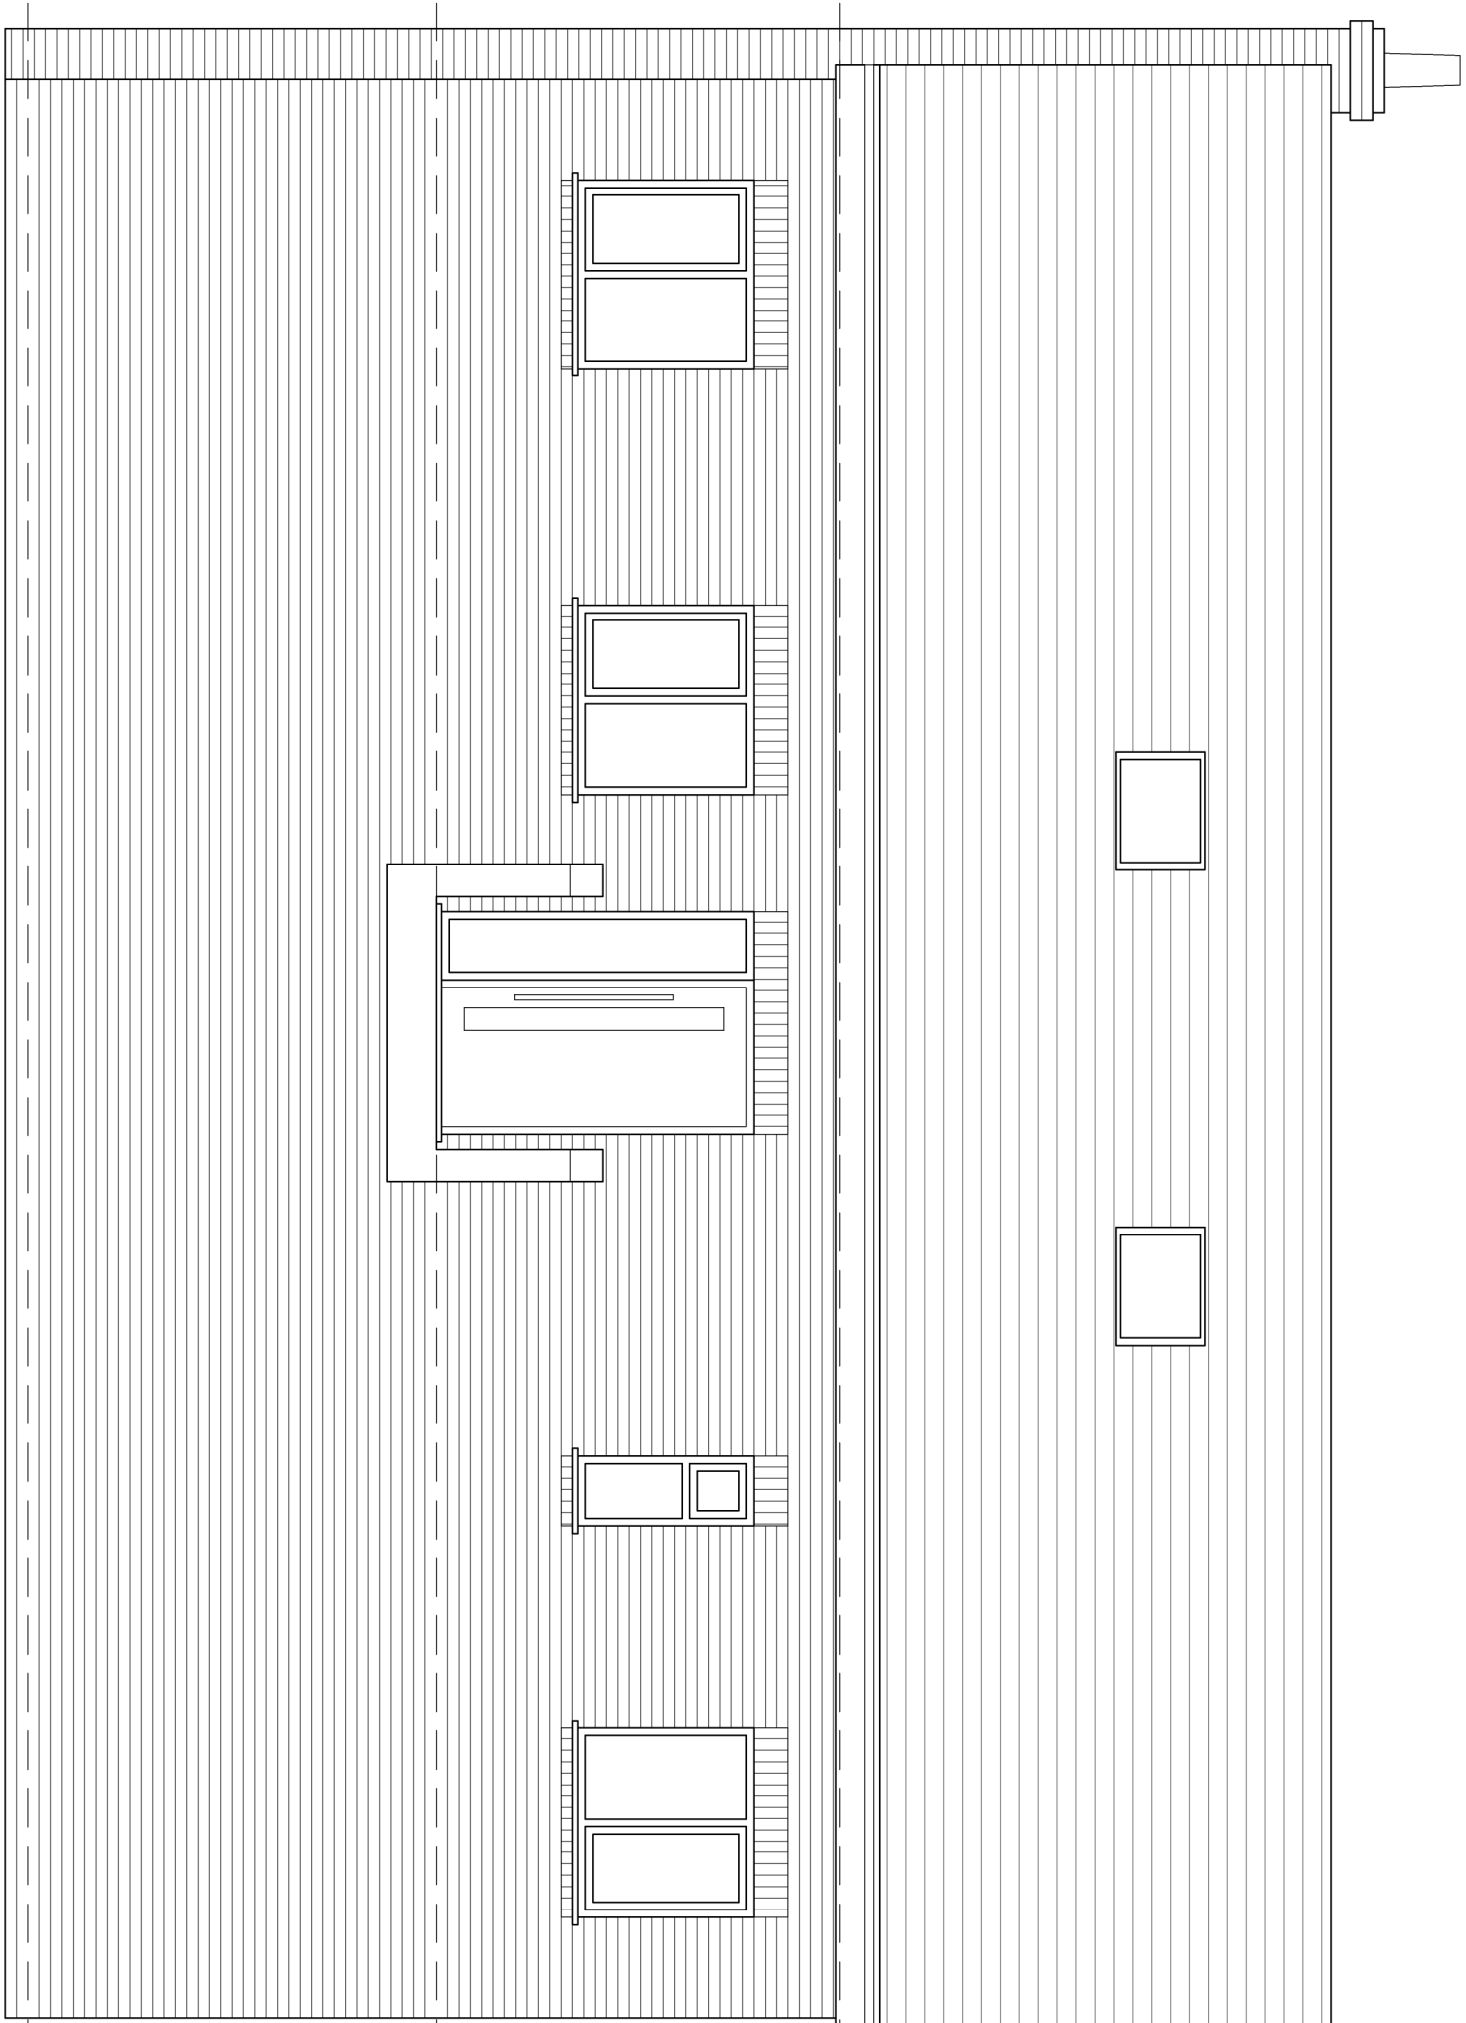



Side Elevation 1:50

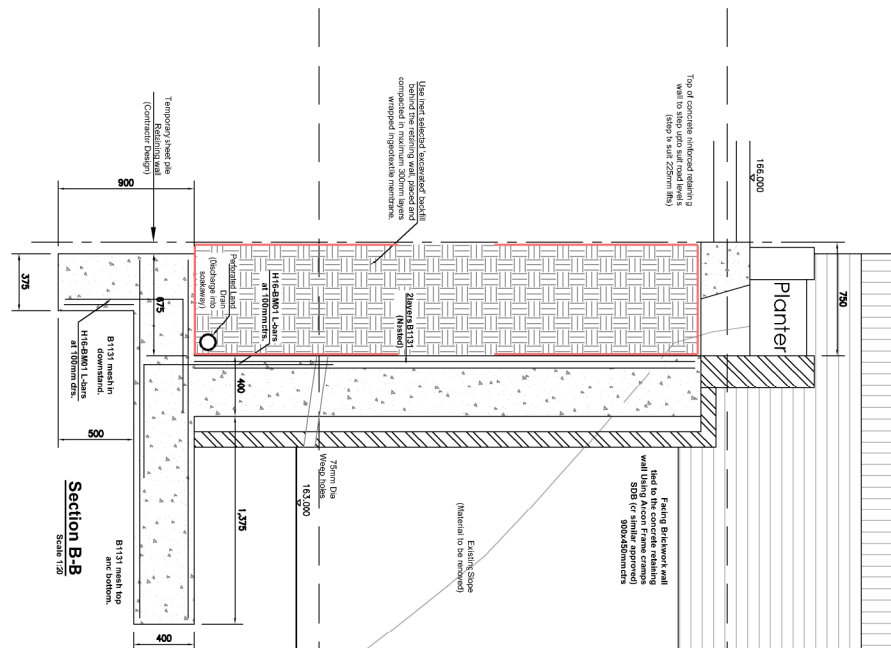


Rear Elevation 1:50

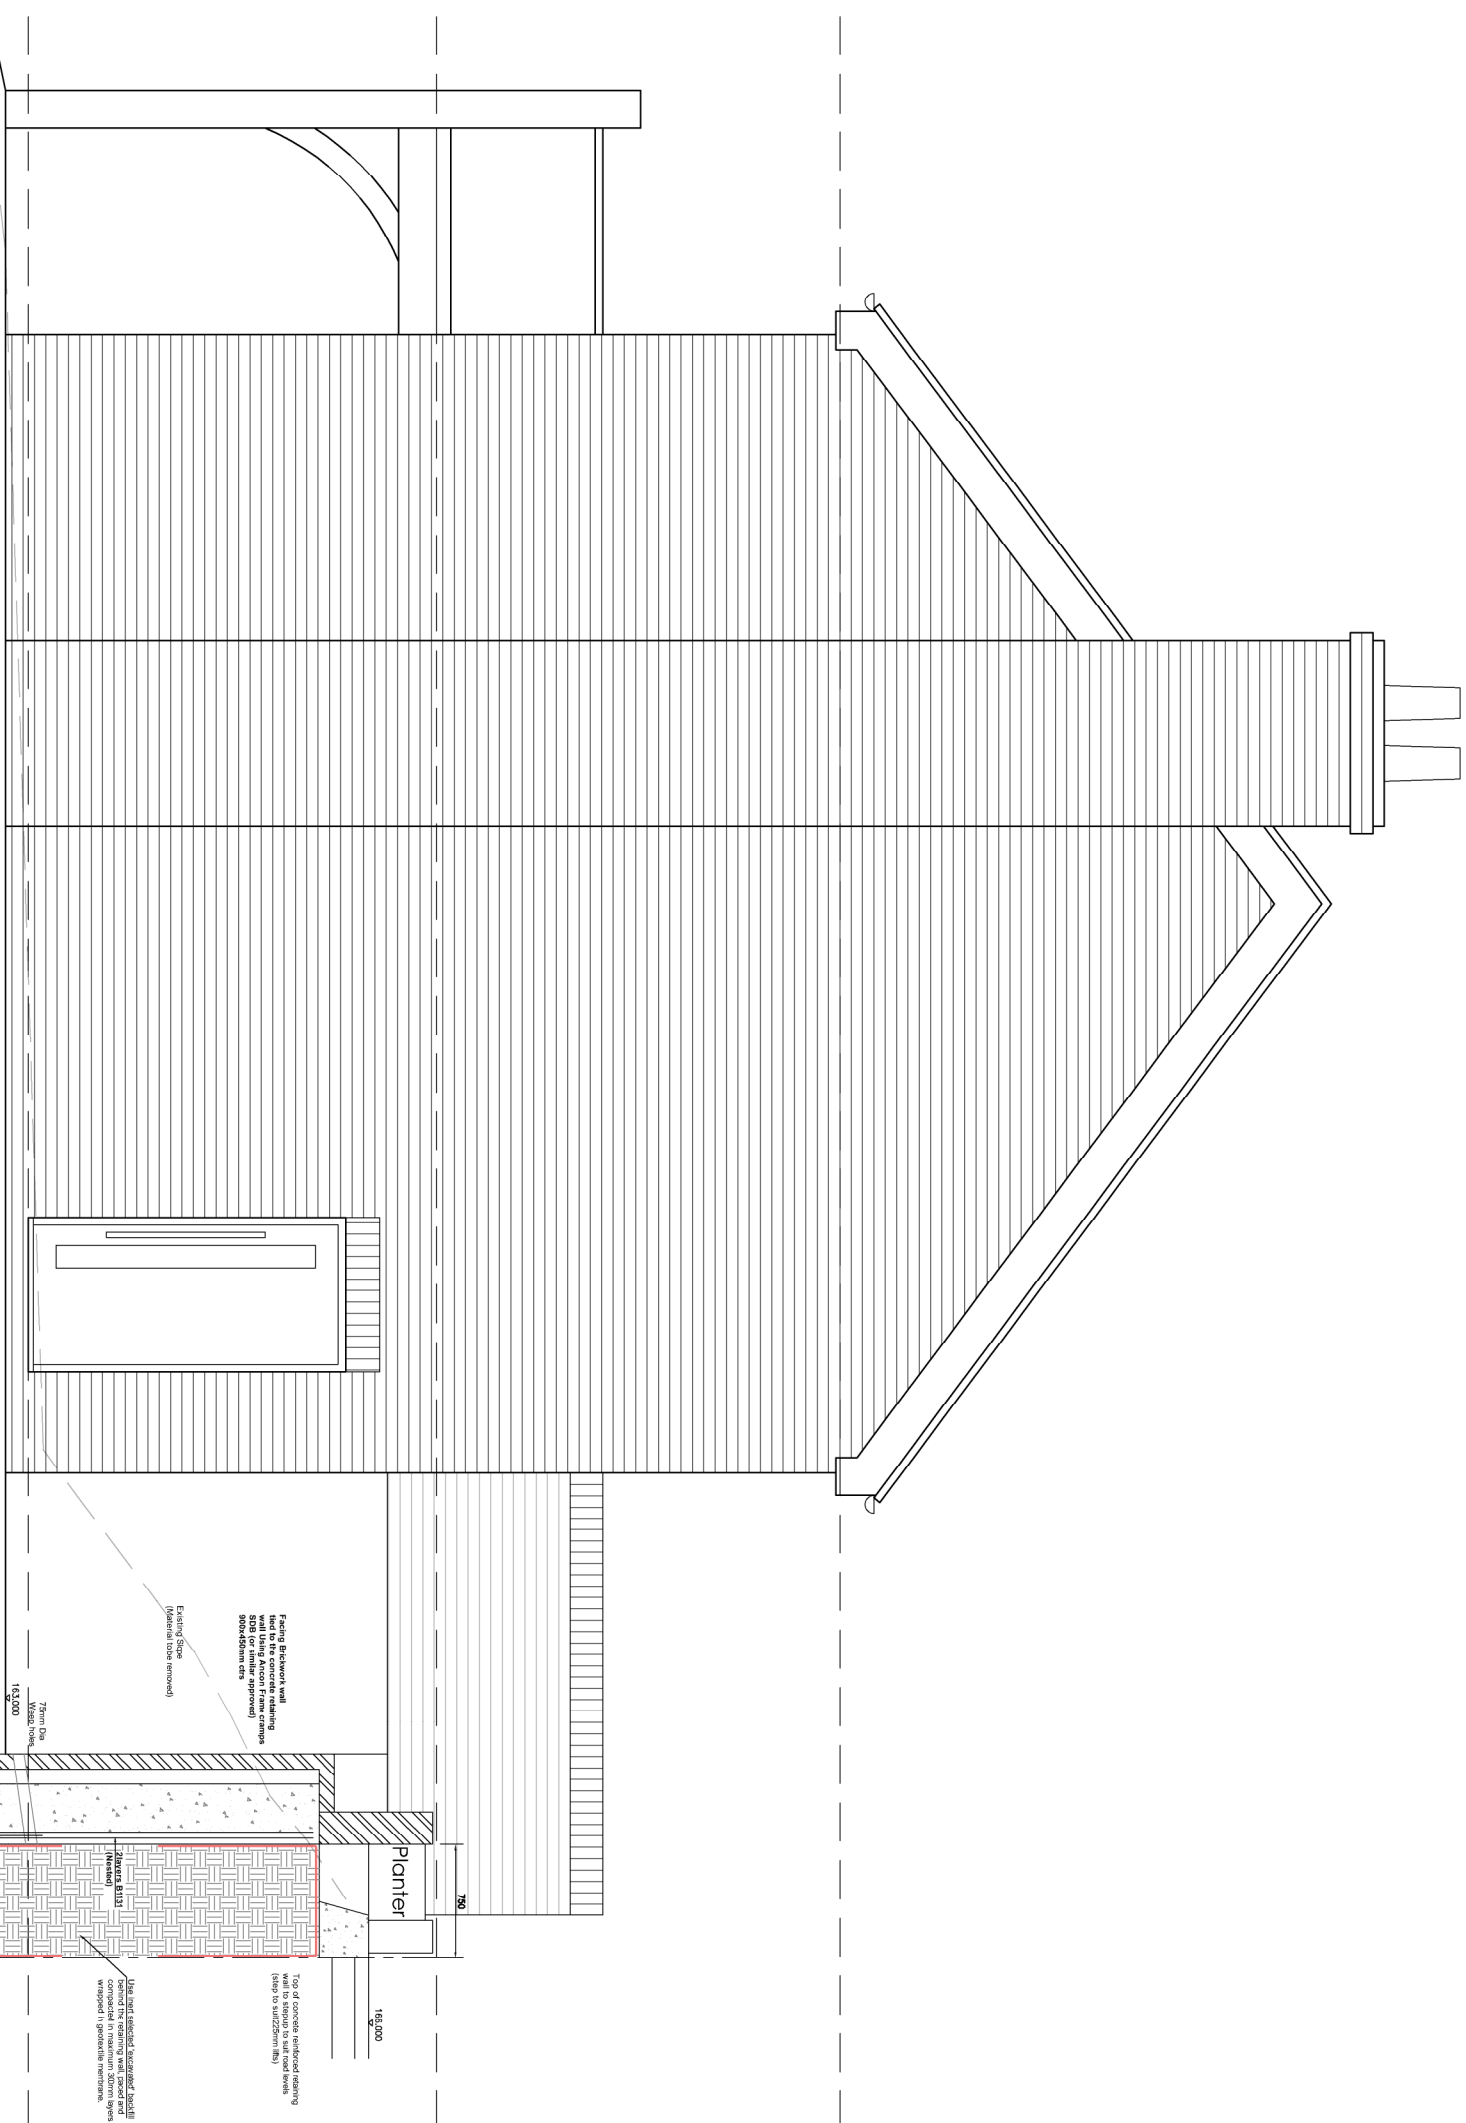

Side Elevation 1:50

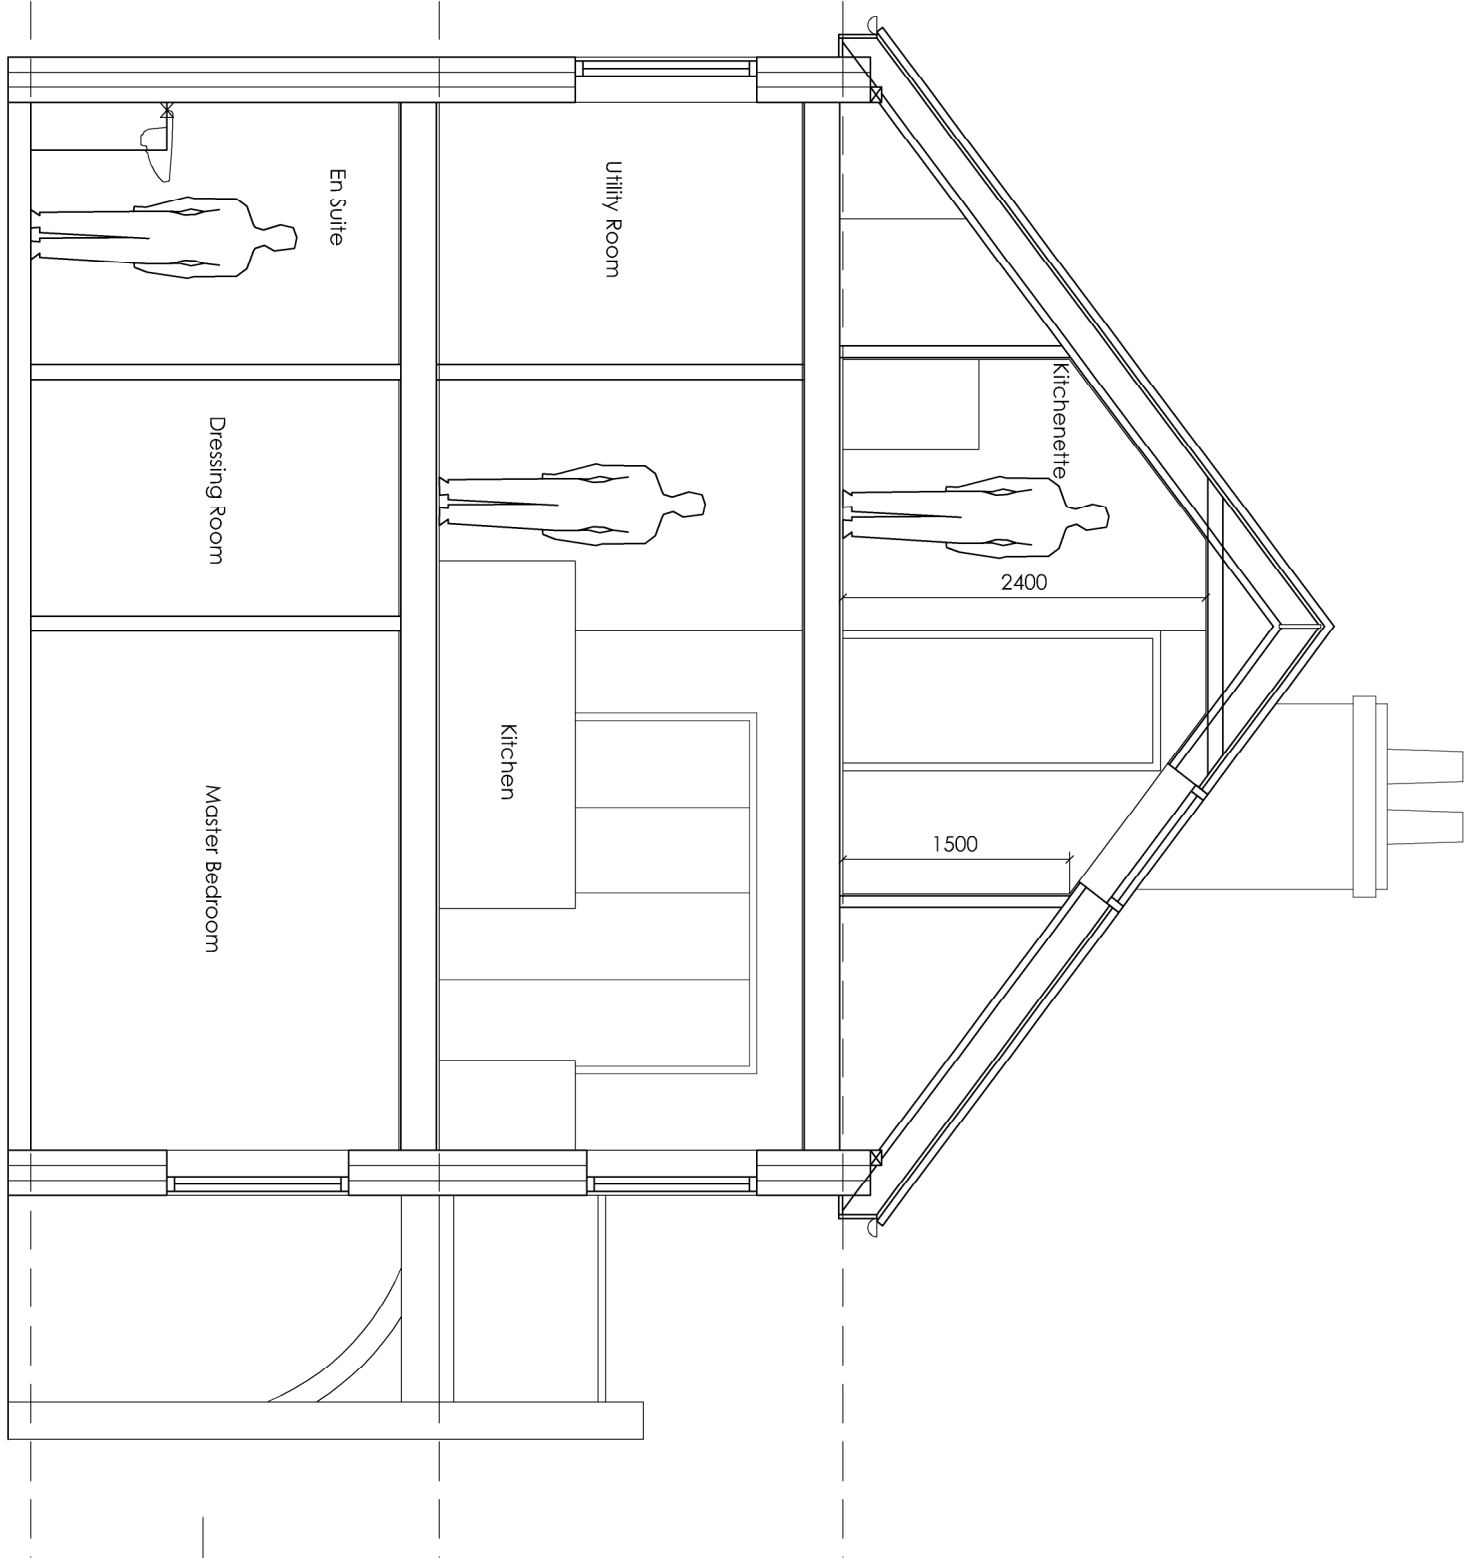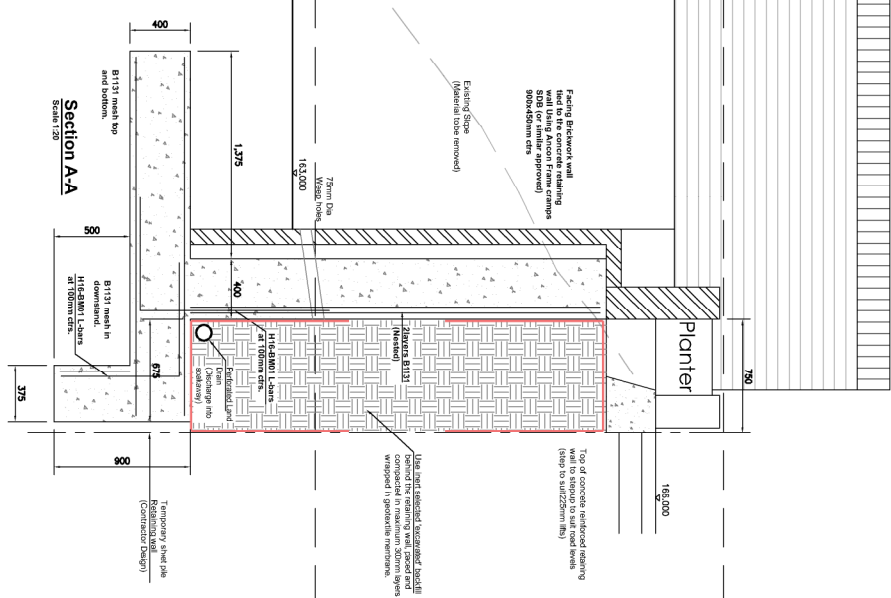

Typical Section 1:50

 

Hewitt&Carr Architects
A. 2-4 Cross Street | Cheddle | Staffordshire | ST10 1NP
T. 01539 753888
E. enquiries@hccarchitects.co.uk
W. www.hccarchitects.co.uk

Client
Harvey

Project
Detached 4 bedroom dwelling at Land
of Back Lane, Belle Vue Road, Leek

Title
Proposed Elevations

Style
Scheme
Date November 2023
Scale @A1 As Stated

Project No.
00982 AL(0)11

Drawing No.

Rev

SCHEME