



Front Elevation

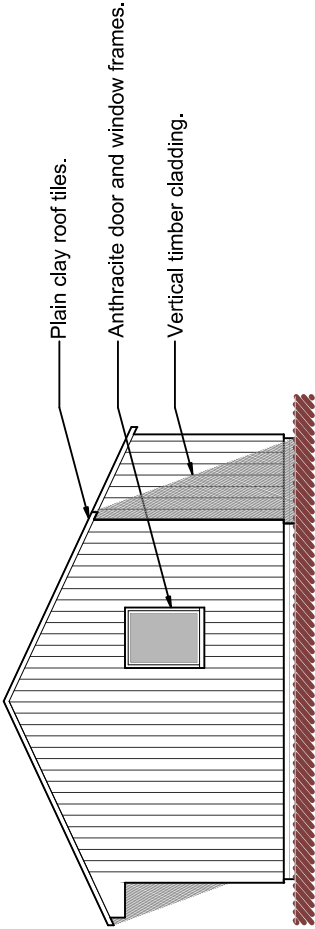


Side (North) Elevation

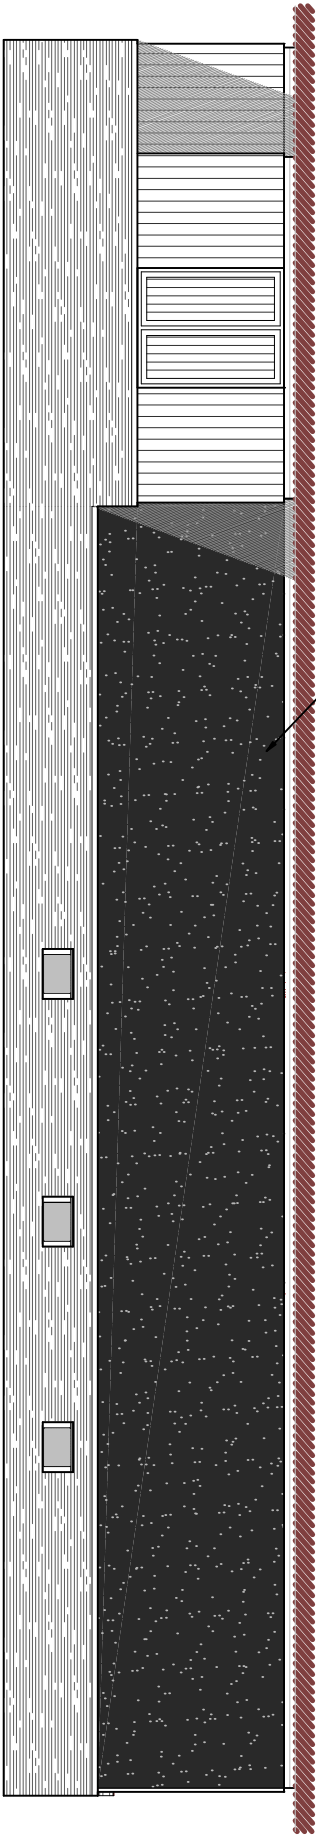

Rear Elevation

Rendered rear wall for fire safety reasons.

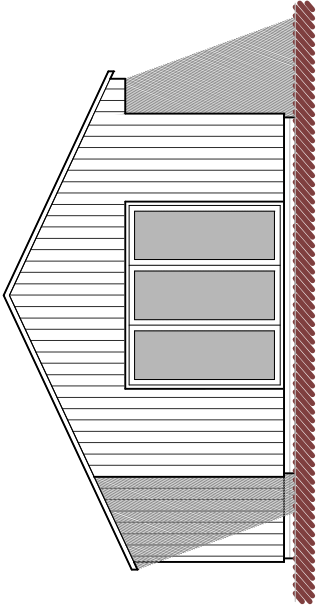

Side (South) Elevation

DBD Architectural Consultancy Ltd ©2023

- 1. Copyright is vested with DBD Architectural Consultancy Ltd.
- 2. All dimensions to be checked on site before proceeding.
- 3. Contractor to check/adjust dimensions of new work to suit existing conditions. Do not assume existing structure or details are plumb, square or level.
- 4. Contractor must notify the architect of any discrepancies before proceeding.
- 5. All drawings to be read in conjunction with all other consultants drawings and specs.

Rev	Date	Description

DBD Architectural Consultancy Ltd
50 Broad Street, Leek,
Staffordshire, ST13 5NS
01538 383118
mail@dbdconsultants.co.uk
www.dbdconsultants.co.uk

E Shaw
Client

New Build Bungalow on Land off
Akesmore Lane
Project


Title

Plans as Proposed

Stage: Planning
Sheet: A3
Scale: 1:100

Date: 19.10.23
Job No: 23853

Drawing Number: **PL 03**

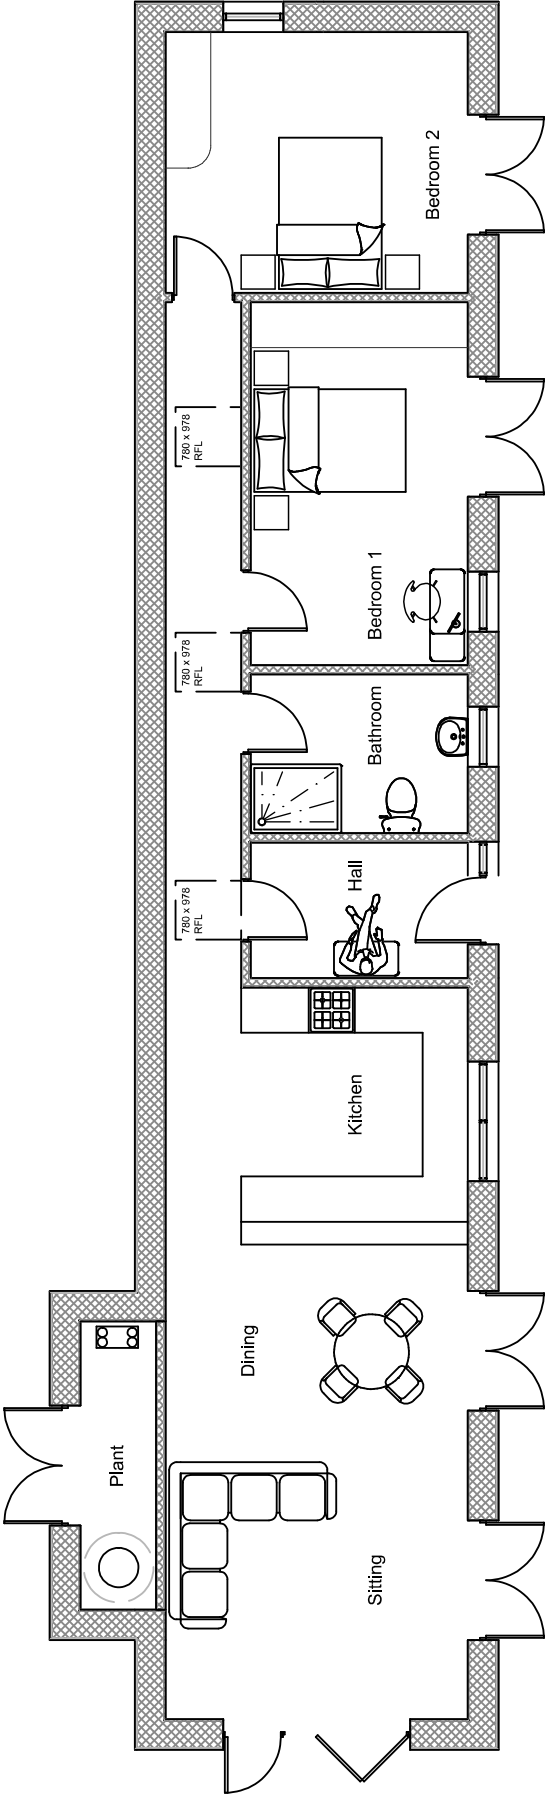

Ground Floor Plan

