


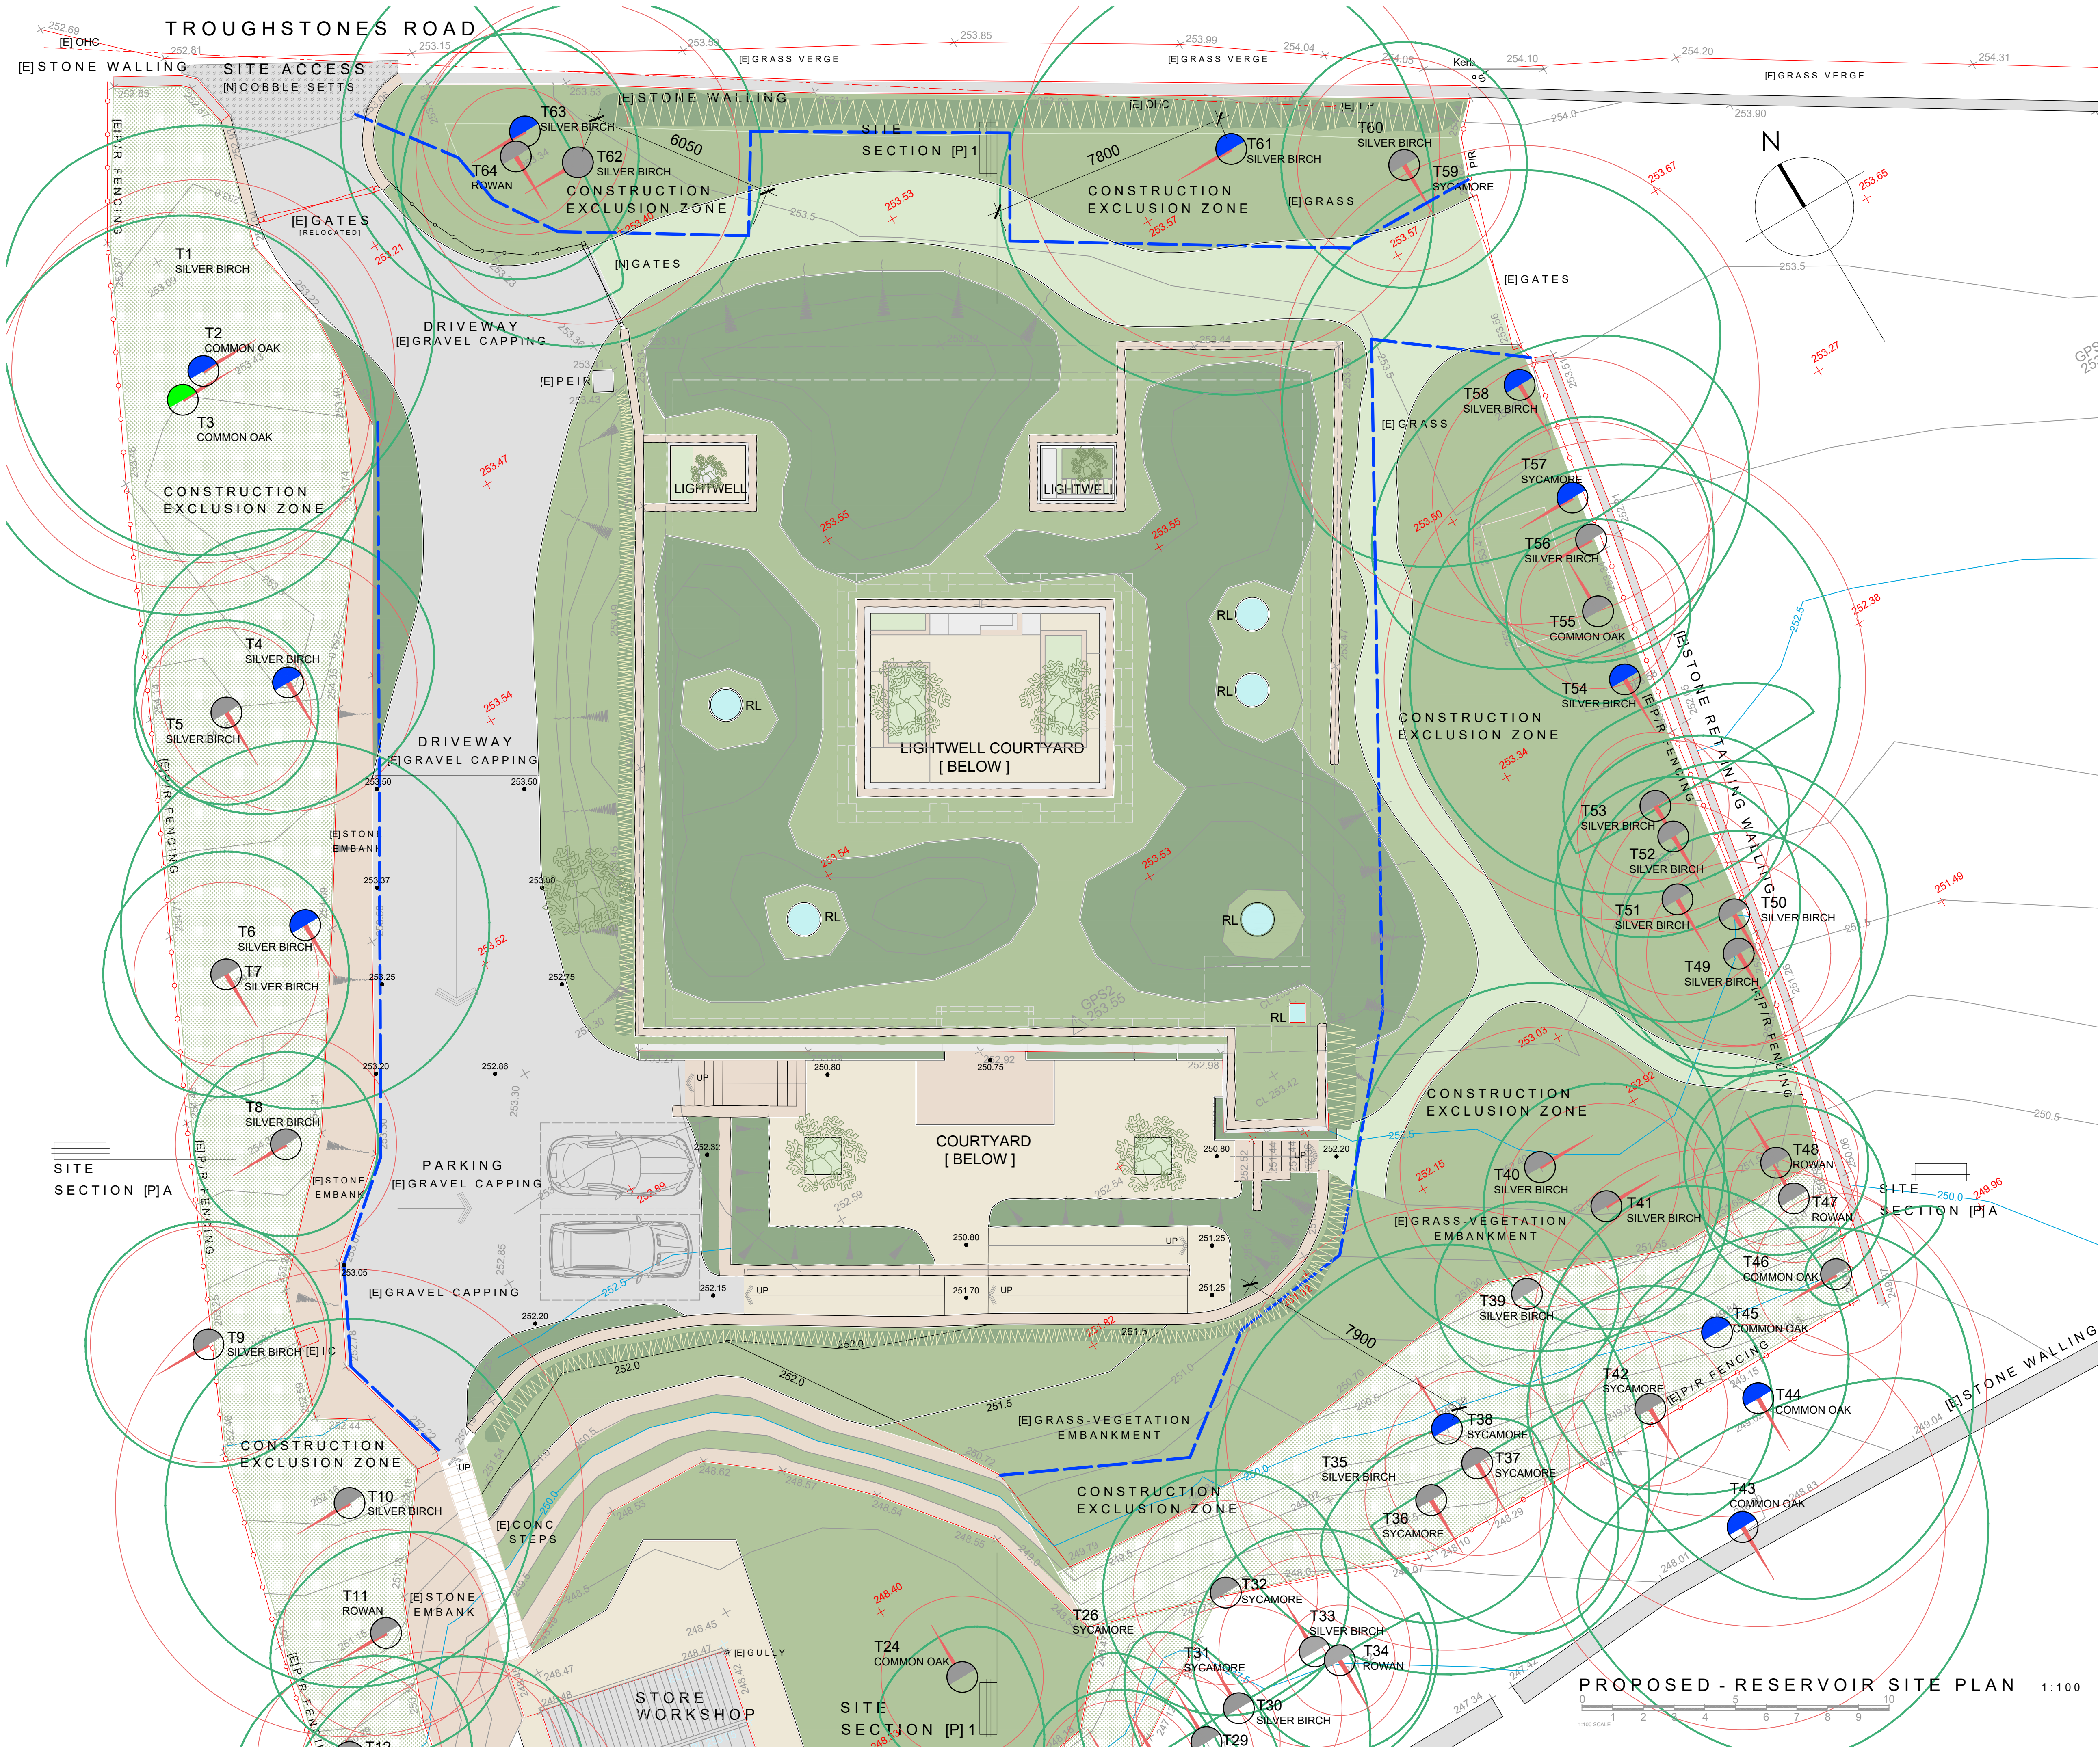

KEY

- EXISTING - CATEGORY 'A' TREE
- EXISTING - CATEGORY 'B' TREE
- EXISTING - CATEGORY 'C' TREE
- EXISTING TREES TO BE REMOVED
REFER TO PROPOSED SCHEDULE
- ROOT PROTECTION AREA (RPA)
- EXTENTS OF PROTECTIVE BARRIERS /
CONSTRUCTION EXCLUSION ZONE

REFER TO TREE HERITAGE ARBORICULTURAL
REPORT FOR DETAILS OF PROTECTIVE
BARRIERS AND SITE SIGNAGE REQUIRED

REFER TO TREE HERITAGE ARBORICULTURAL
REPORT REFERENCE - THL-0908 FOR ALL
EXISTING TREE CLASSIFICATIONS AND IMPACT
ASSESSMENTS

**TREES REQUIRING MANAGEMENT
OR CONSIDERED FOR REMOVAL**

TREE	TREE TYPE	CAT.	COND.	TH - RECOMM.
T1	SILVER BIRCH	U	POOR	DECAYED - DIEBACK
T15	SILVER BIRCH	U	POOR	DECAYED - DIEBACK
T18	SYCAMORE	U	POOR	DIEBACK - CROWN D. MAJOR DEADWOOD
T25	SYCAMORE	U	POOR	DAMAGED CROWN
T26	SYCAMORE	U	POOR	DAMAGED CROWN
T31	SYCAMORE	C	FAIR	DAMAGED CROWN
T35	SILVER BIRCH	U	POOR	DECAYED - CROWN D.
T59	SYCAMORE	U	POOR	WEAK FORK - INCLUDED BARK

revision	description	date
----------	-------------	------

Client
MR Y HEALD

project
**CONVERSION OF RESERVOIR
TO FORM NEW DWELLING**

location
**WHITEACRE
TROUGHSTONES RD - ST8 7SJ**

title
PROPOSED SITE PLAN

drawn by PJA	date SEPT 2020	checked
scale 1:100 @ A1	drawing 1472: 05	revision
issue PLANNING ISSUE		

DESIGN²¹
architecture

07891 521 219
5, the court house, moorland rd, burslem, ST6 1DY

www.design-21.co.uk