




elevation from east

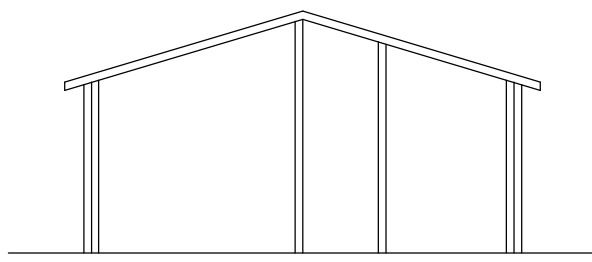


elevation from west

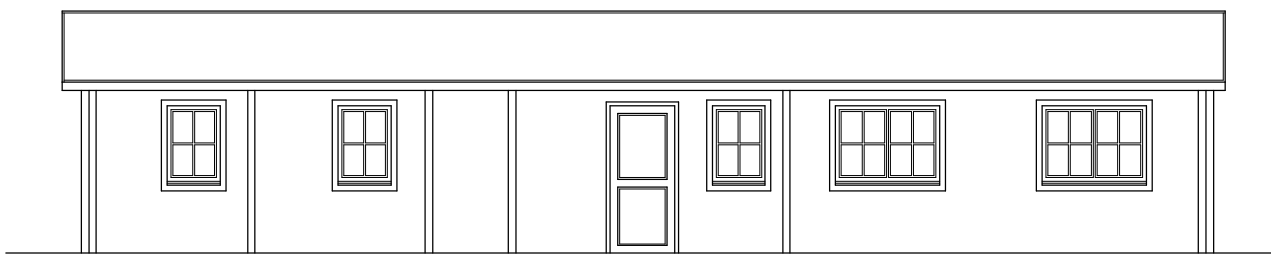

elevation from cattle store

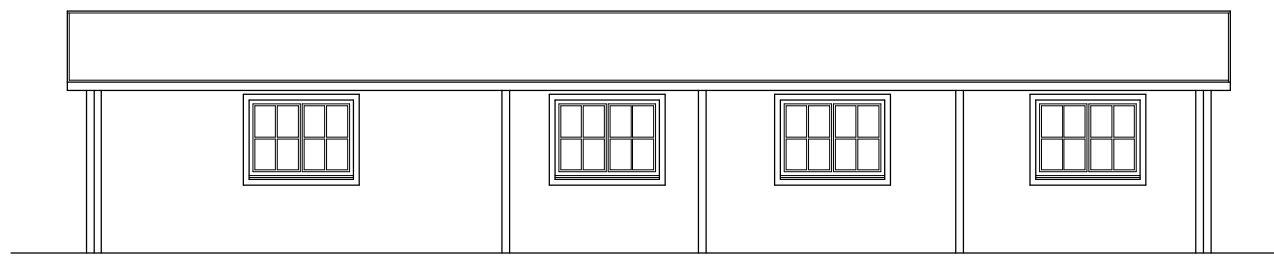


elevation form north

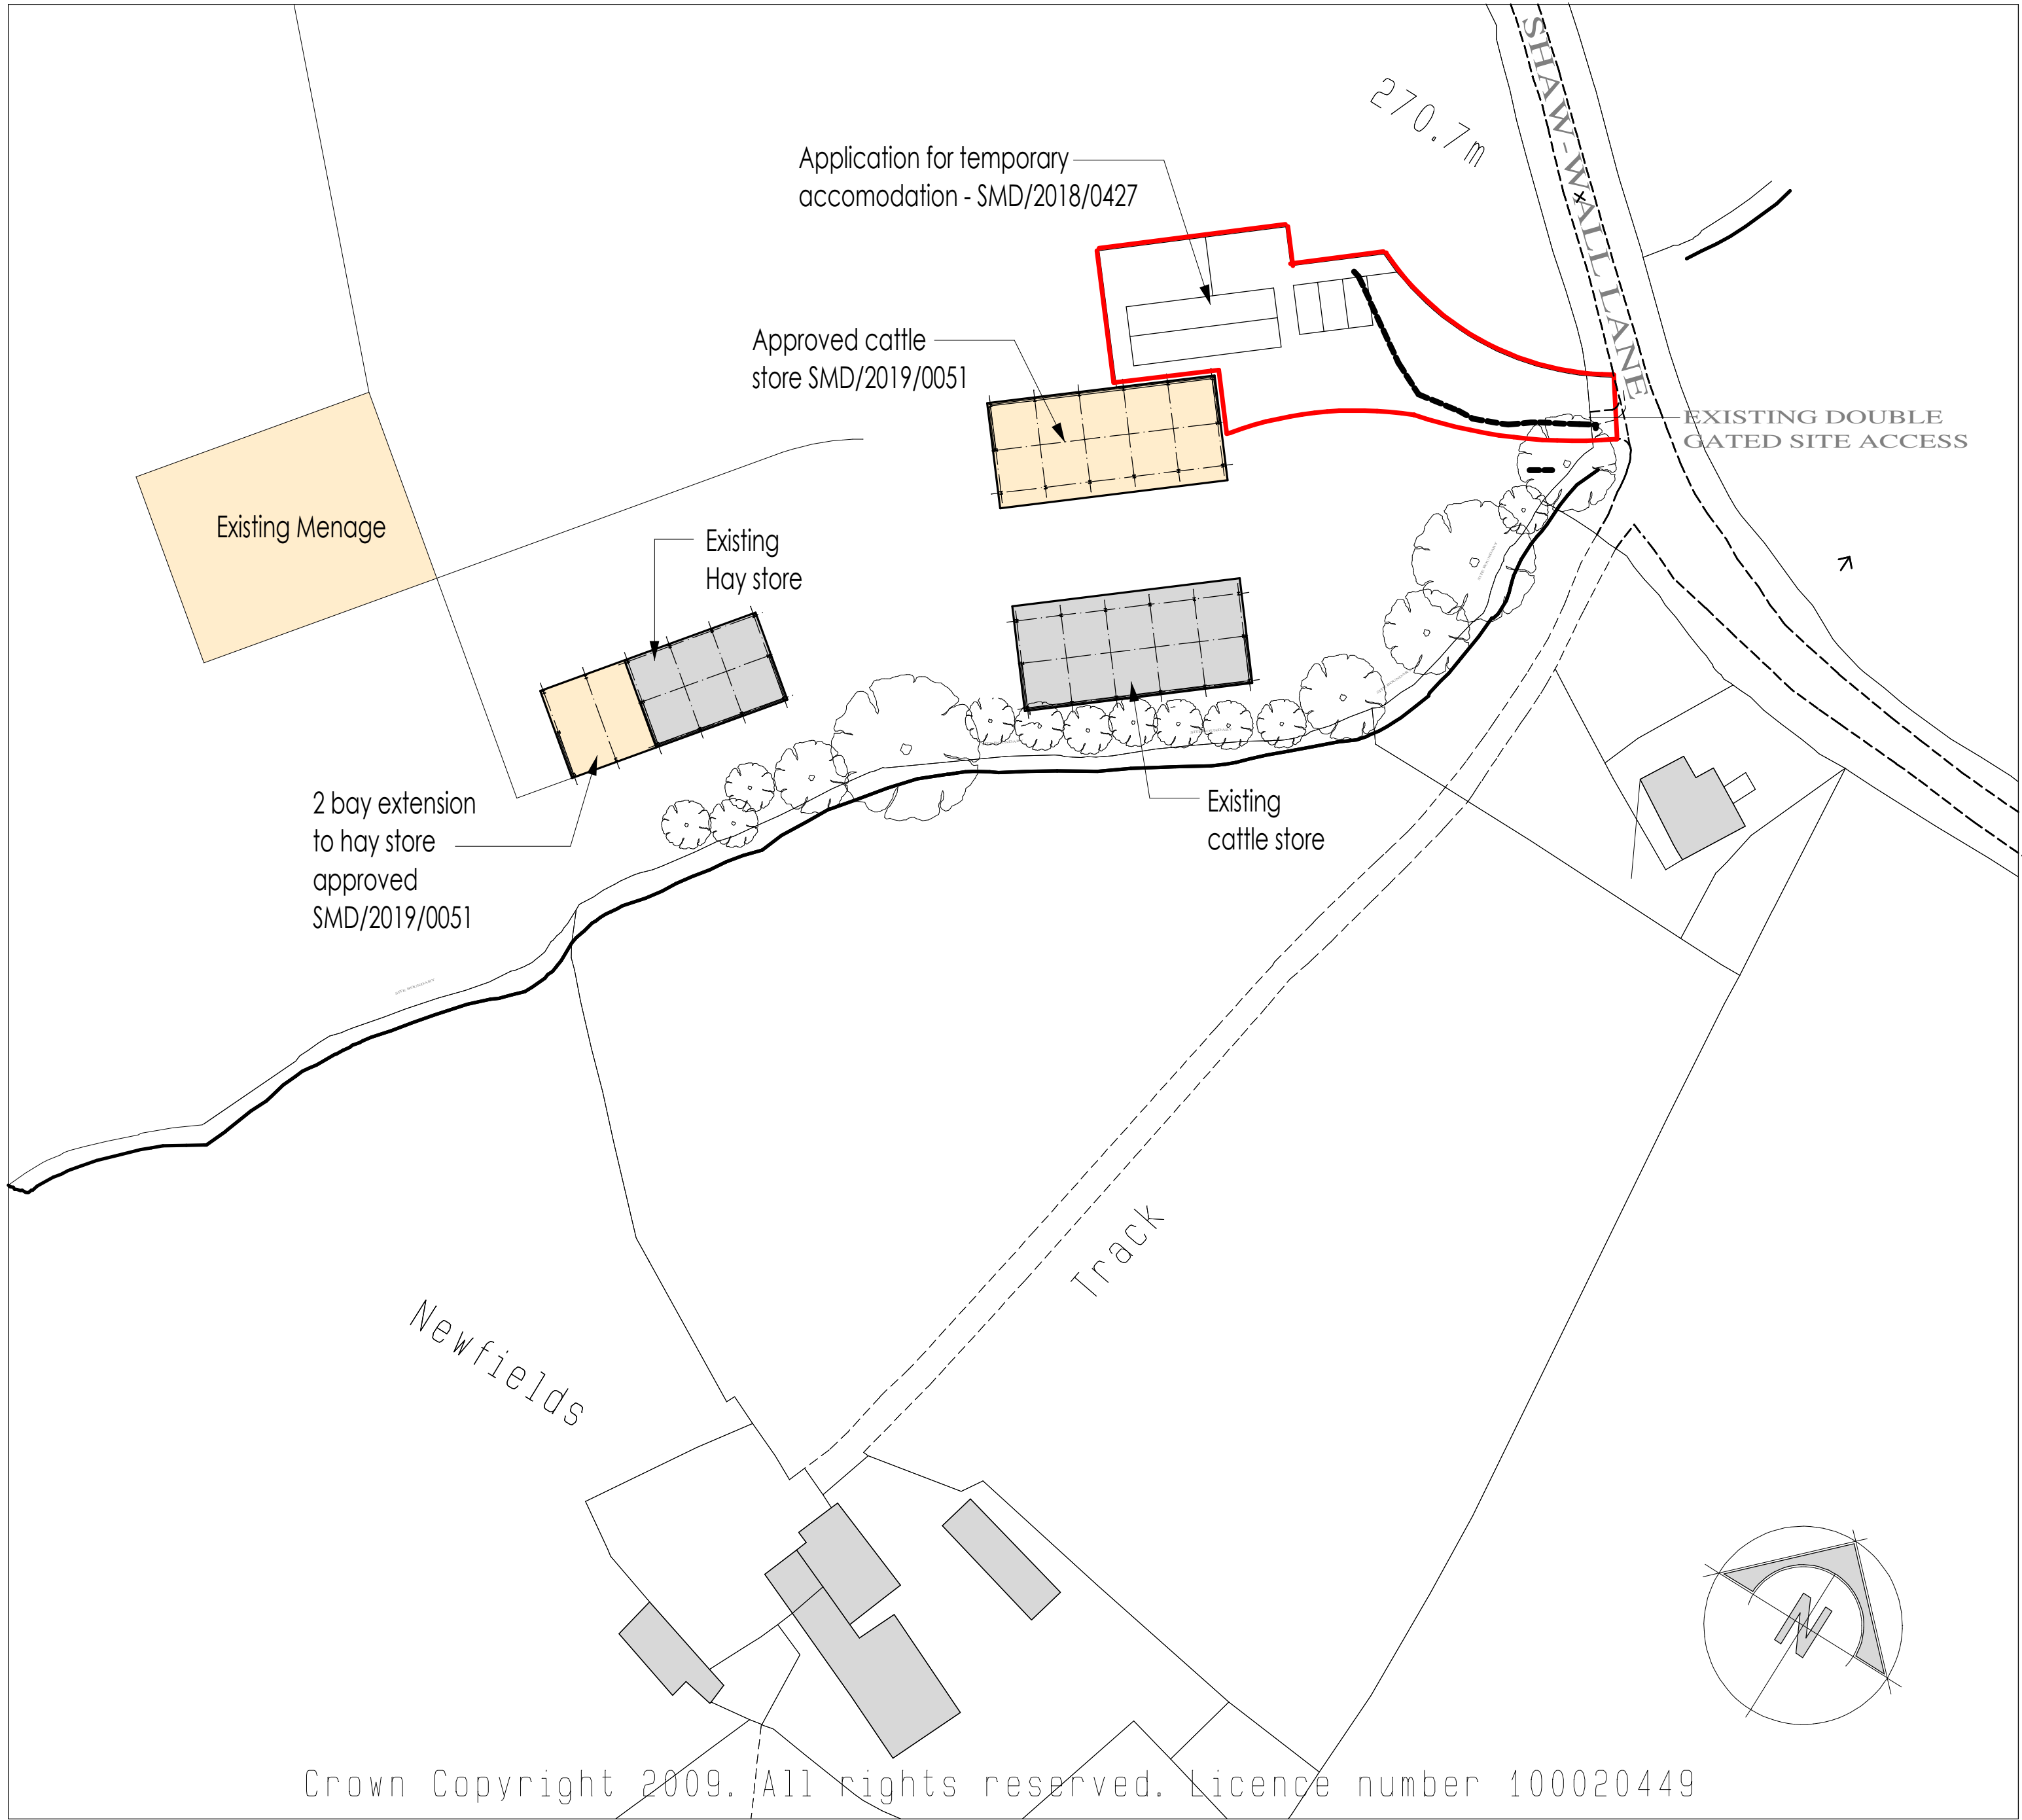

Crown Copyright 2009. All rights reserved. Licence number 100020449

SITE BLOCK PLAN -
SCALE 1:500

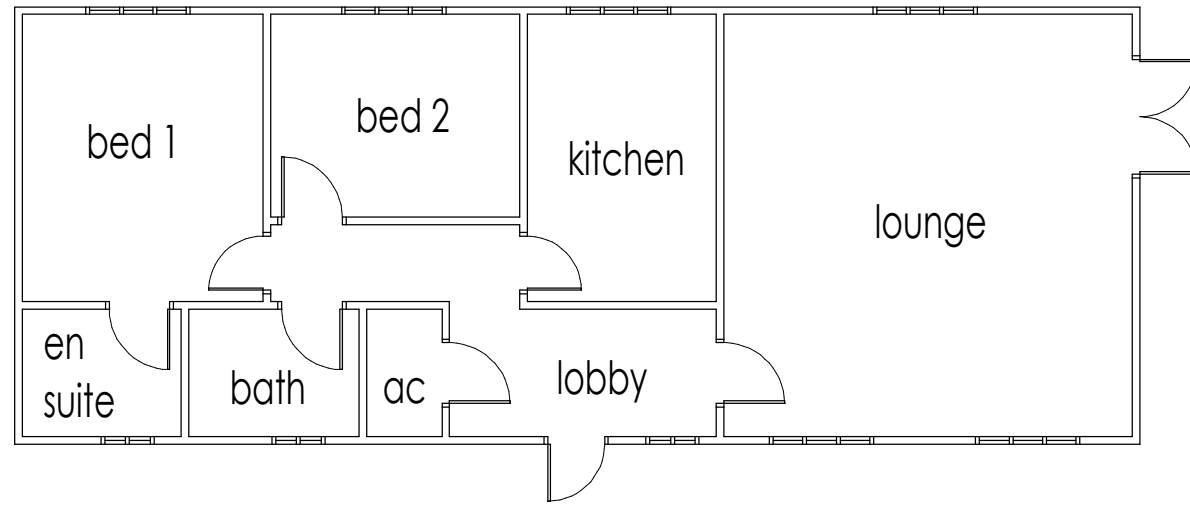

Typcial Floor Plans
Scale 1:100

AI

Client		Mr A Byatt & Mrs P Hughes	
Contract		Proposed Temporary agricultural workers accomodation at Far Lakes Farm, Shaw Wall Lane, Foxt. ST10 2HT	
Drawing Title		Proposed Site Layout Plan	
Date	June 2018	Status	Preliminary
Scale	1:200	Contract Number	5422
Drg. No.	5422 - 001	Revision Suffix	A B
Revisions			
Rev A	09.07.18	Floor plans and Elevations added	
Rev B	07.11.19	additional requests from planners	