



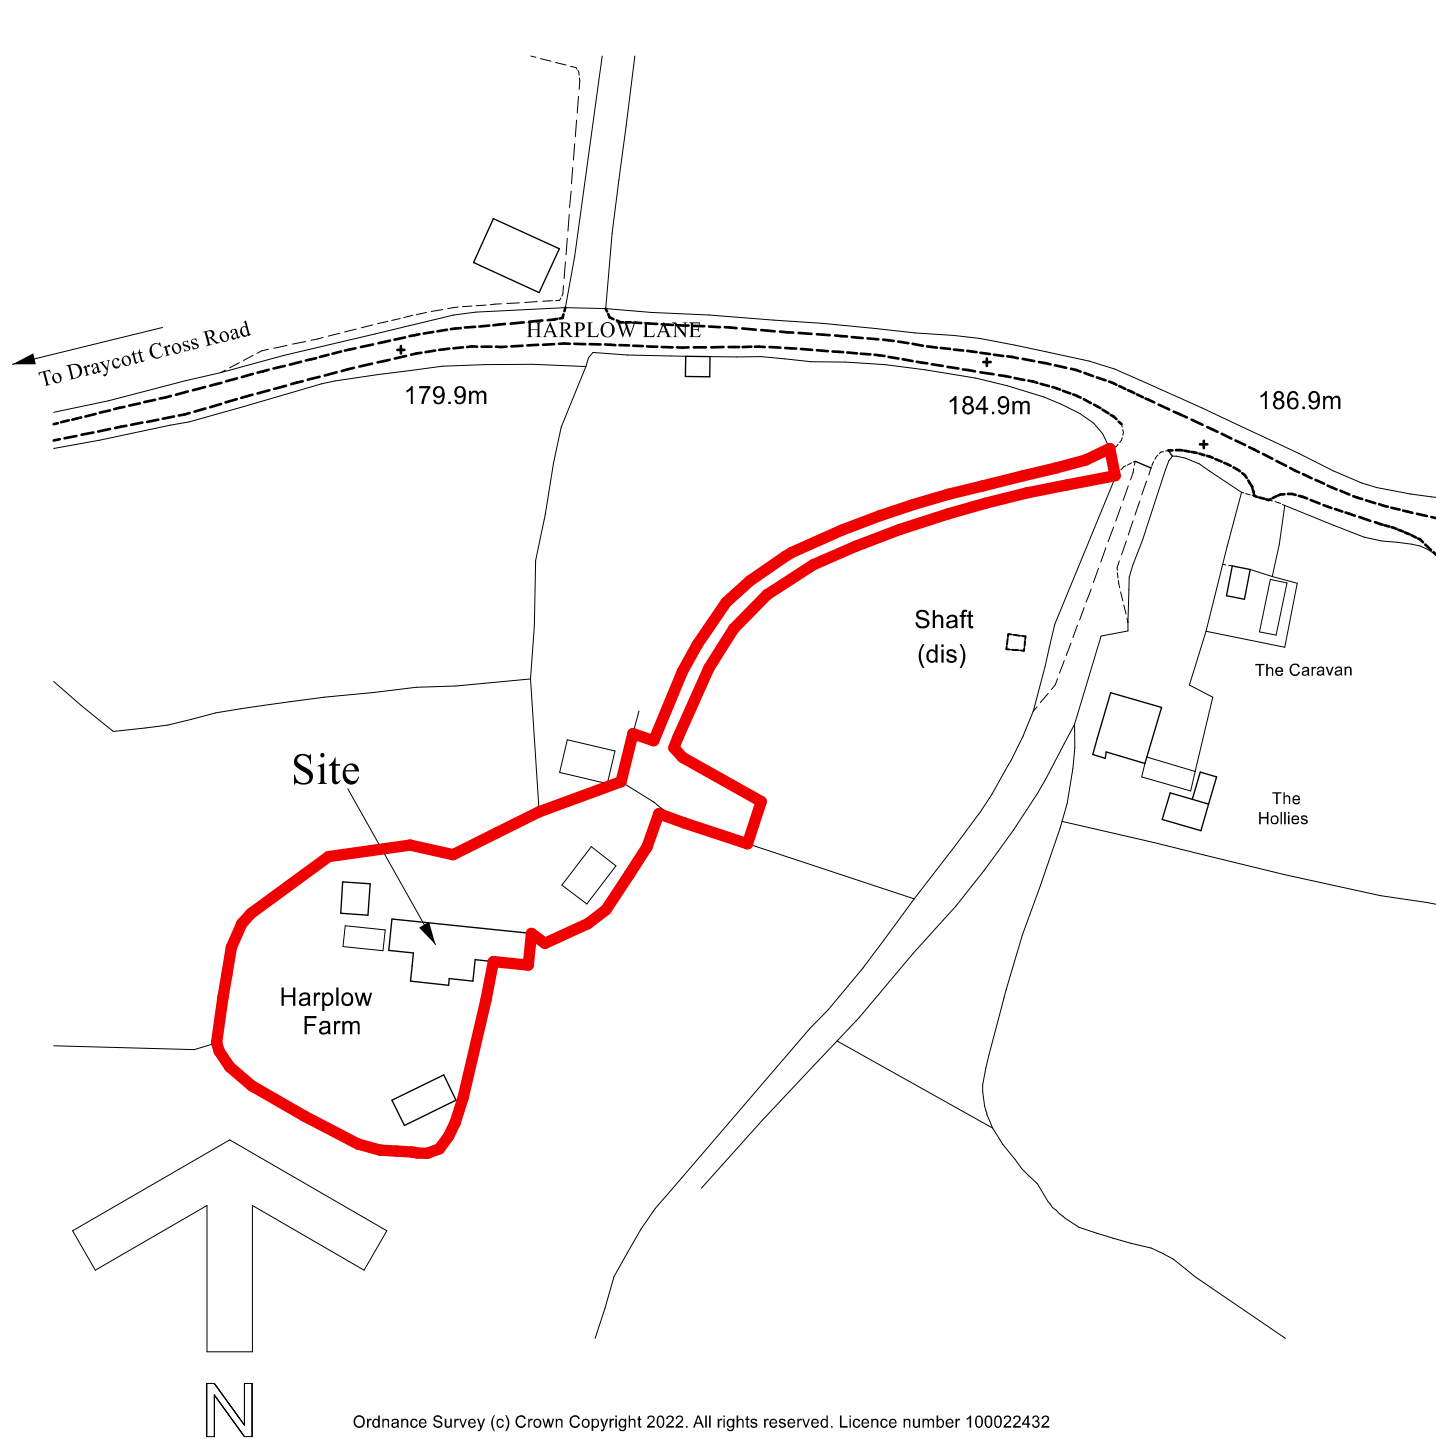

LOCATION PLAN

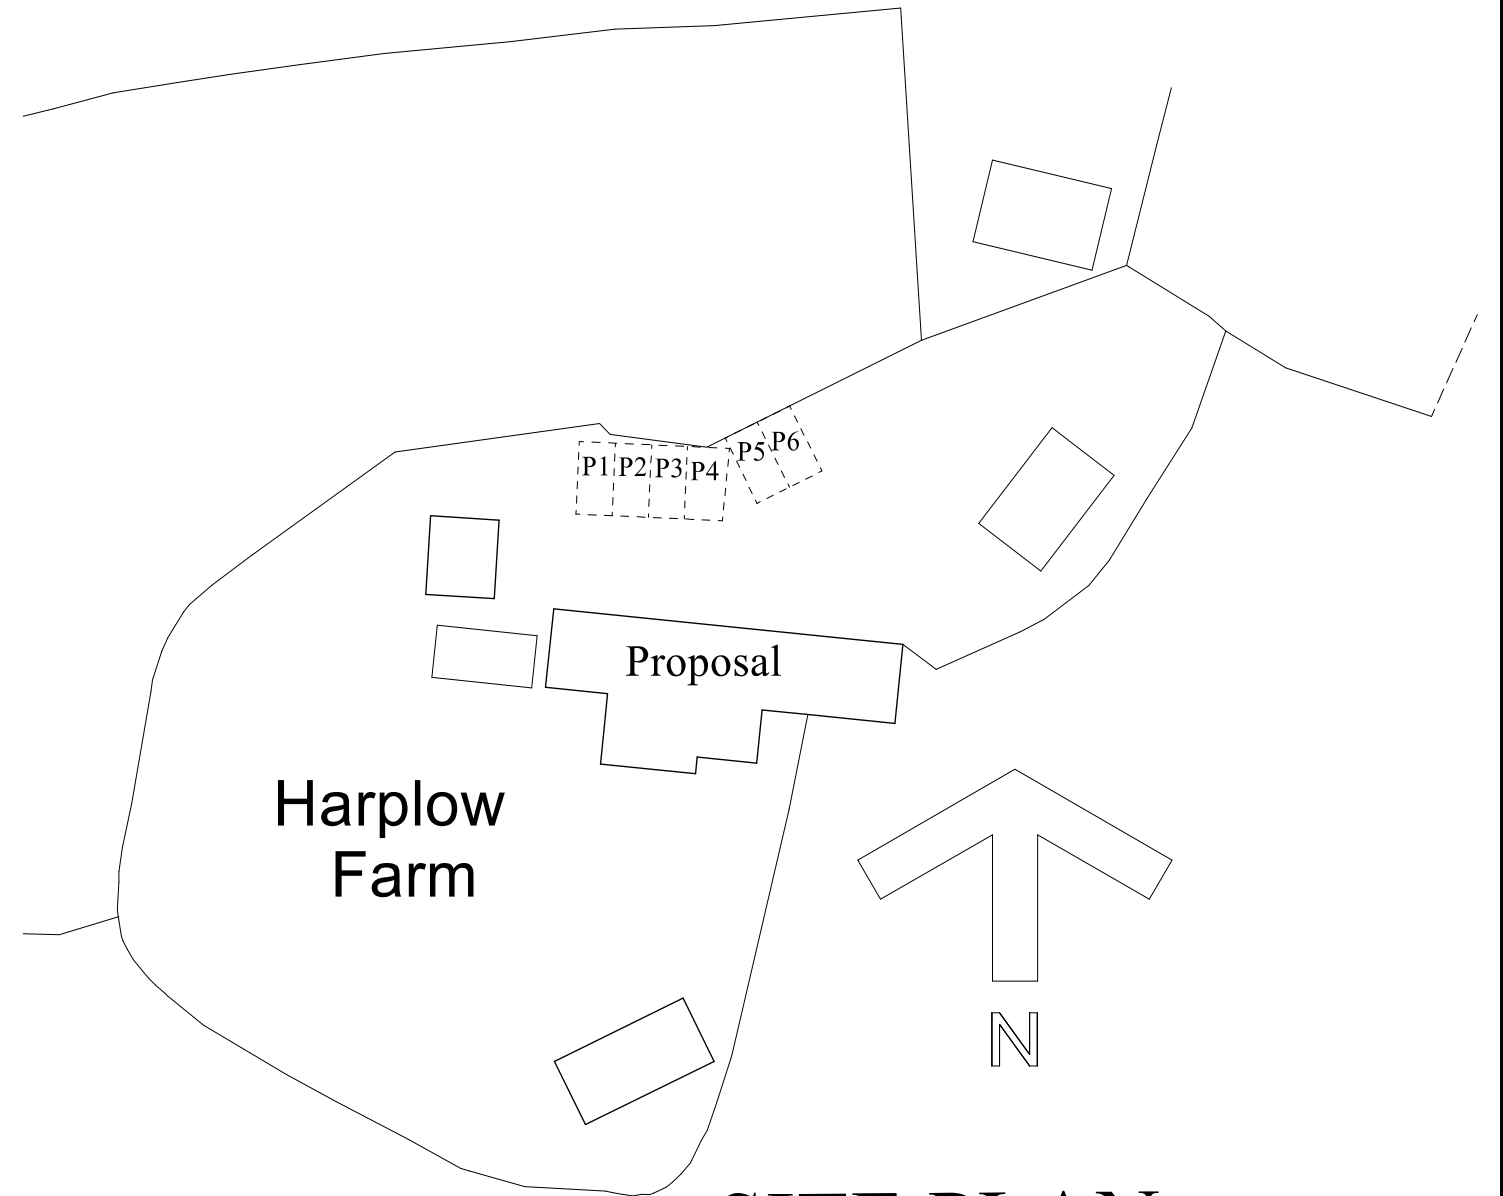

SITE PLAN

L.A. FRESSON

DATE MARCH 2022

PROPOSED CONVERSION OF HOUSE INTO RESIDENTIAL HOME
FOR CHILDREN (CLASS C2)

AT
HARLOW FARM,
HARLOW LANE,
CHEADLE,
STOKE-ON-TRENT.
ST10 1UD

SCALES (at A3):
LOCATION PLAN 1:50
SITE PLAN 1:100

DRAWN BY:

MALCOLM SALES
QUANTITY SURVEYORS, DESIGNERS
& BUILDING COST CONSULTANTS
CHURCHILL SUITE,
LULWORTH HOUSE,
51, HIGH STREET,
CHEADLE, STOKE-ON-TRENT,
STAFFS. ST10 1AR
TEL: 01538 757233
MOB: 07889 225437
E-MAIL: Malcolm.sales@salesqs.co.uk

AS PROPOSED

FOR PLANNING APPLICATION

DRAWING NR. 2202/18/03