




North Elevation

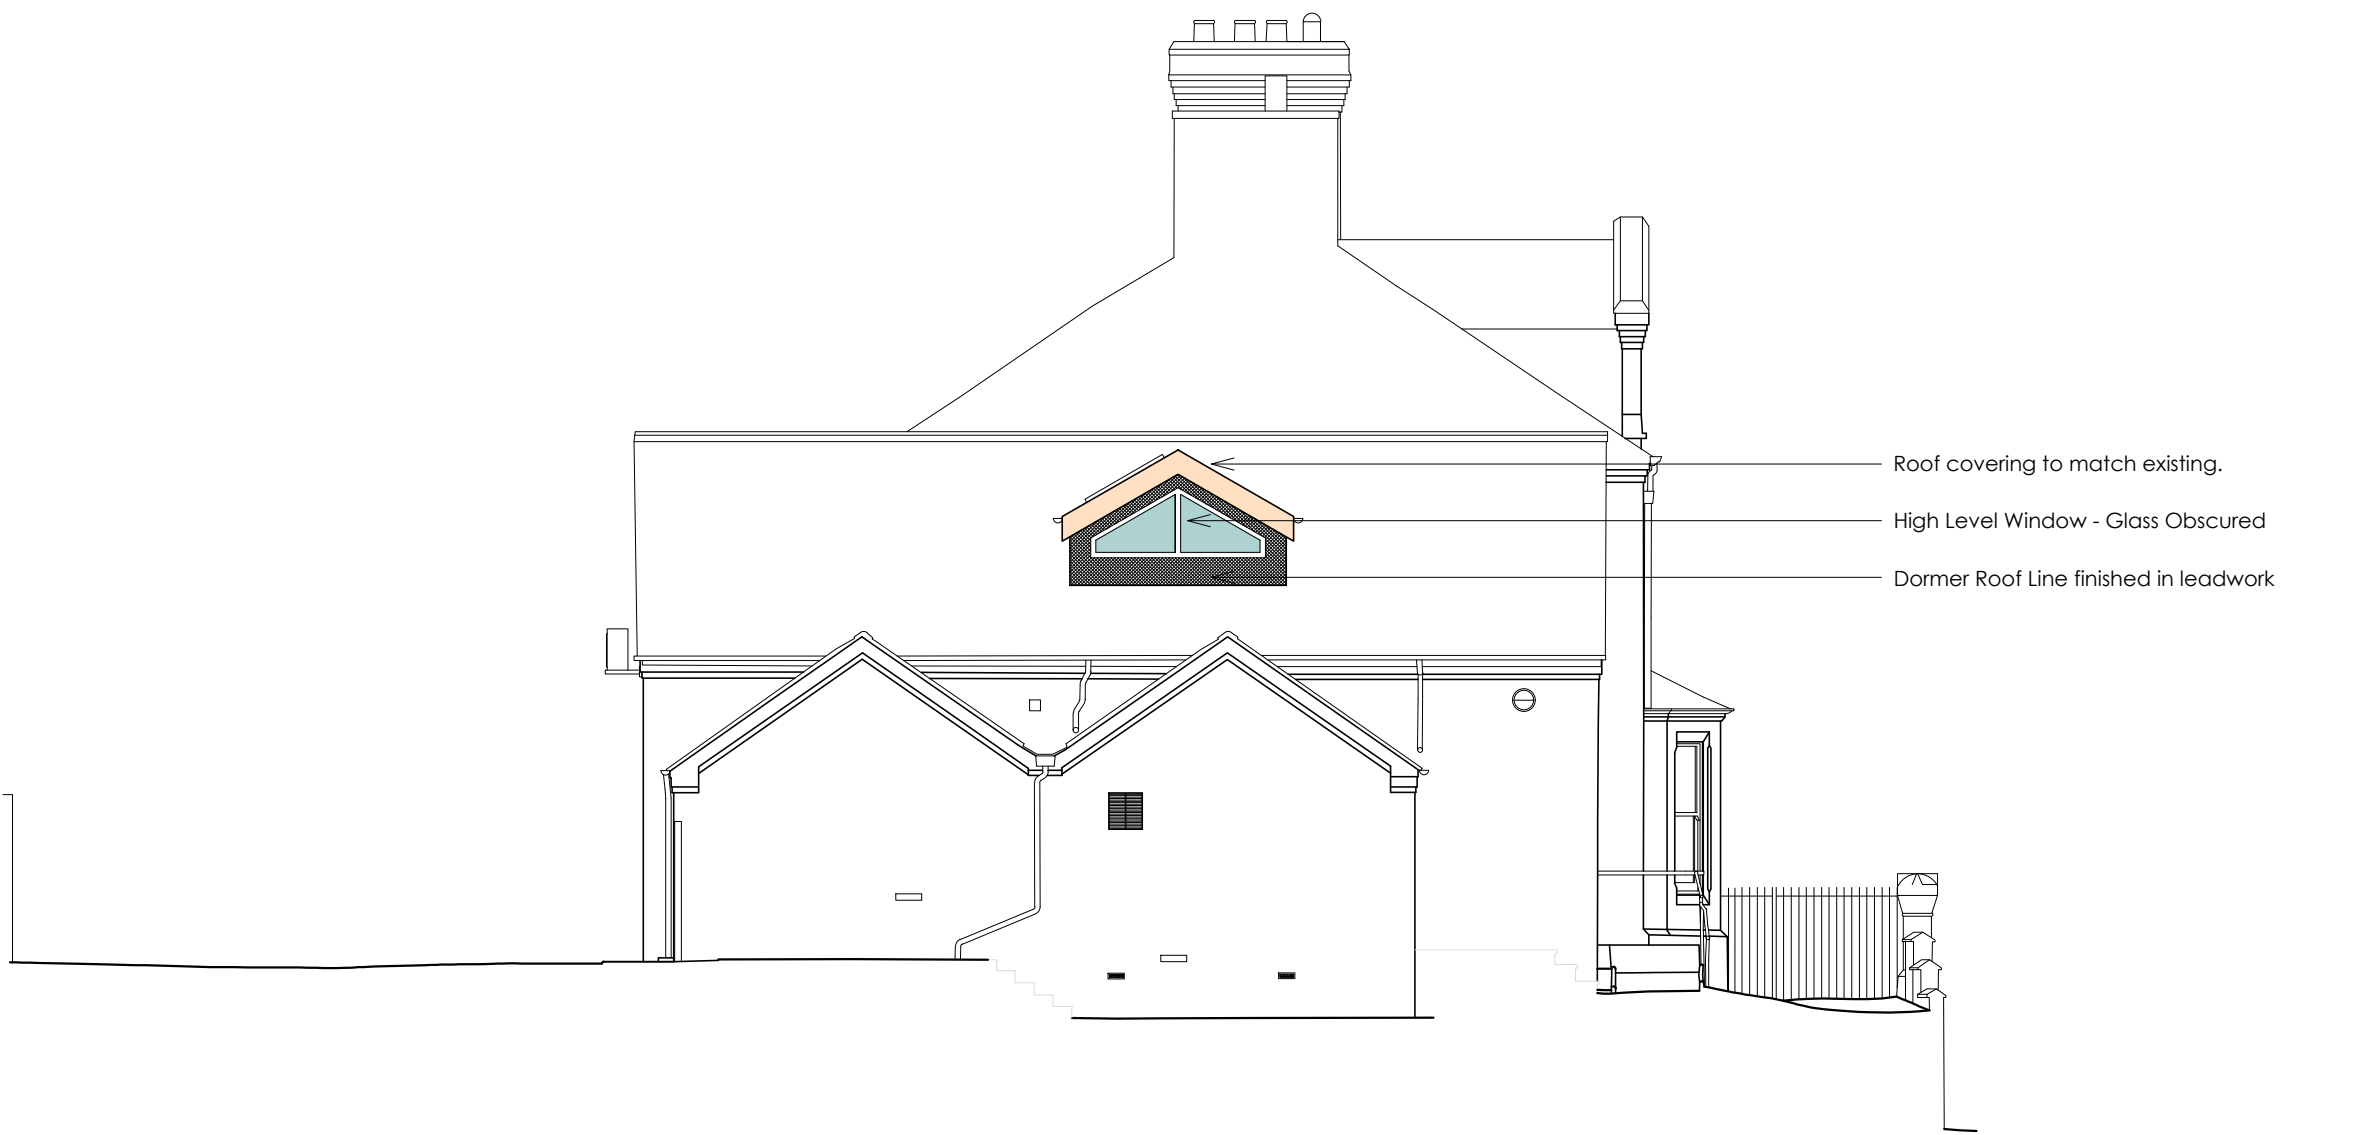

East Elevation





South Elevation



West Elevation

New Vents & External Lighting indicated on Elevations - See Drawings
3007-CWC-XX-XX-M-0001 - Louvre Sizes,
3007-CWC-XX-XX-M-0002 - Louvre Sizes
3007-CWC-X-XX-DR-E-0001 - Proposed Elevations - External Lights comments for details.

Note: All existing timber windows to be refurbished unless beyond economic repair. Replacement windows to be like for like.

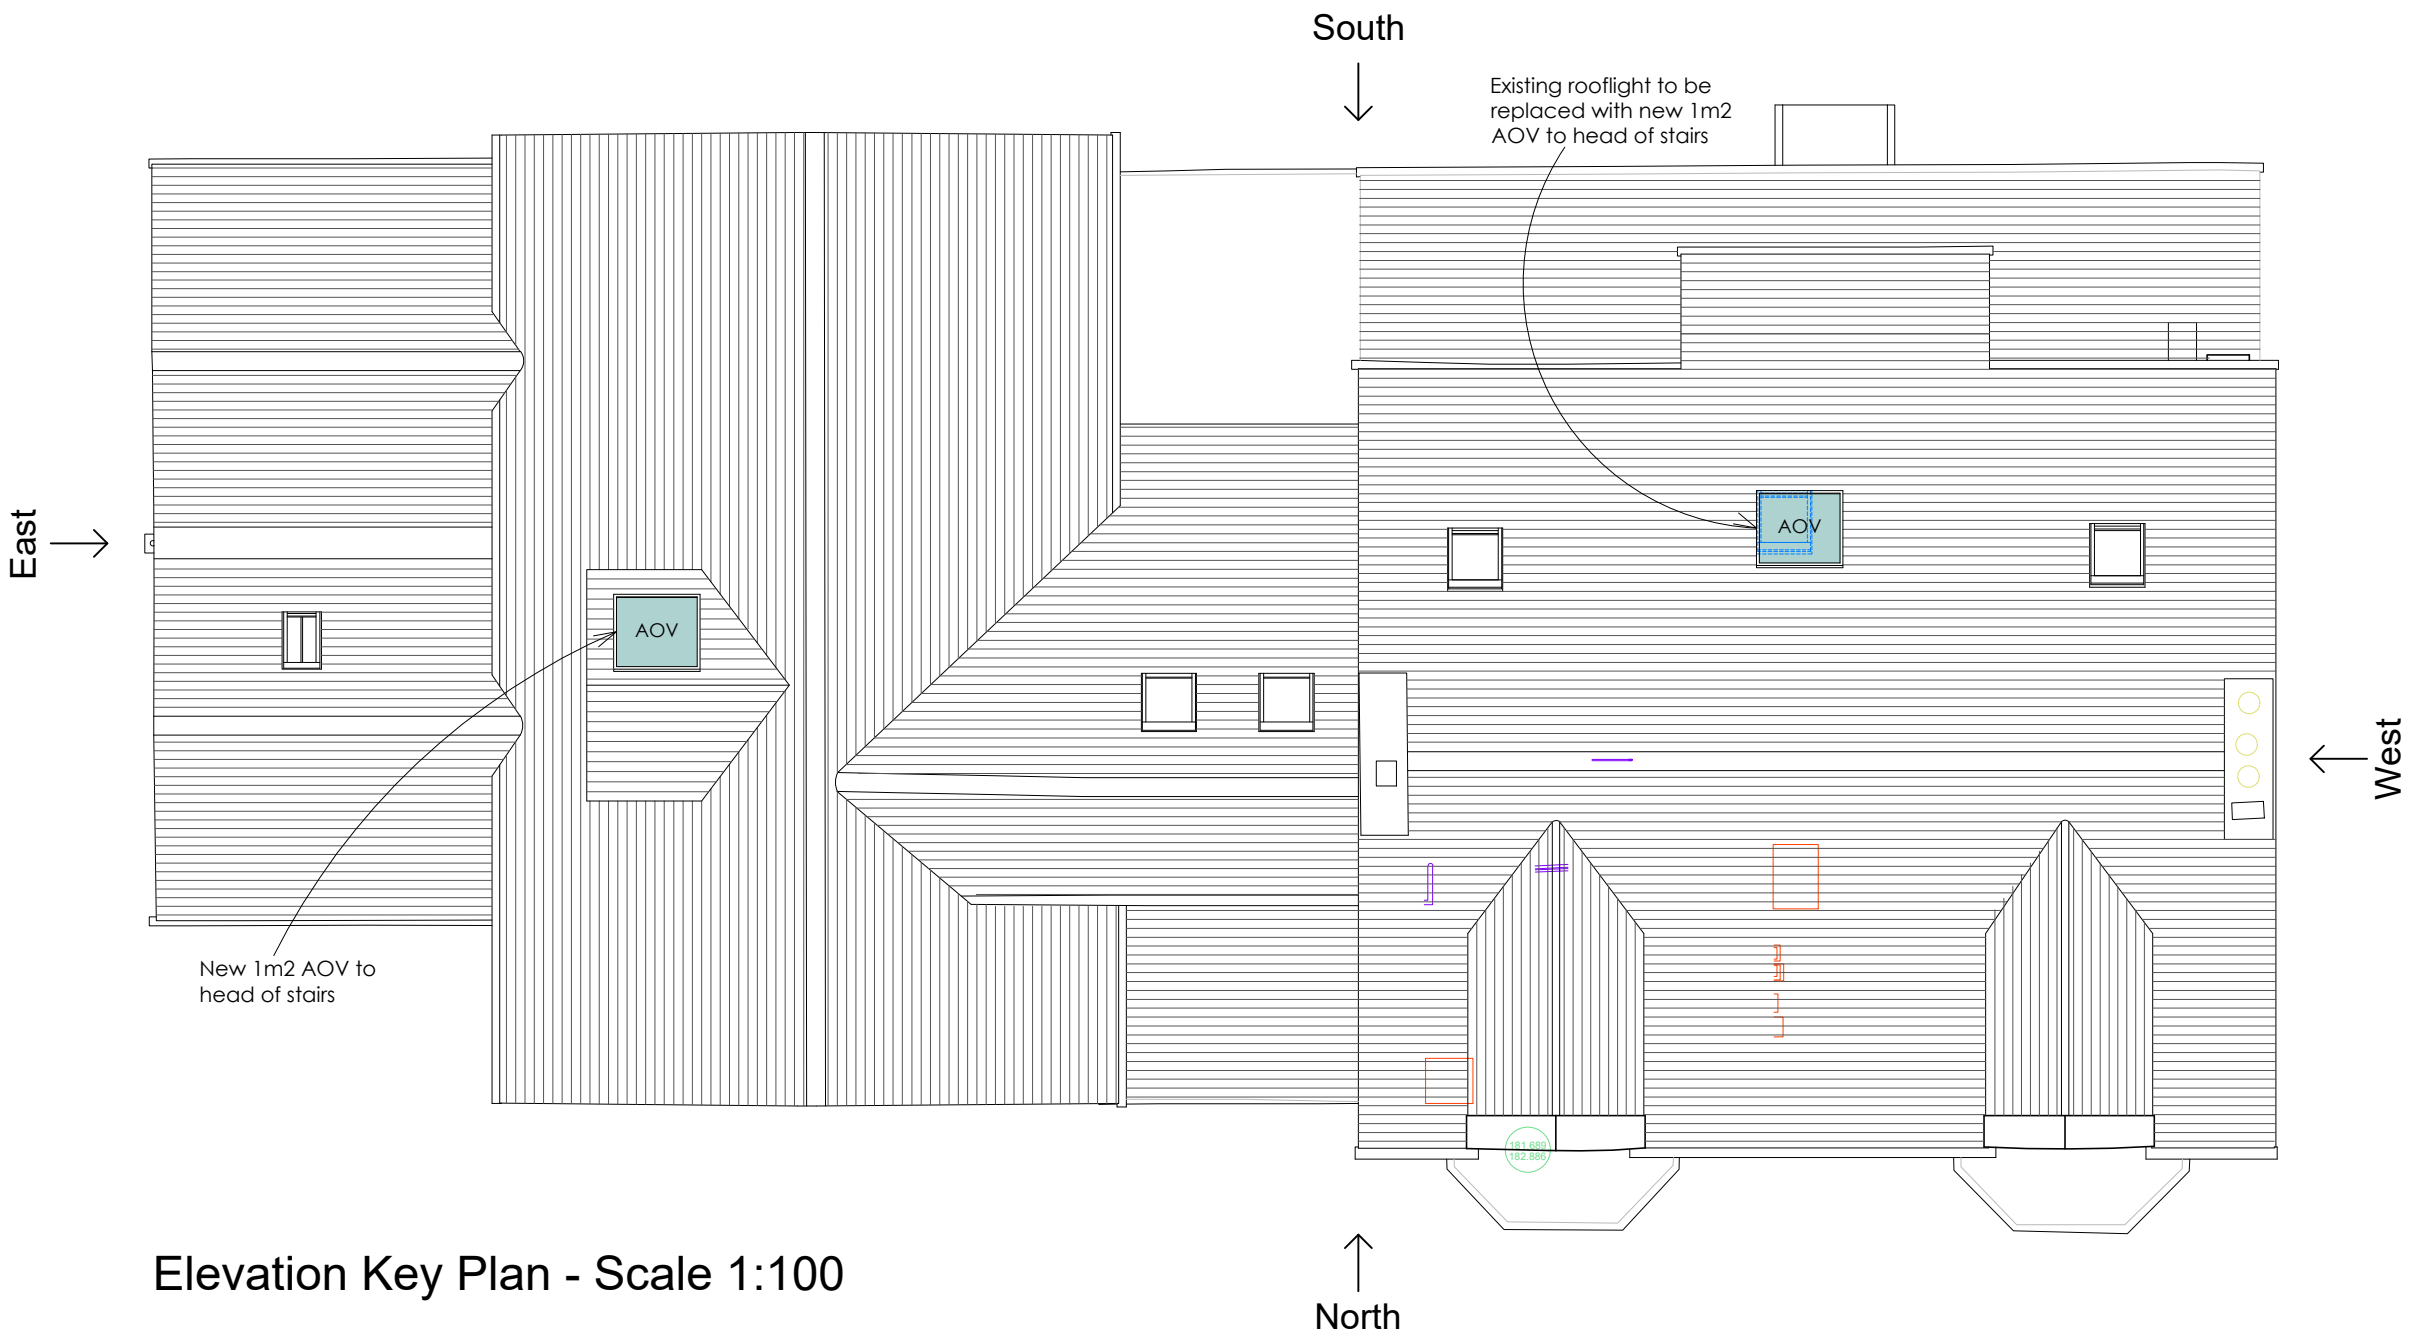 

Elevation Key Plan - Scale 1:100

P:13397\0.00 Drgs\0.01 Project Drgs\CAD Model 001				
Copyright of this drawing remains the sole property of Den Architecture Ltd unless otherwise assigned in writing. Square dimensions are to be worked in all cases with any discrepancies reported to Den Architecture Ltd prior to commencement of any work. Only the original drawing should be relied on.				
Northpoint: 				
Rev	Date	Amendment	By	Chk
A	13/11/2023	Scale Bar Added. Do not Scale note removed.	ST	DJR
Notes:				

den

architecture

8 Wharf Street, Leeds, LS2 7EQ
81 Piccadilly, London, W1J 8HY

T: 0844 844 0070
F: 0844 844 0071
info@den.uk.com
www.den.uk.com

Project: Proposed Conversion / Alterations to Churnet House, Hugo Street, Leek			
Client: Achieve Together			
Title: Proposed Elevations			
Date: Sept. 2023	Scale: 1/100	Drawn: CM	Checked: MR
Project No: 3397	Size: A1	Status: Planning	
Dwg No: DEN-X-XX-DR-A-4000			Rev: -