




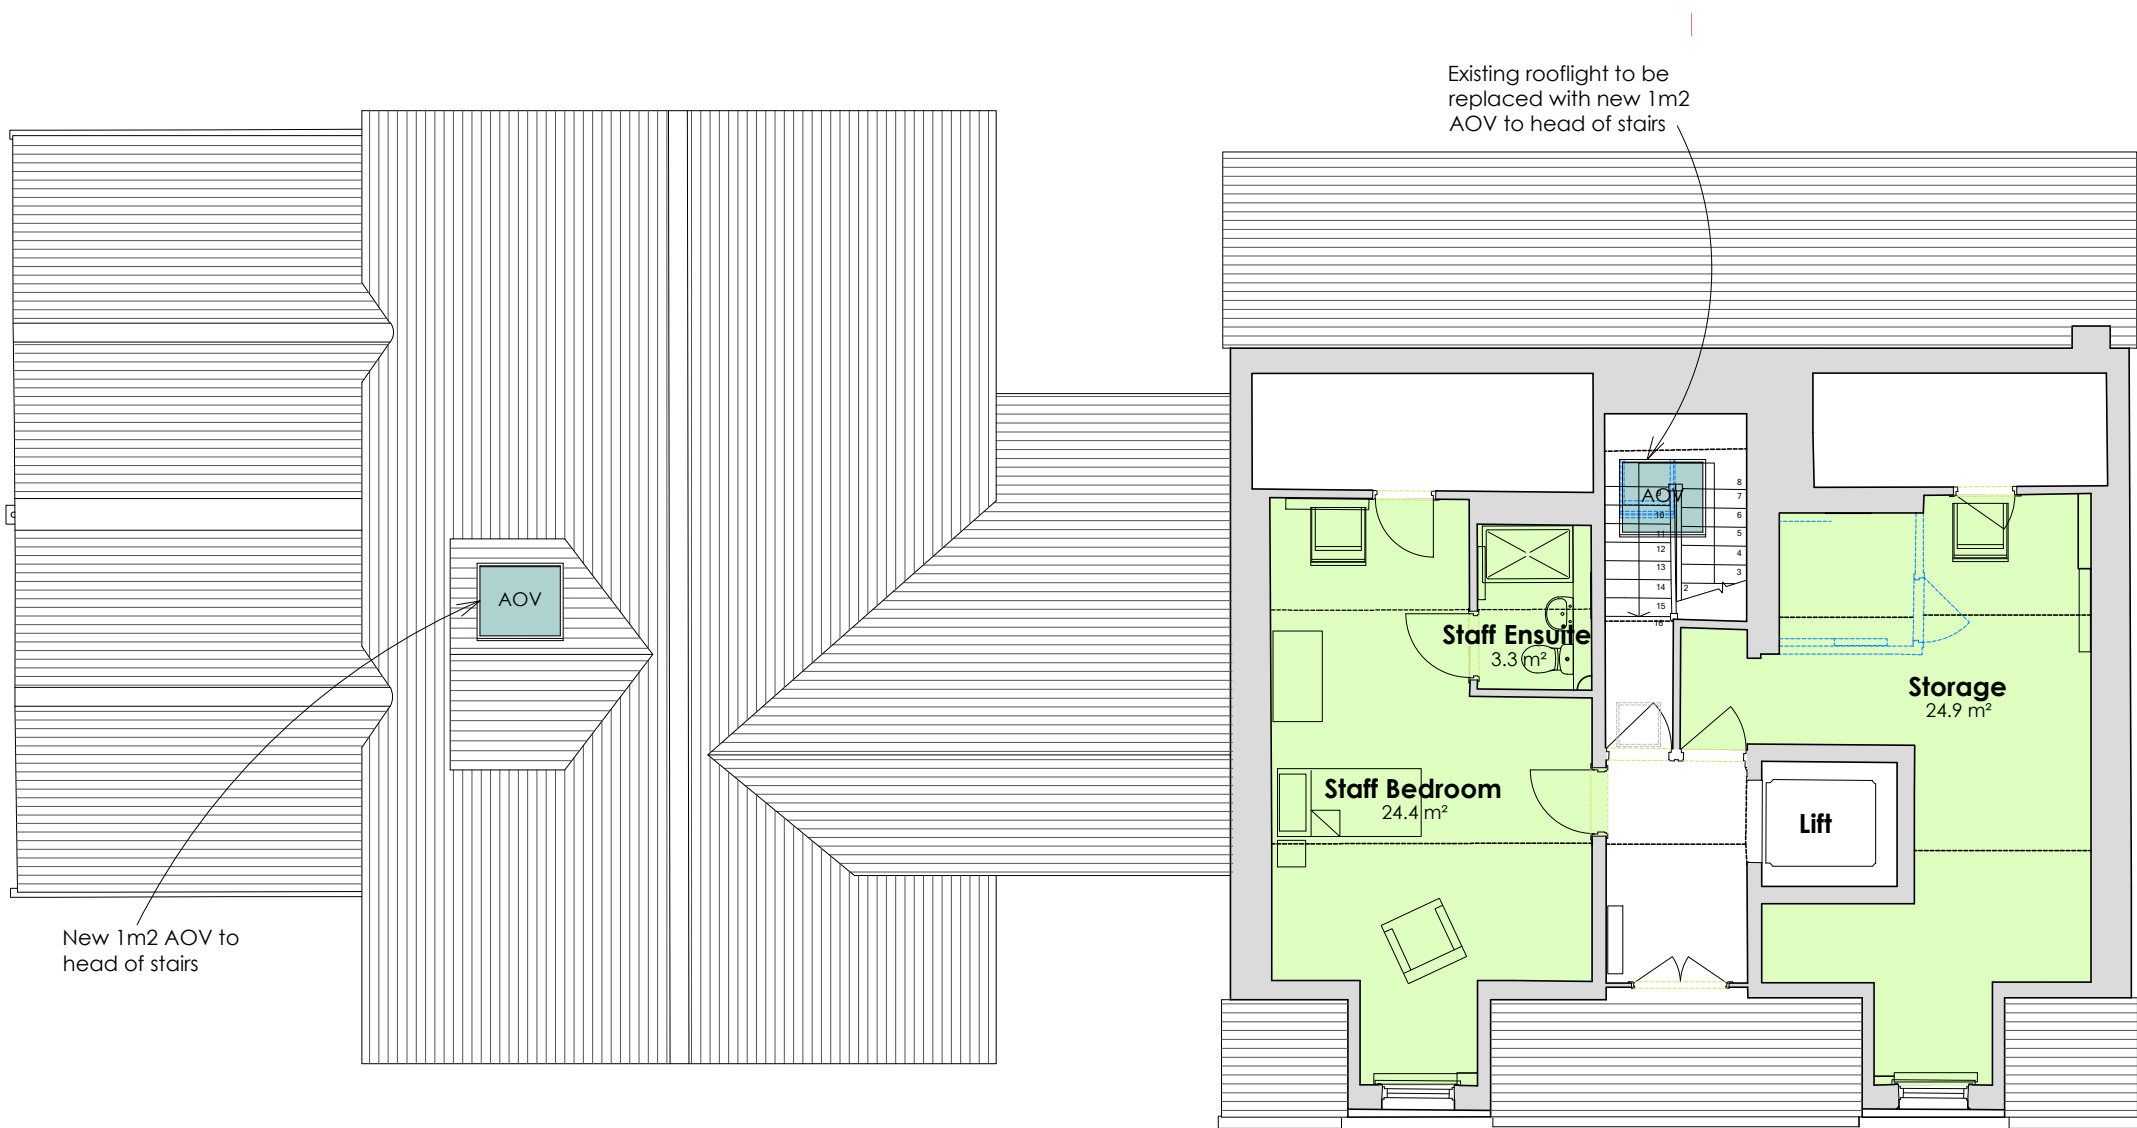


Second Floor Plan

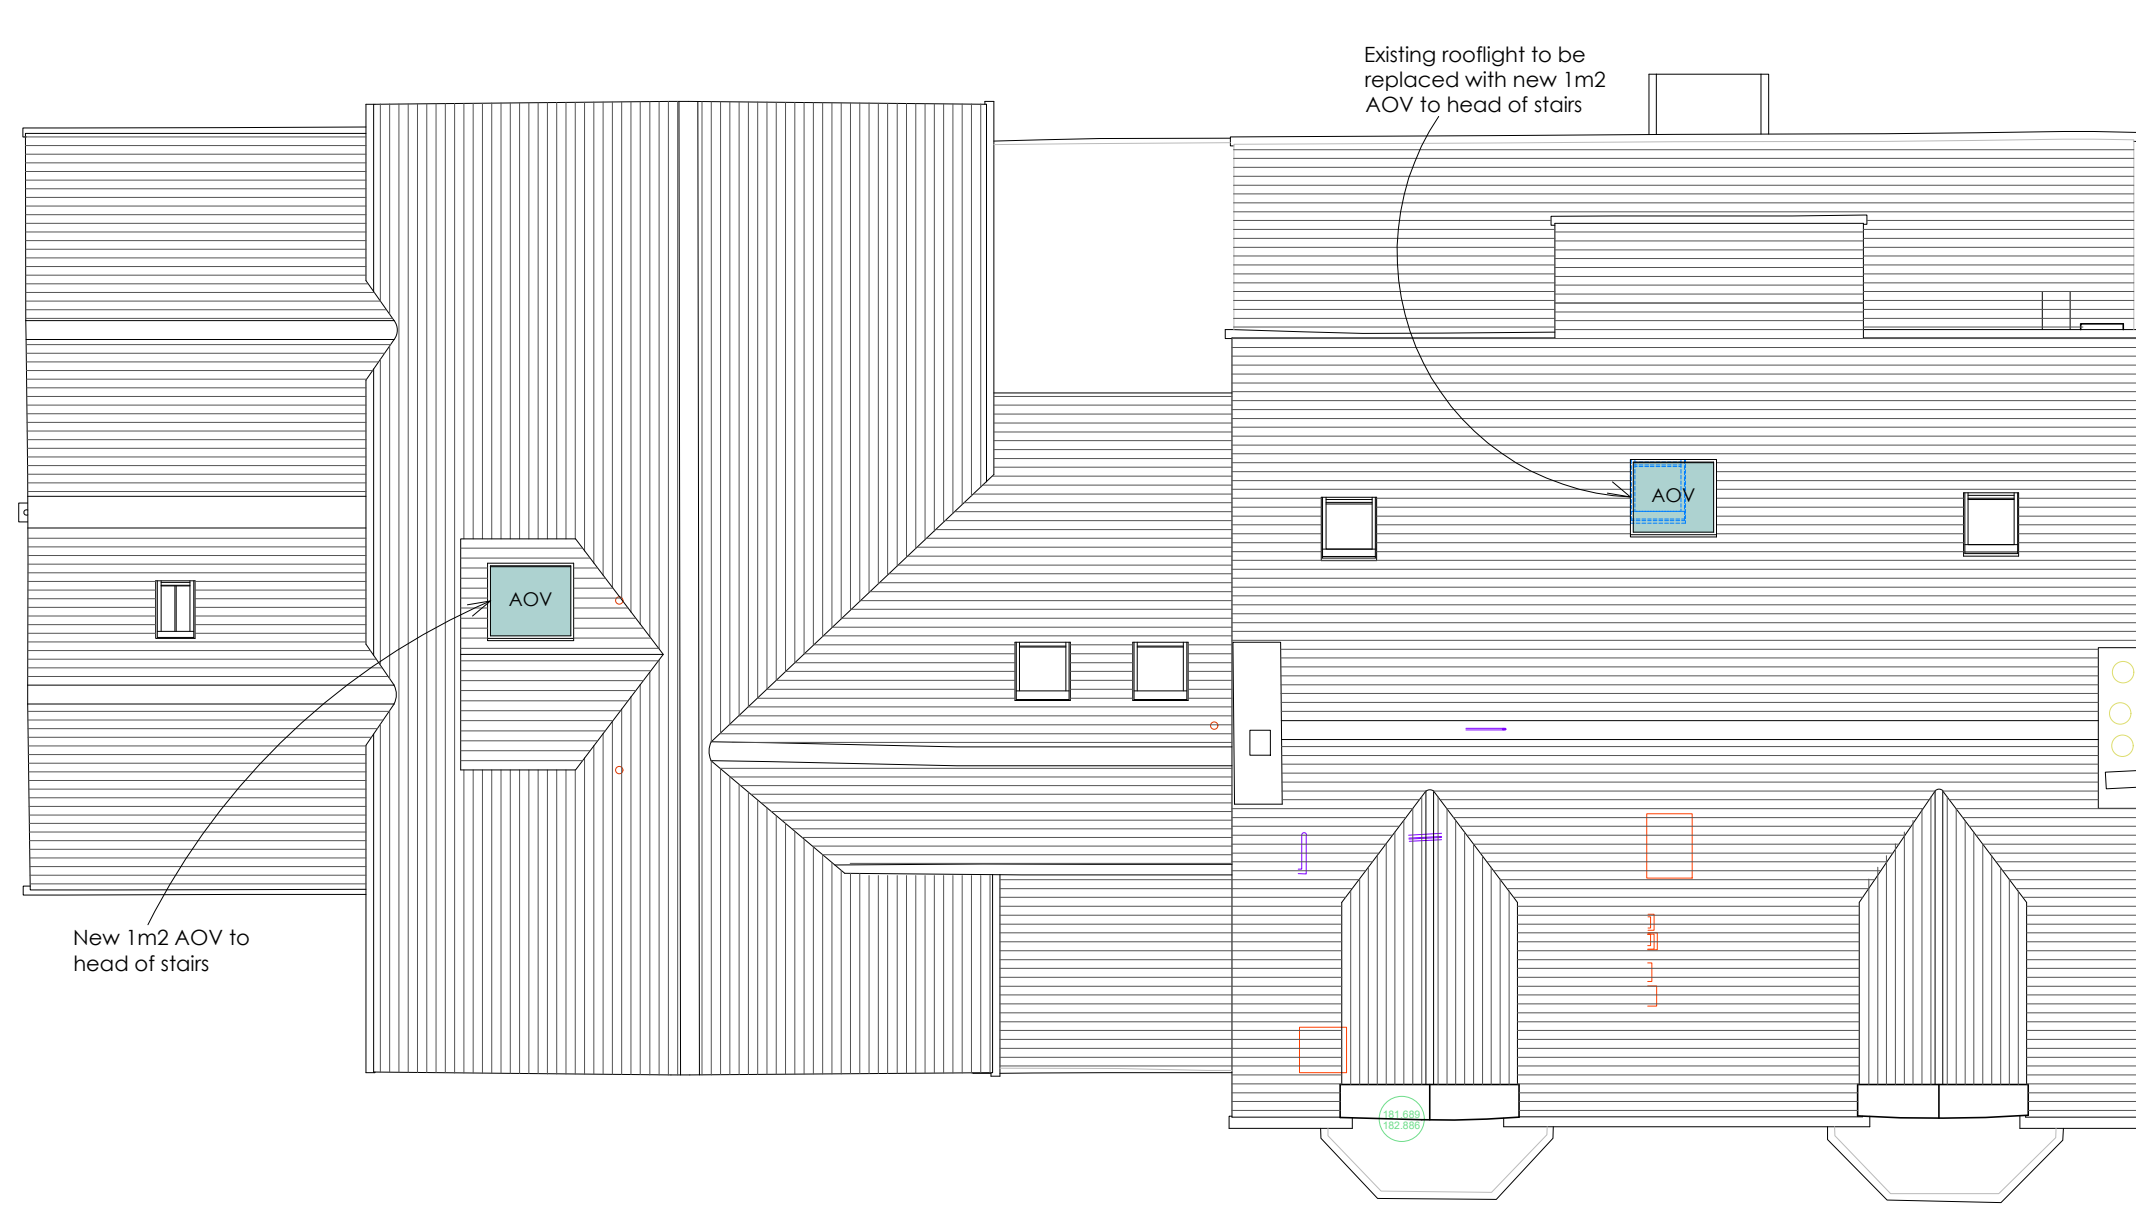



Roof Plan

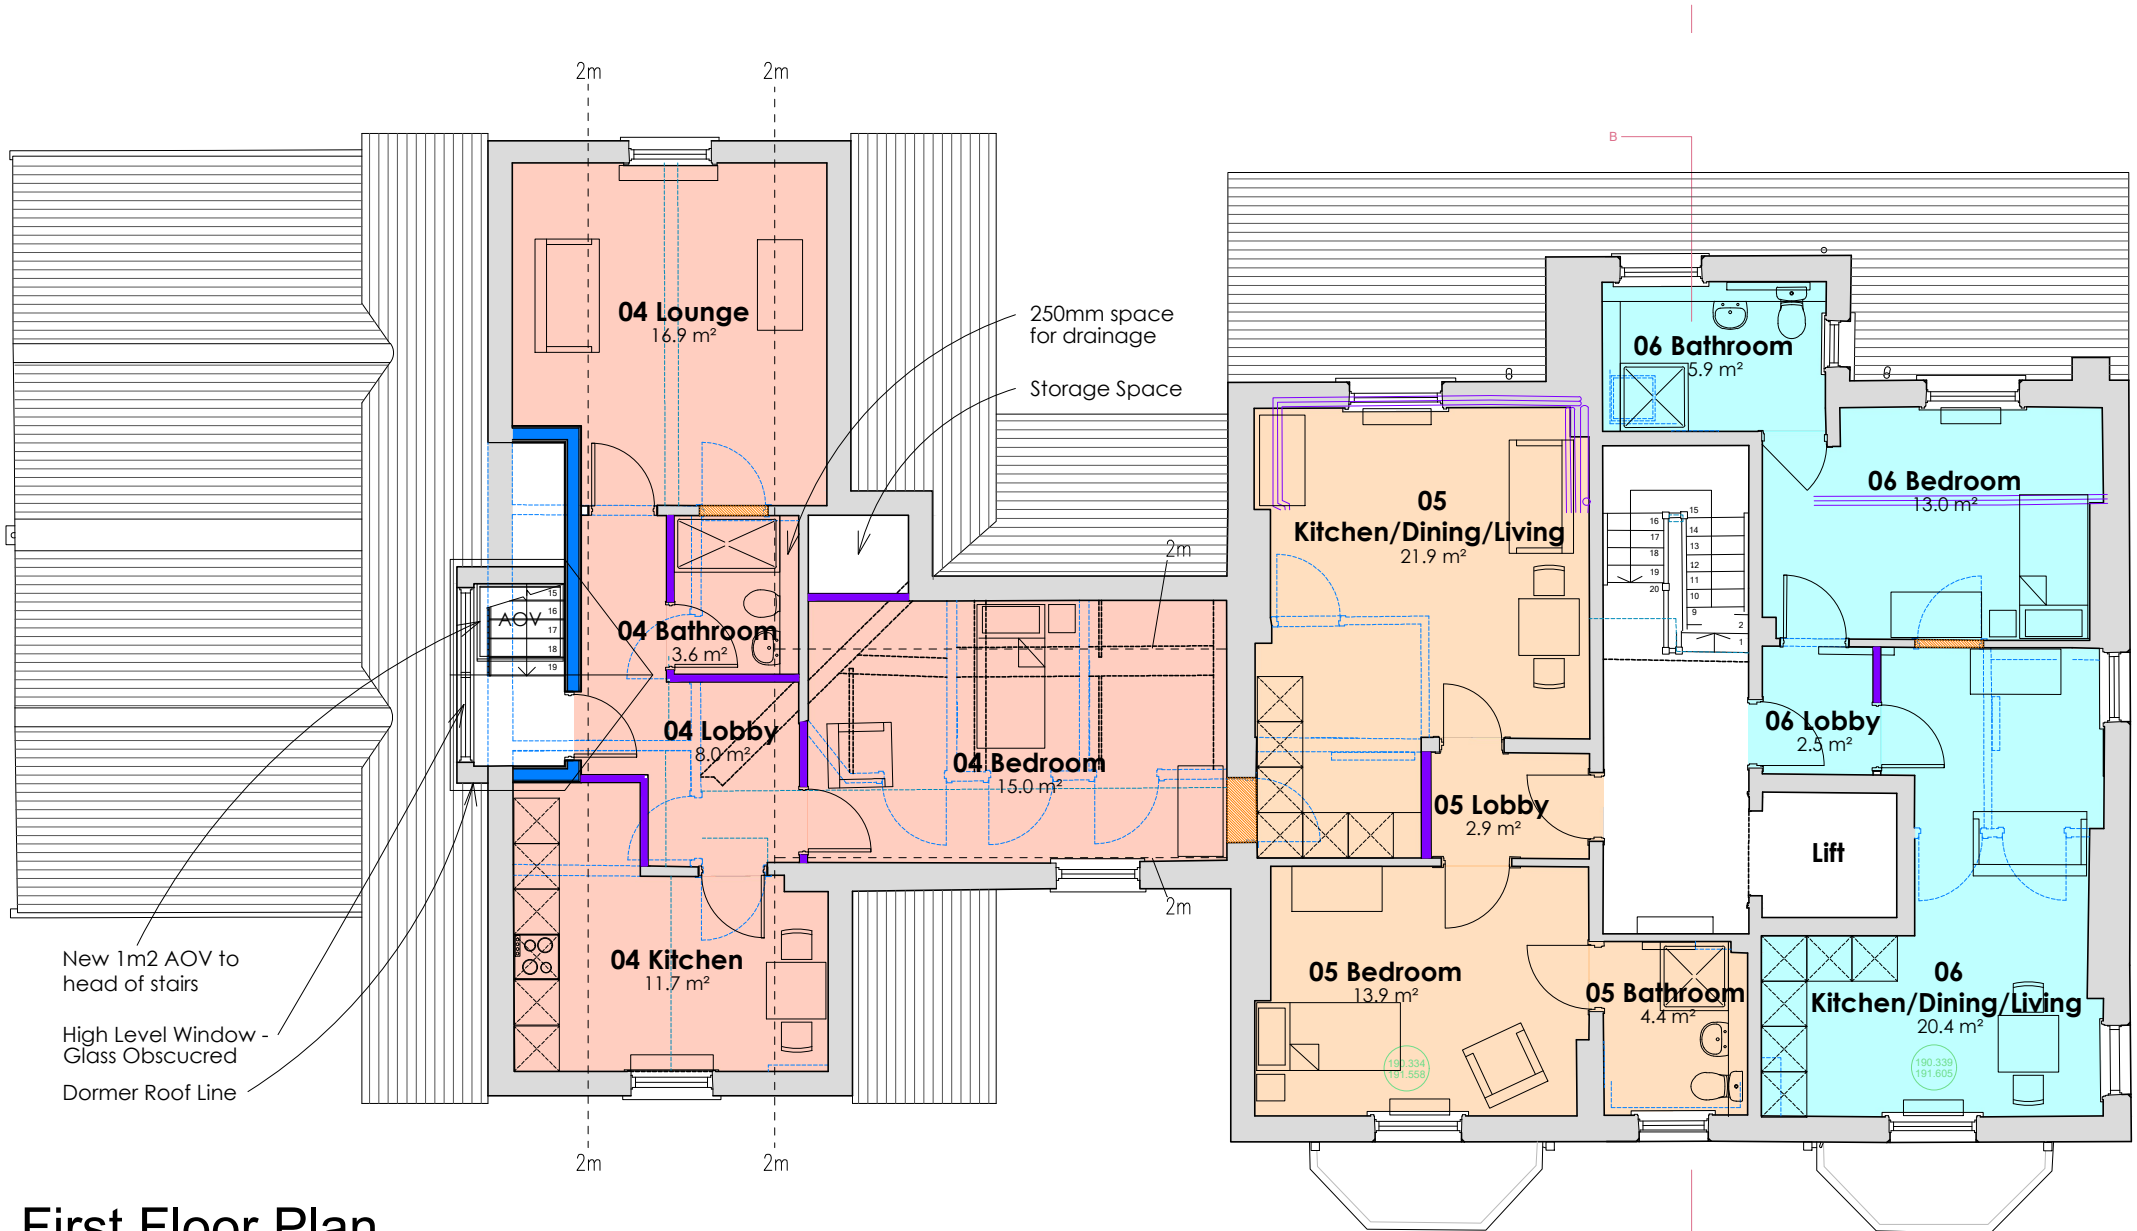

First Floor Plan

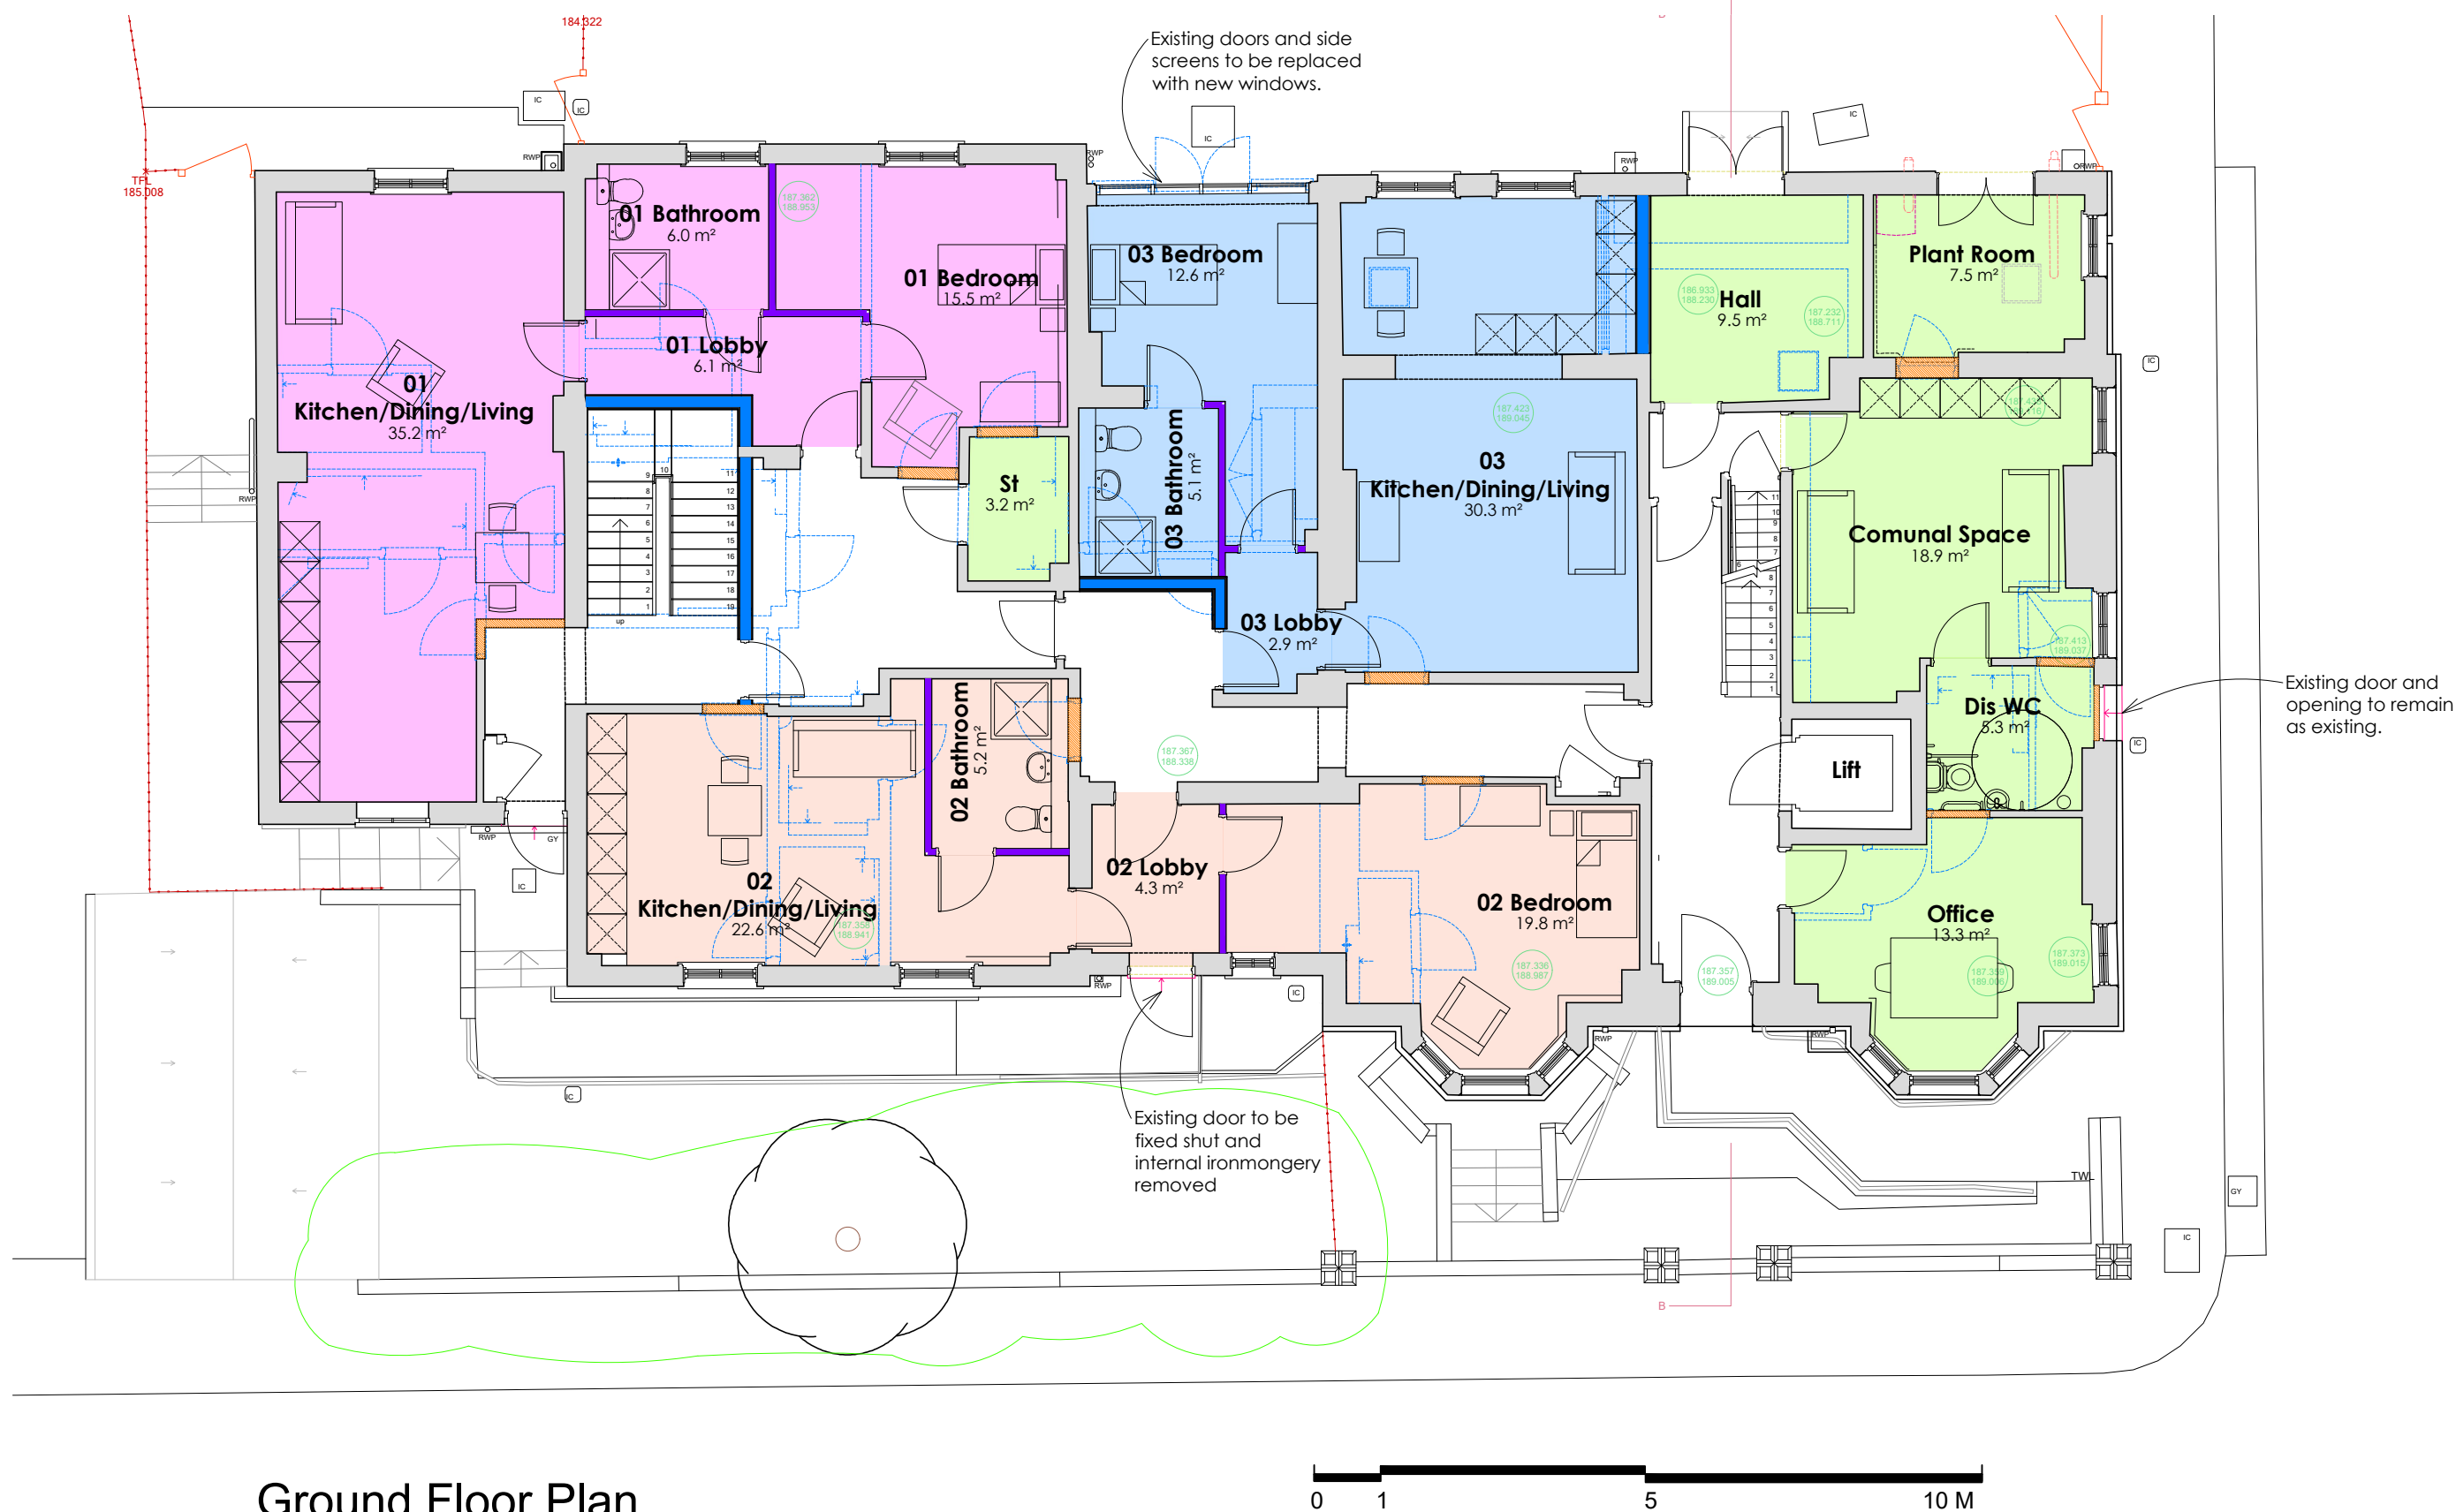

Ground Floor Plan

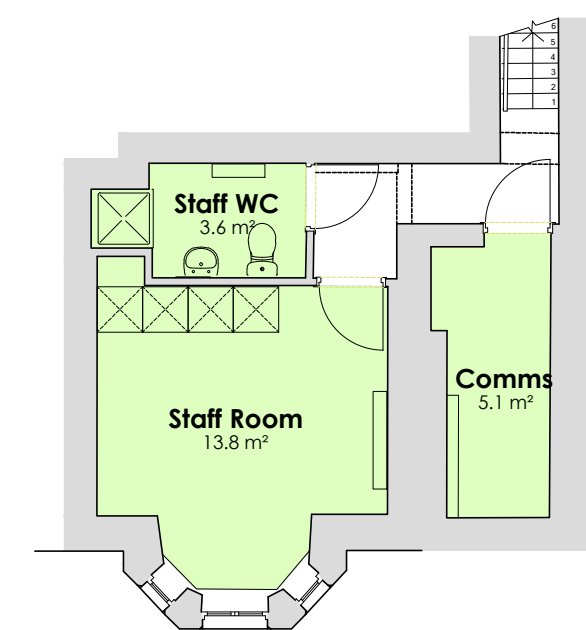 

Basement Plan

P:13397\0.00 Drgs\0.01 Project Drgs\CAD Model 001				
Copyright of this drawing remains the sole property of Den Architecture Ltd unless otherwise assigned in writing. Square dimensions are to be worked in all cases with any discrepancies reported to Den Architecture Ltd prior to commencement of any work. Only the original drawing should be relied on.				
Northpoint:				
Rev	Date	Amendment	By	Chk
A	13/11/2023	Scale Bar Added. Do not Scale note removed.	ST	DJR
Notes:				

Key:

- Existing walls.
- Existing openings filled in to match existing masonry.
- New Separating Walls.
- New Stud partitions.



Project:			
Proposed Conversion / Alterations to Churnet House, Hugo Street, Leek			
Client:			
Achieve Together			
Title:			
Proposed Floor Plans			
Date:	Scale:	Drawn:	Checked:
Sept. 2023	1/100	CM	MR
Project No:	Size:	Status:	
3397	A1	Planning	
Dwg No:			Rev:
DEN-X-XX-DR-A-2010			-