


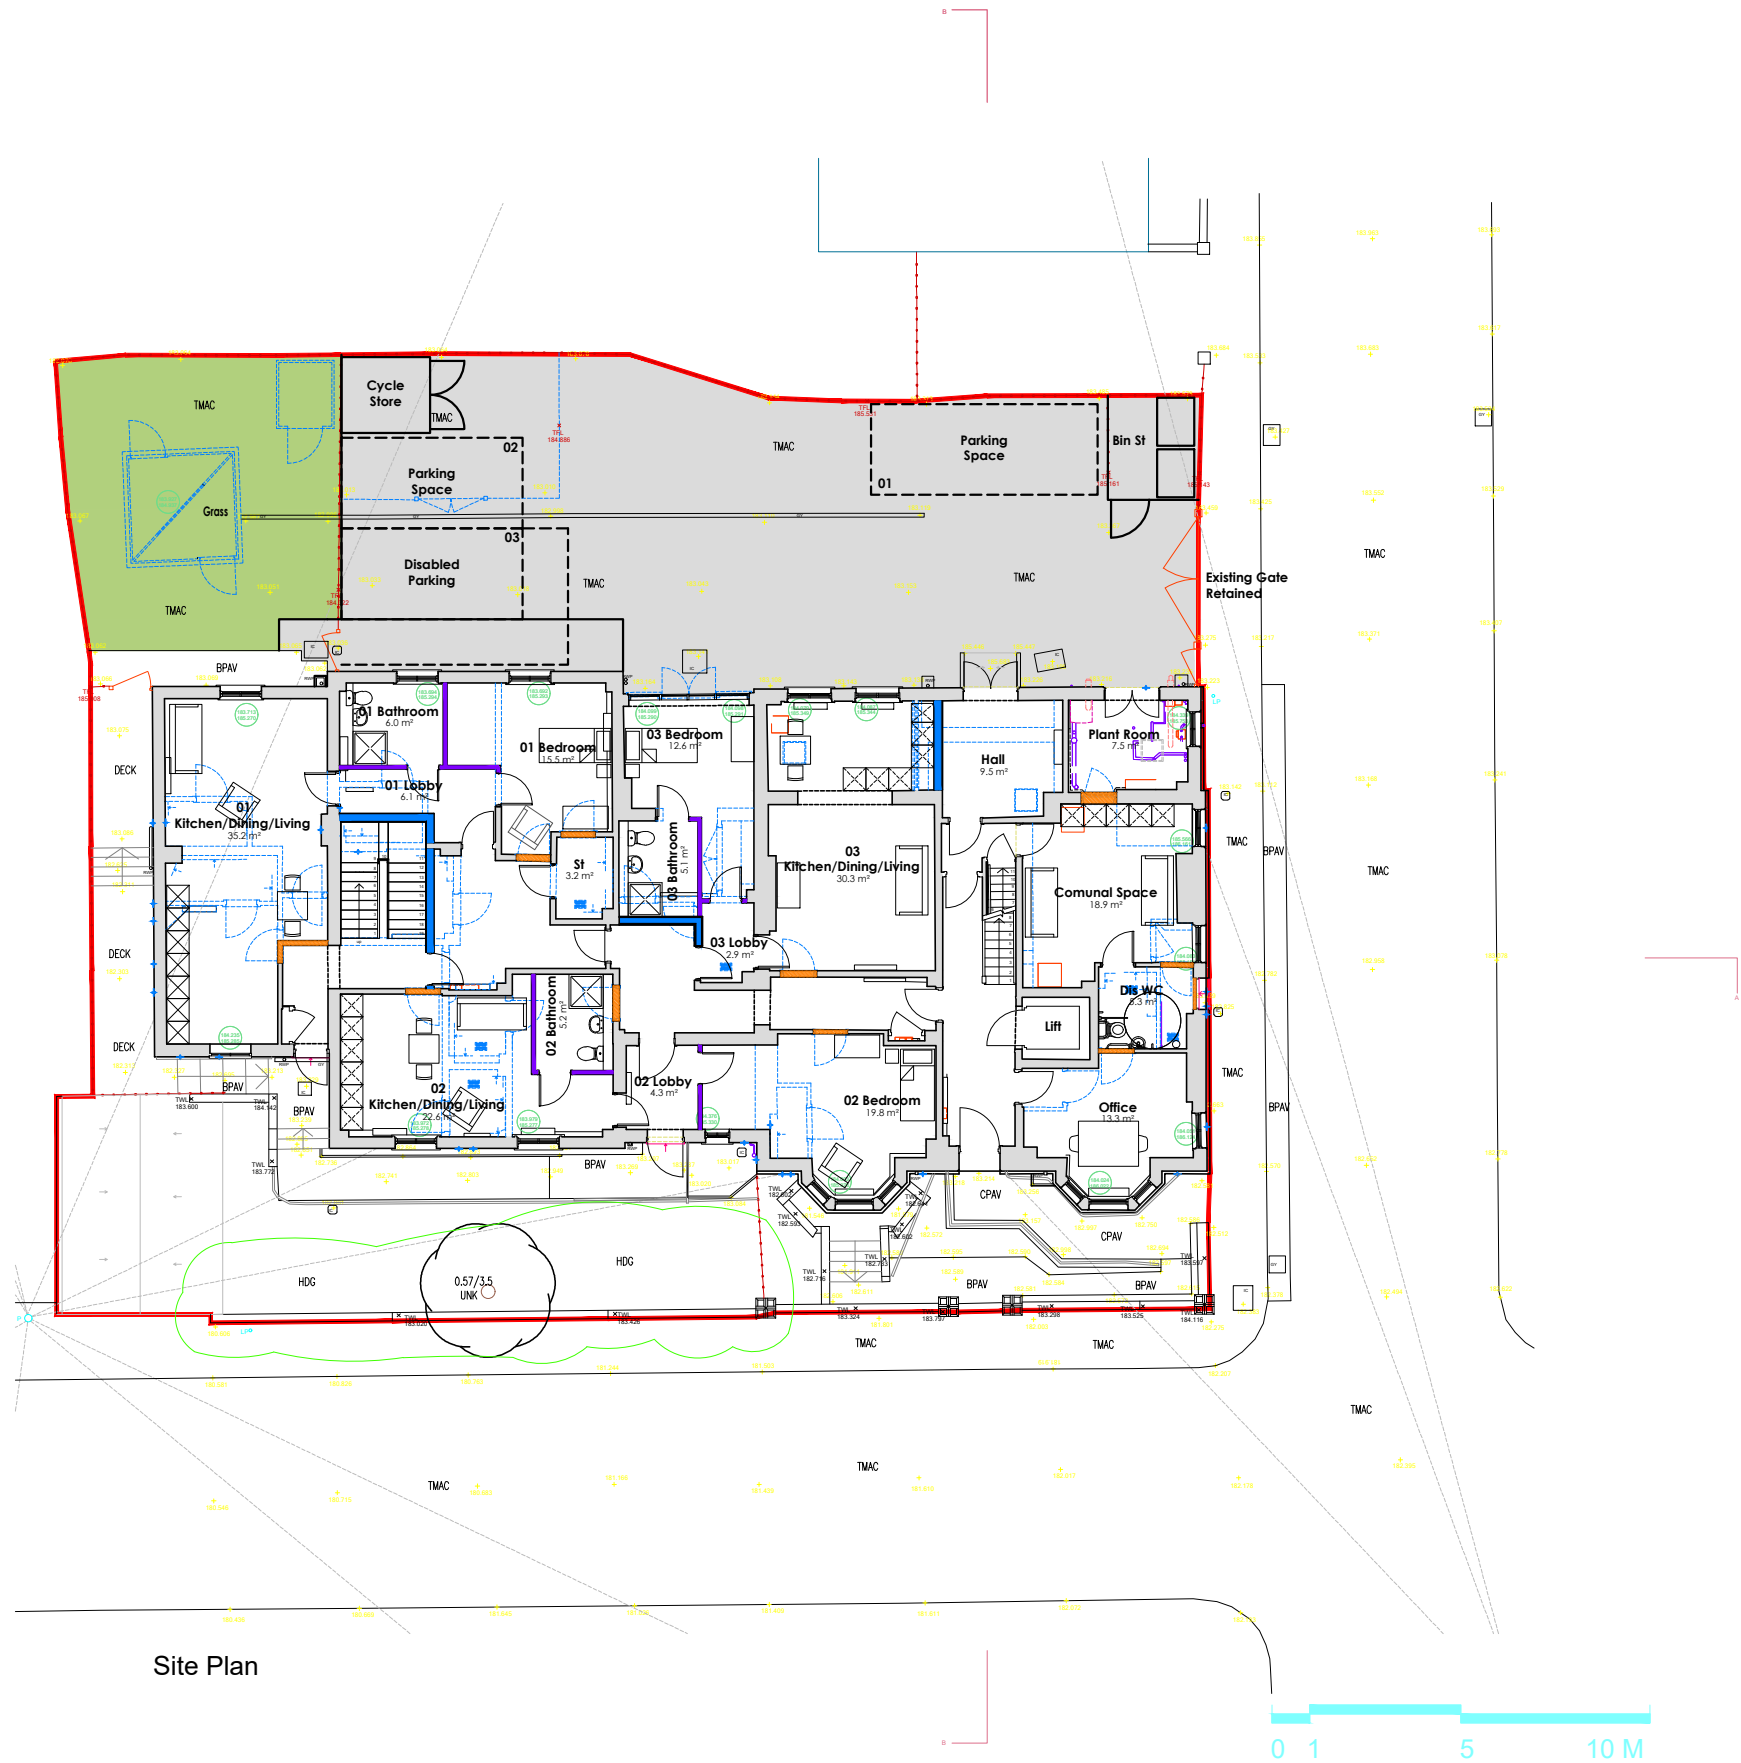

Site Plan

Copyright of this drawing remains the sole property of Den Architecture Ltd unless otherwise assigned in writing. If any dimensions are to be worked in all cases with any discrepancies reported to Den Architecture Ltd prior to commencement of any work. Only the original drawing should be relied on.				
Northpoint:				
Rev	Date	Amendment	By	Chk
A	13/11/2023	Scale Bar Added. Do not Scale note removed.	ST	DJR
Notes:				

den

architecture

8 Wharf Street, Leeds, LS2 7EQ
81 Piccadilly, London, W1J 8HY

T: 0844 844 0070
F: 0844 844 0071
info@den.uk.com
www.den.uk.com



Project: Proposed Conversion / Alterations to Churnet House, Hugo Street, Leek					
Client: Achieve Together					
Title: Proposed Site Plan					
Date: Sept 2023		Scale: 1/200		Drawn: CM	Checked: MR
Project No: 3397		Size: A3	Status: Planning		
Dwg No: 3397-DEN-X-XX-DR-A-1000				Rev: 0	