

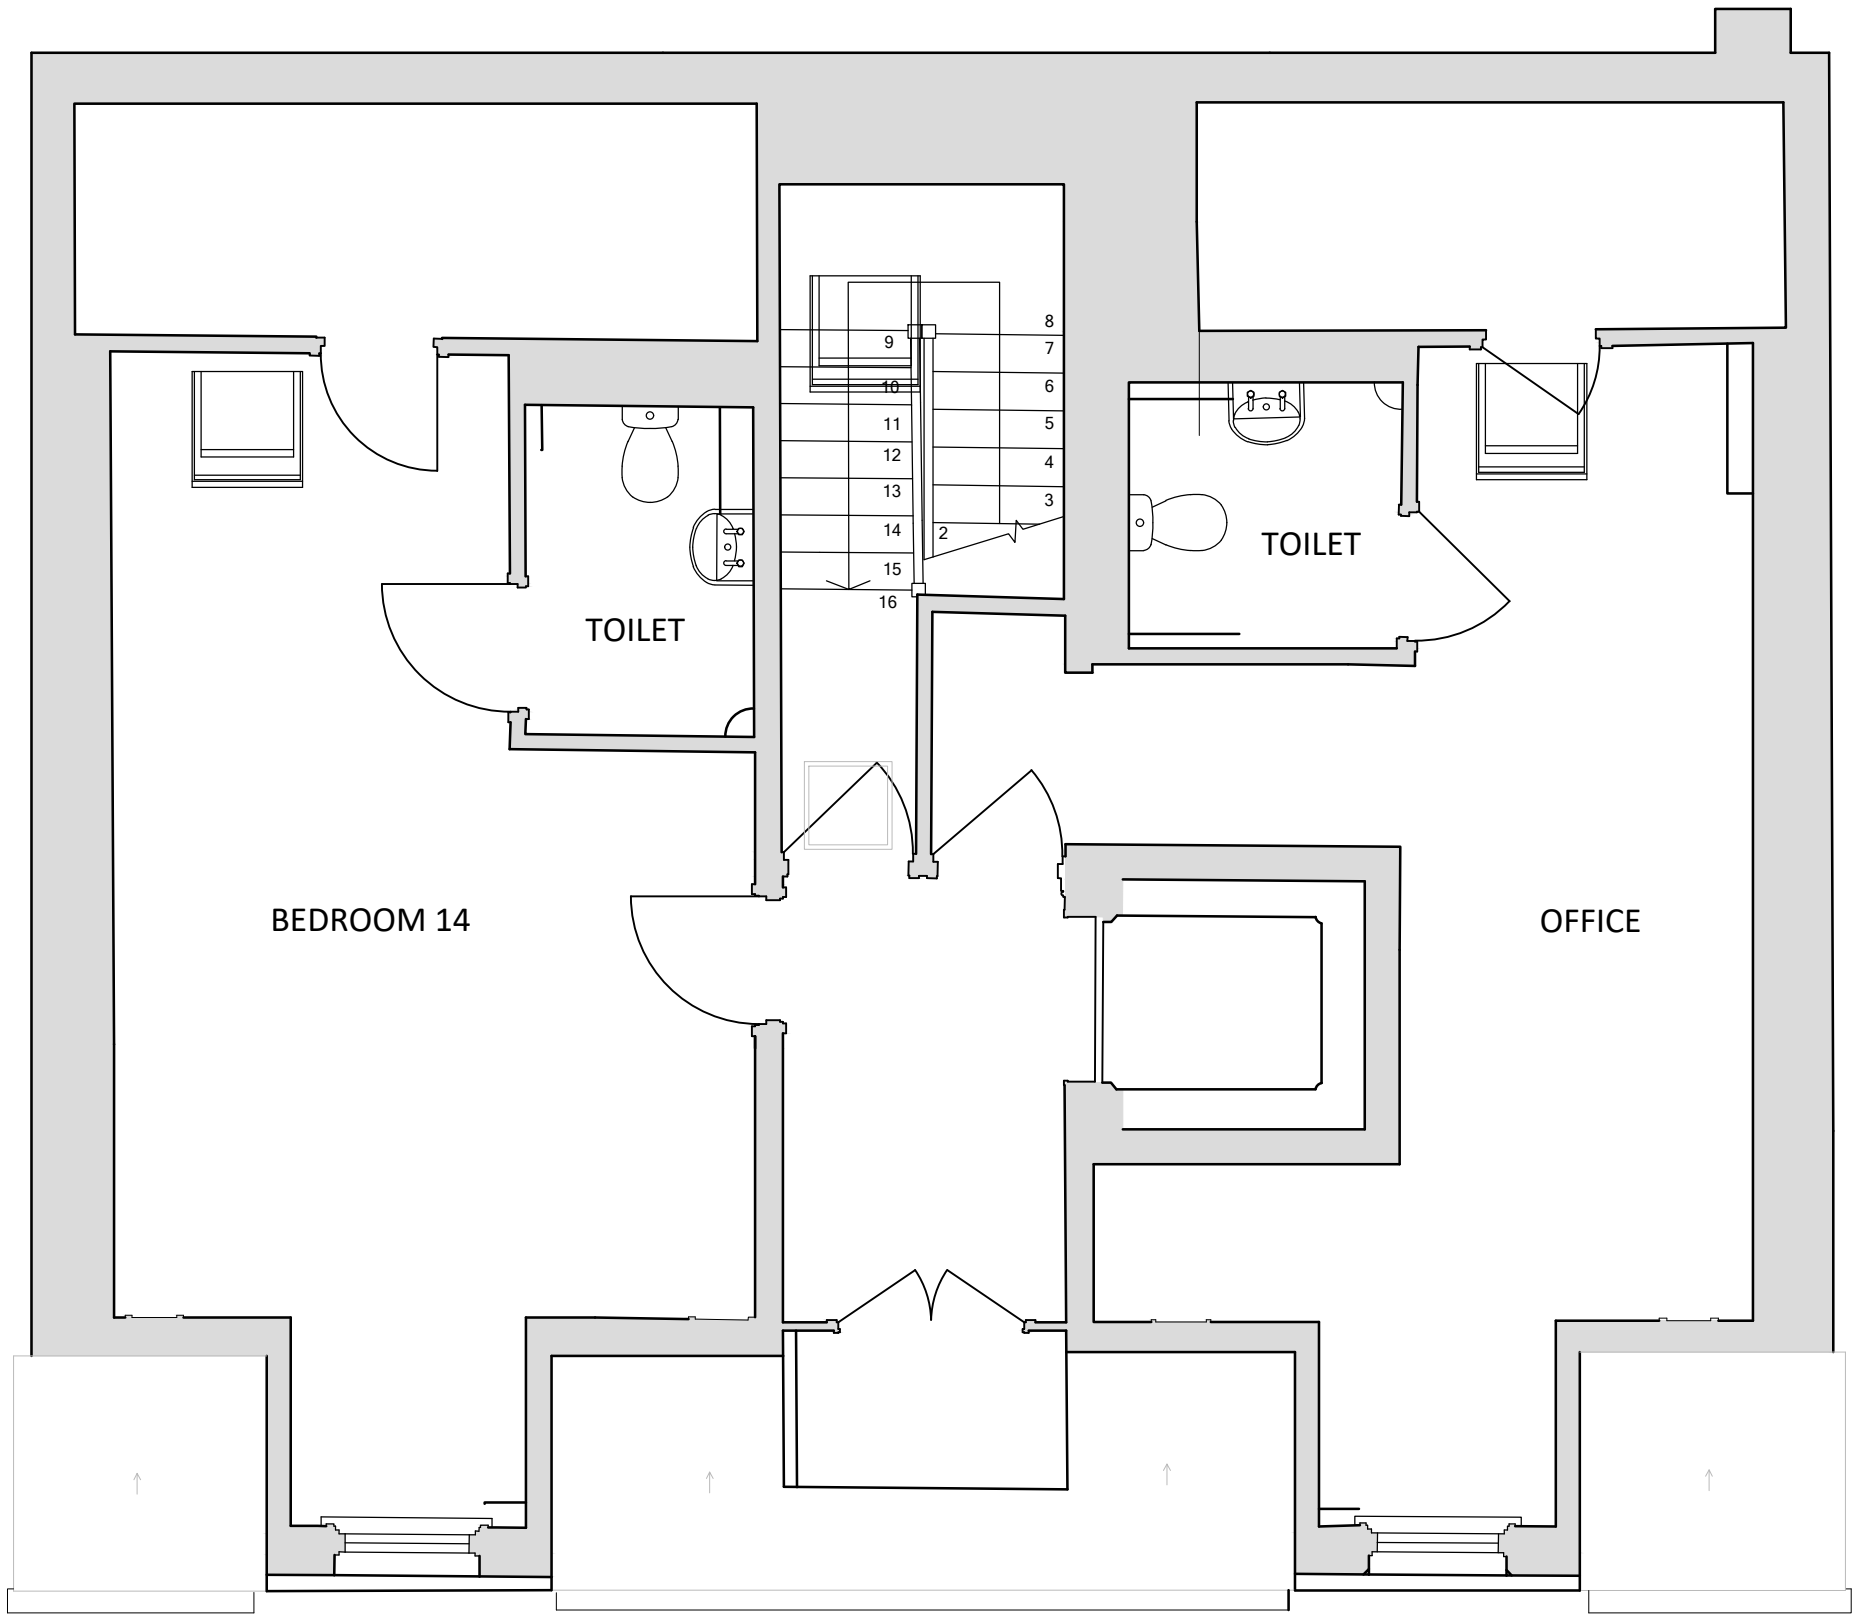


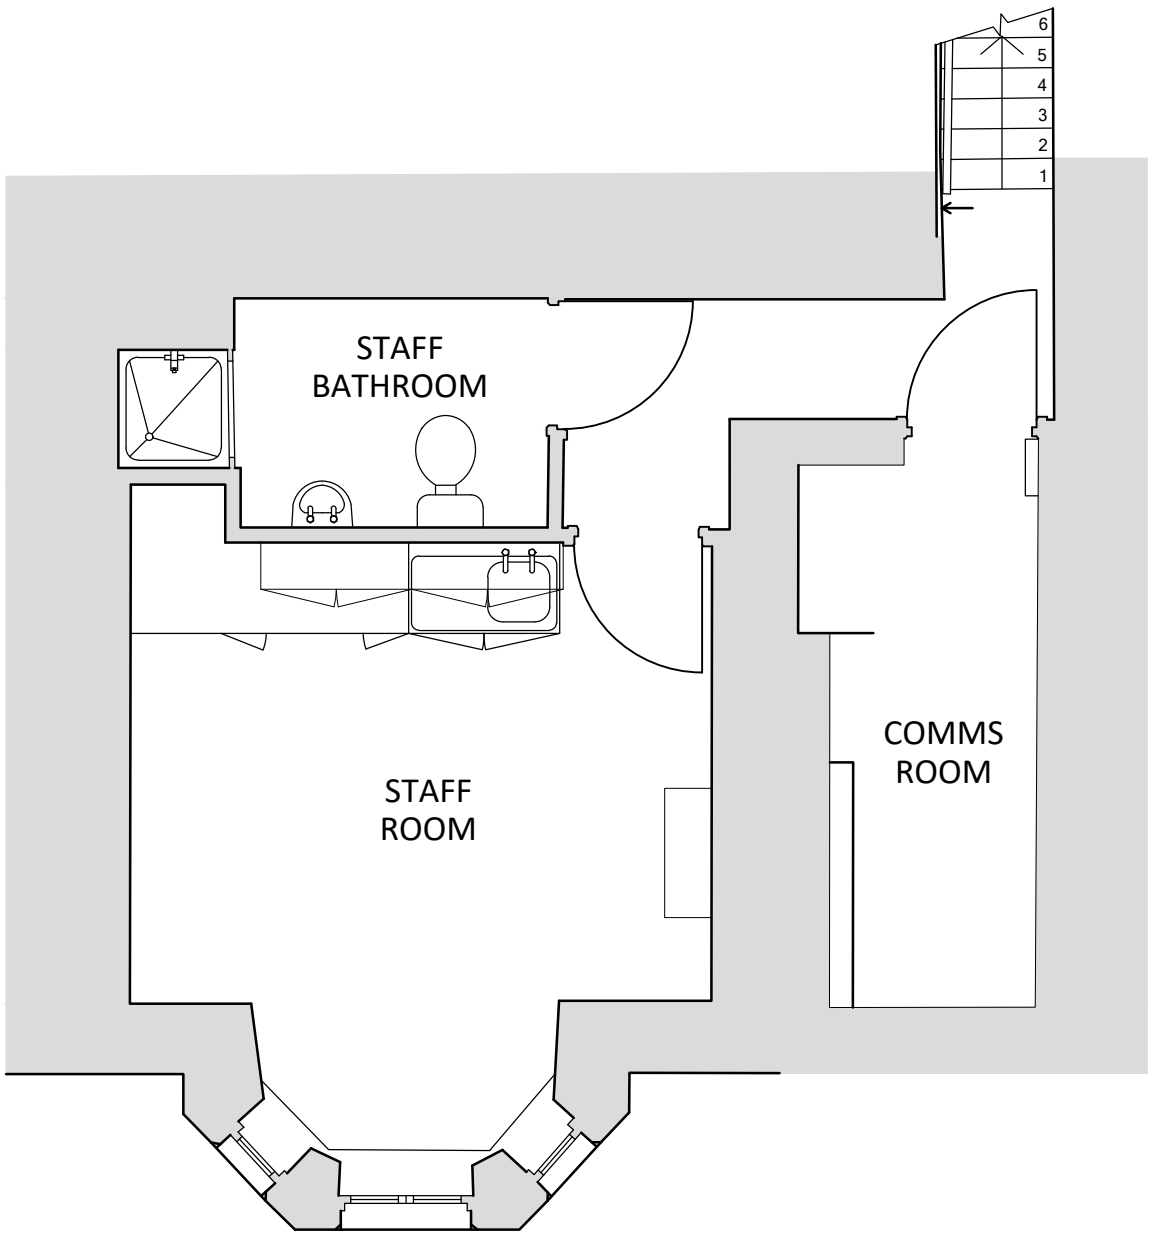

EXISTING SECOND FLOOR - 1:50 (A1)

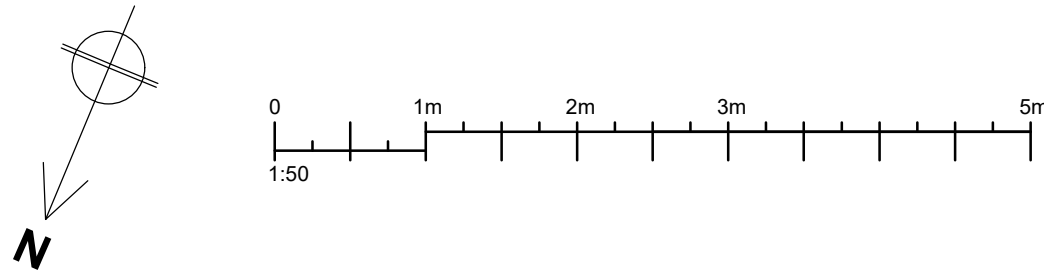

EXISTING BASEMENT FLOOR - 1:50 (A1)

Contact

Web:www.consultconstruct.co.uk

Email:info@consultconstruct.co.uk

Office:01227 767770

Mobile:07855 548979 & 07764497586

Regulated by the Royal Institution of Chartered Surveyor



The Copyright of this drawing remains with Consult Construct and is not to be reproduced without written approval.

The Contractor is to check all dimensions on site and report any discrepancies to the Contract Administrator. This drawing is to be read in conjunction with all other standard documentation.

Revisions

REV



Consult Construct

PROPERTY CONSULTANTS AND CONTRACTORS

project :
Edith Shaw Care Centre
Hugo Road, Leek,
ST13 5PE

client:
Achieve Together

drawing title :
Existing Second Floor Plan and Basement

project no :
22.2482

drawing no
03

rev :
-

scale :
1:50 (A1)

date :
09.11.2022