

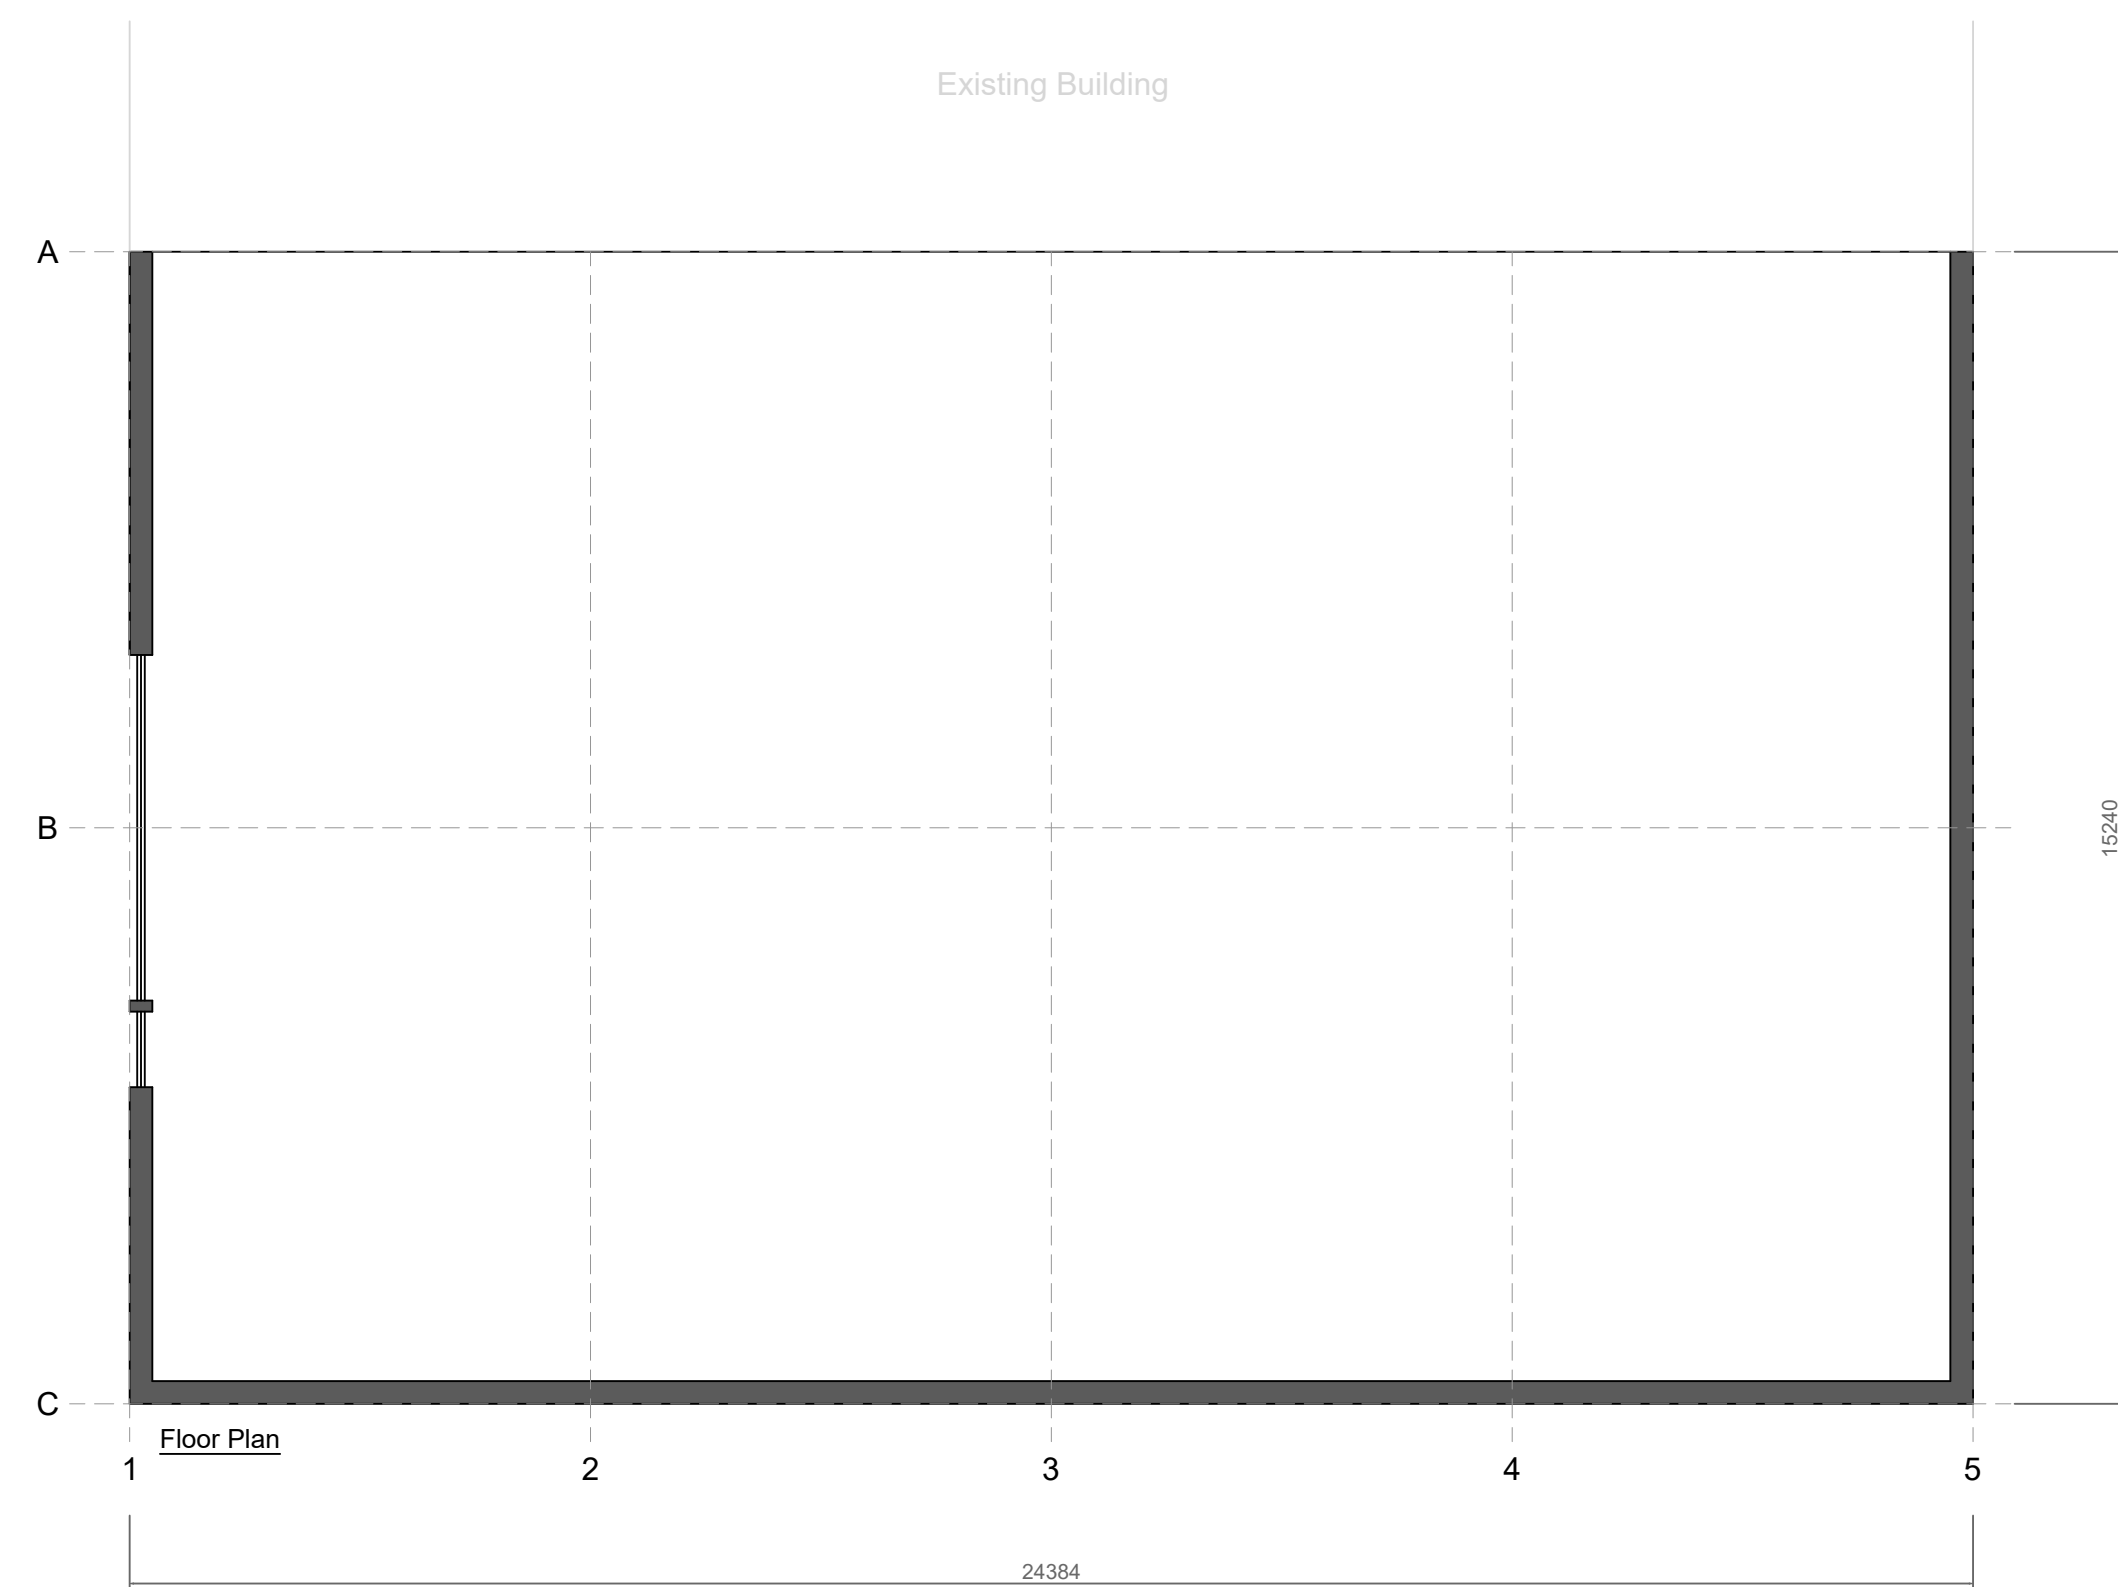
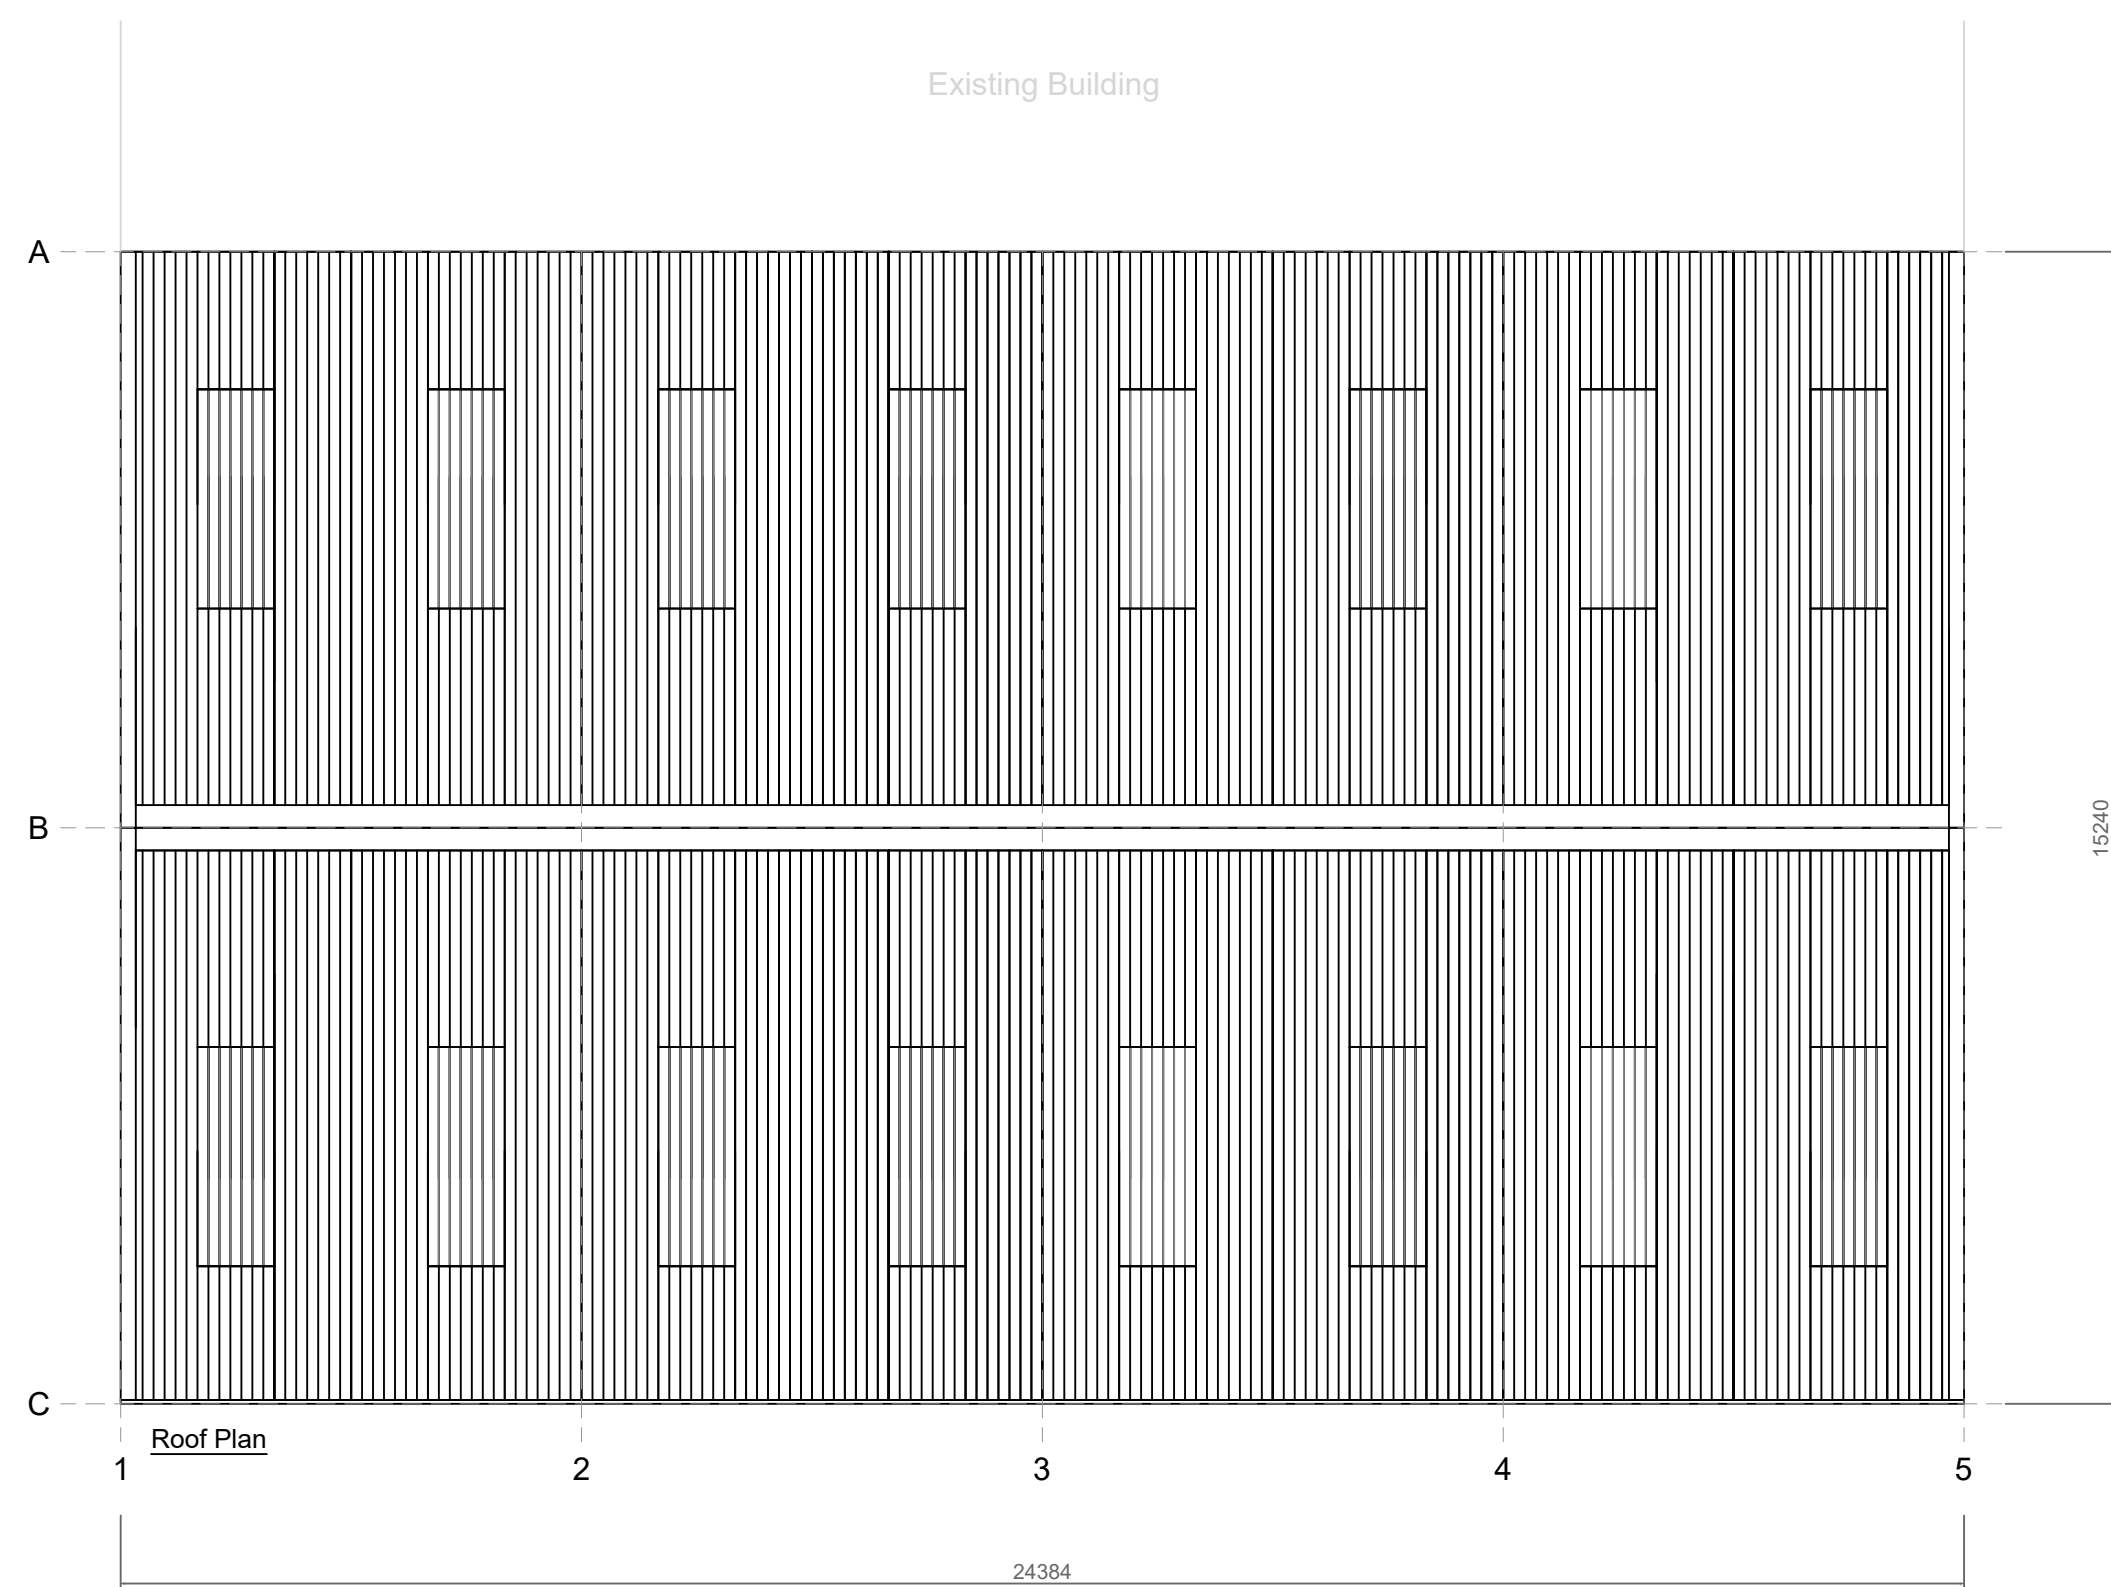
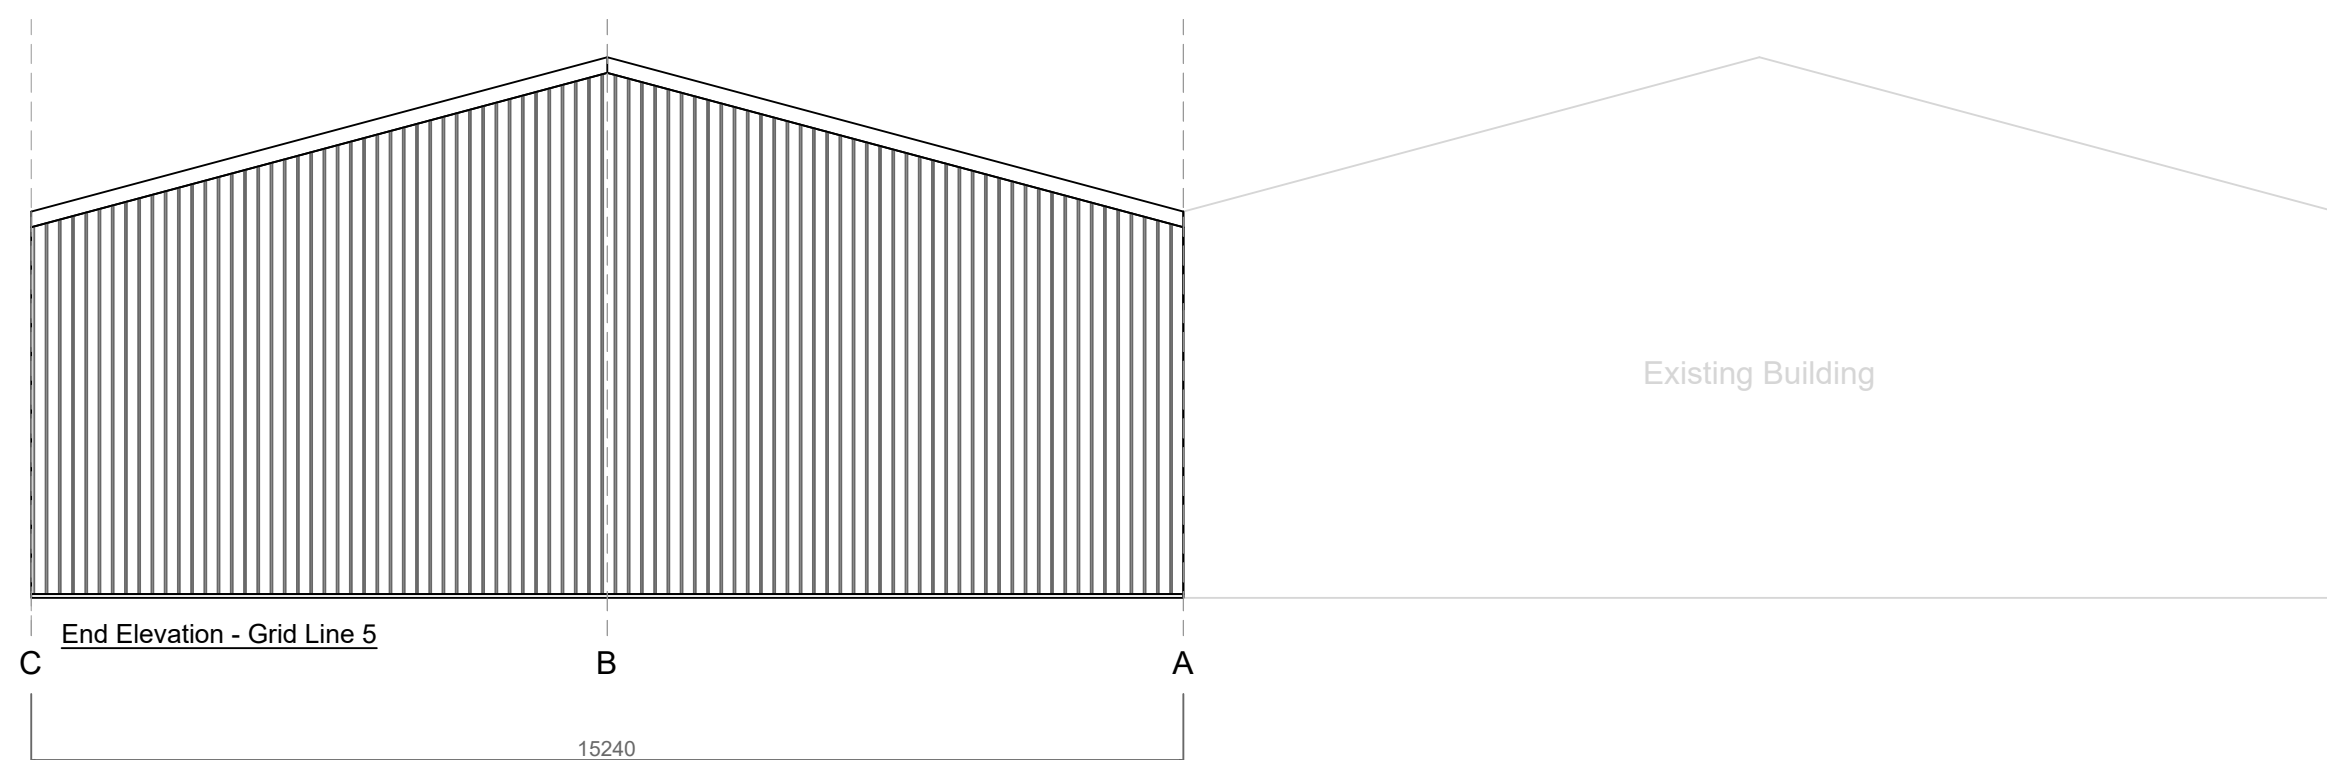
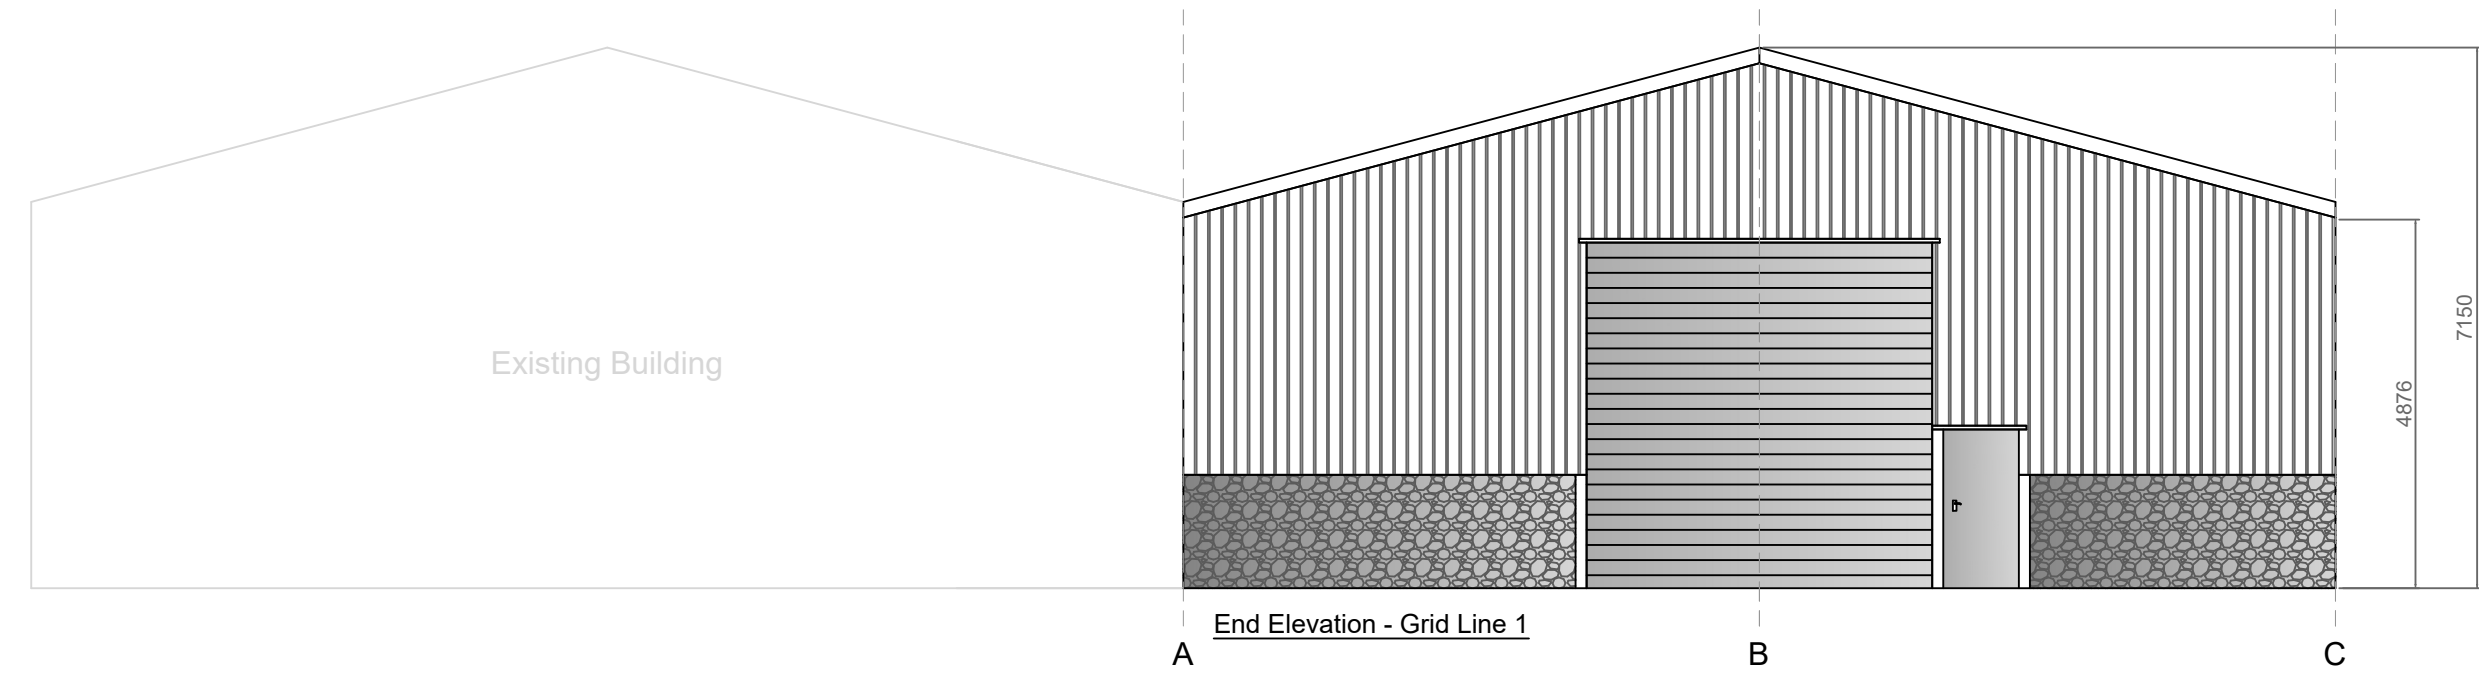


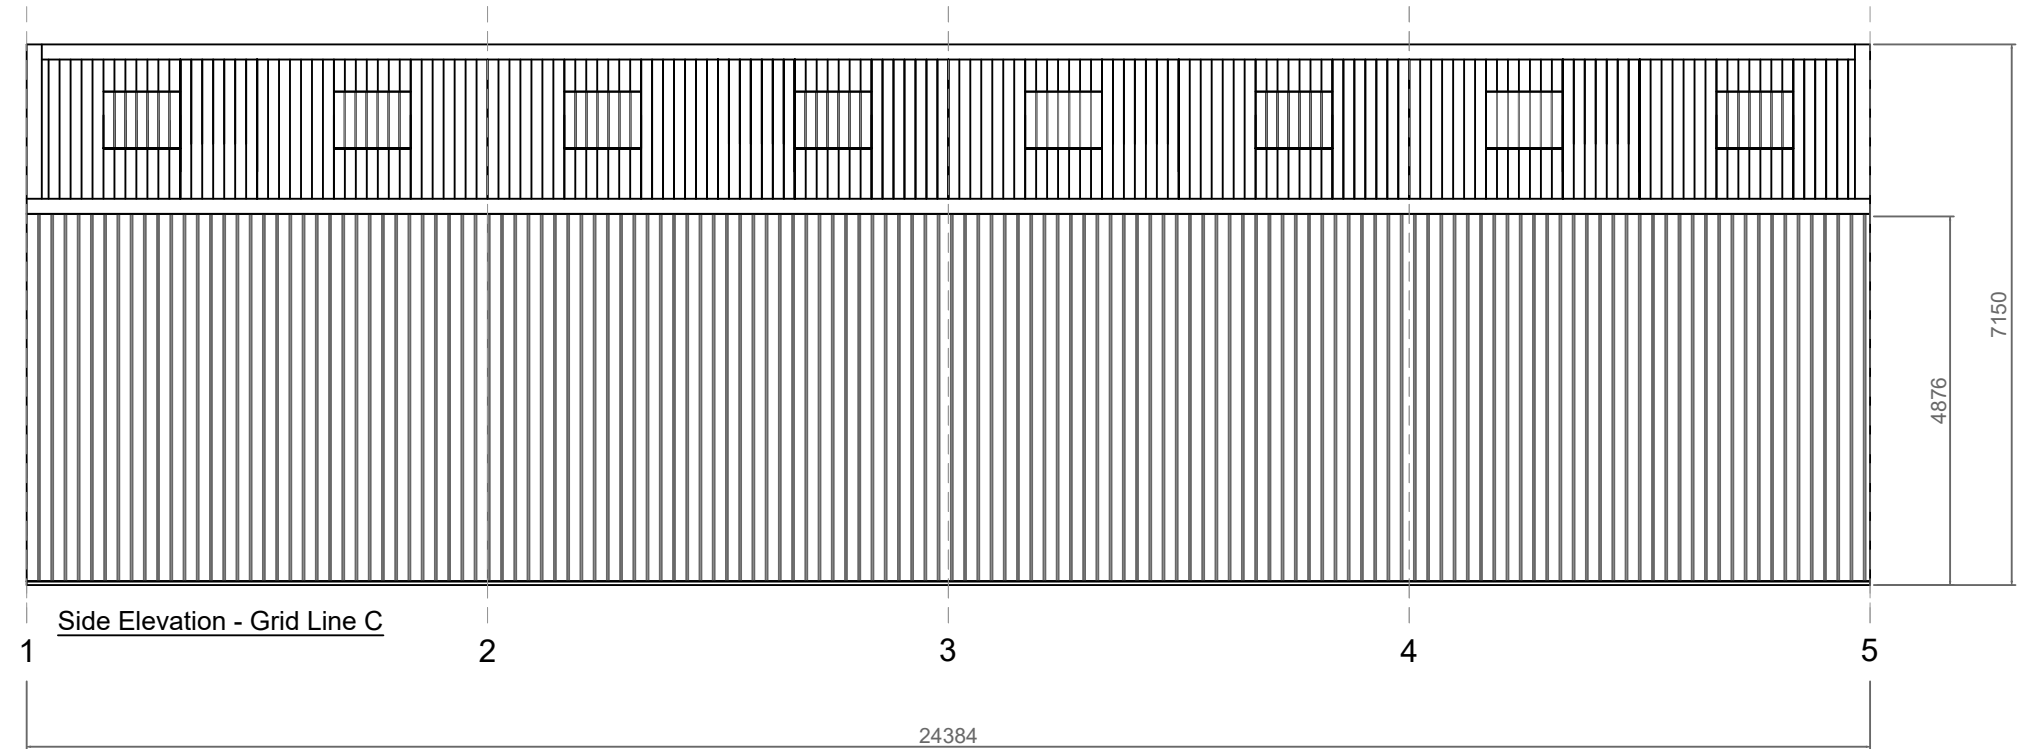

Roof cladding:
Natural Grey - Fibre Cement Sheets
GRP rooflights as shown

Side & end cladding:
Upper: Tanalised Timber Yorkshire Boarding
Lower: Stone walling to front elevation

 

*Note: Wind bracings are not shown - Drawing for planning purposes only

Revision	Date	Description
Proposed Agricultural Building 24.384m x 15.240m x 4.876m to eaves (80' x 50' x 16')		
Client Name: B & W Simcock & Son		
Drawing number: ST-24313-01		
Drawn by: WS		
Date: 07/12/2023		
SCALE		
1:100 @ A1		

FOWLER & GILBERT
Agricultural & Industrial Buildings