




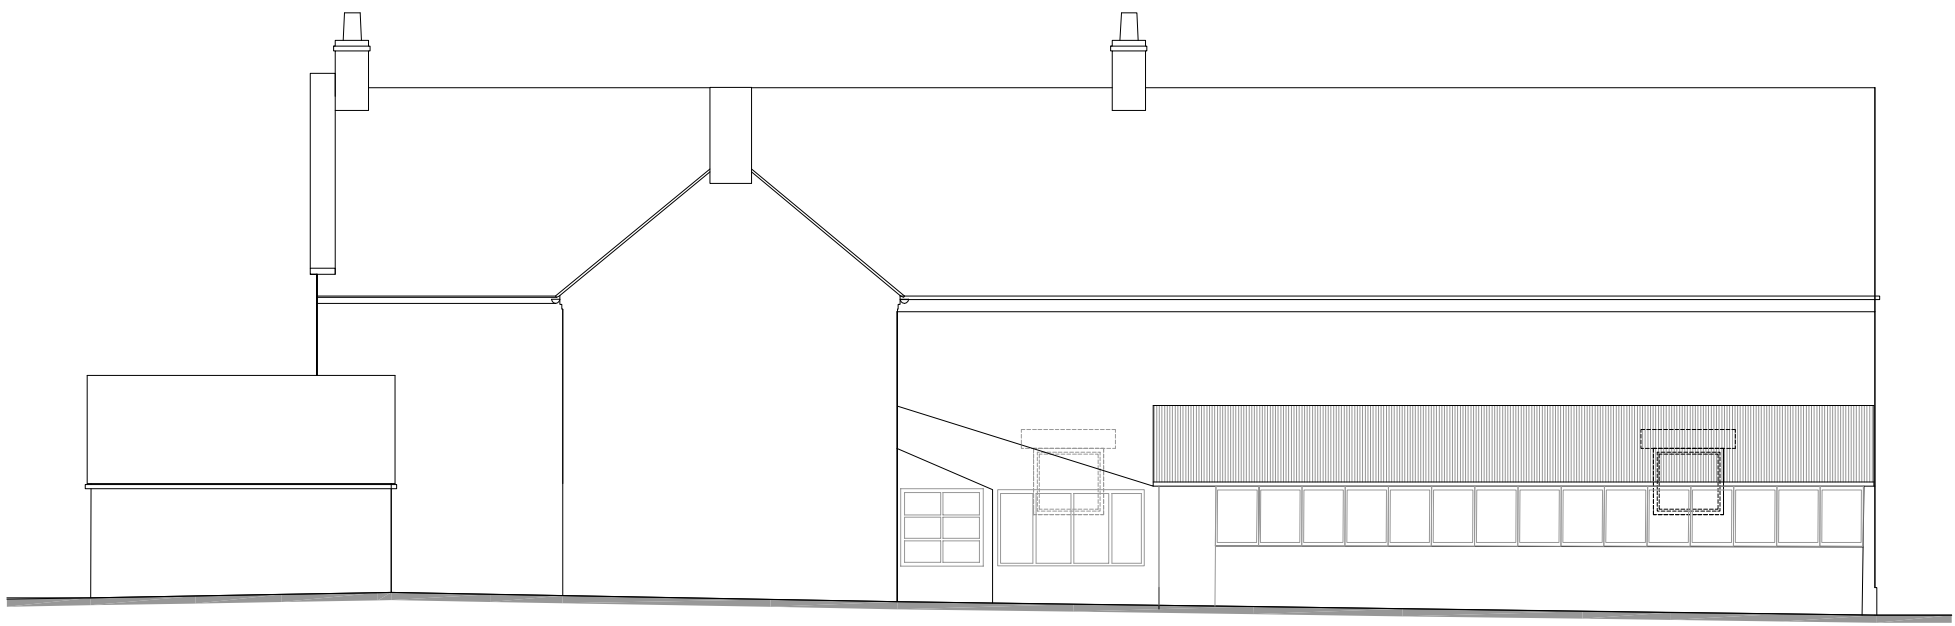


Existing Rear Elevation

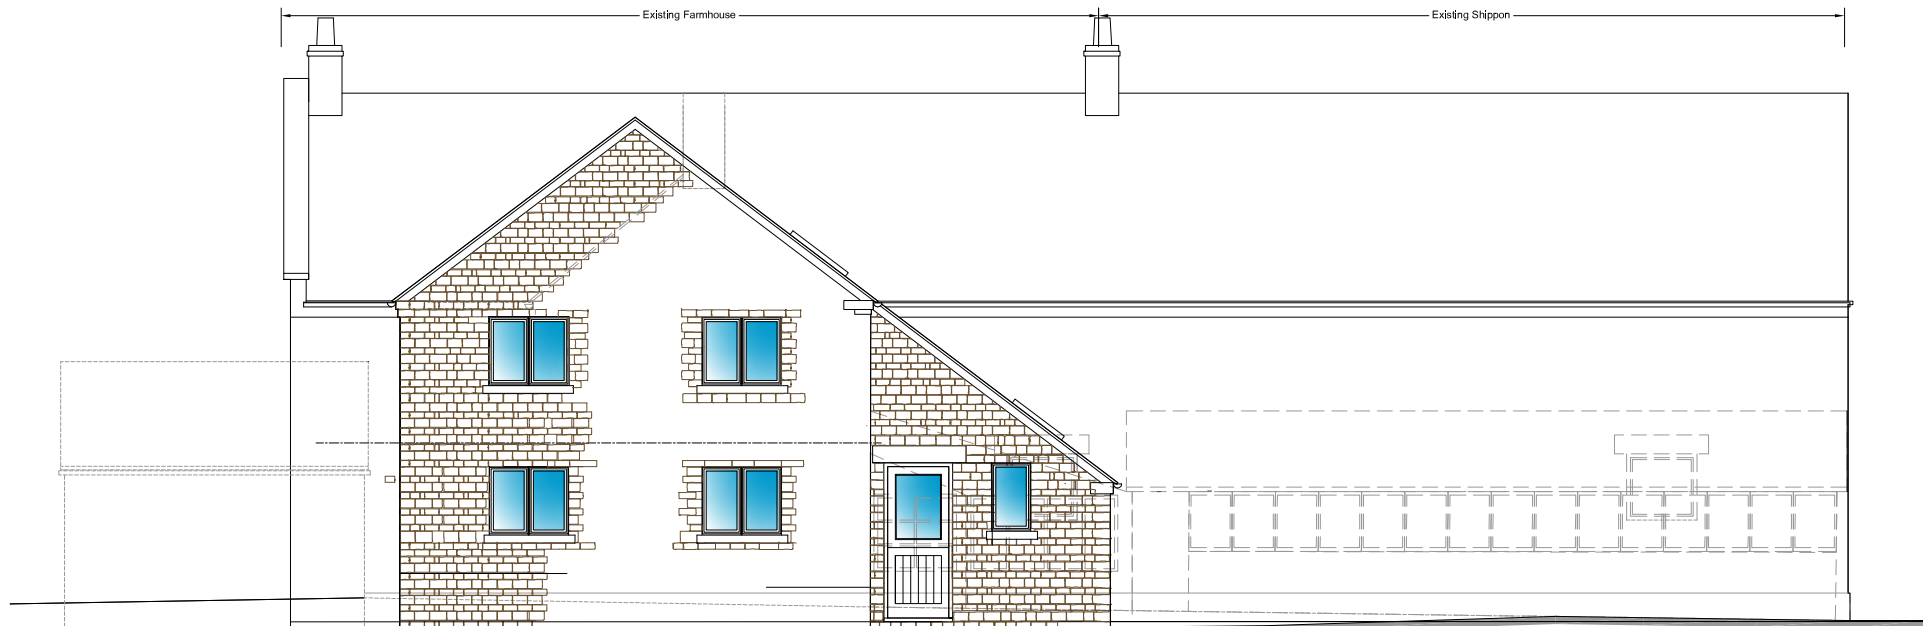


Proposed Rear Elevation

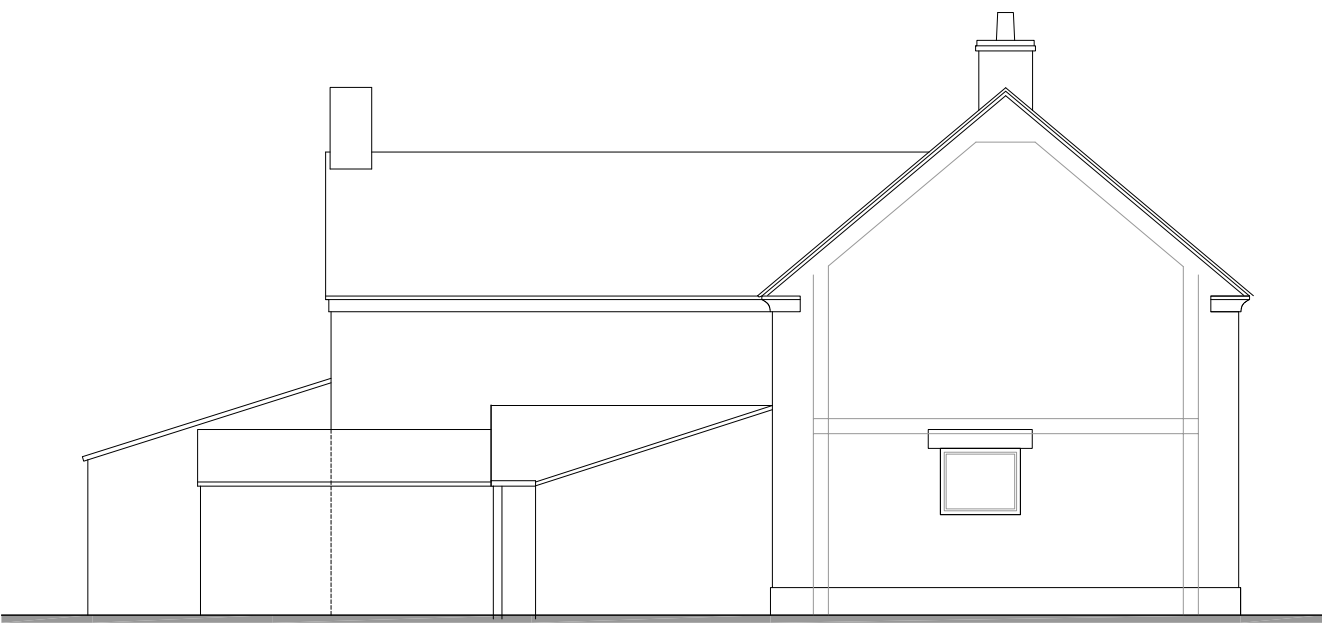


Existing Side Elevation

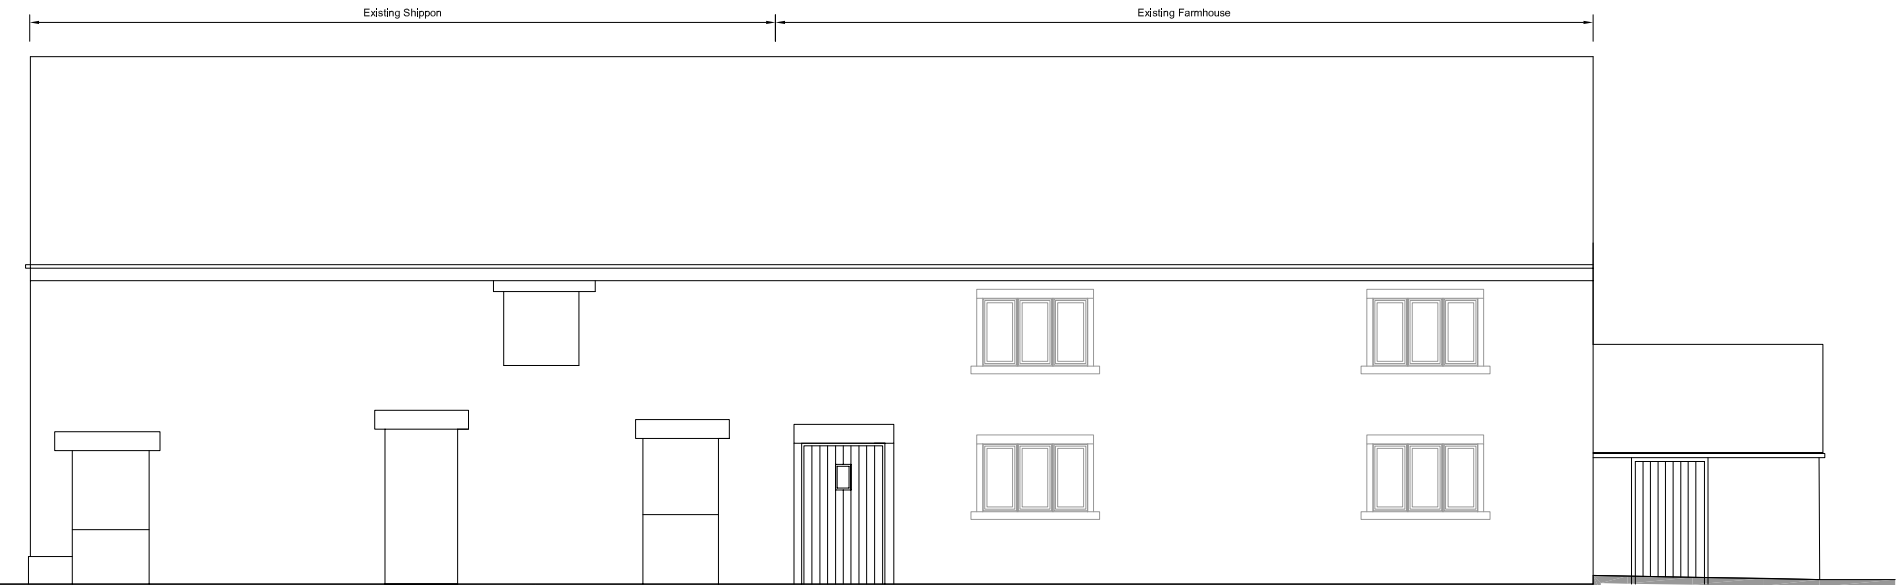


Existing Front Elevation

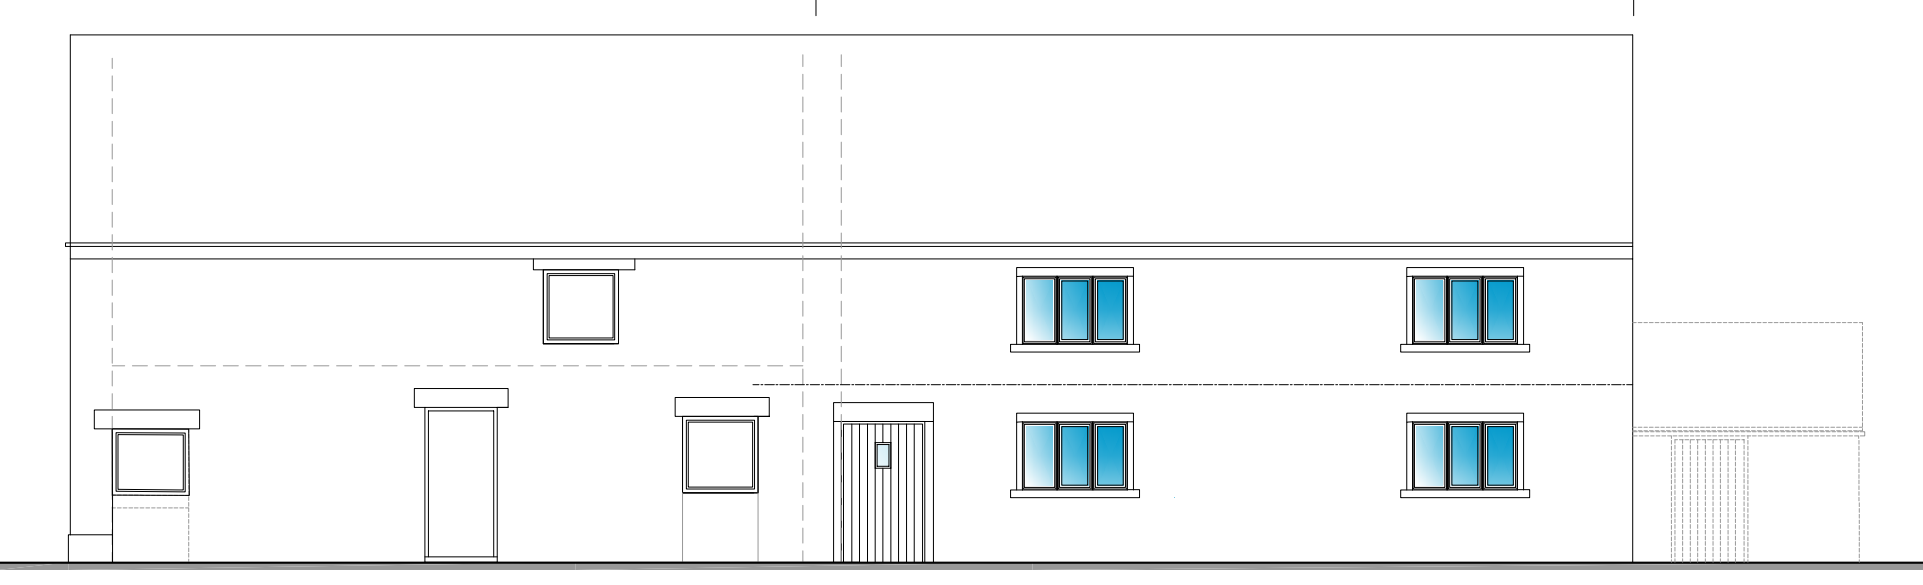


Proposed Front Elevation

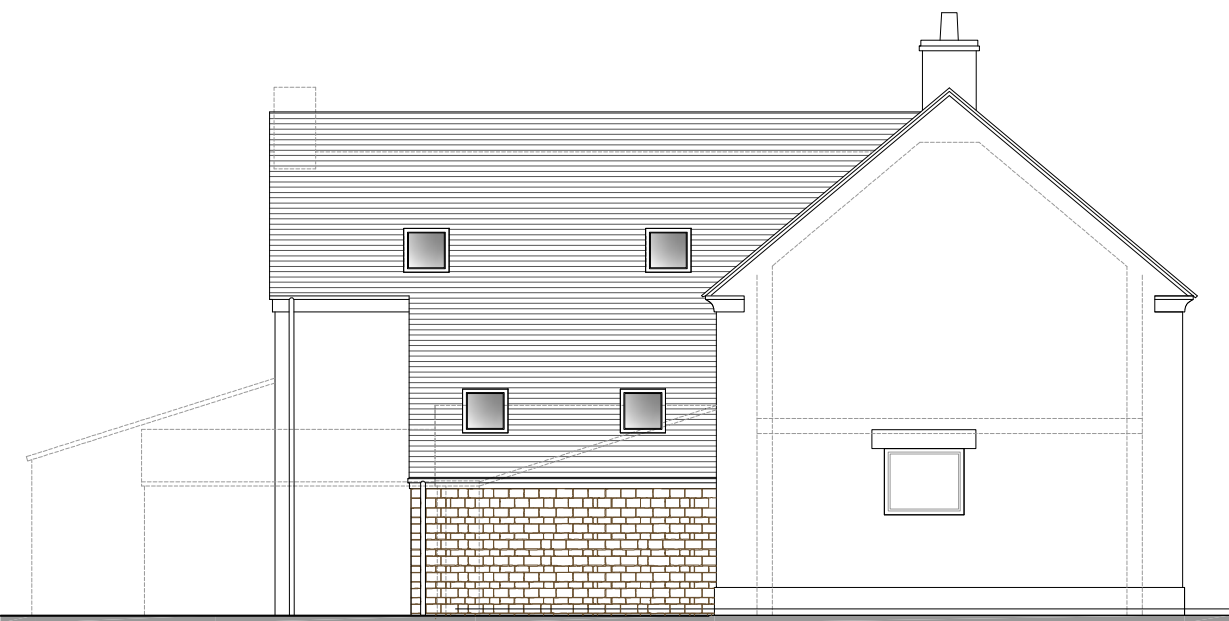

Proposed Side Elevation

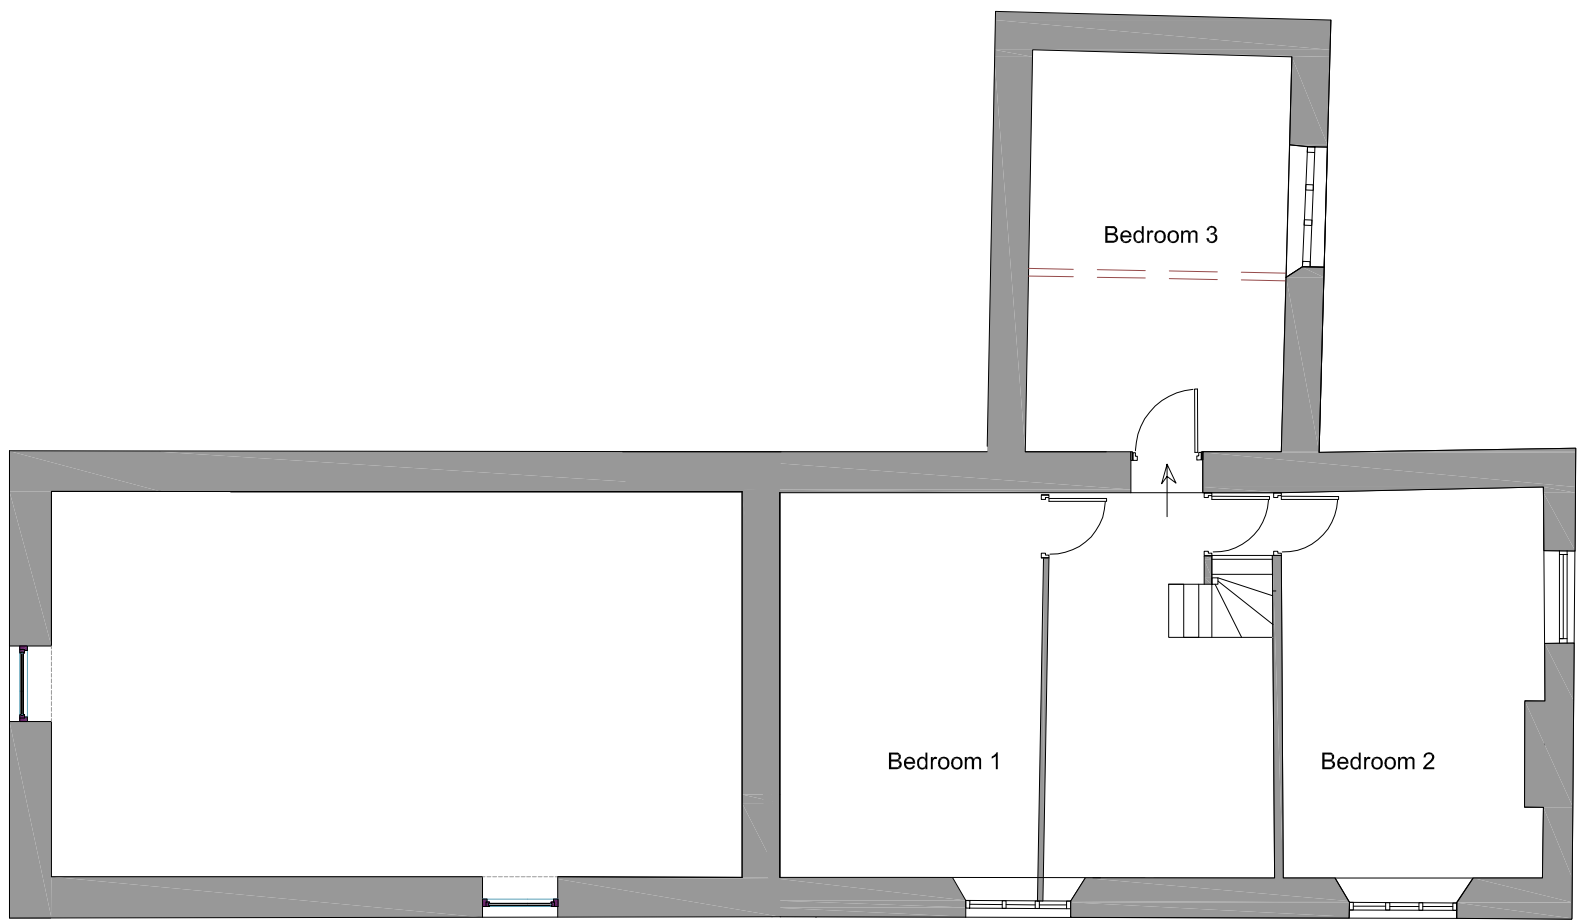


First Floor Plan as Existing

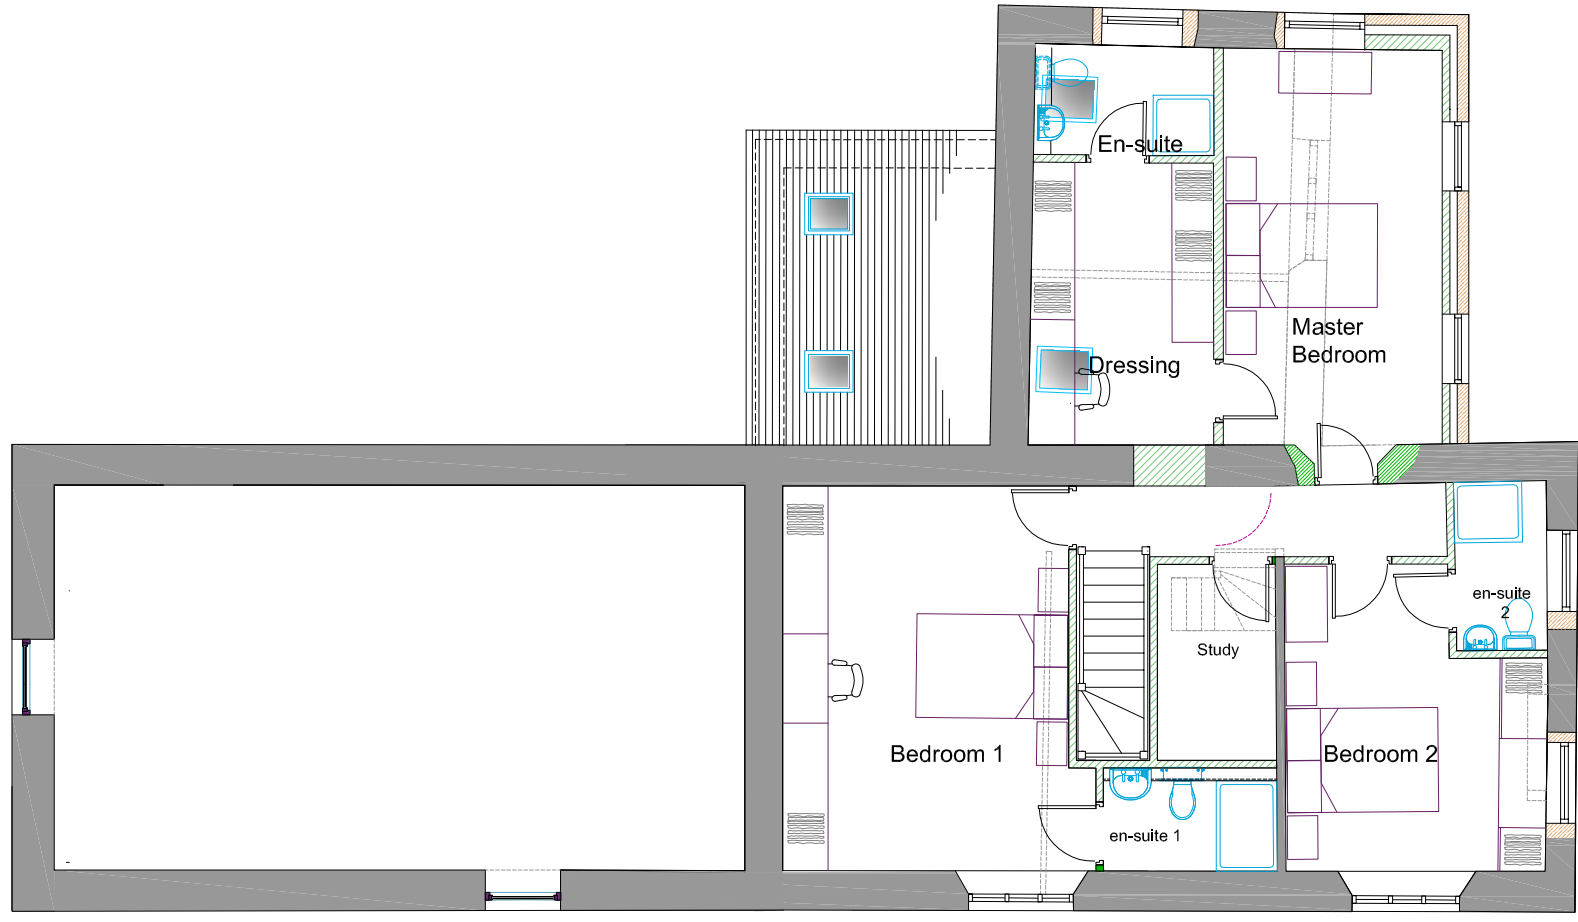

First Floor Plan as Proposed




Existing Side Elevation

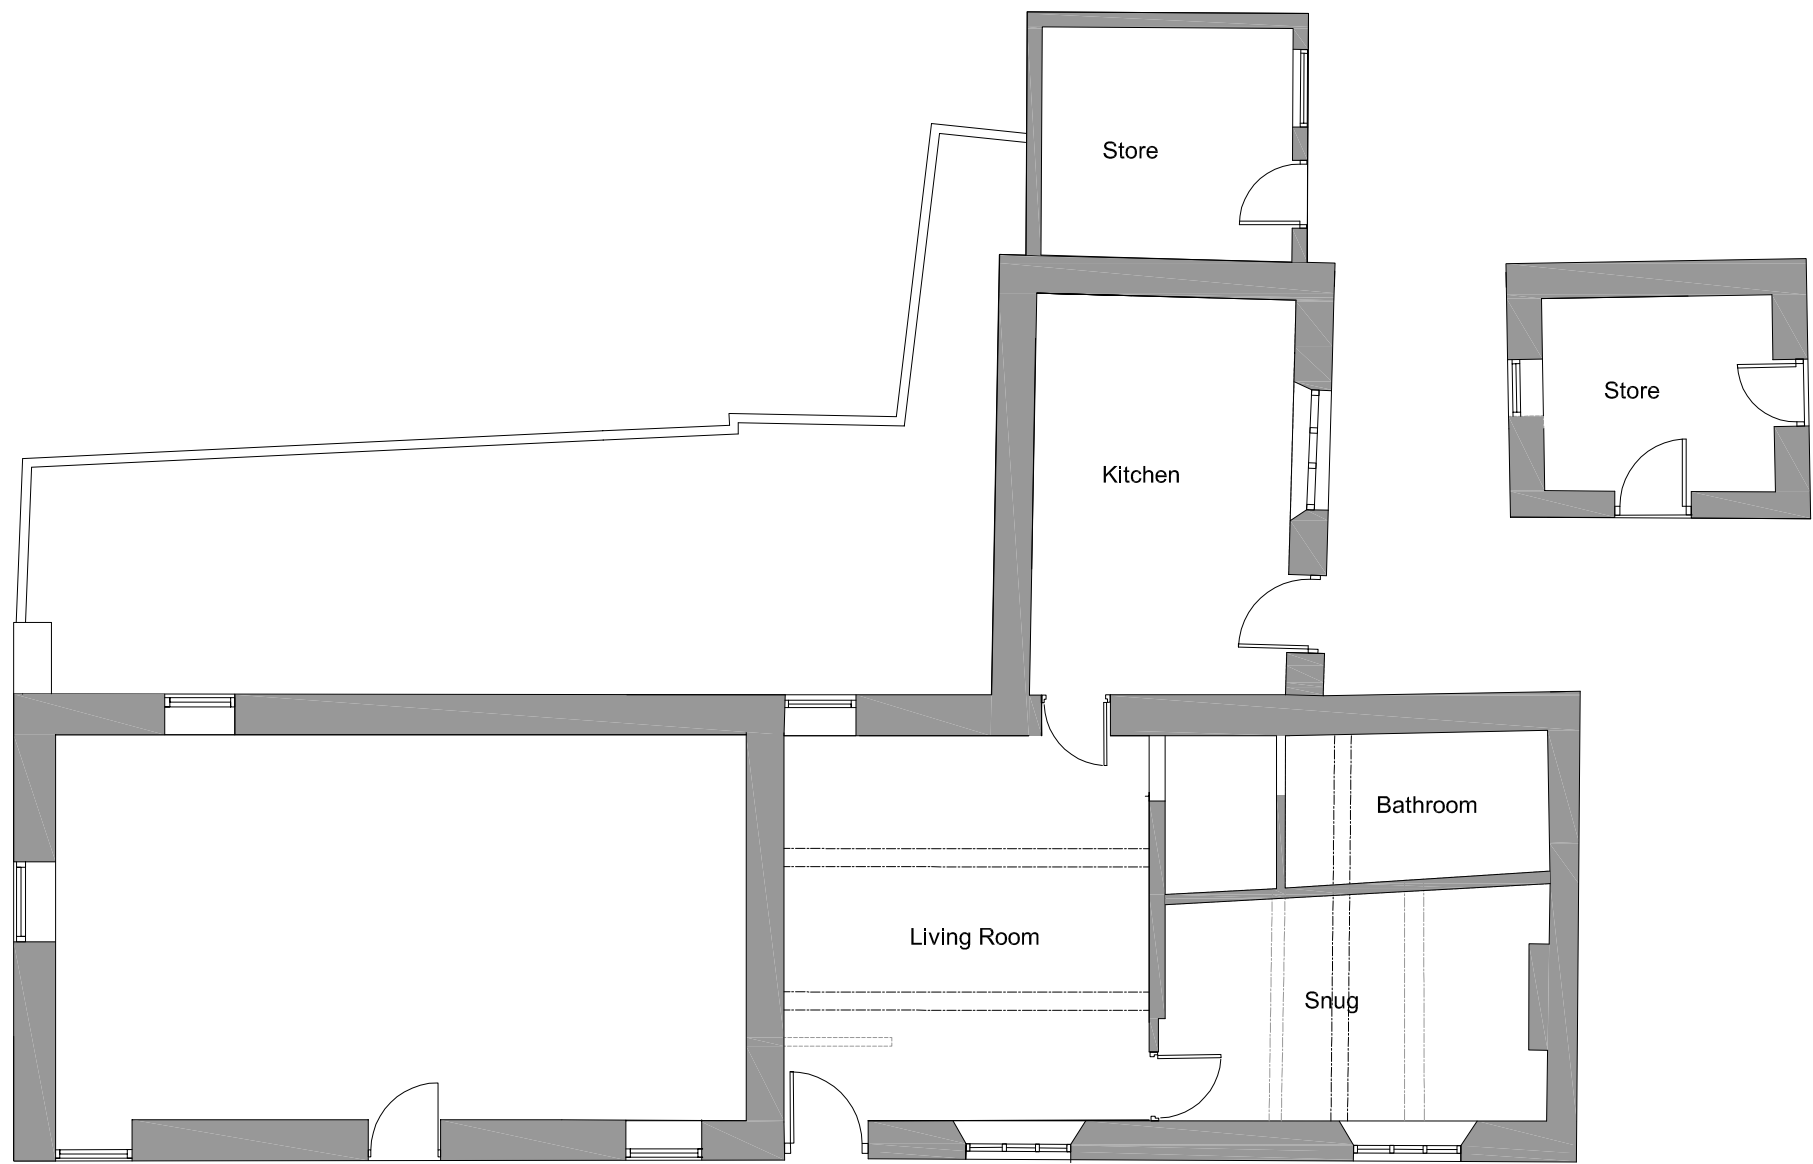


Ground Floor Plan as Existing

scale 1:100 @ A1

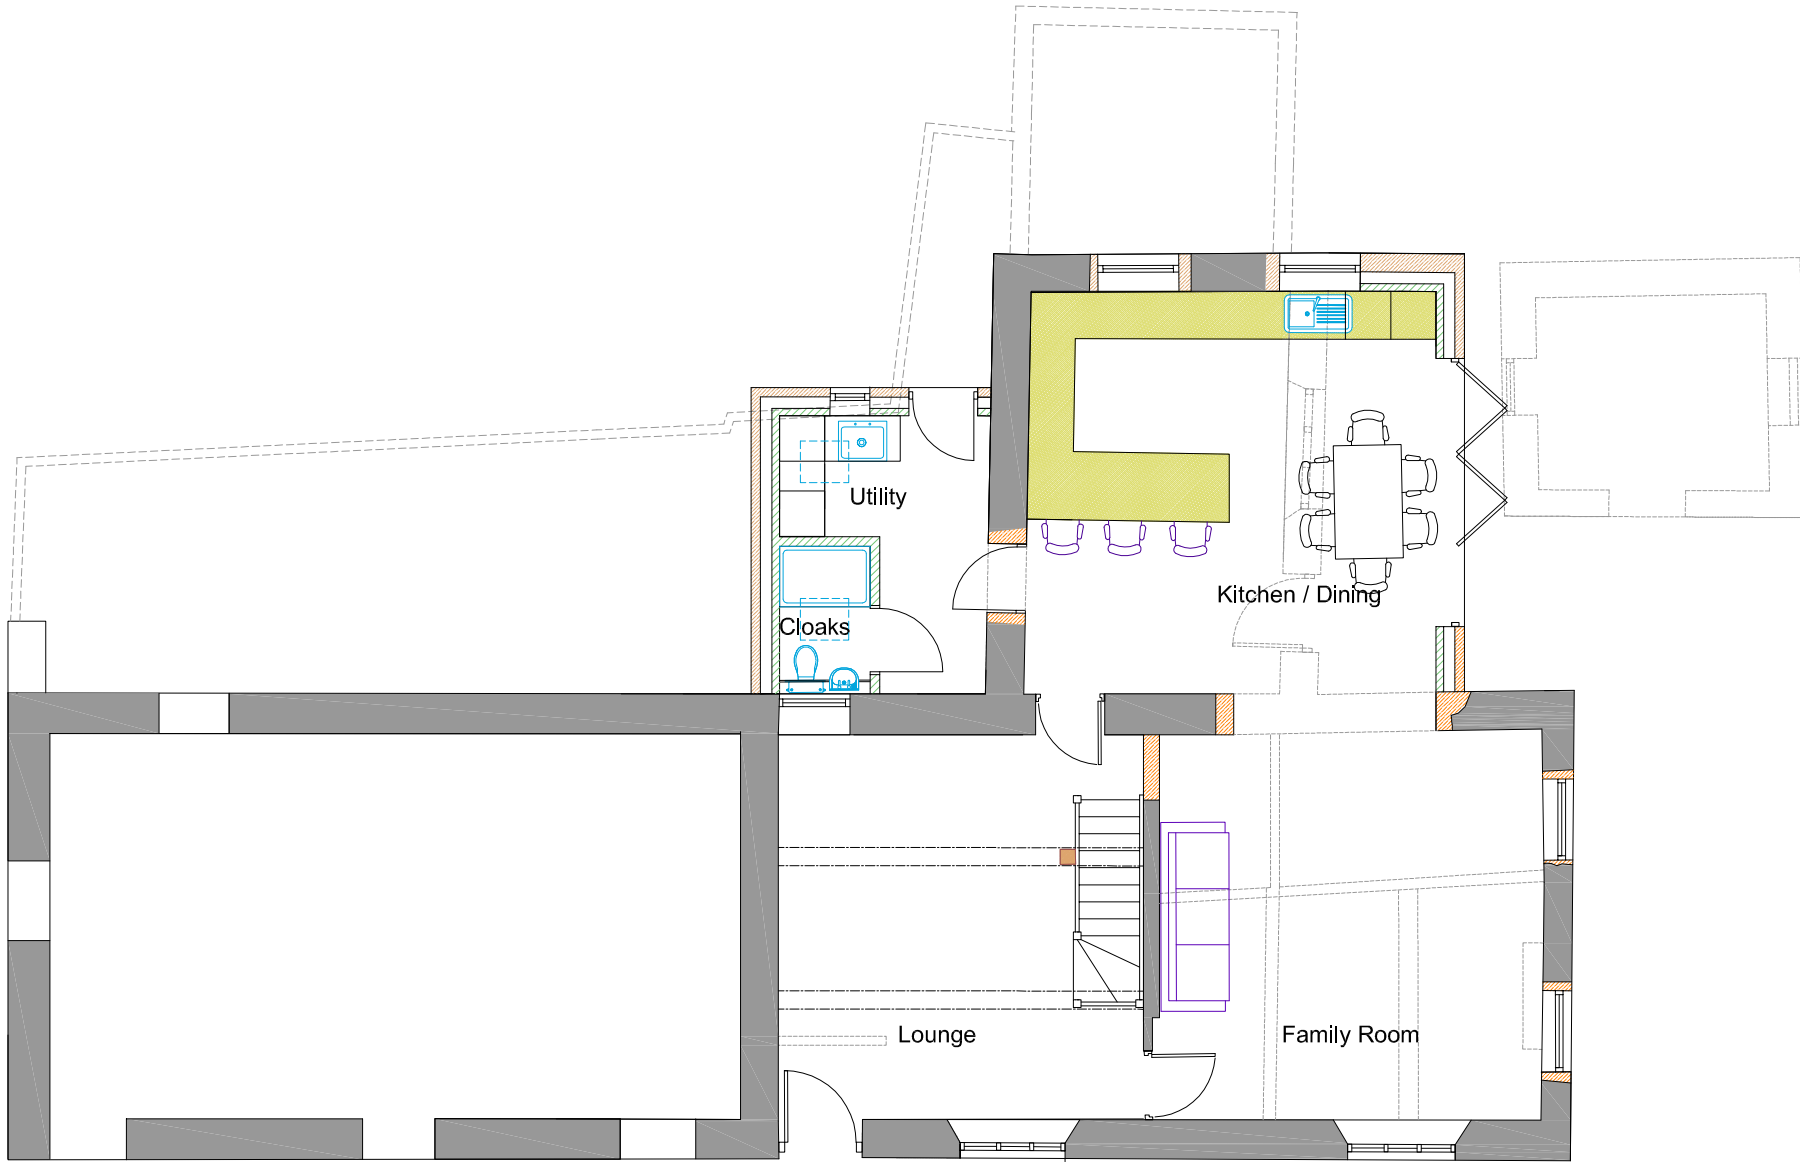


Ground Floor Plan as Proposed

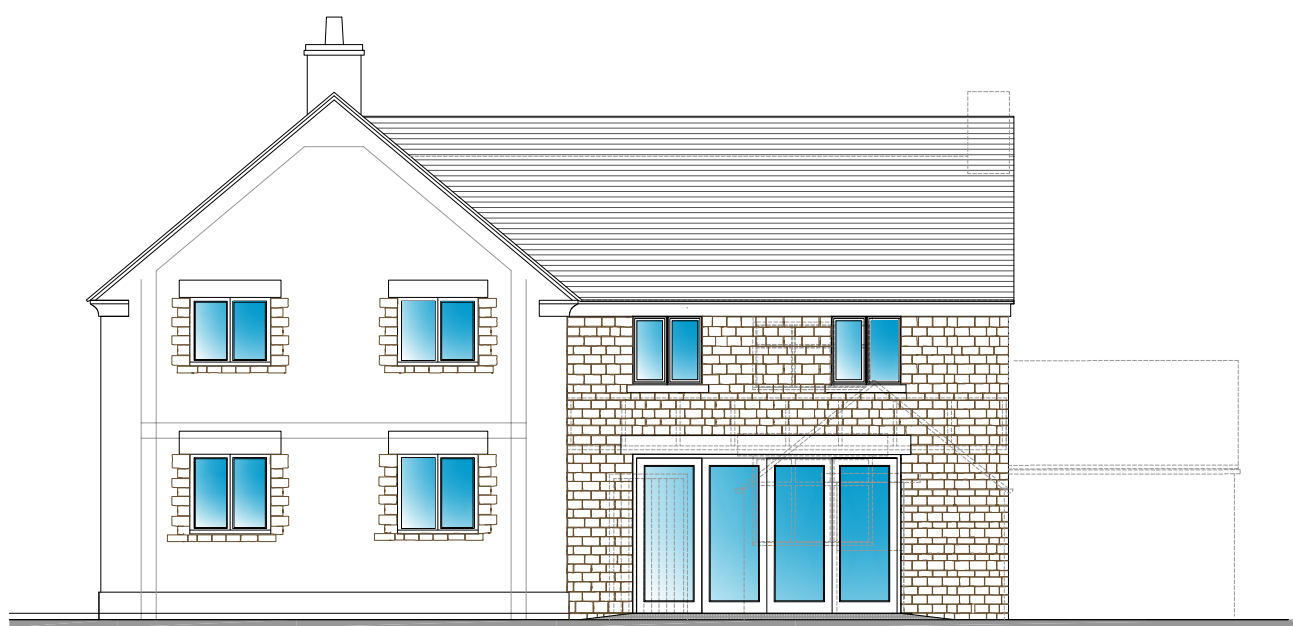

Proposed Side Elevation

Rev.	Drawn	Comments.	Date

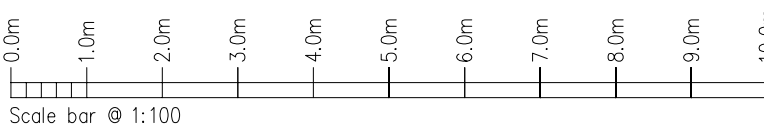

MAC
ARCHITECTURAL DESIGN LTD
Moorland House, 123 Moorland Road, Burslem, ST6 1JD.
T:01782 503302 E:admin@mac-arch.co.uk

Client:
Mr & Mrs J Harrison

Project:
**Proposed Alterations & Extensions
to Dwelling at Apesford Farm
Apesford, Nr. Bradnop
Leek, Staffordshire.**

Title:
Plans & Elevations.

Status:
Planning