



NOTES:


ALL DIMENSIONS TO BE CHECKED ON SITE AND ANY DISCREPANCIES TO BE PRIOR DISCUSSED WITH THE AUTHOR BEFORE PROCEEDING.

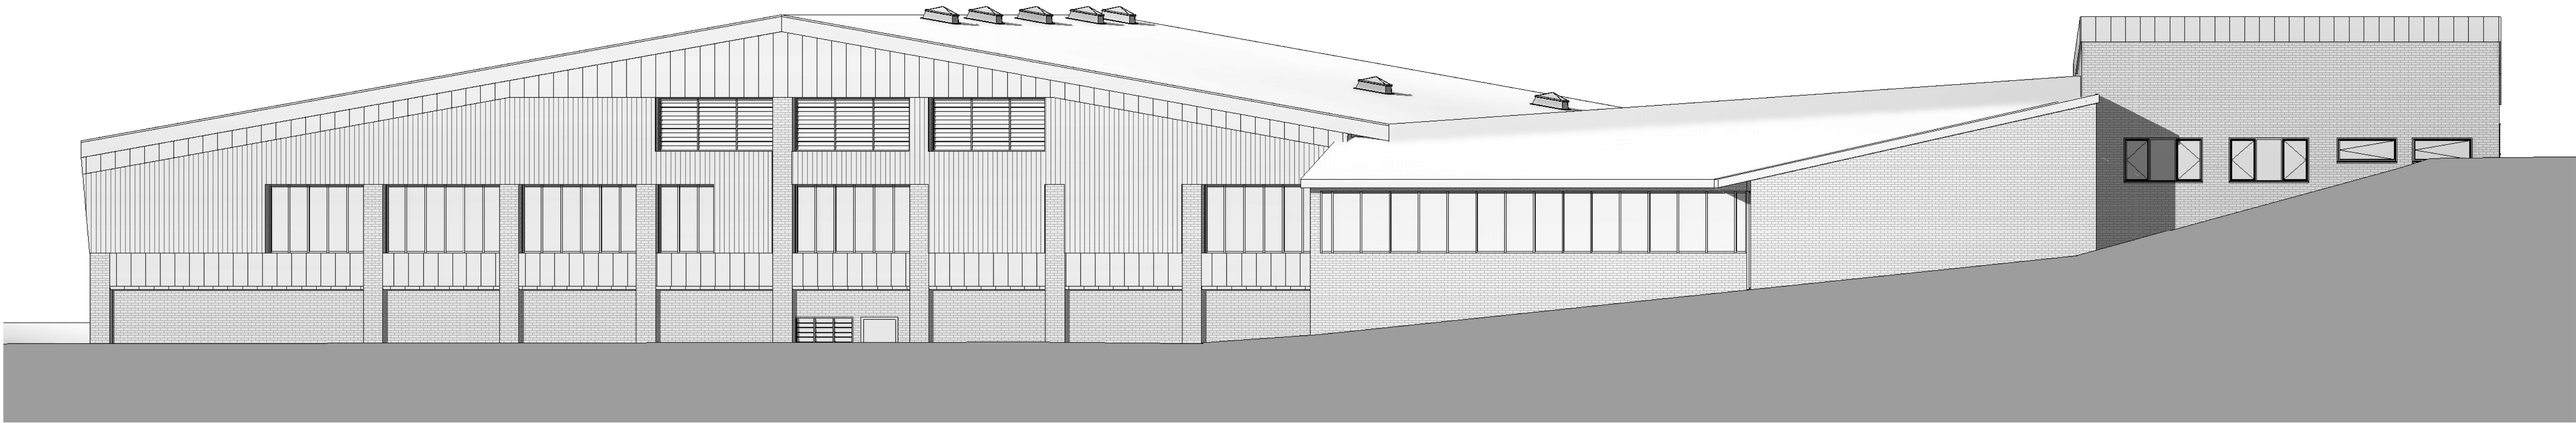

Existing South East Elevation
1:100

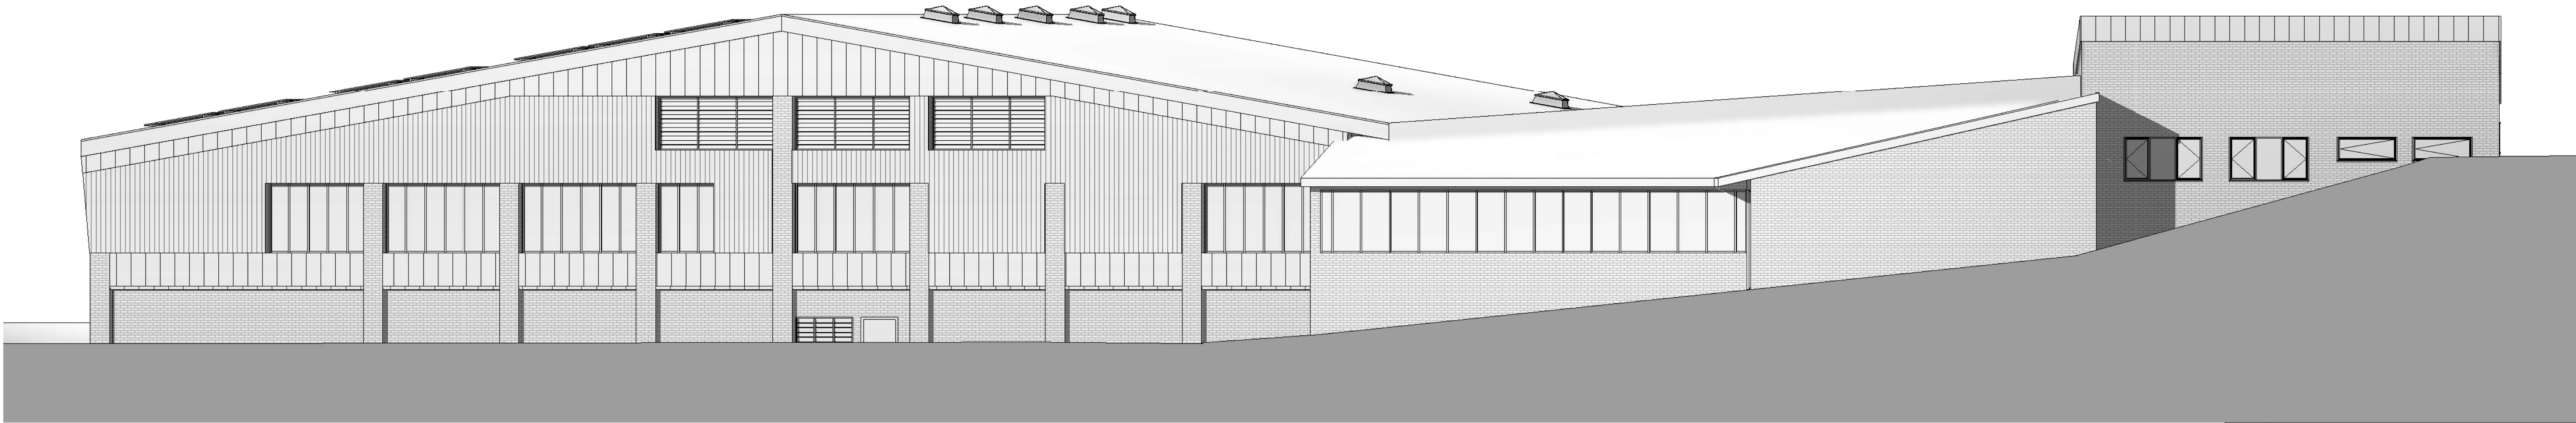

Proposed South East Elevation - Phase 02
1:100

 

P01	ISSUED FOR PLANNING	07/10/2023
Rev	Description	Date
PURPOSE OF ISSUE:		
Planning		
LeisureEnergy Sustainable savings		
CLIENT:		
PROJECT:		
Biddulph Leisure Centre		
DRAWING:		DATE: 10/09/23
Existing & Proposed South East Elevations		DRAWN: DB
		SCALE (@ A1) 1:100
PROJECT No:	DRAWING No:	DRAWING REVISION:
0823	P008-8000-13	P01