


5 X 6.1 PORTAL FRAMES – 30.5 0/A

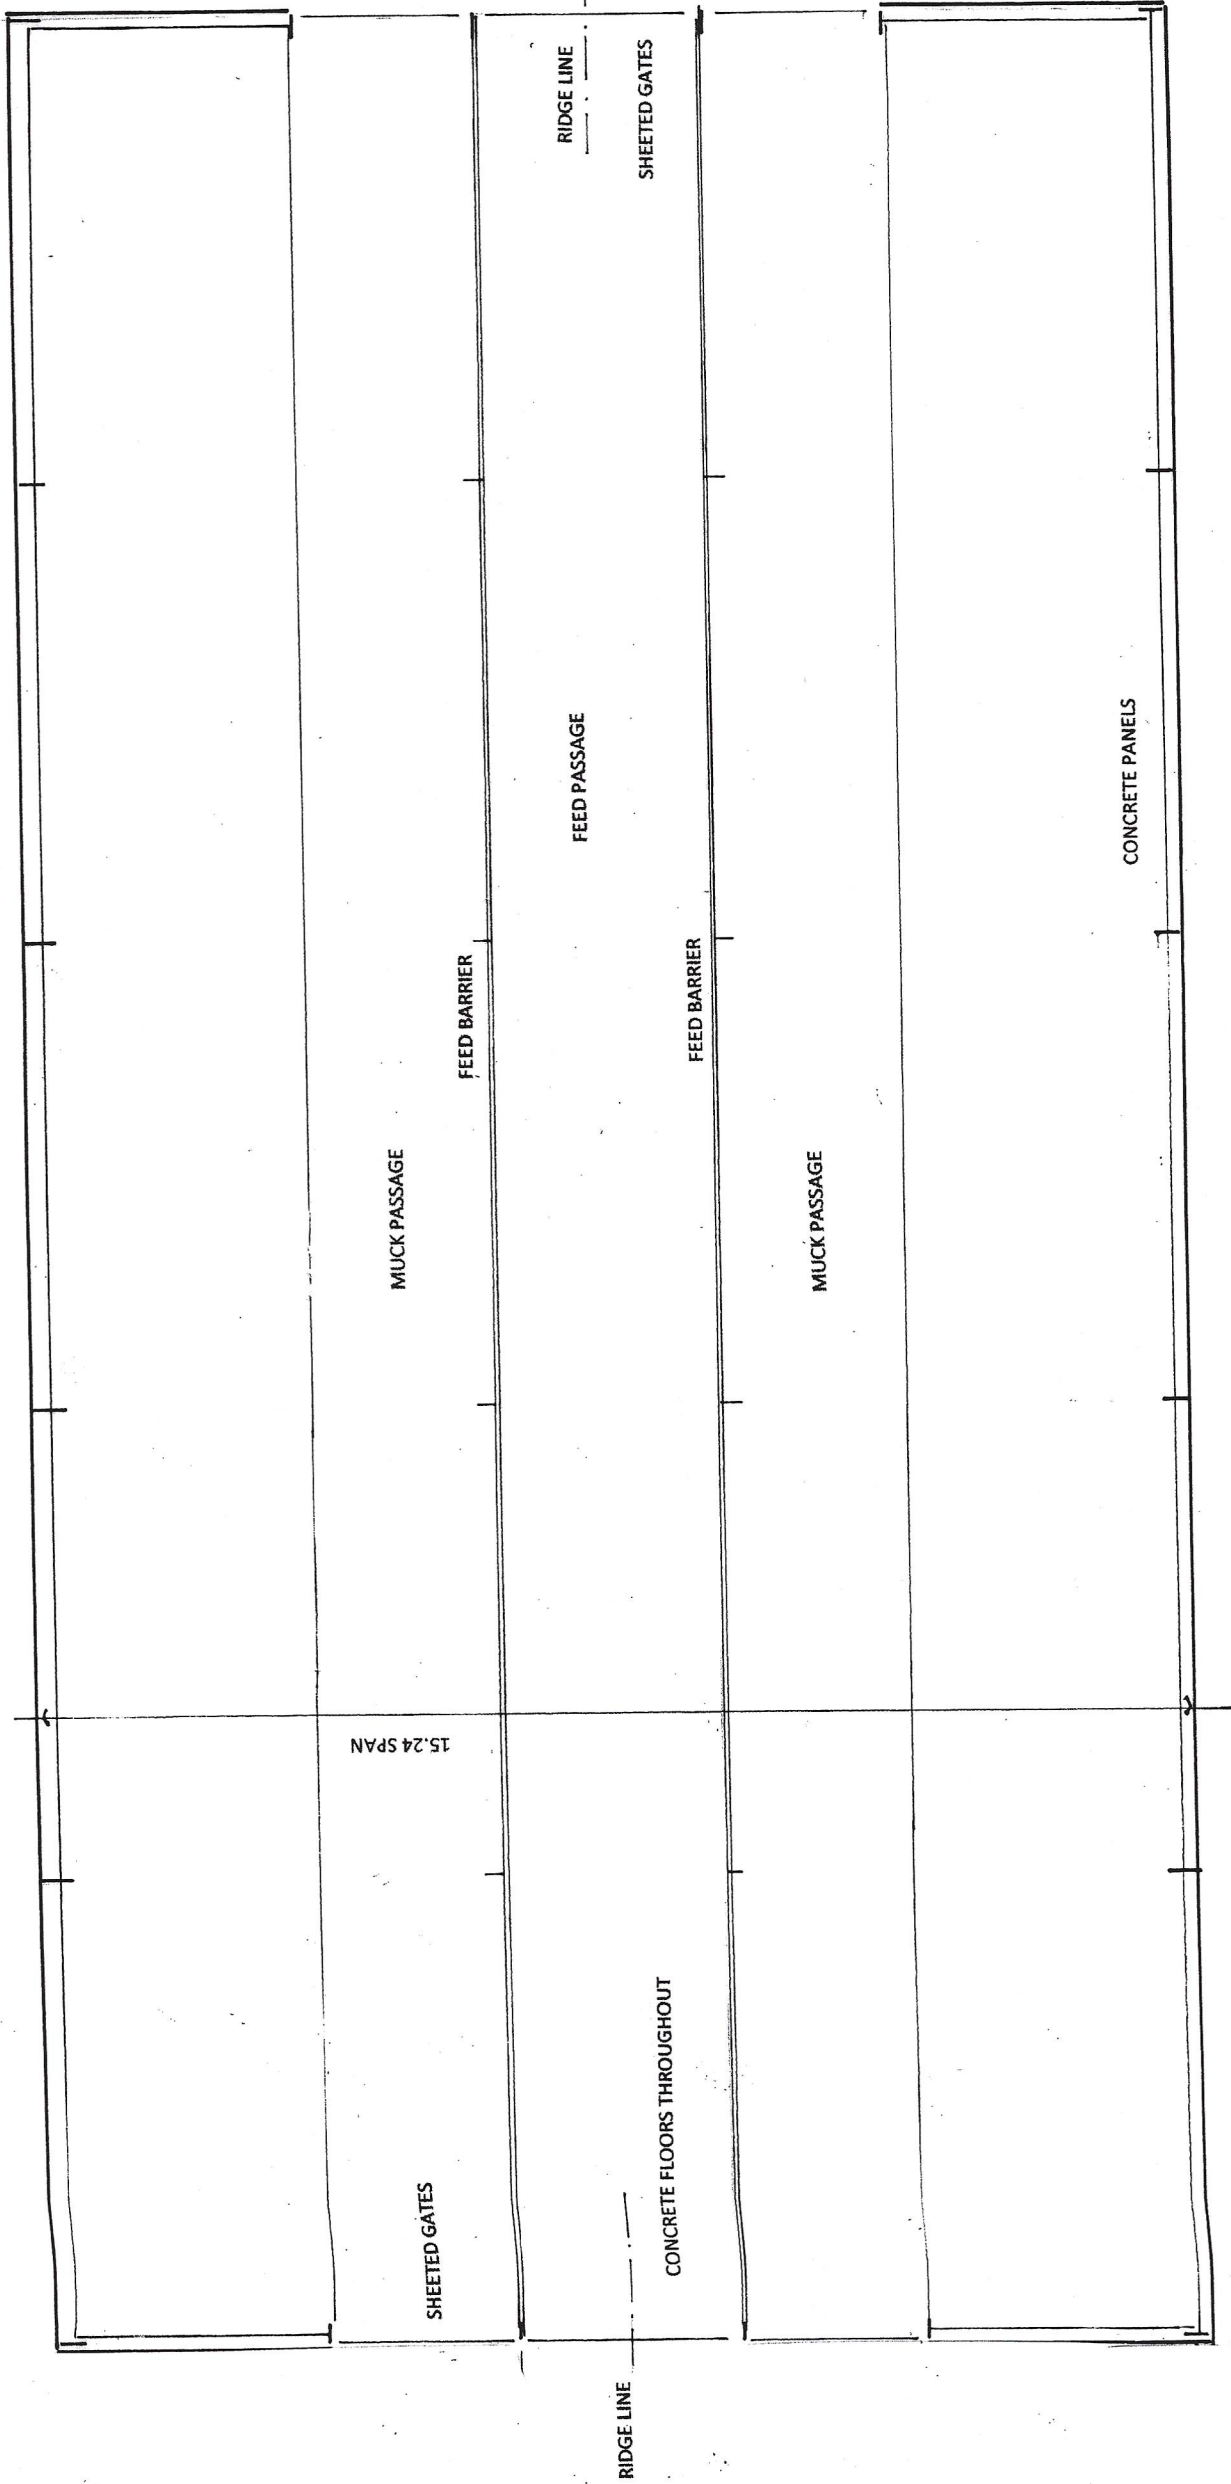

REVISIONS

A 10 2023 BOUNDARY LINE DELETED


ROBERT L FORD

private architectural practitioner and rural development consultant

PARKSIDE PARK ROAD LEEK STAFFORDSHIRE ST13 8JT

roblford@phonecoop.coop 01538 389290 / 07969 68 68 86

1 METRE X 5 METRES AT 1:100 SCALE

 

NORTH

DRAWING NO. HDB AG 23 04A FLOOR PLAN SCALE AT A3 1:100

PROPOSED CATTLE REARING BUILDING ON LAND AT HOLLY DALE FARM DOUSE
LANE BRADNAP STAFFORDSHIRE ST13 7NF

05 2023