
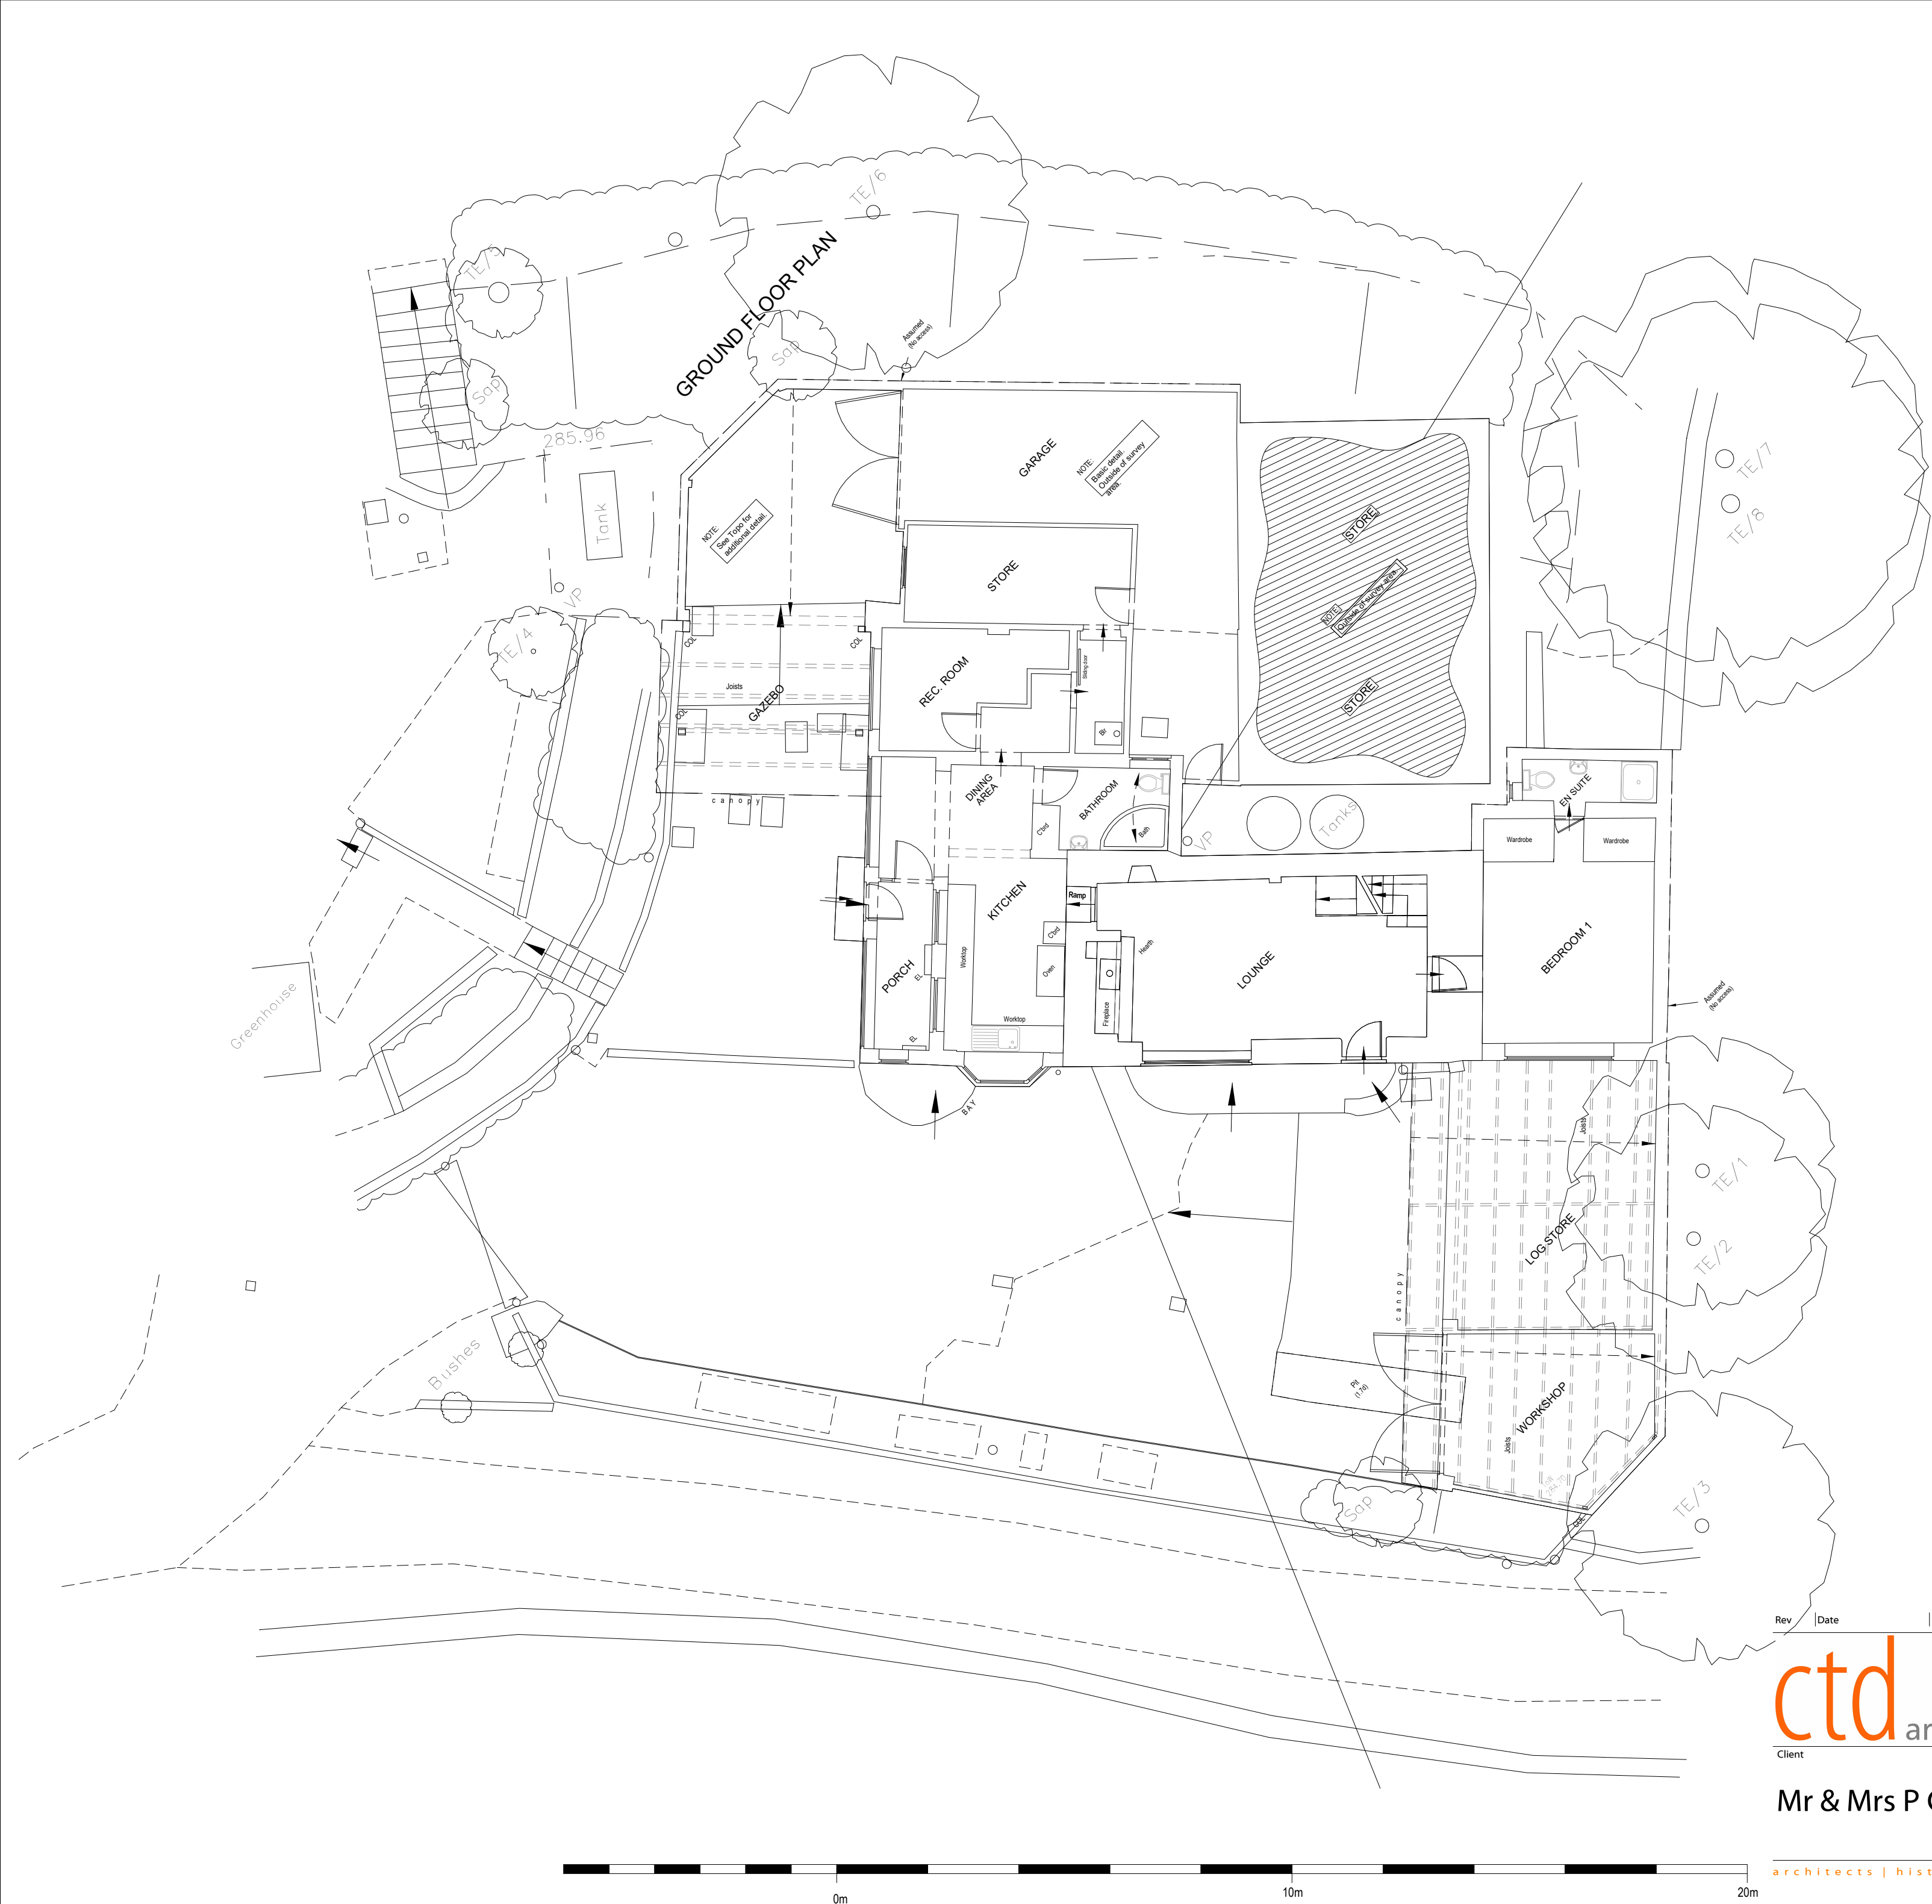


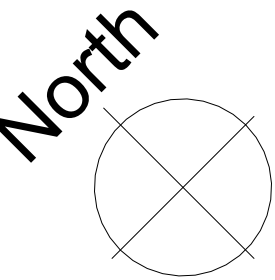

ctd architects

Client
Mr & Mrs P Cooper

Clerk Bank House
Clerk Bank
LEEK
Staffordshire
ST13 5HE
t: 01538 373477
f: 01538 386503
e: info@ctdarchitects.co.uk
w: www.ctdarchitects.co.uk

Project
Morridge Side House
Cook's Lane, Bradnop, ST13 7HA
Title
Site Plan as existing

ctd architects © 2021
• This drawing is copyright.
• All dimensions to be checked on site before proceeding.
• Contractor must notify the architect of any discrepancies before proceeding.
• Contractor to check/adjust dimensions of new work to suit existing conditions. Do not assume existing structure or details are plumb, square or level.
• All drawings to be read in conjunction with all other consultants drawings and specs.

Scale	1 : 100	Size	A2	Drawn	AM	Chkd	CH	Date	16/02/22
Status	PLANNING								
Job No.	2205		Drawing No.		AL02		Rev.		

architects | historic building advisors | project managers | landscape & urban designers