




WEST ELEVATION




SOUTH ELEVATION




EAST ELEVATION

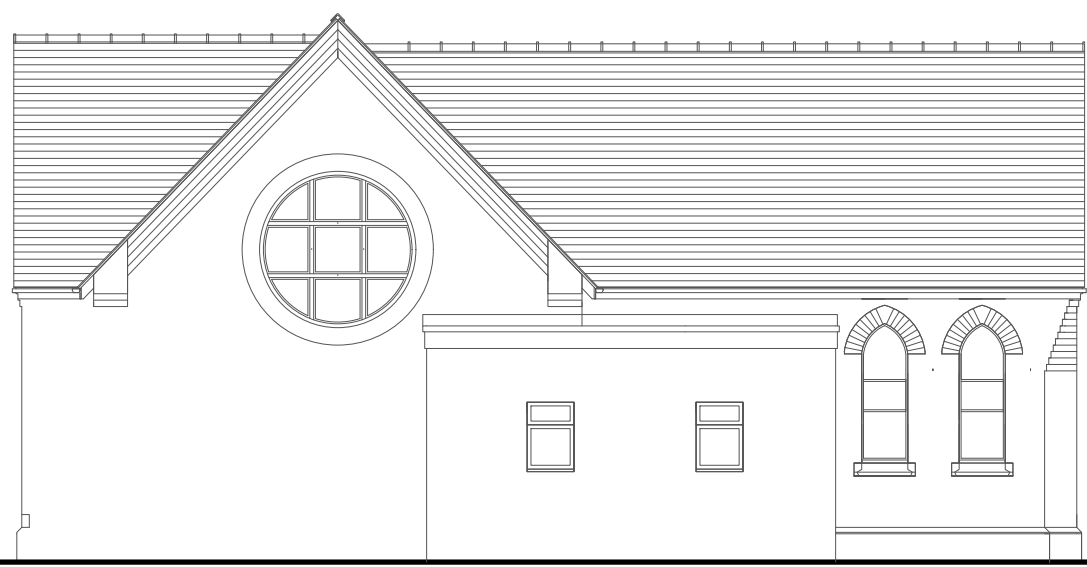


NORTH ELEVATION

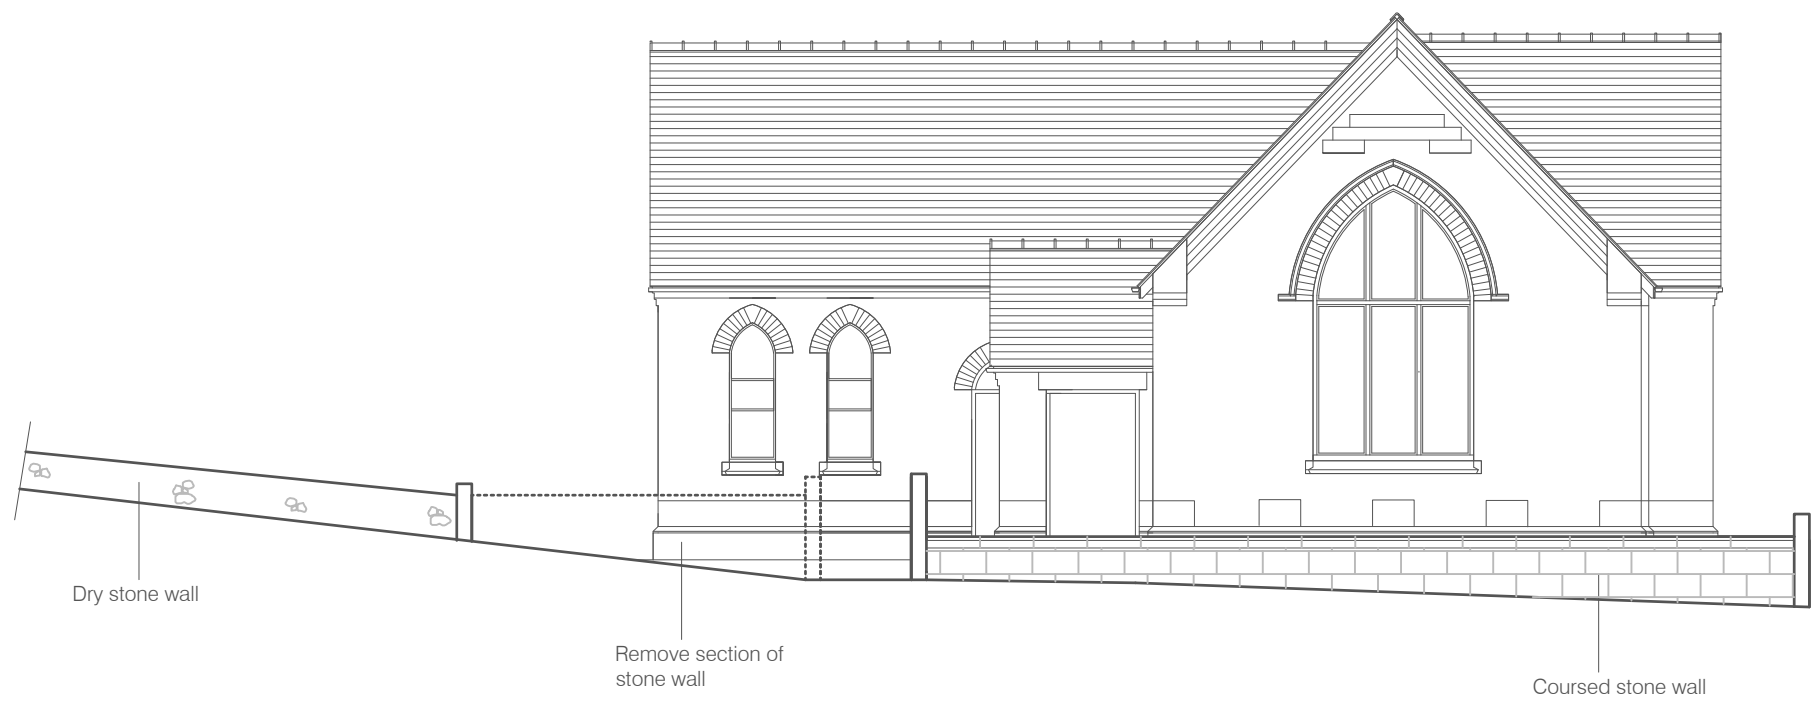


SOUTH ELEVATION- Street Scene

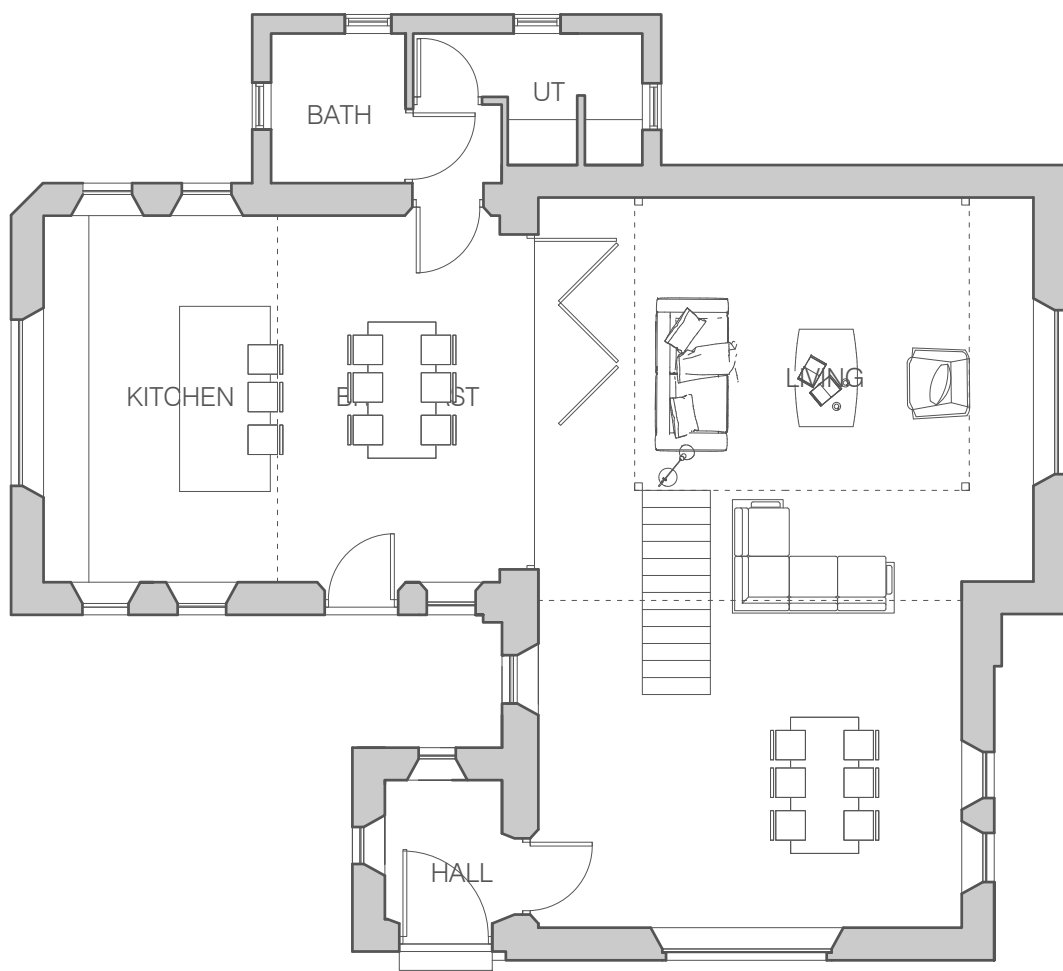

GROUND FLOOR PLAN

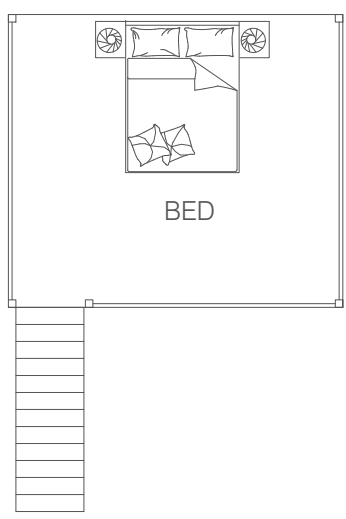

MEZZANINE FLOOR PLAN

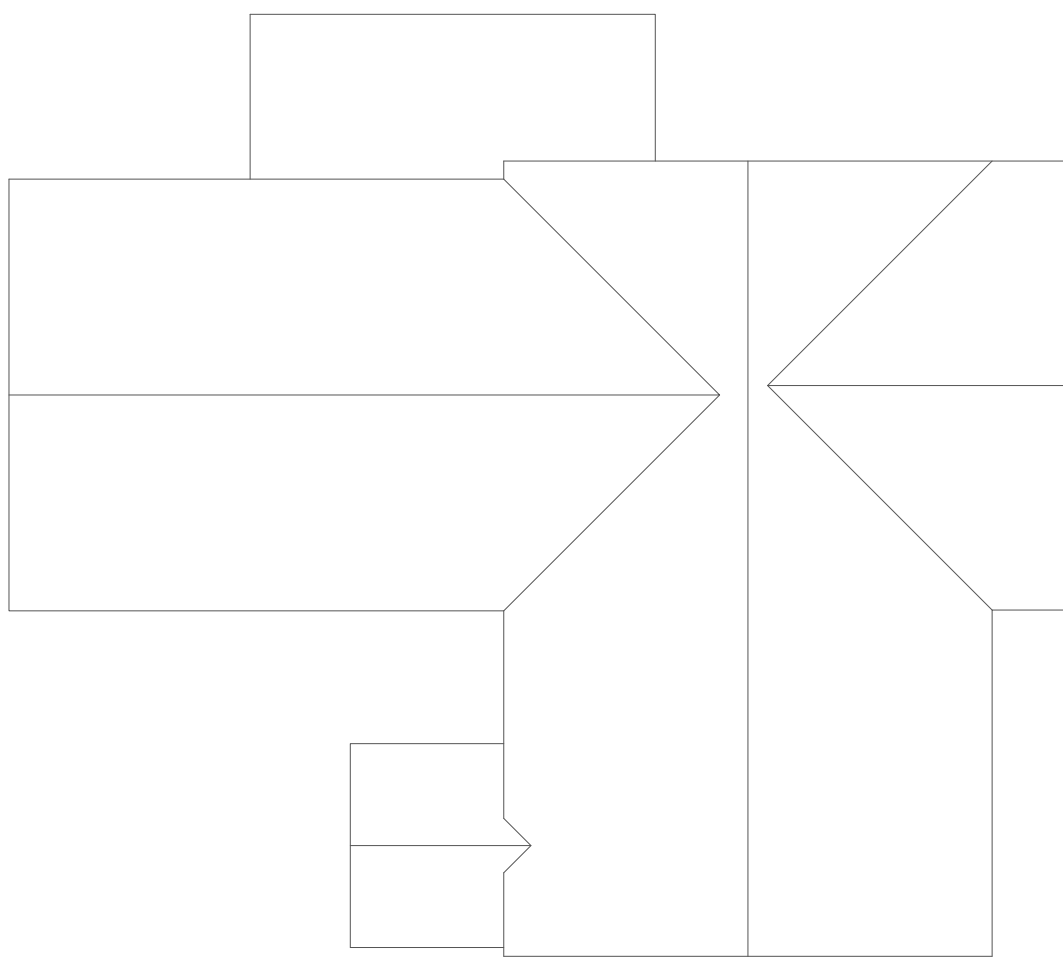

ROOF PLAN

Client  
Mr J Clarkson

Location  
Whiston Methodist Chapel  
Whiston

Proposal  
Proposed conversion  
and change of use of  
Chapel to Dwelling

Drawing  
Plans as Proposed

Scale  
A1 @ 1:100

Date  
06/12/2023

Sheet No

Job Ref

**dwad**  
daniel wright architectural design

21 Tutbury Hollow- Ashbourne-DE6 1TD  
e: danielwrightdesign@hotmail.com  
t: 07837774986