


CDM Regulations 2015

Denotes a significant hazard or difficult management procedure. Please refer to drawing notes for potential hazards. Main contractor to plan for mitigation measures in response to hazards.

CDM Regulations require that all projects are to:

- Have workers to be competent and are suitably skilled for the work they carry out;
- Contractors to provide appropriate supervision, instruction and information to all on site workers to provide a safe working environment;
- Have a written construction phase plan.

Worcester architects are appointed as 'Designer' only, unless a written appointment has been completed for the formal appointment as 'Principal Designer'

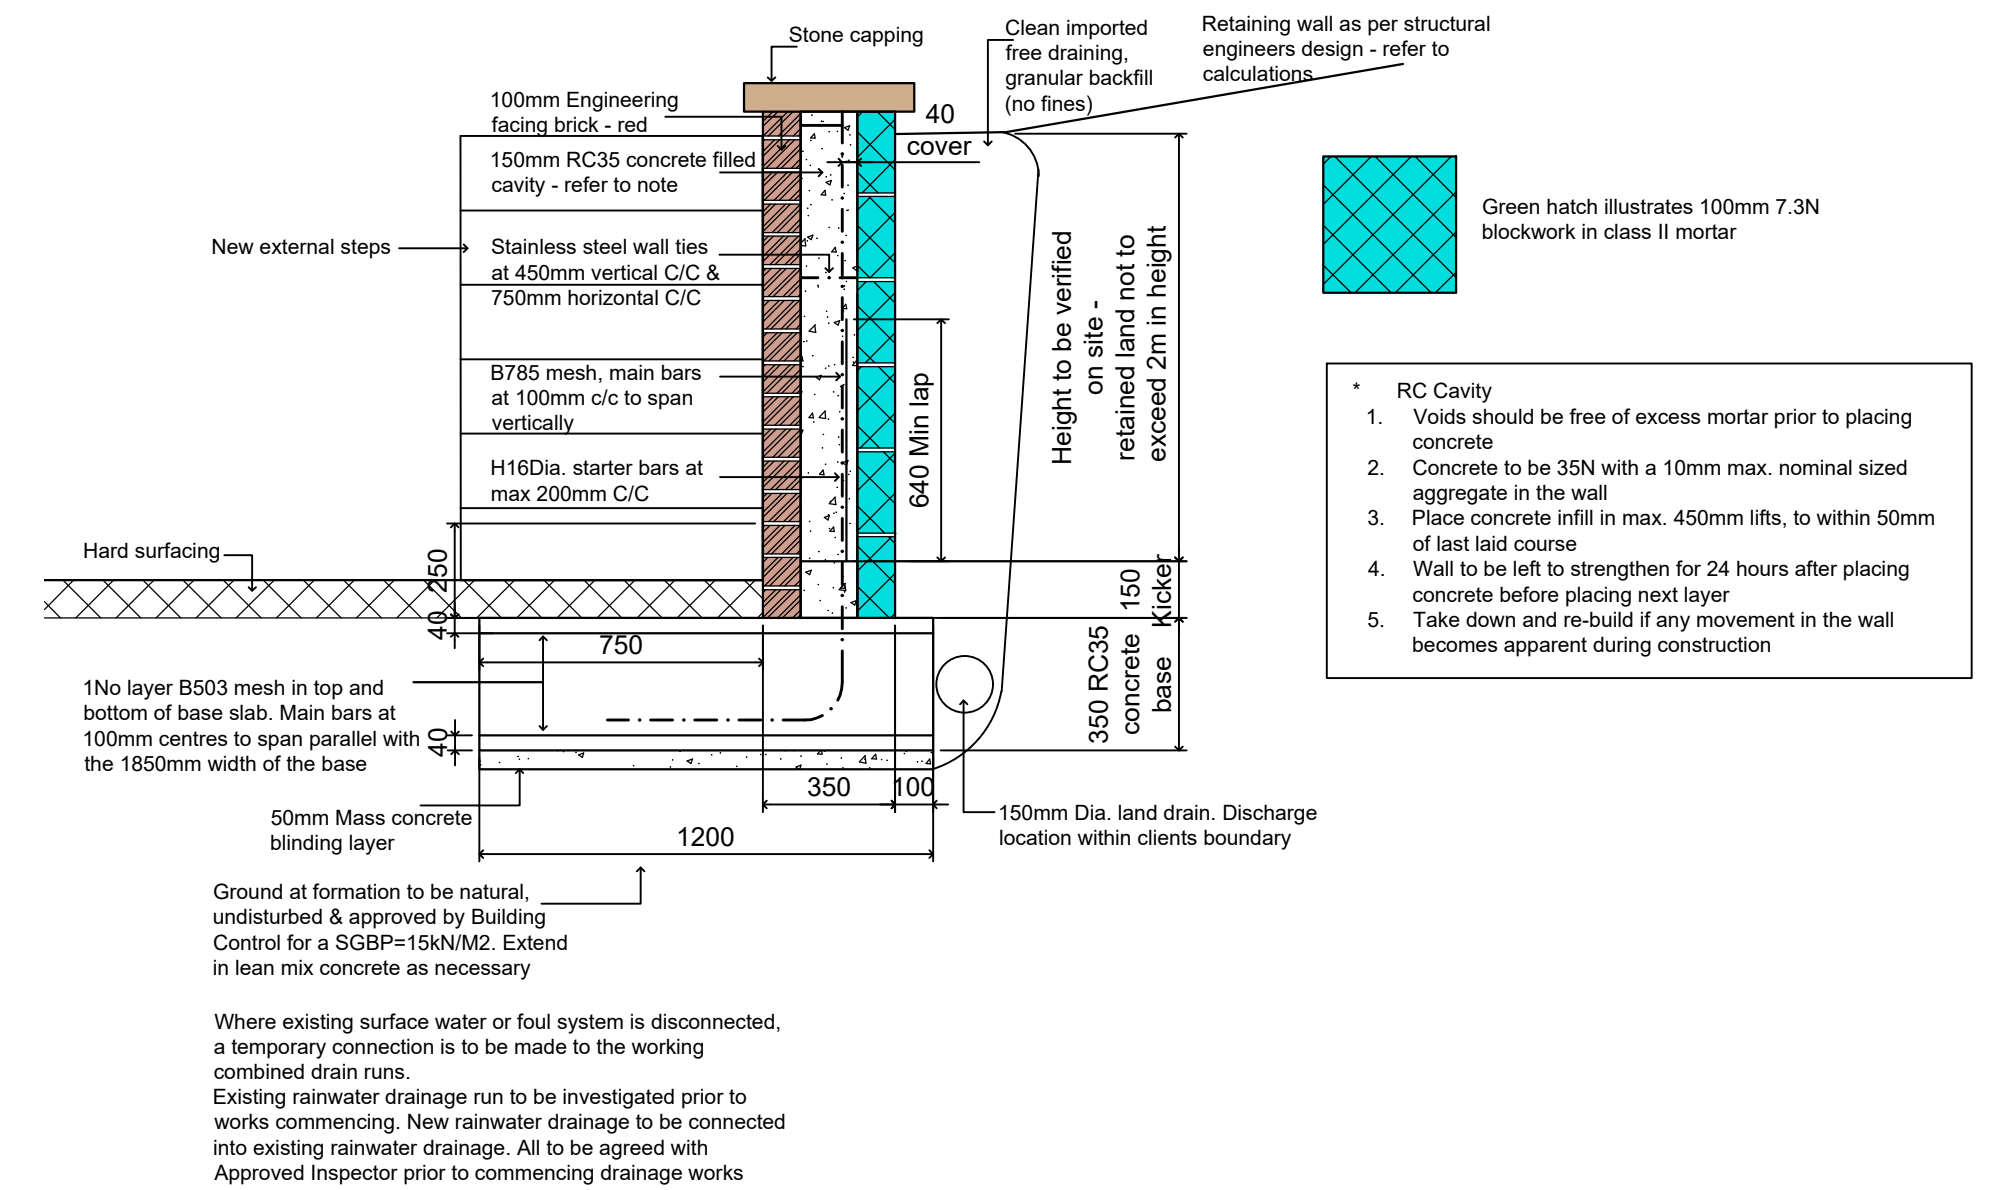


RETAINING WALL (adjacent dwelling) AS PROPOSED 1:20

C	Retaining wall and notes added	18.02.23
B	Note re retaining wall added	11.01.23
A	Amended to clients comments	10.11.22

Rev	Note	Date
-----	------	------

wa worcester architects

19 Poyser Lane Kirk Langley Ashbourne
DE6 4LR 07963780532 01332 824517
info@worcester-architects.co.uk
www.worcester-architects.co.uk

 RIBA 
Chartered Practice

Project **1 Mill Bank, Dilhorne**

Drawing Title **Floor plans as proposed**

Scale 1:20

Sheet A1 Drawn By: GN Checked By: MS

Date Job No. Drawing No. Revision

Oct '22 076 2022 003 C

Planning application

GROUND FLOOR PLAN AS PROPOSED 1:50

FIRST FLOOR PLAN AS PROPOSED 1:50