



Barn 1 Elevations as existing
scale 1:100

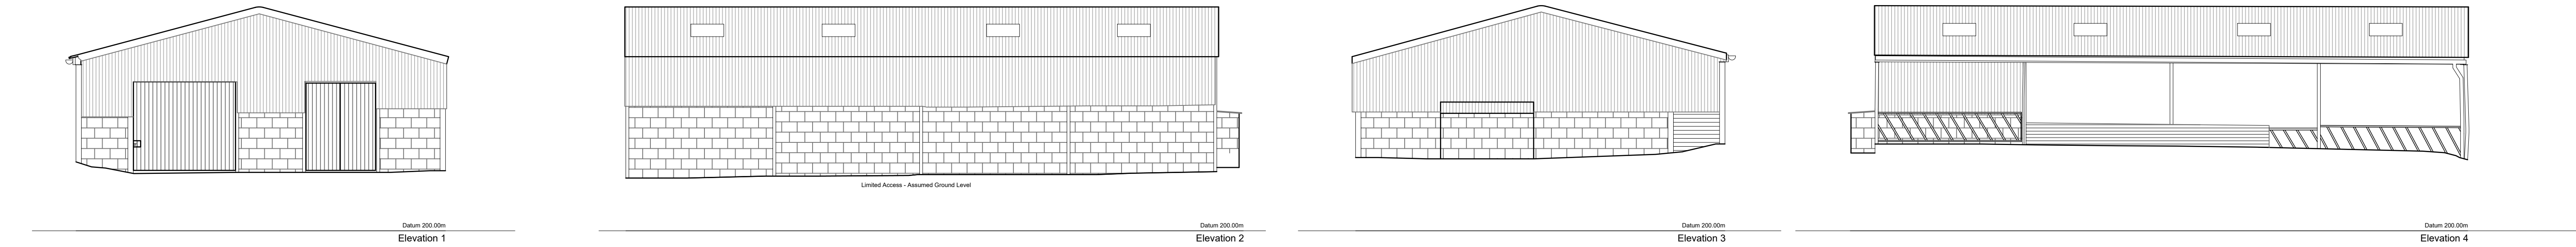


Barn 2 Elevations as existing
scale 1:100




Ground floor plan as existing
scale 1:100

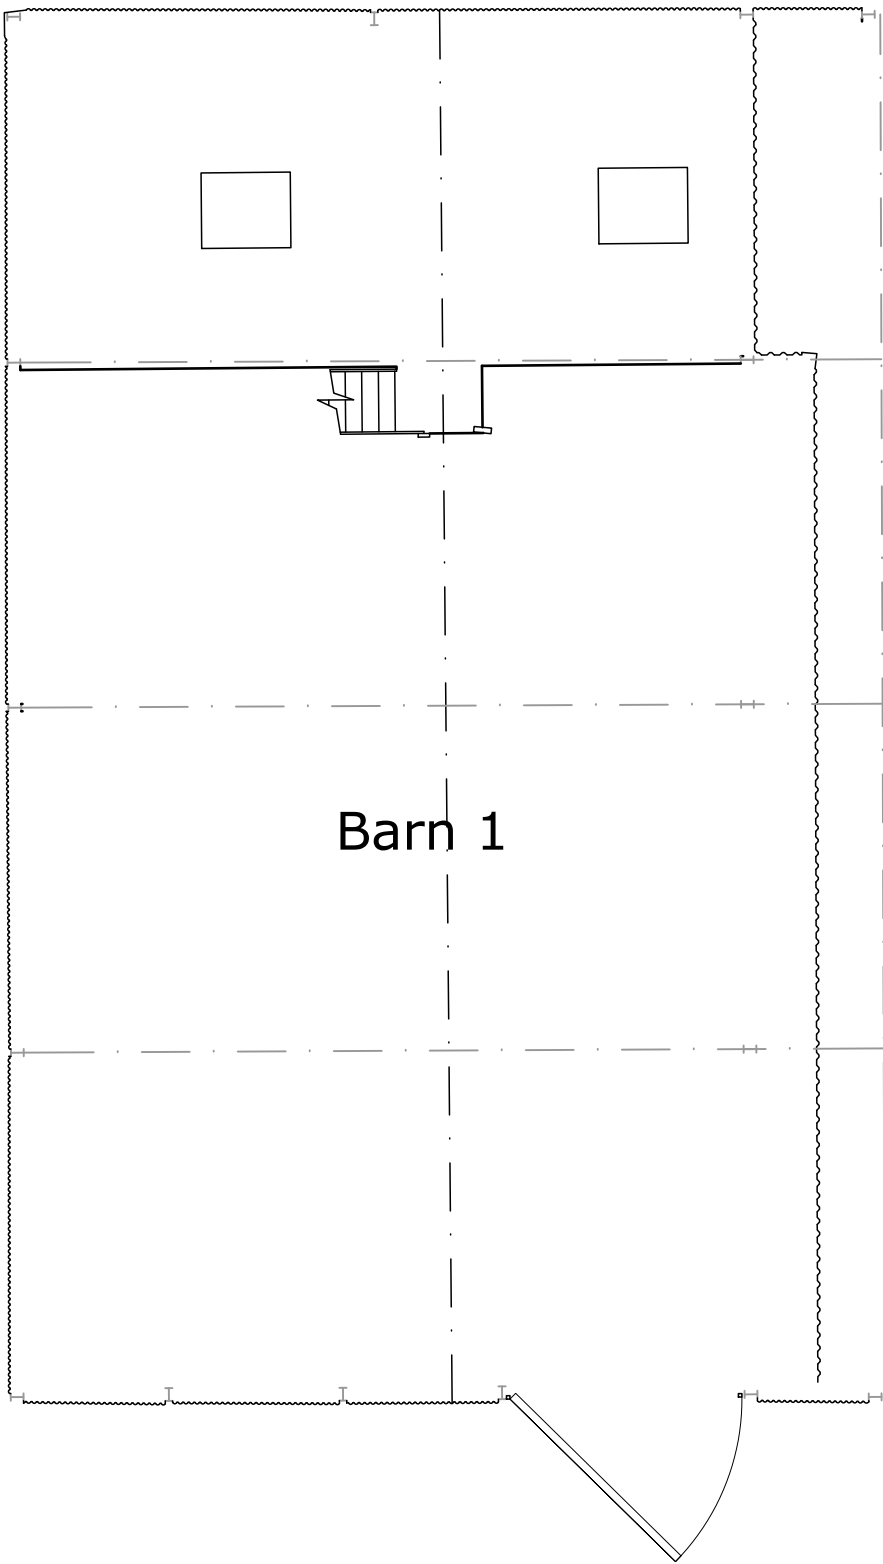

Barn 1 Mezzanine floor plan as existing
scale 1:100

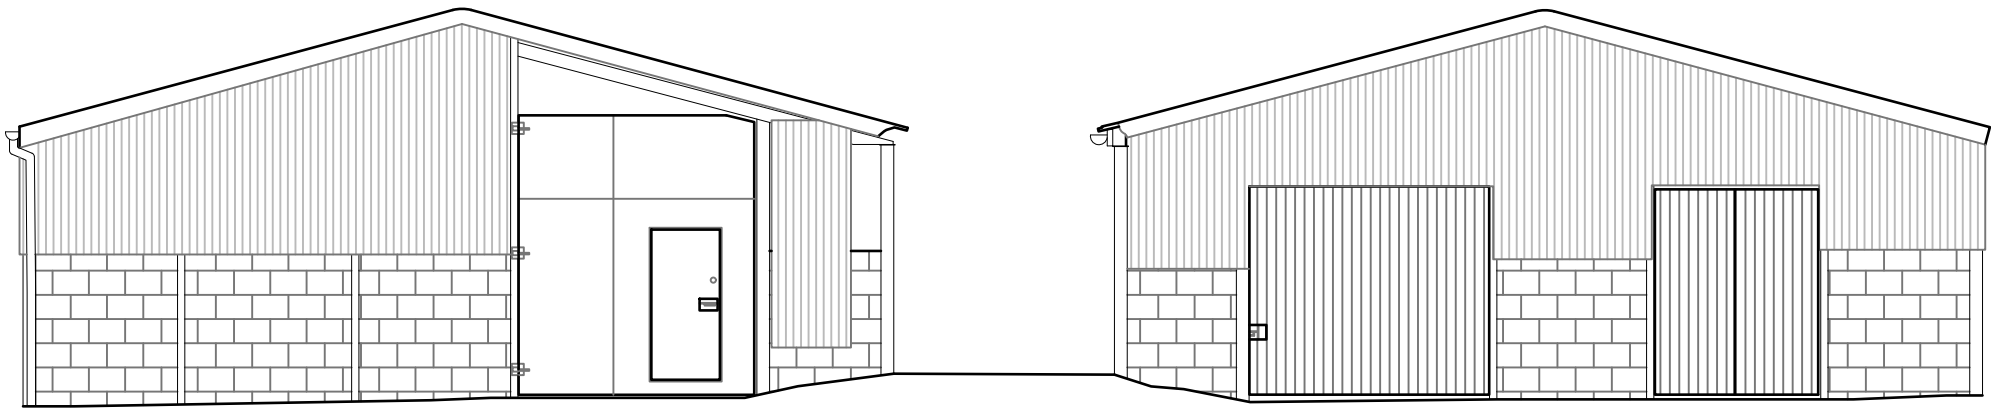

Barn 1 & 2 Elevations as proposed
scale 1:100

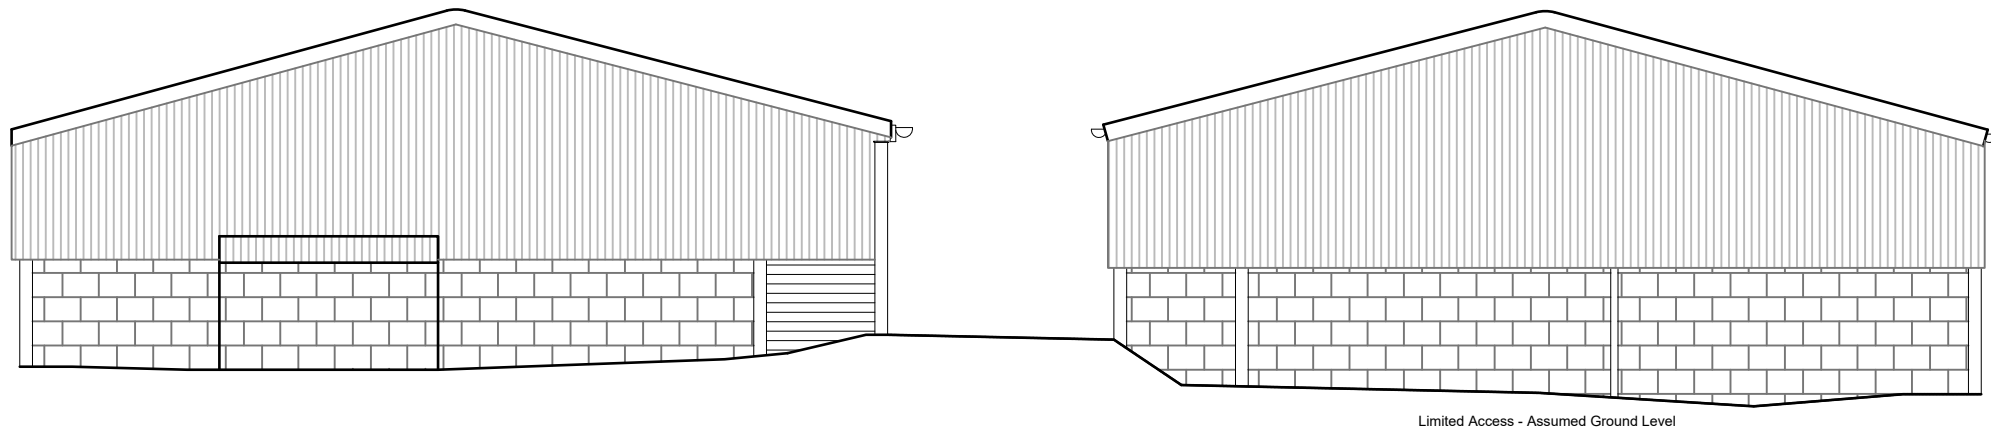

Barn 1 & 2 Elevations as proposed
scale 1:100



PlanningDesign
Second Floor, Suite 3
Woburn House
Vernon Gate
Derby DE1 1UL
Tel: 01332 347 371
E-mail: info@planningdesign.co.uk
www.planningdesign.co.uk

CLIENT: Mr Badger	
STATUS: CONCEPT	
PROJECT DESCRIPTION: 2 no. Class Q Barn Conversions at Ladygreen Barn, Leek	
DRAWING TITLE: Barn 1 and 2 Floor Plans and Elevations as Existing	
DRAWN BY: DS	CHECKED BY: -
DRAWING NUMBER: 004	REVISION: A
SCALE: 1:100 @ A1	DATE: July 2023
DRAWING REF: 3479 - 003	

© COPYRIGHT EXISTS ON THE DESIGNS AND INFORMATION SHOWN ON THIS DRAWING.
The Contractor must verify all dimensions on site before making shop drawings or commencing work of any kind. No dimensions to be scaled from this drawing. Architect to be notified of any discrepancies in dimensions immediately