


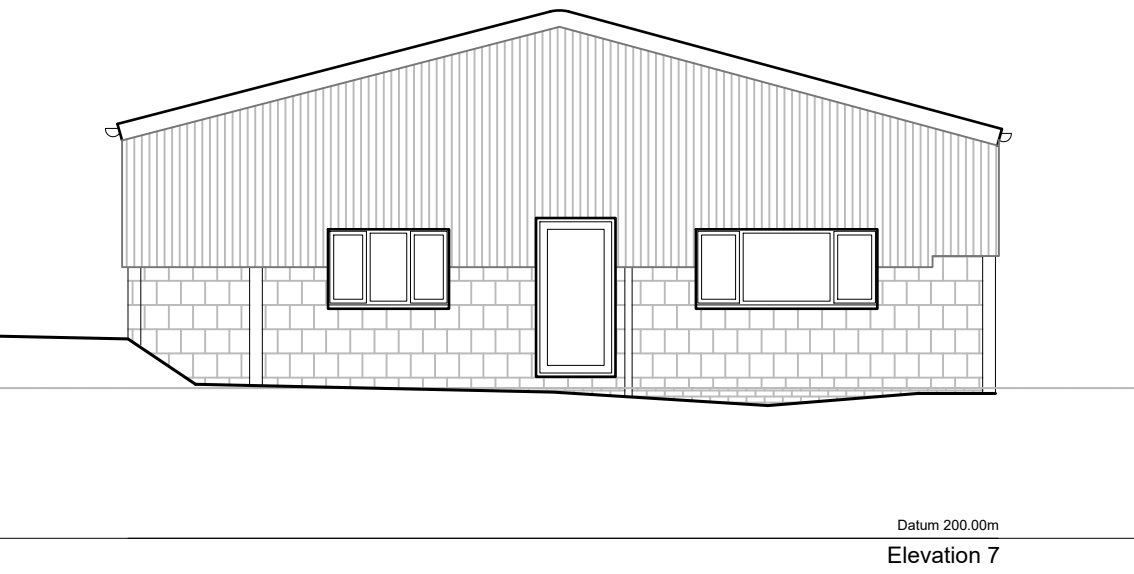
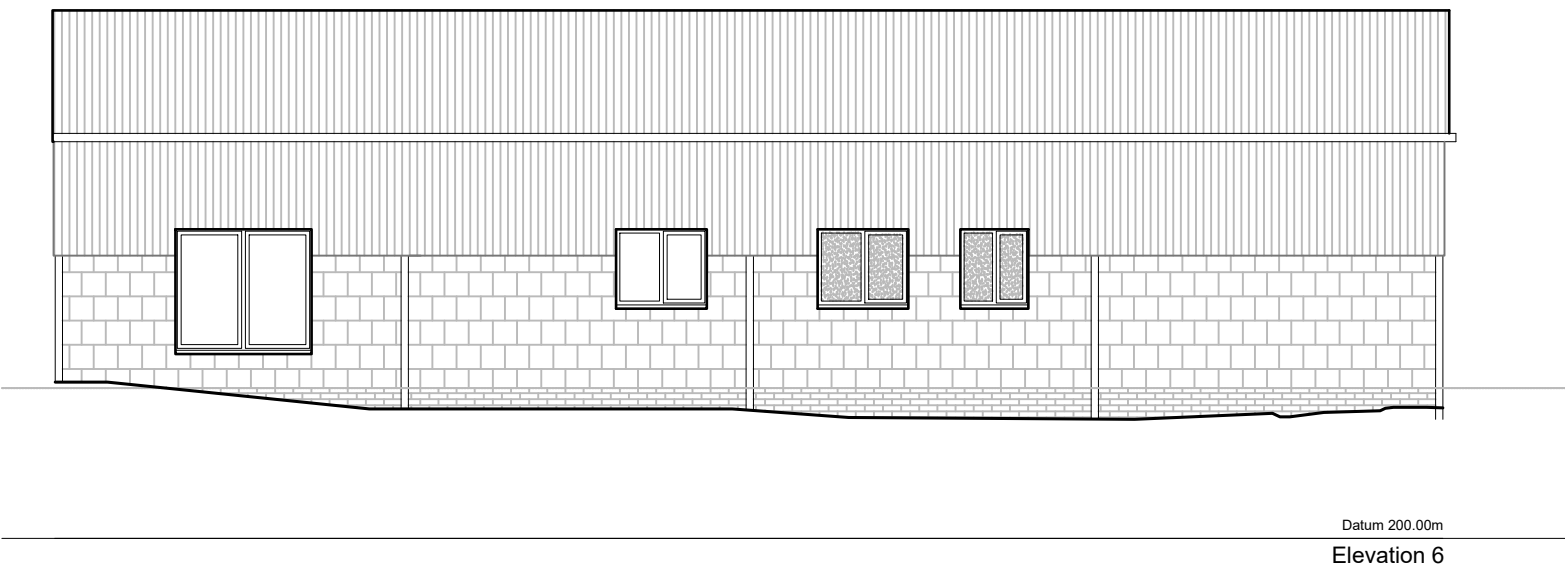
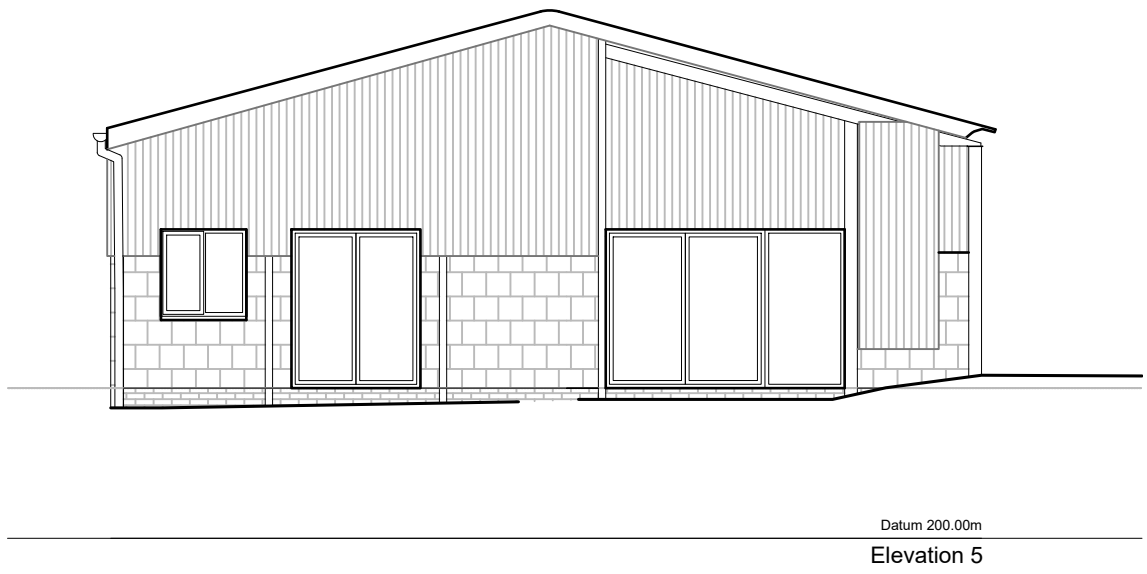
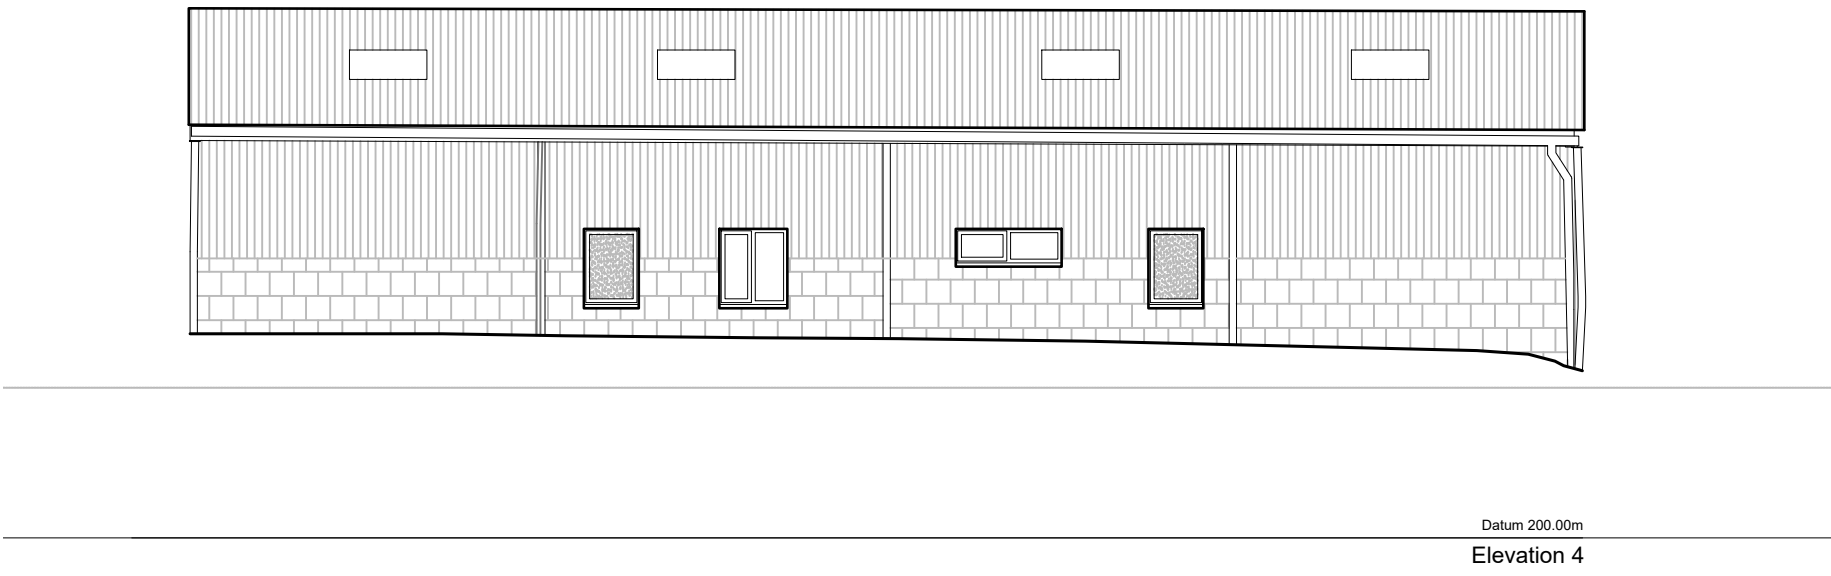


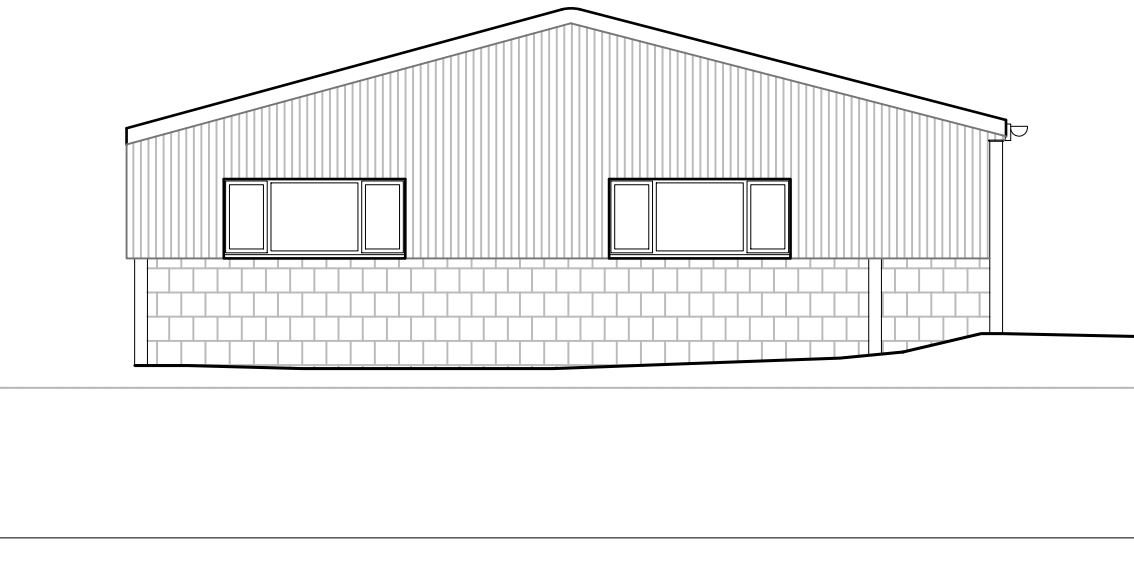


Barn 1 Elevations as proposed
scale 1:100

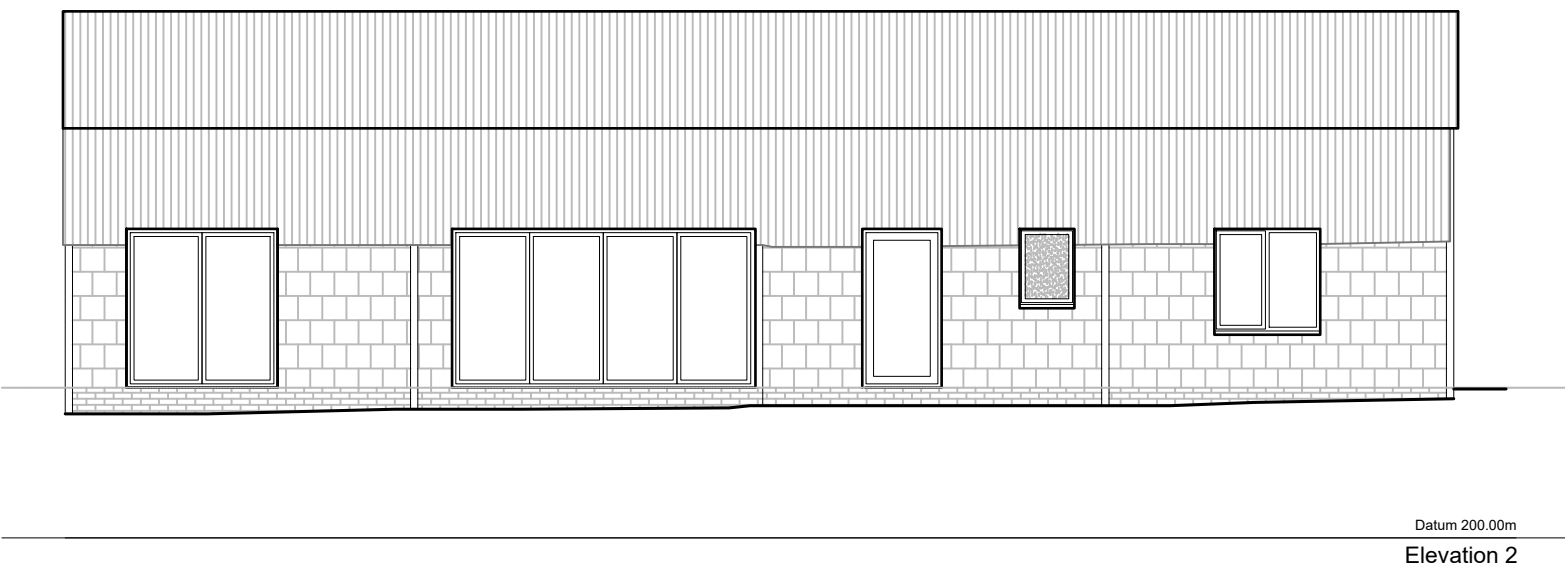


Barn 2 Elevations as proposed
scale 1:100

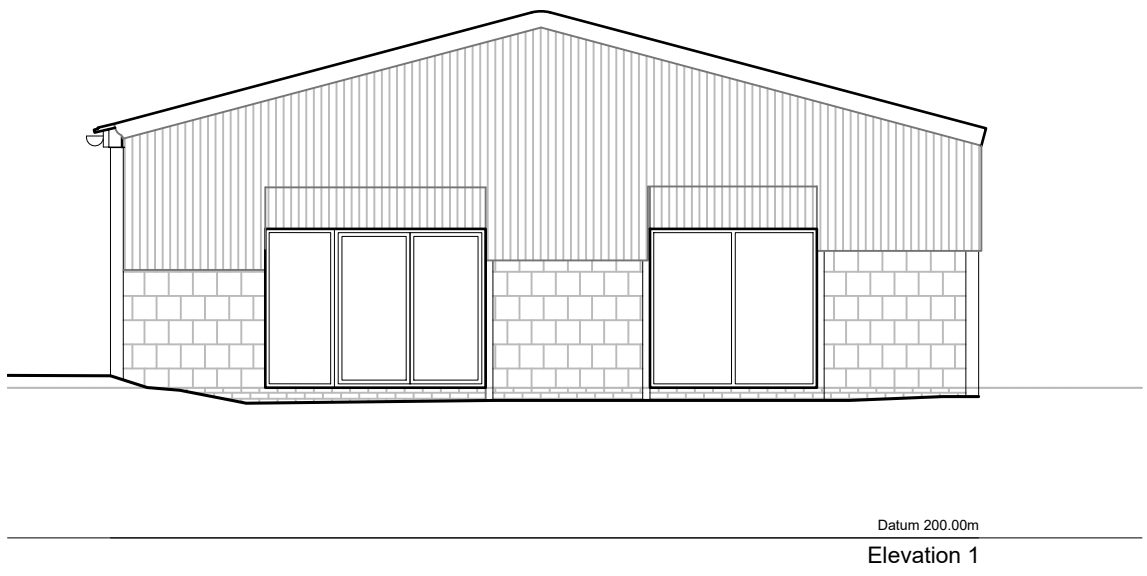

Ground floor plan as proposed
scale 1:100

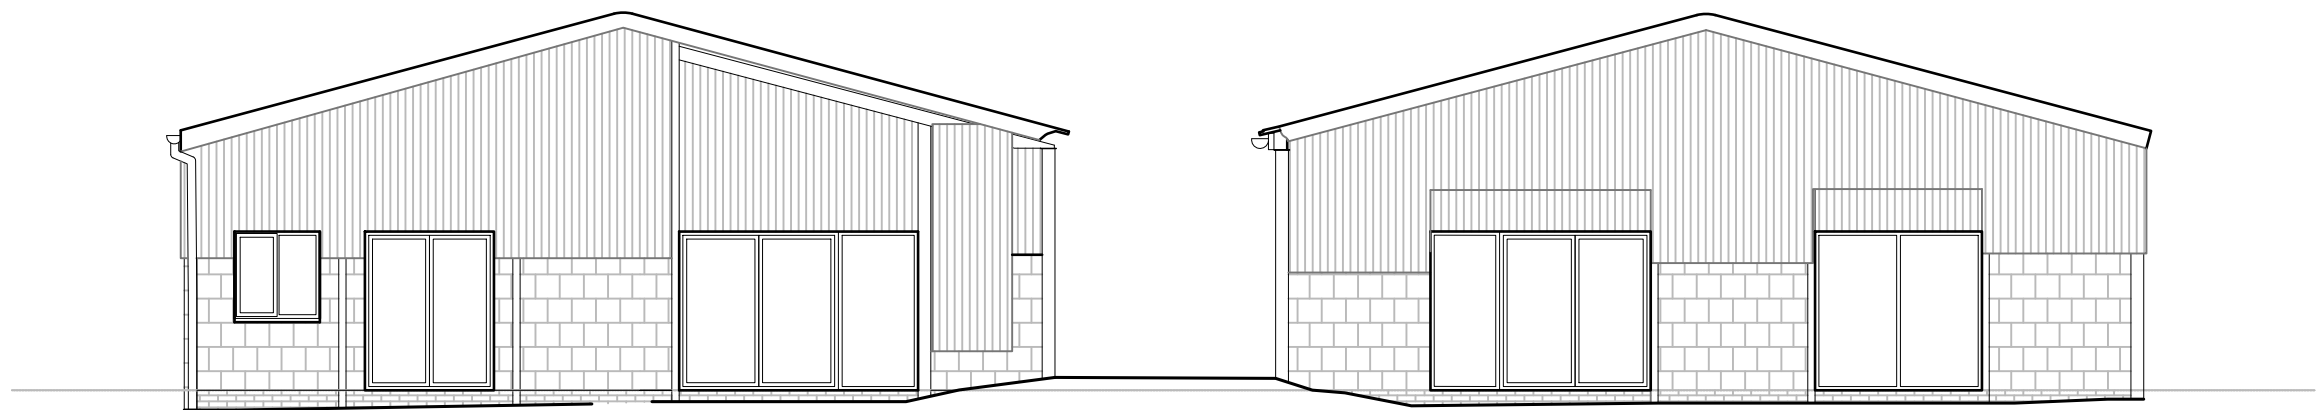

Barn 1 & 2 Elevations as proposed
scale 1:100

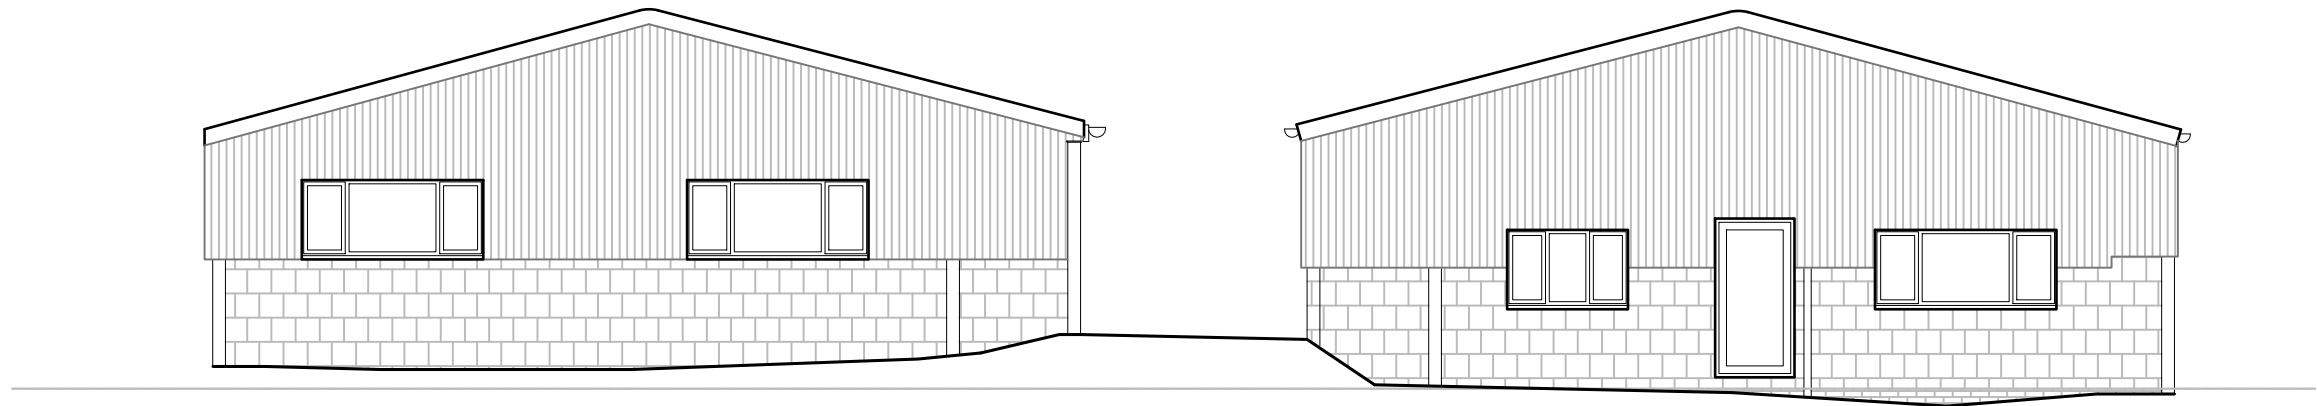

Barn 1 & 2 Elevations as proposed
scale 1:100

Floor space key



Red line indicates boundary for **floor space*** calculations

floor space defined as internal area of building measured to **internal face of existing **external walls***

Barn 1 Floor space = 184.4sqm

Barn 2 Floor space = 172.3sqm

Space key:

1. Entrance hall
2. Utility/ boot room
3. Living room
4. Kitchen/ dining
5. Bedroom
6. Bathroom
7. En-suite
8. Office/ study
9. Store

