


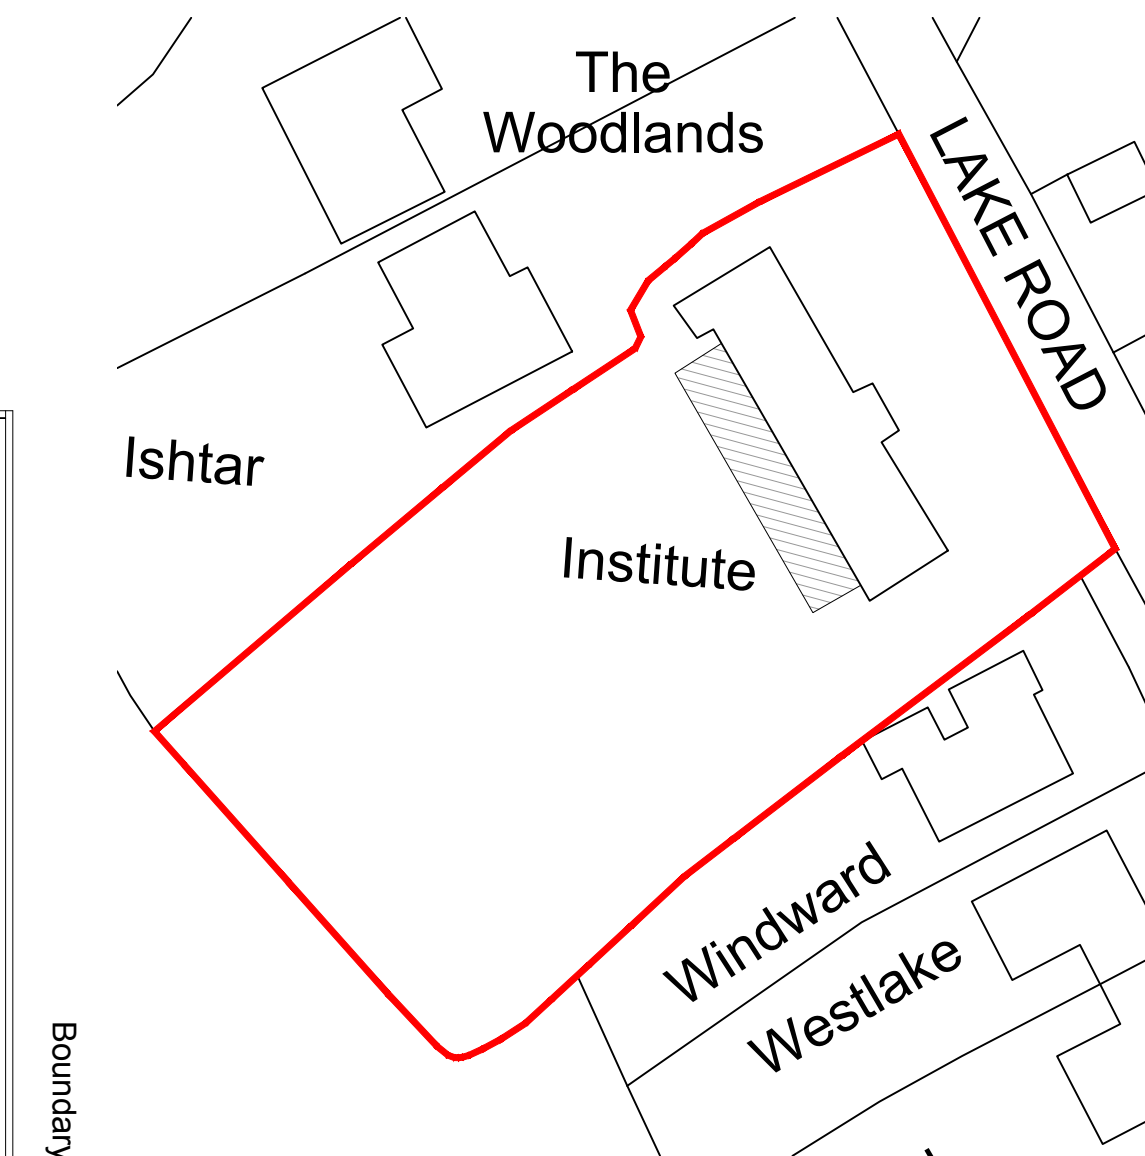


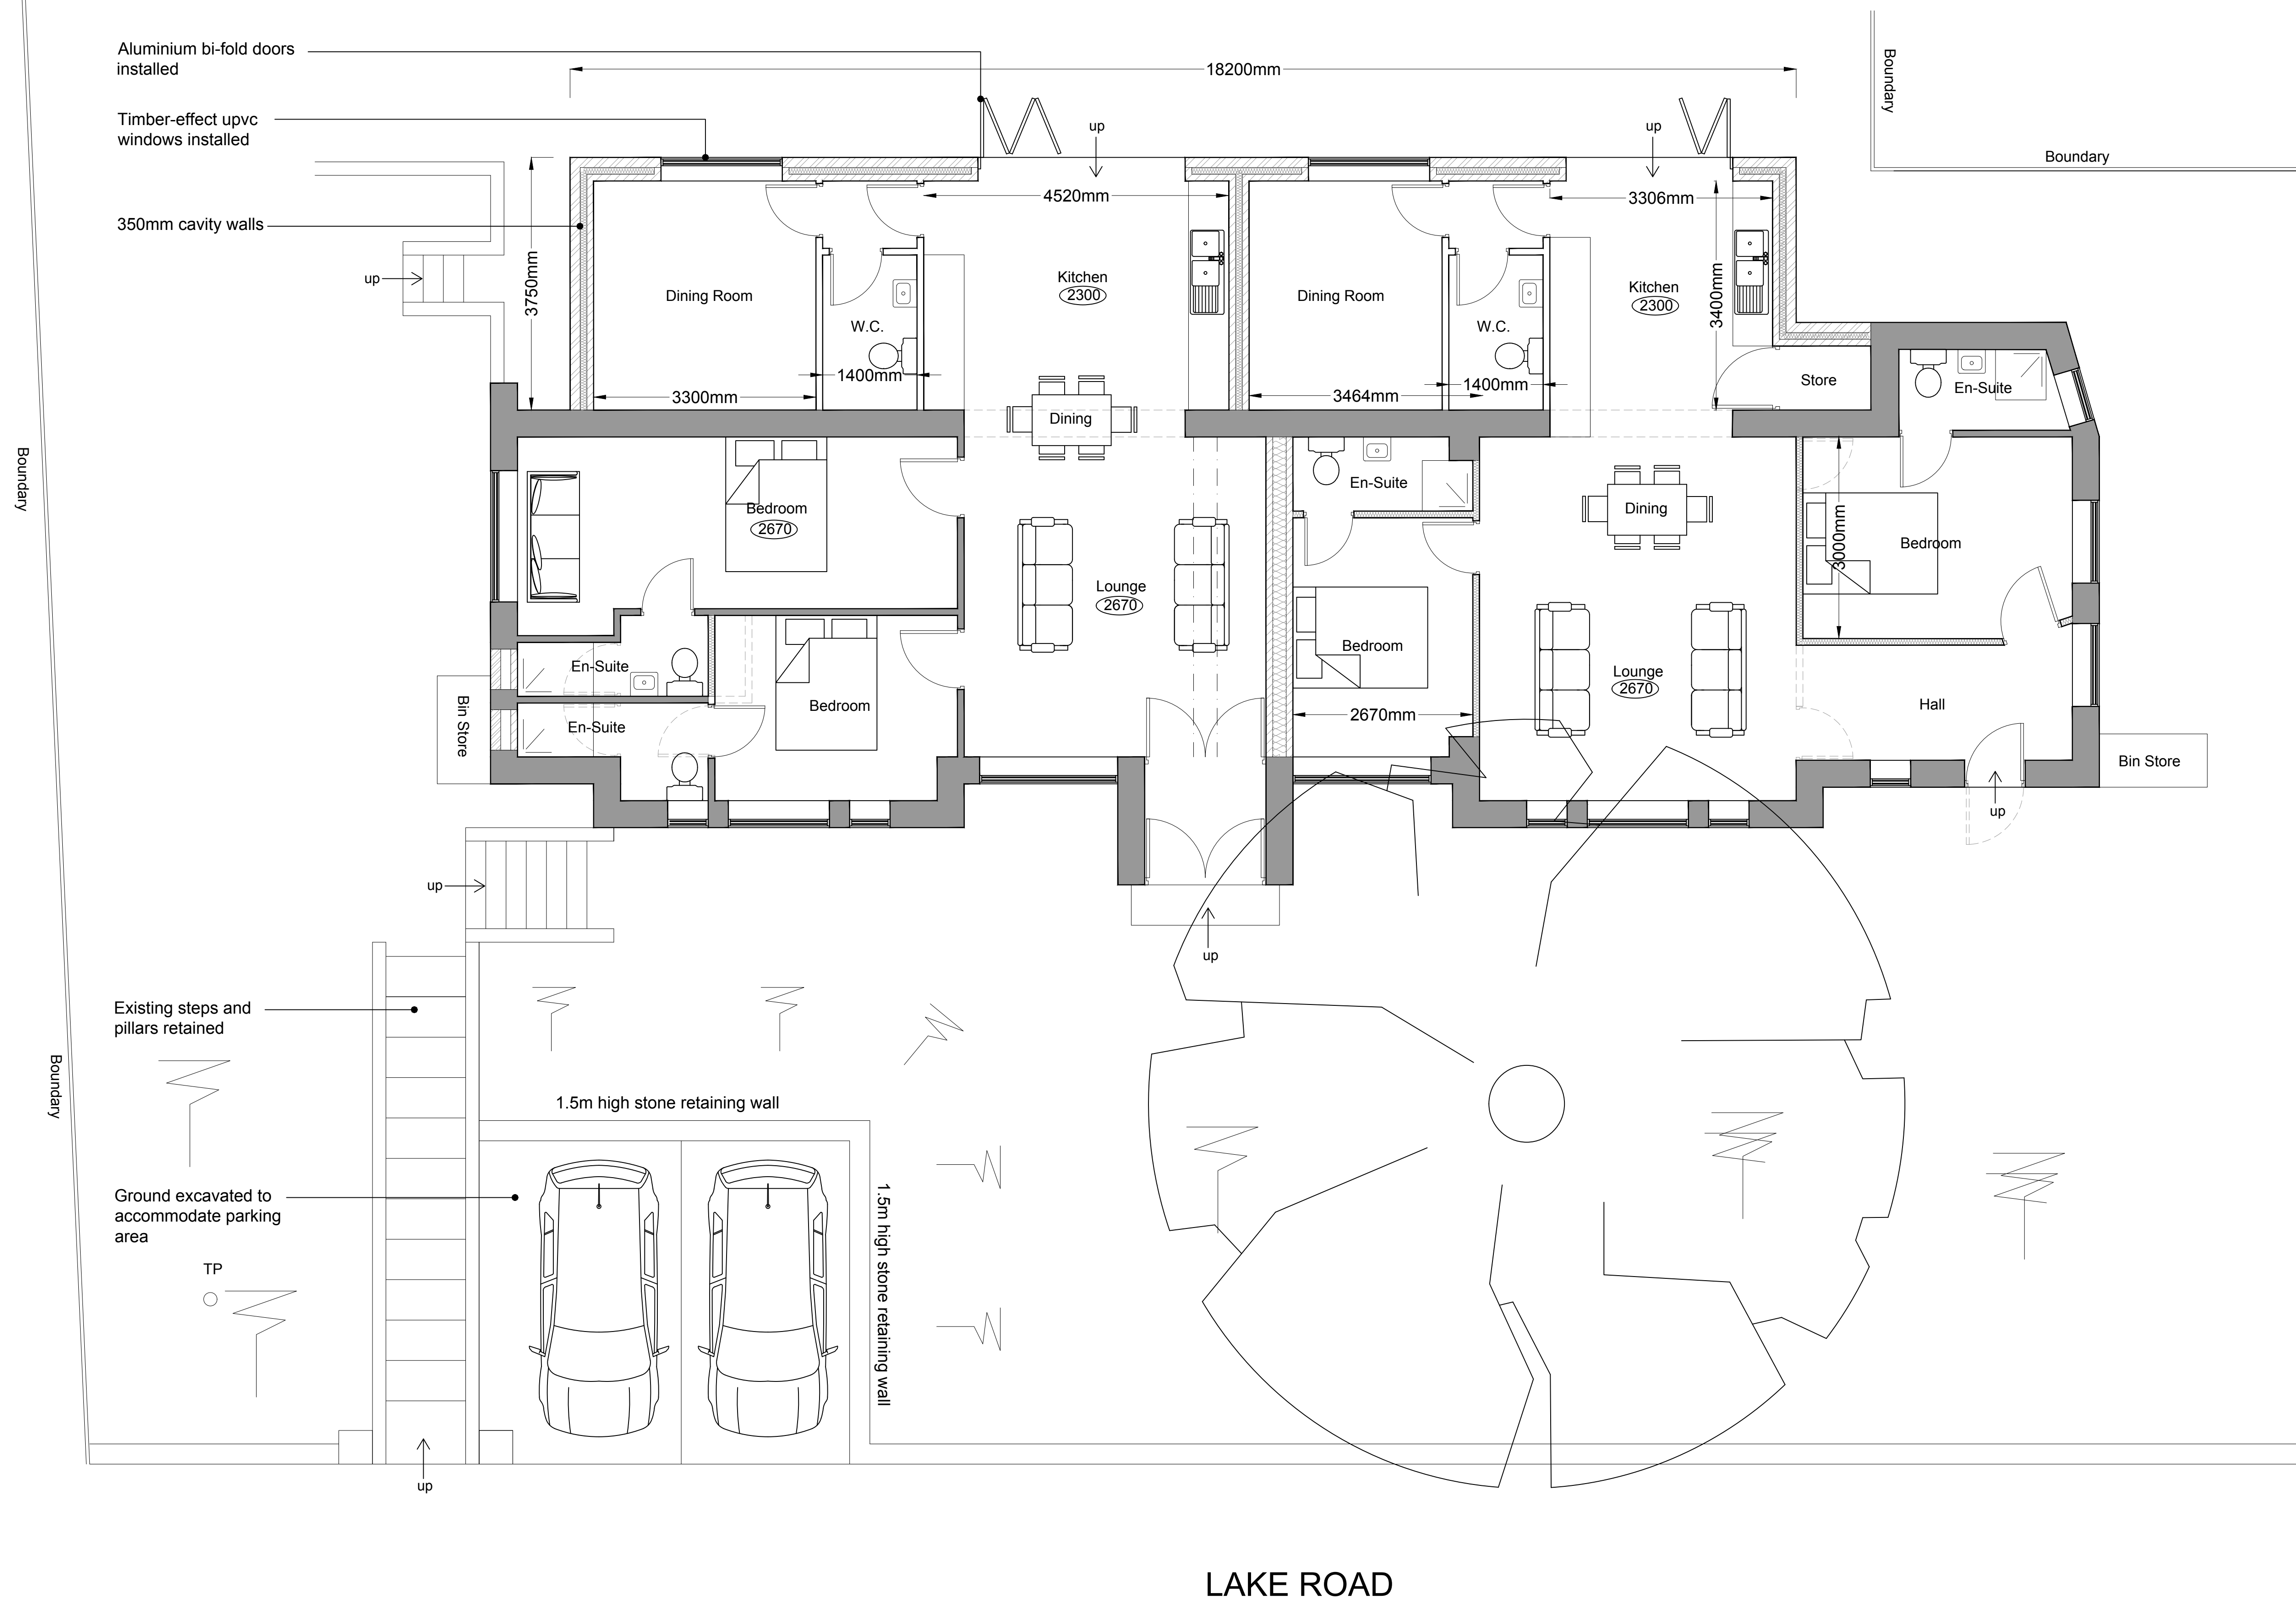

PROPOSED SITE PLAN - 1:500

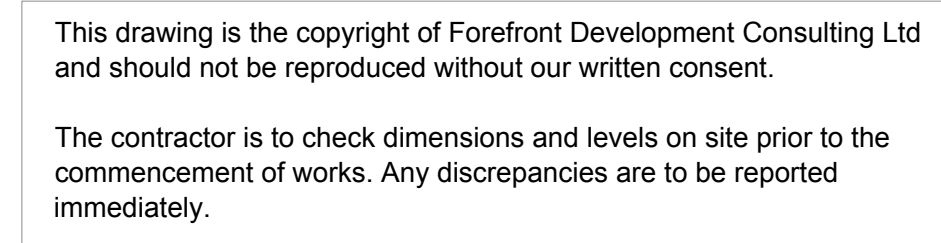

PROPOSED LOCATION PLAN - 1:1250

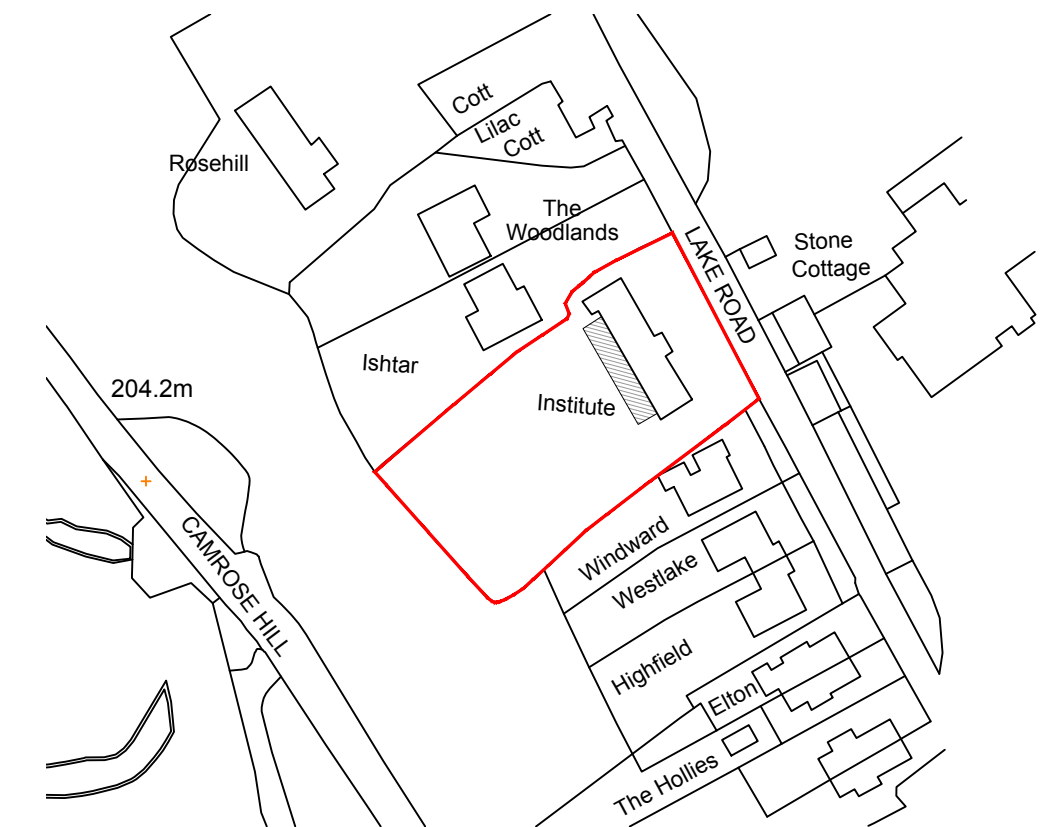

FOREFRONT

DEVELOPMENT CONSULTING

4 Ridge House, Ridge House Drive, Festival Park, S-O-T. ST1 5SJ
Office 01782 216912 WWW.FOREFRONTDC.COM

CLIENT

MR P HORWELL

PROJECT

Proposed change of use from Sui-Generis to 2 no residential dwellings with single storey rear extensions and internal alterations at Rudyard Memorial Institute, Lake Road, Rudyard, Staffordshire. ST13 8RN

TITLE

Proposed Floor Plan
Crown copyright and Ordnance Survey 0100031673

SCALE

1:50 @ A1

DRG NO.

23-137-04

REV.

DRAWN

ATG

DATE _____

11 / 12 / 23

DESCRIPTION

DATE

PLANNING