






PROPOSED FRONT ELEVATION

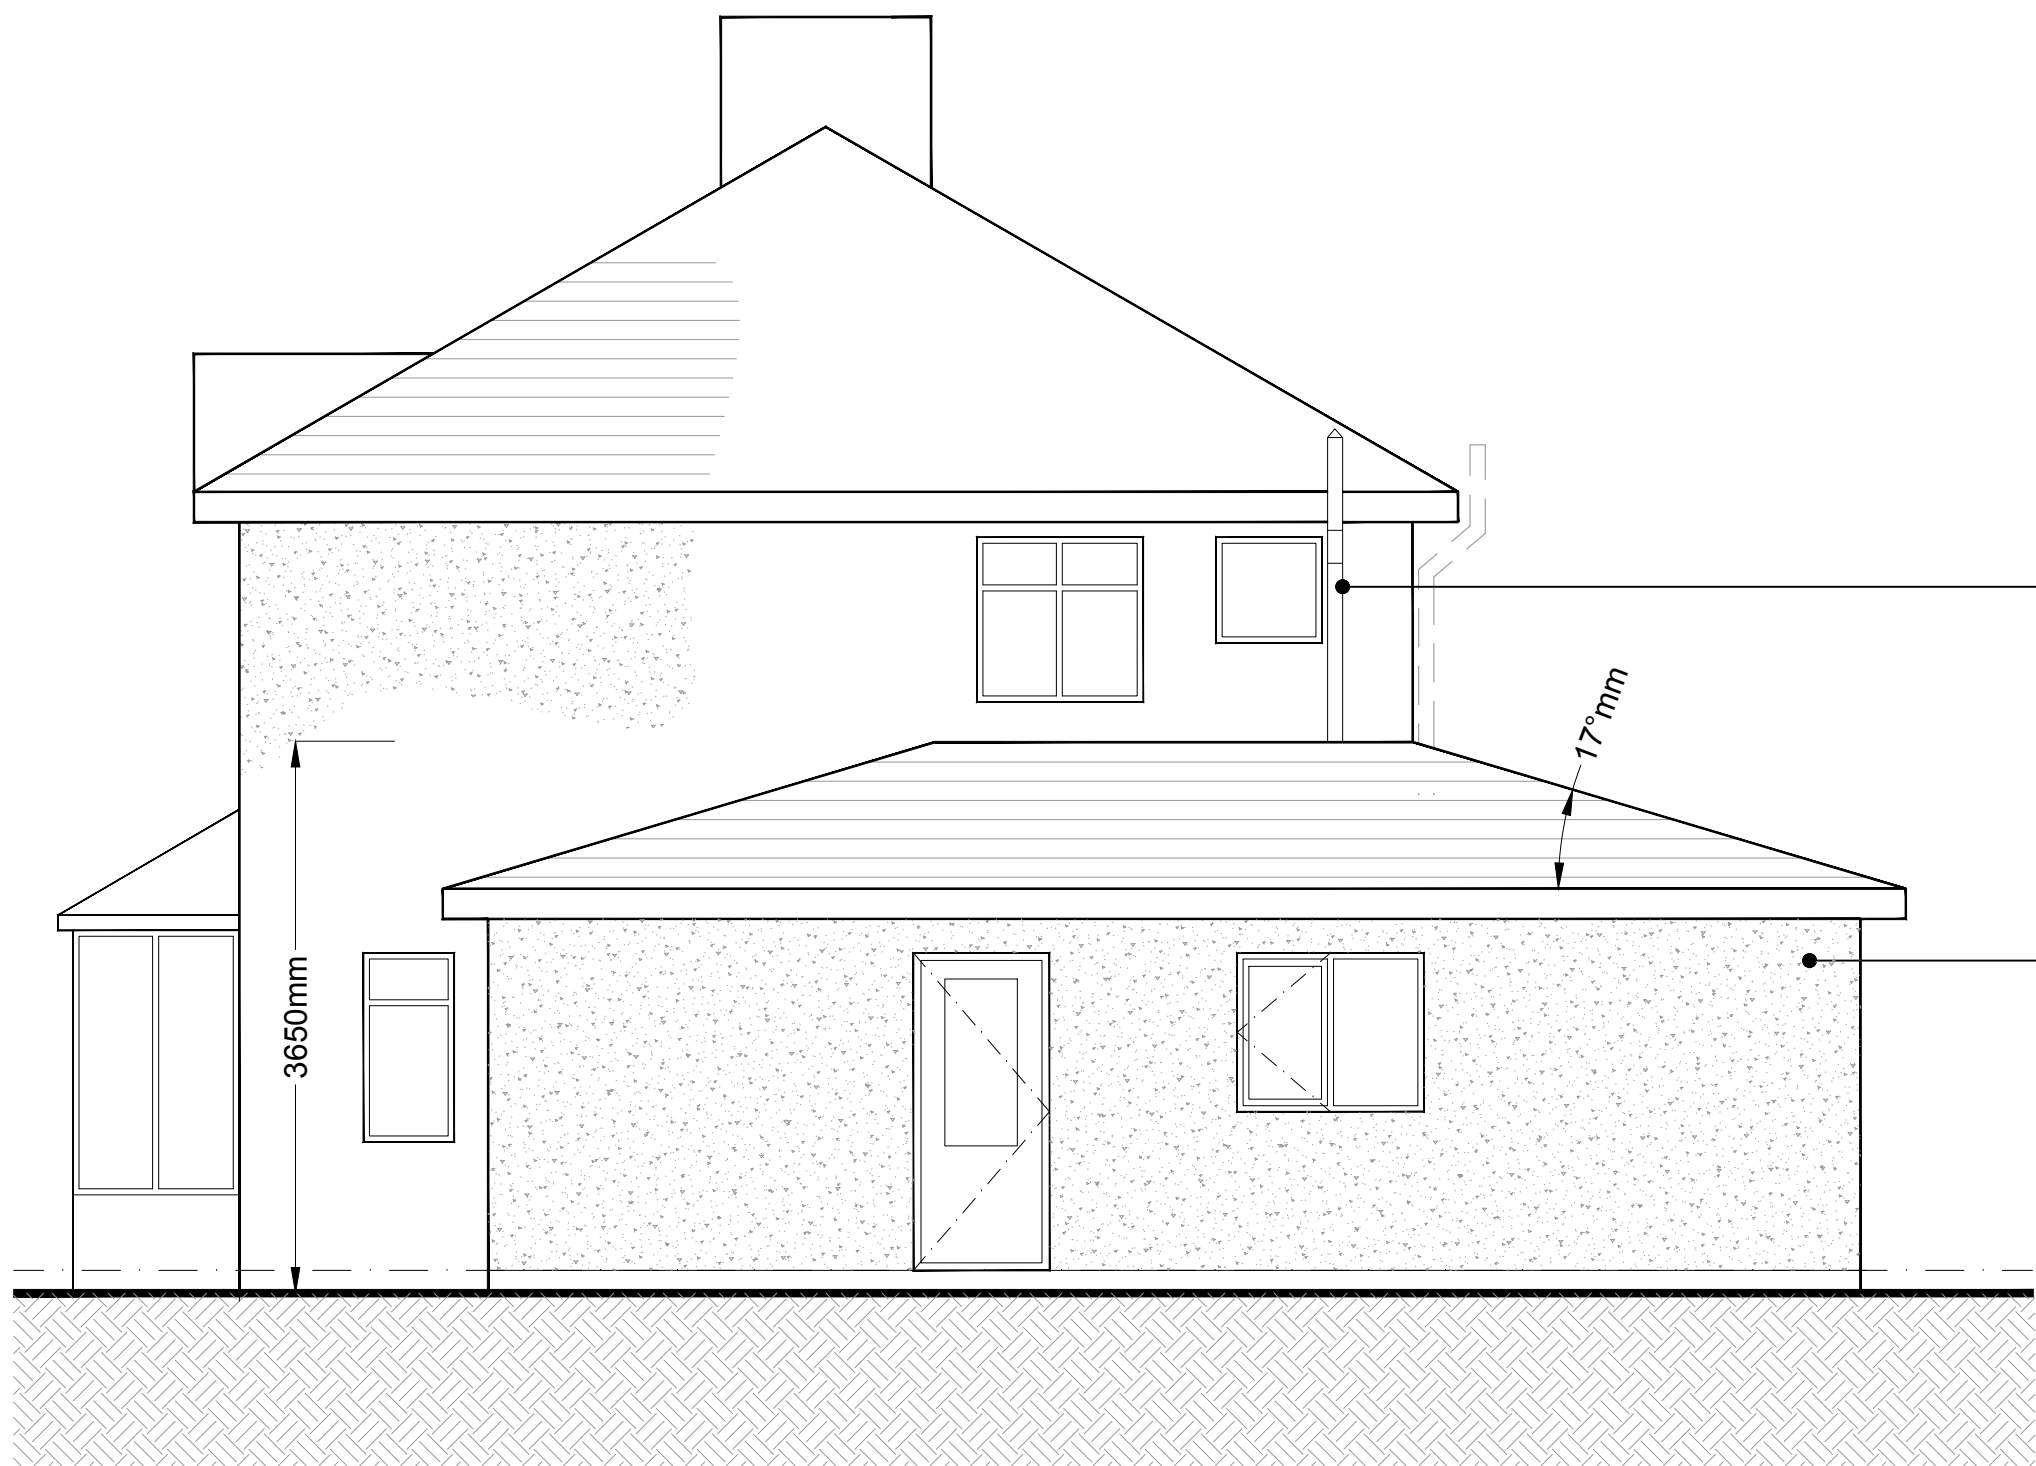



PROPOSED SIDE ELEVATION

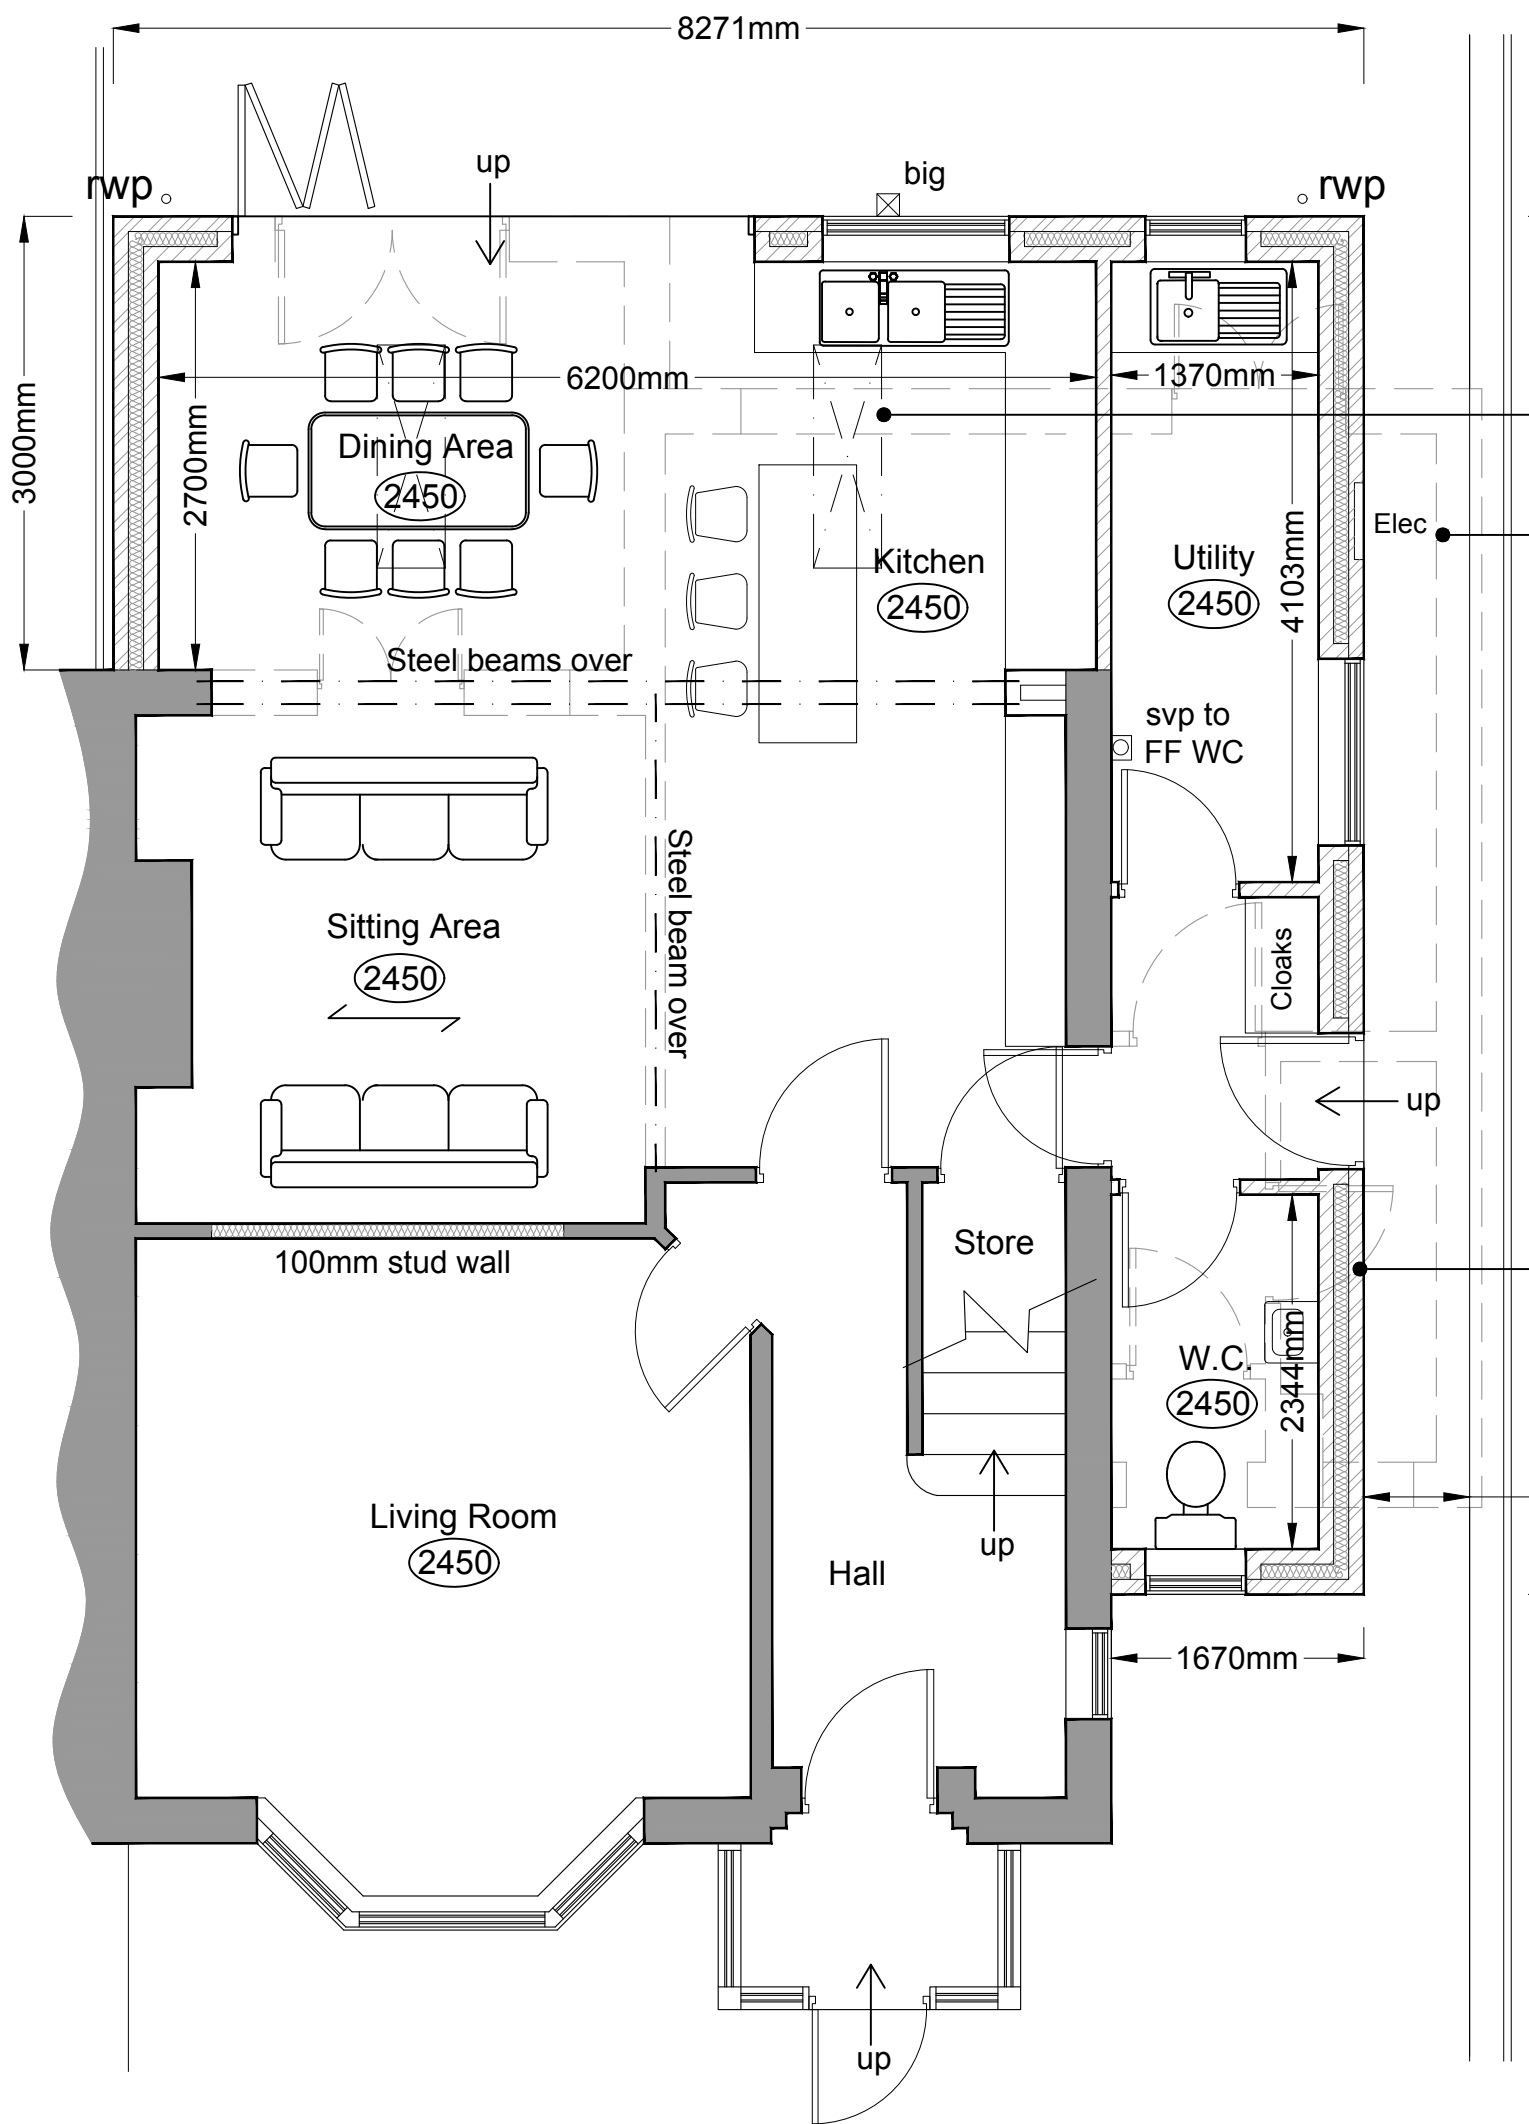

PROPOSED GROUND FLOOR PLAN

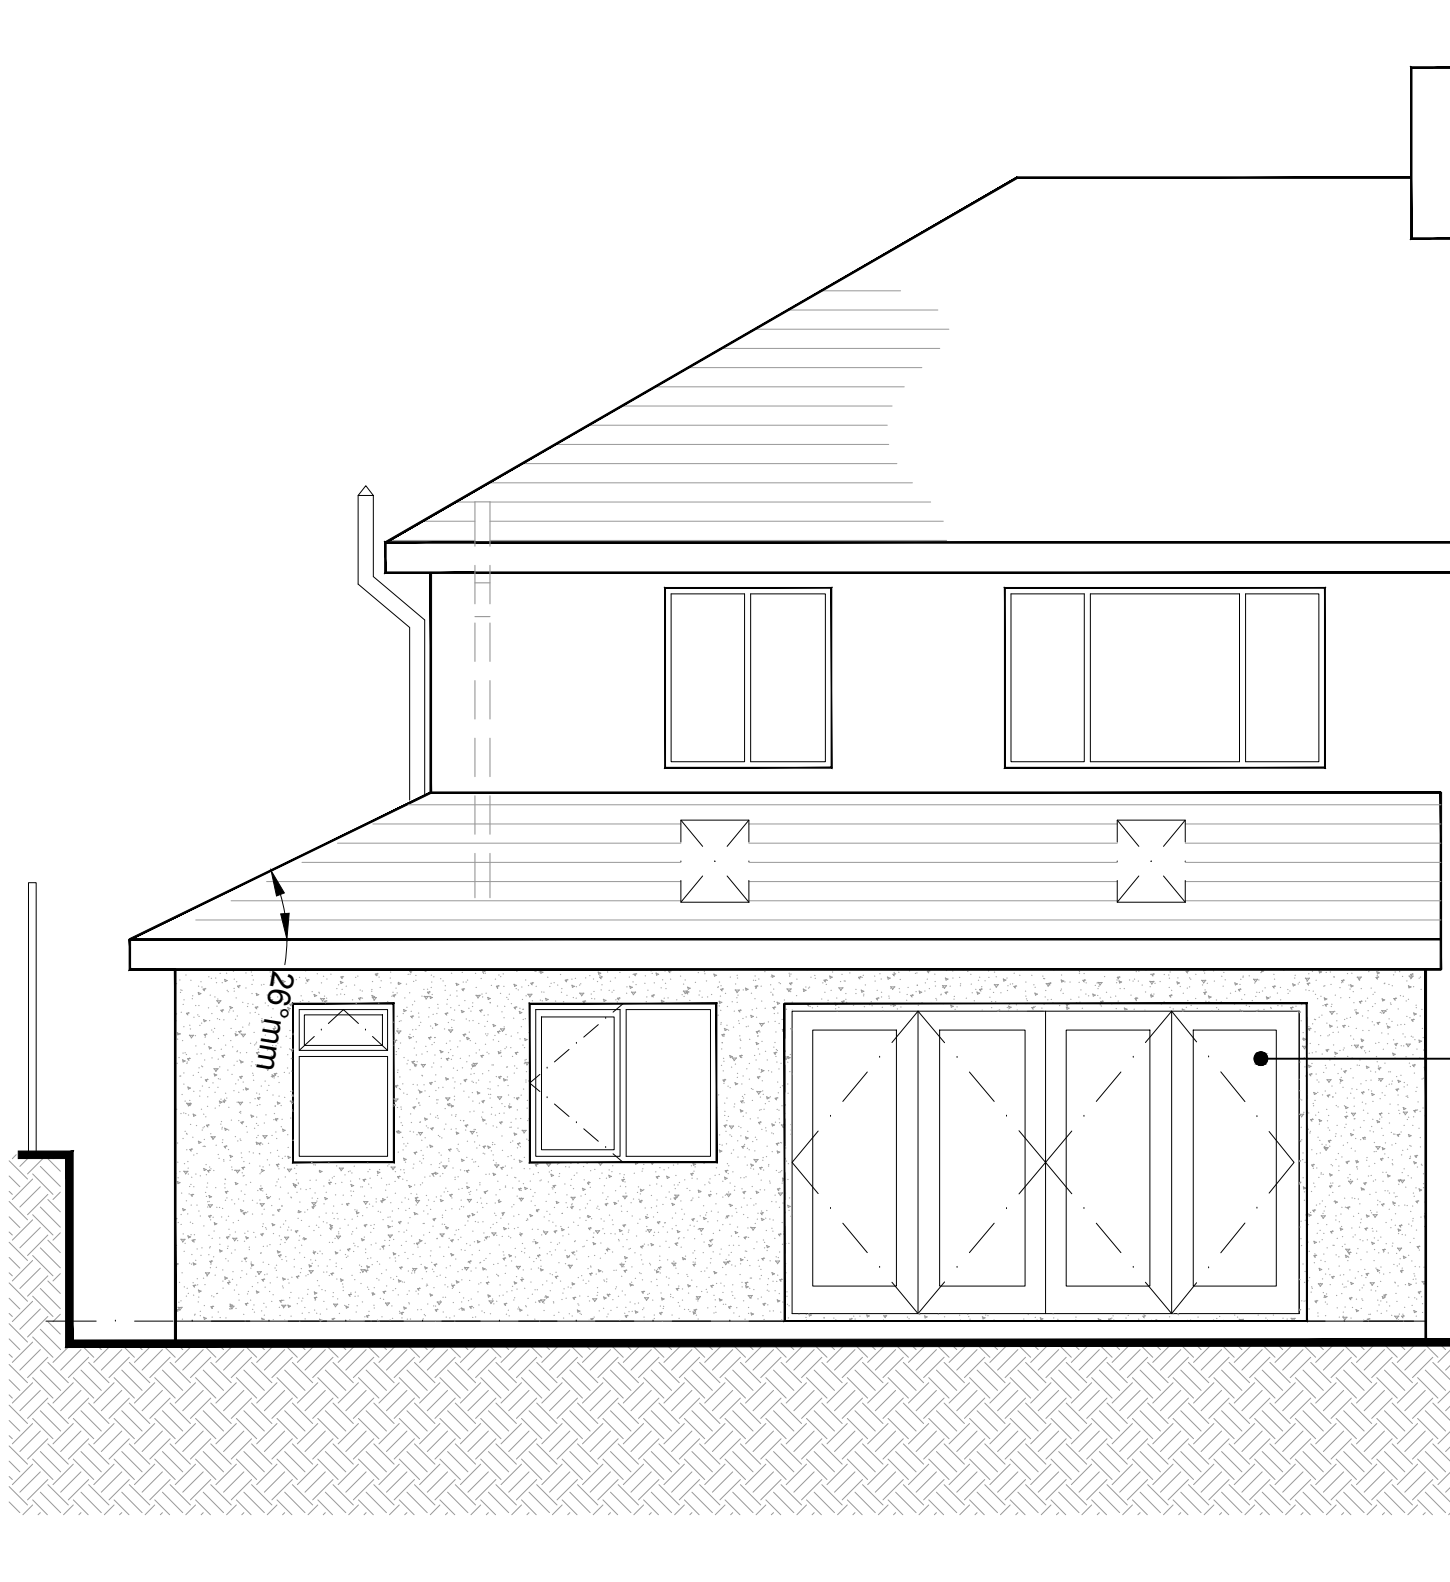

PROPOSED REAR ELEVATION

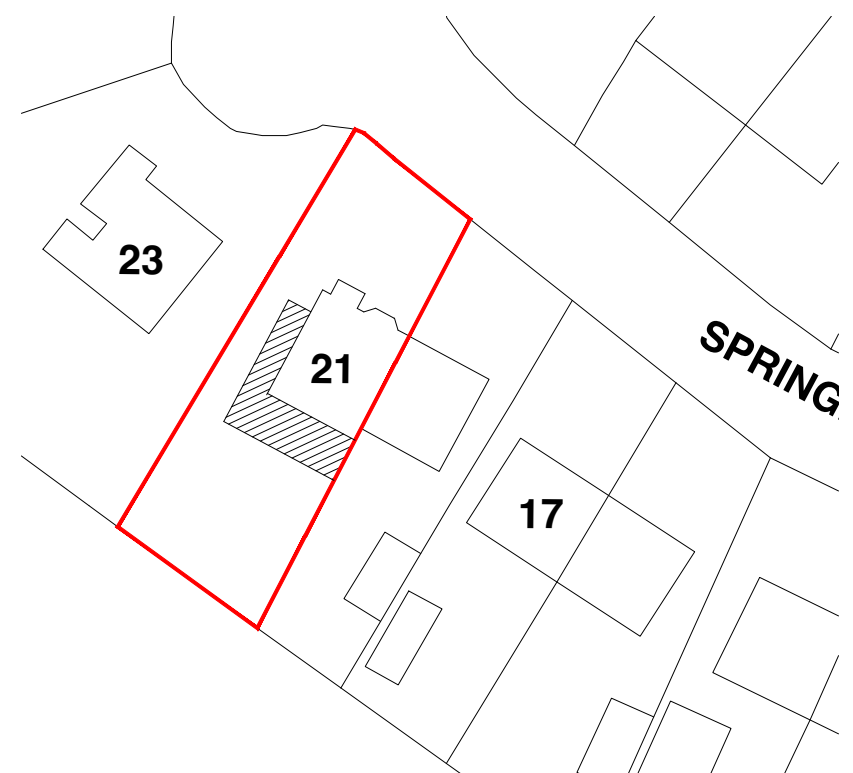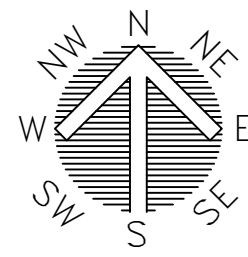

PROPOSED SITE PLAN - 1:500



PROPOSED LOCATION PLAN - 1:1250



FOREFRONT
DEVELOPMENT CONSULTING

4 Ridge House, Ridge House Drive, Festival Park, S-O-T. ST1 5SJ
Office 01782 216912 WWW.FOREFRONTDC.COM

CLIENT

MR A COPELAND

PROJECT

Proposed single storey side/ rear extensions at 21
Springbank Avenue, Endon, Staffs. ST9 9EL

TITLE

Proposed Ground Floor Plan and Elevations
Crown copyright and Ordnance Survey 0100031673

SCALE

1:50 @ A1

DRG NO.

23-AC-02

REV.

DRAWN

ATG

DATE

12 / 11 / 23

DESCRIPTION

DATE

PLANNING