



Existing SBI

As Shown on the Site plan
no works will be carried out
within the SBI area and will
remain as existing

Rev	Drawn	Comments	Date

Projected fencing to be positioned around the access road
to protect the surrounding SBI along the red edge
boundary and where indicated on plan

PROTECTIVE FENCING TO BE PROVIDED
TO PROTECT RPAS. THE PROTECTIVE
FENCING SHOULD BE ERECTED PRIOR
TO ANY WORKS COMMENCING ON SITE
AND SHALL REMAIN IN SITU FOR THE
DURATION OF THE WORKS

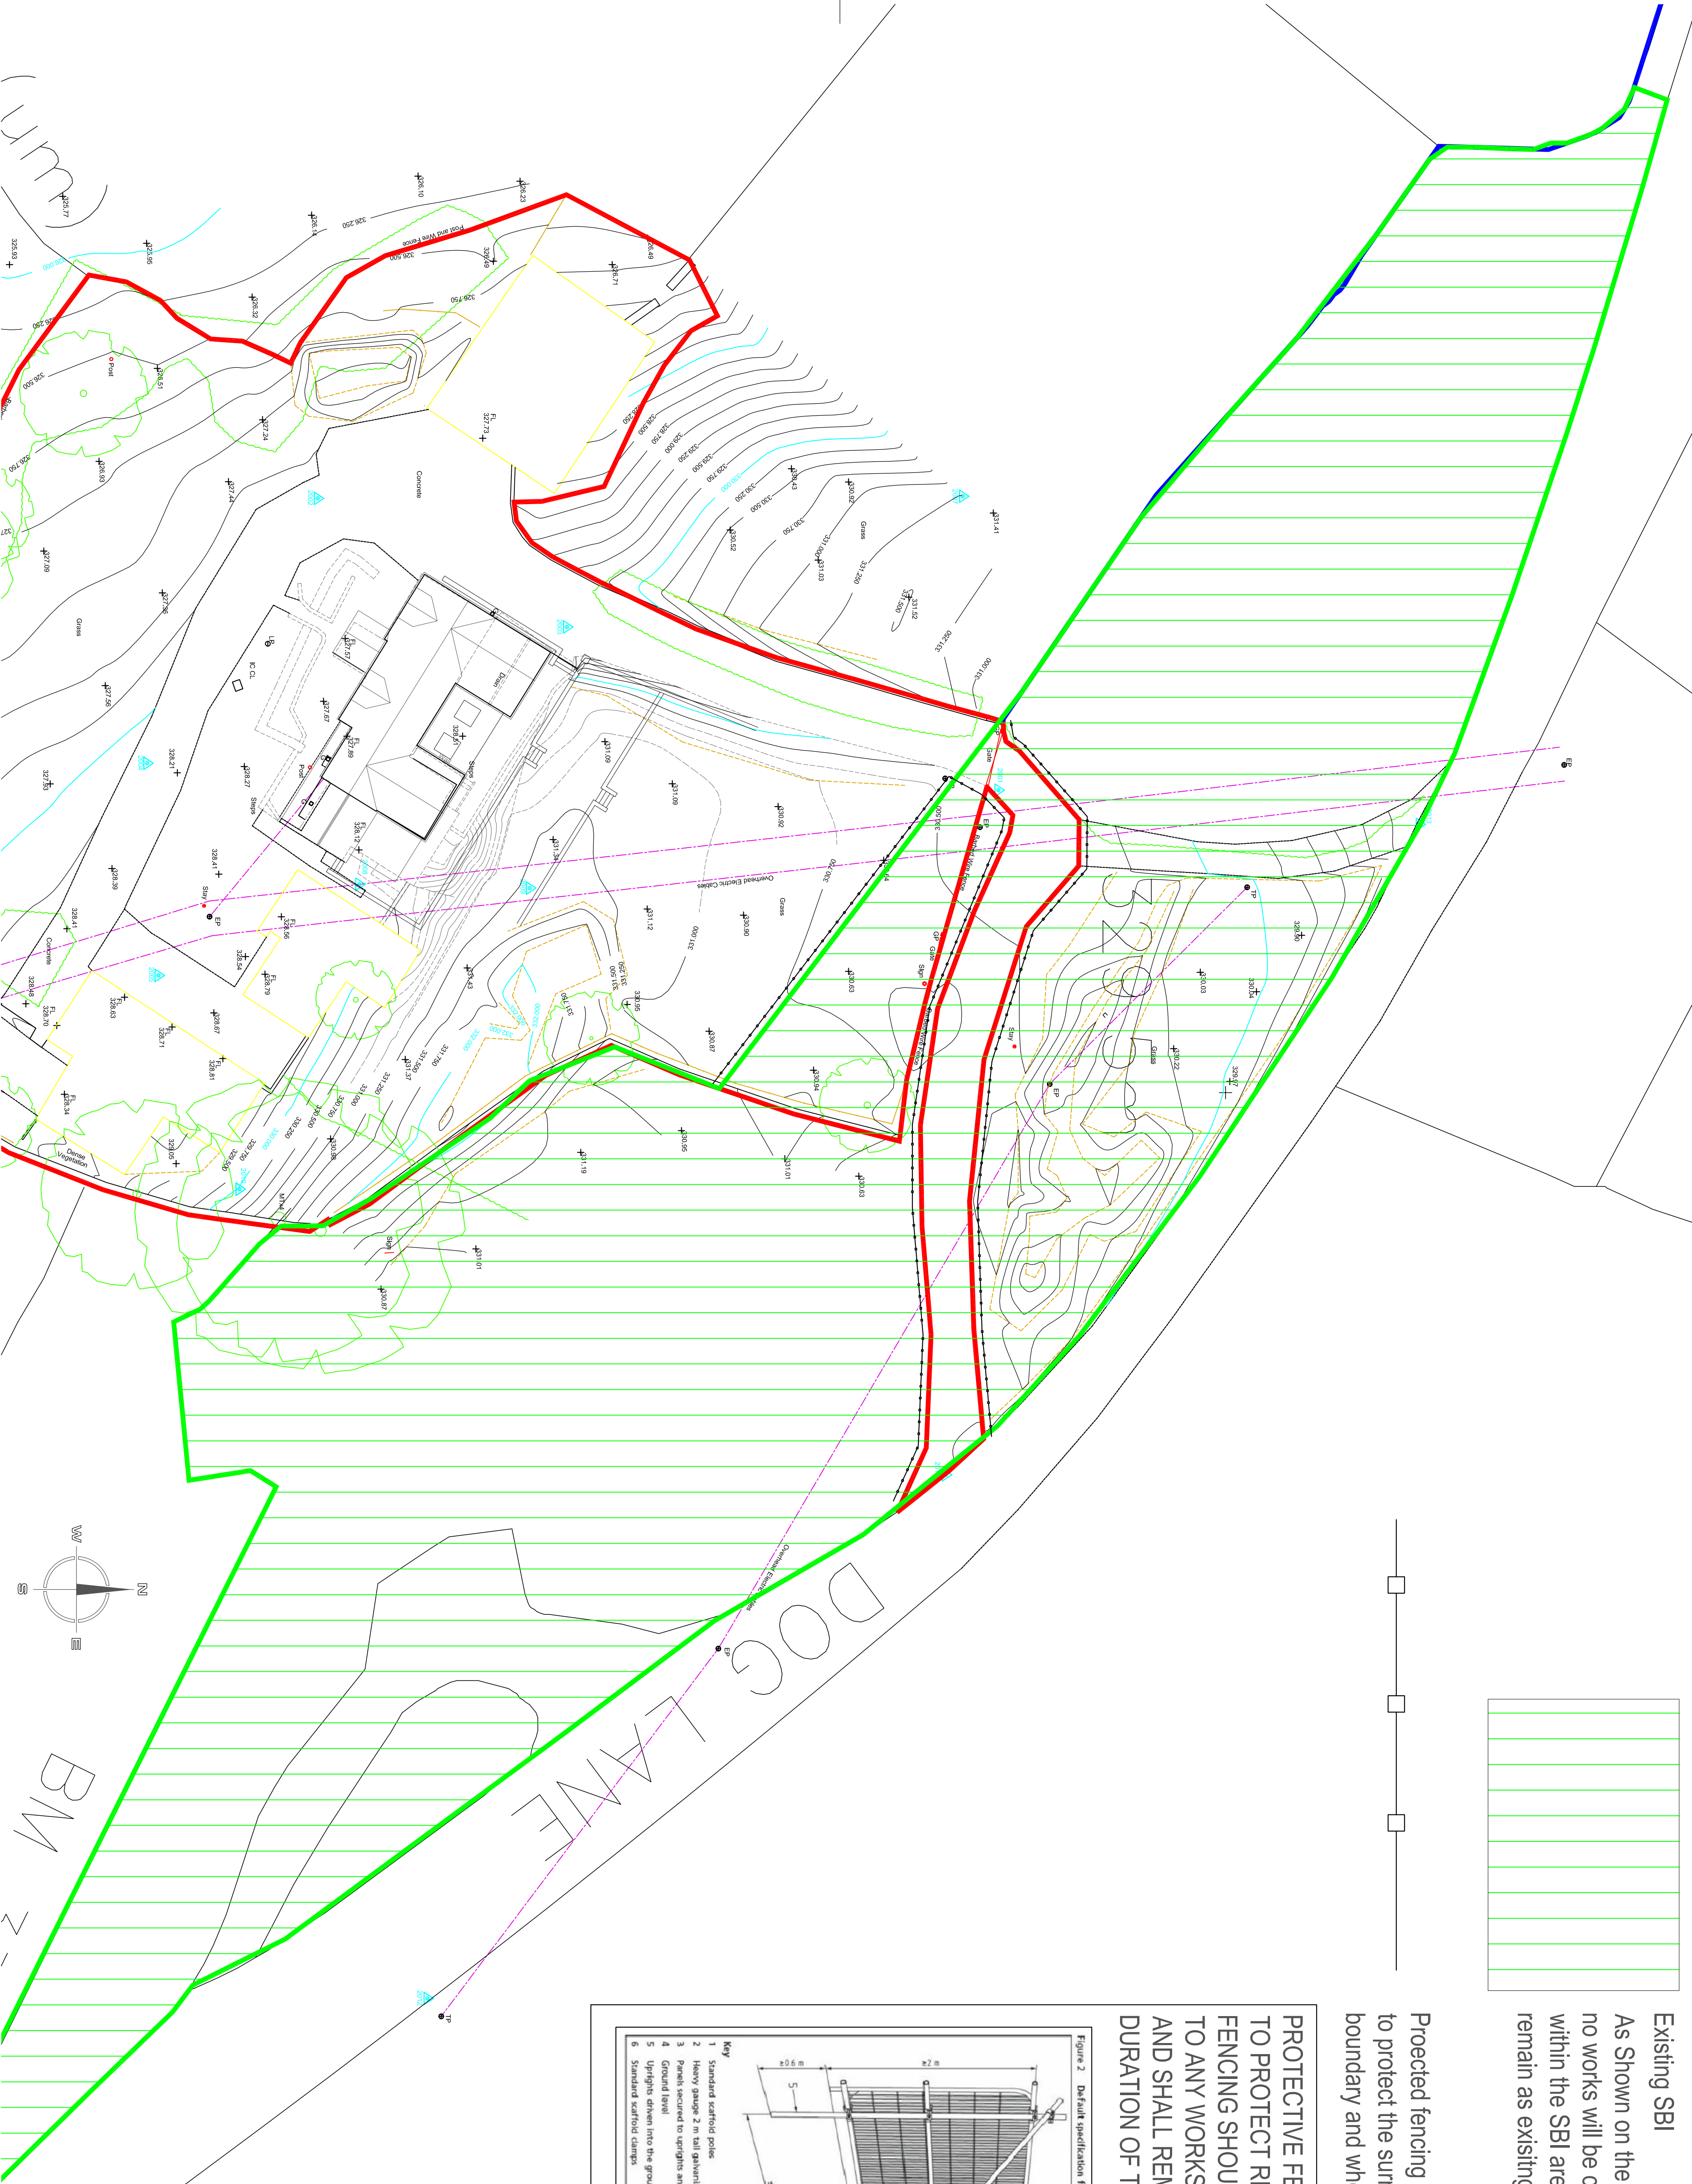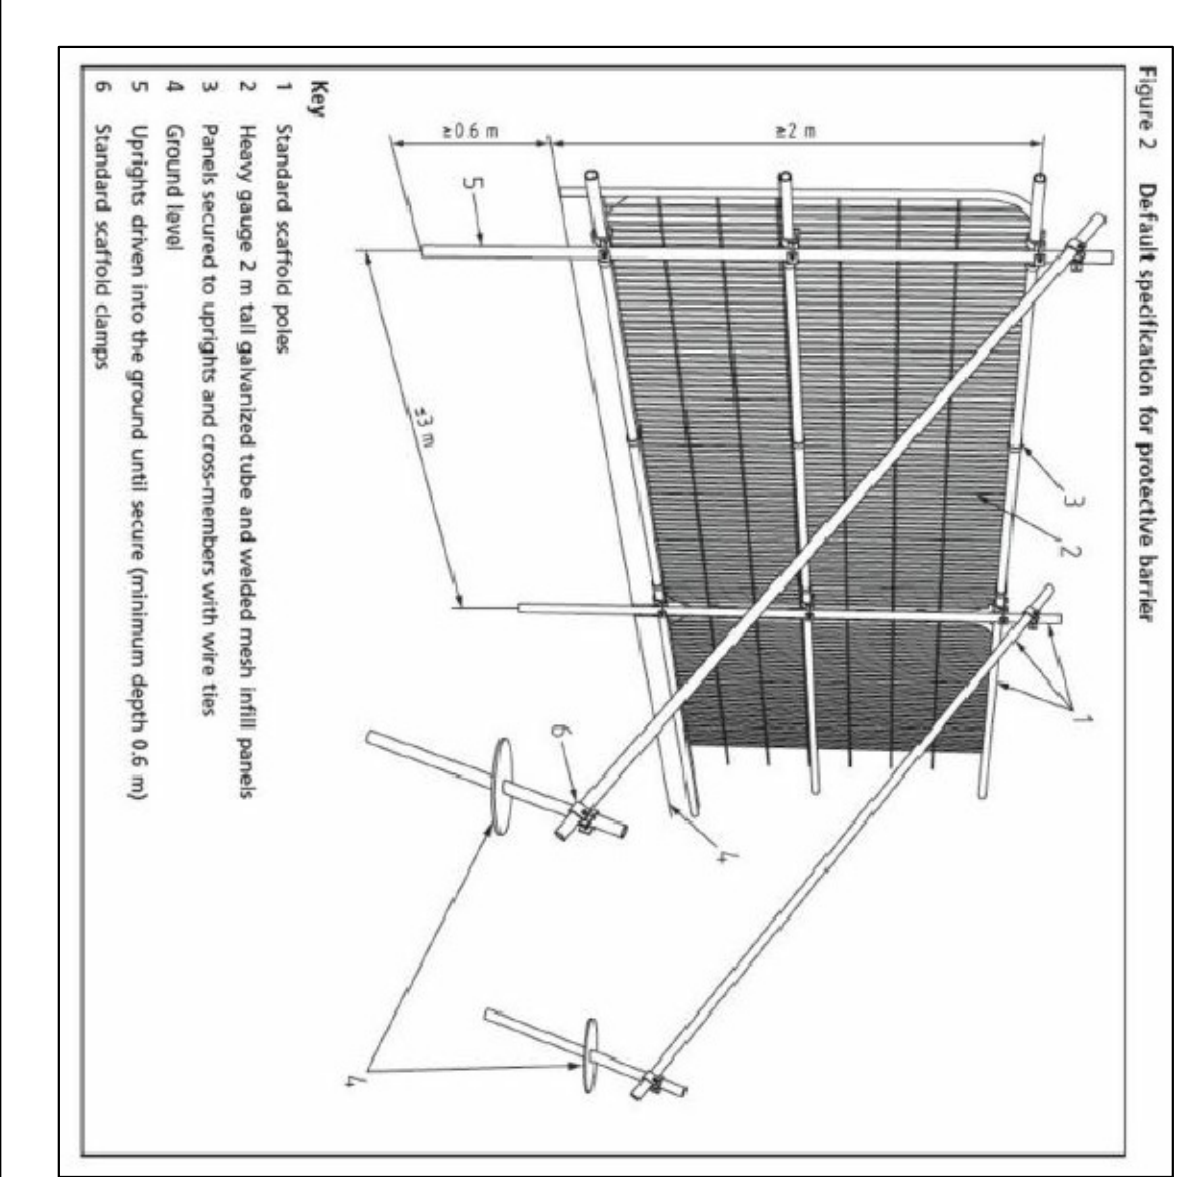

Hewitt&Carr Architects
A: Design&Arch House 1 17-19 Leek Road Creckle ST10 1JE
T: 01832 558892
E: enquiries@hccarchitects.co.uk
W: www.hccarchitects.co.uk

Client
MISS K WARNER
Project
PROPOSED EXTENSIONS AND ALTERATIONS
AT HILLSIDE, IPSTONES EDGE

Title
SITE PLAN AS EXISTING
SITE OF BIOLOGICAL IMPORTANCE

Status
Date
NOV 2023
Scale
@A1 AS NOTED
Drawn
NNC
Checked

Project No.
01275-AL(0)05
Drawing No.

Rev
A

SITE PLAN 1:200