


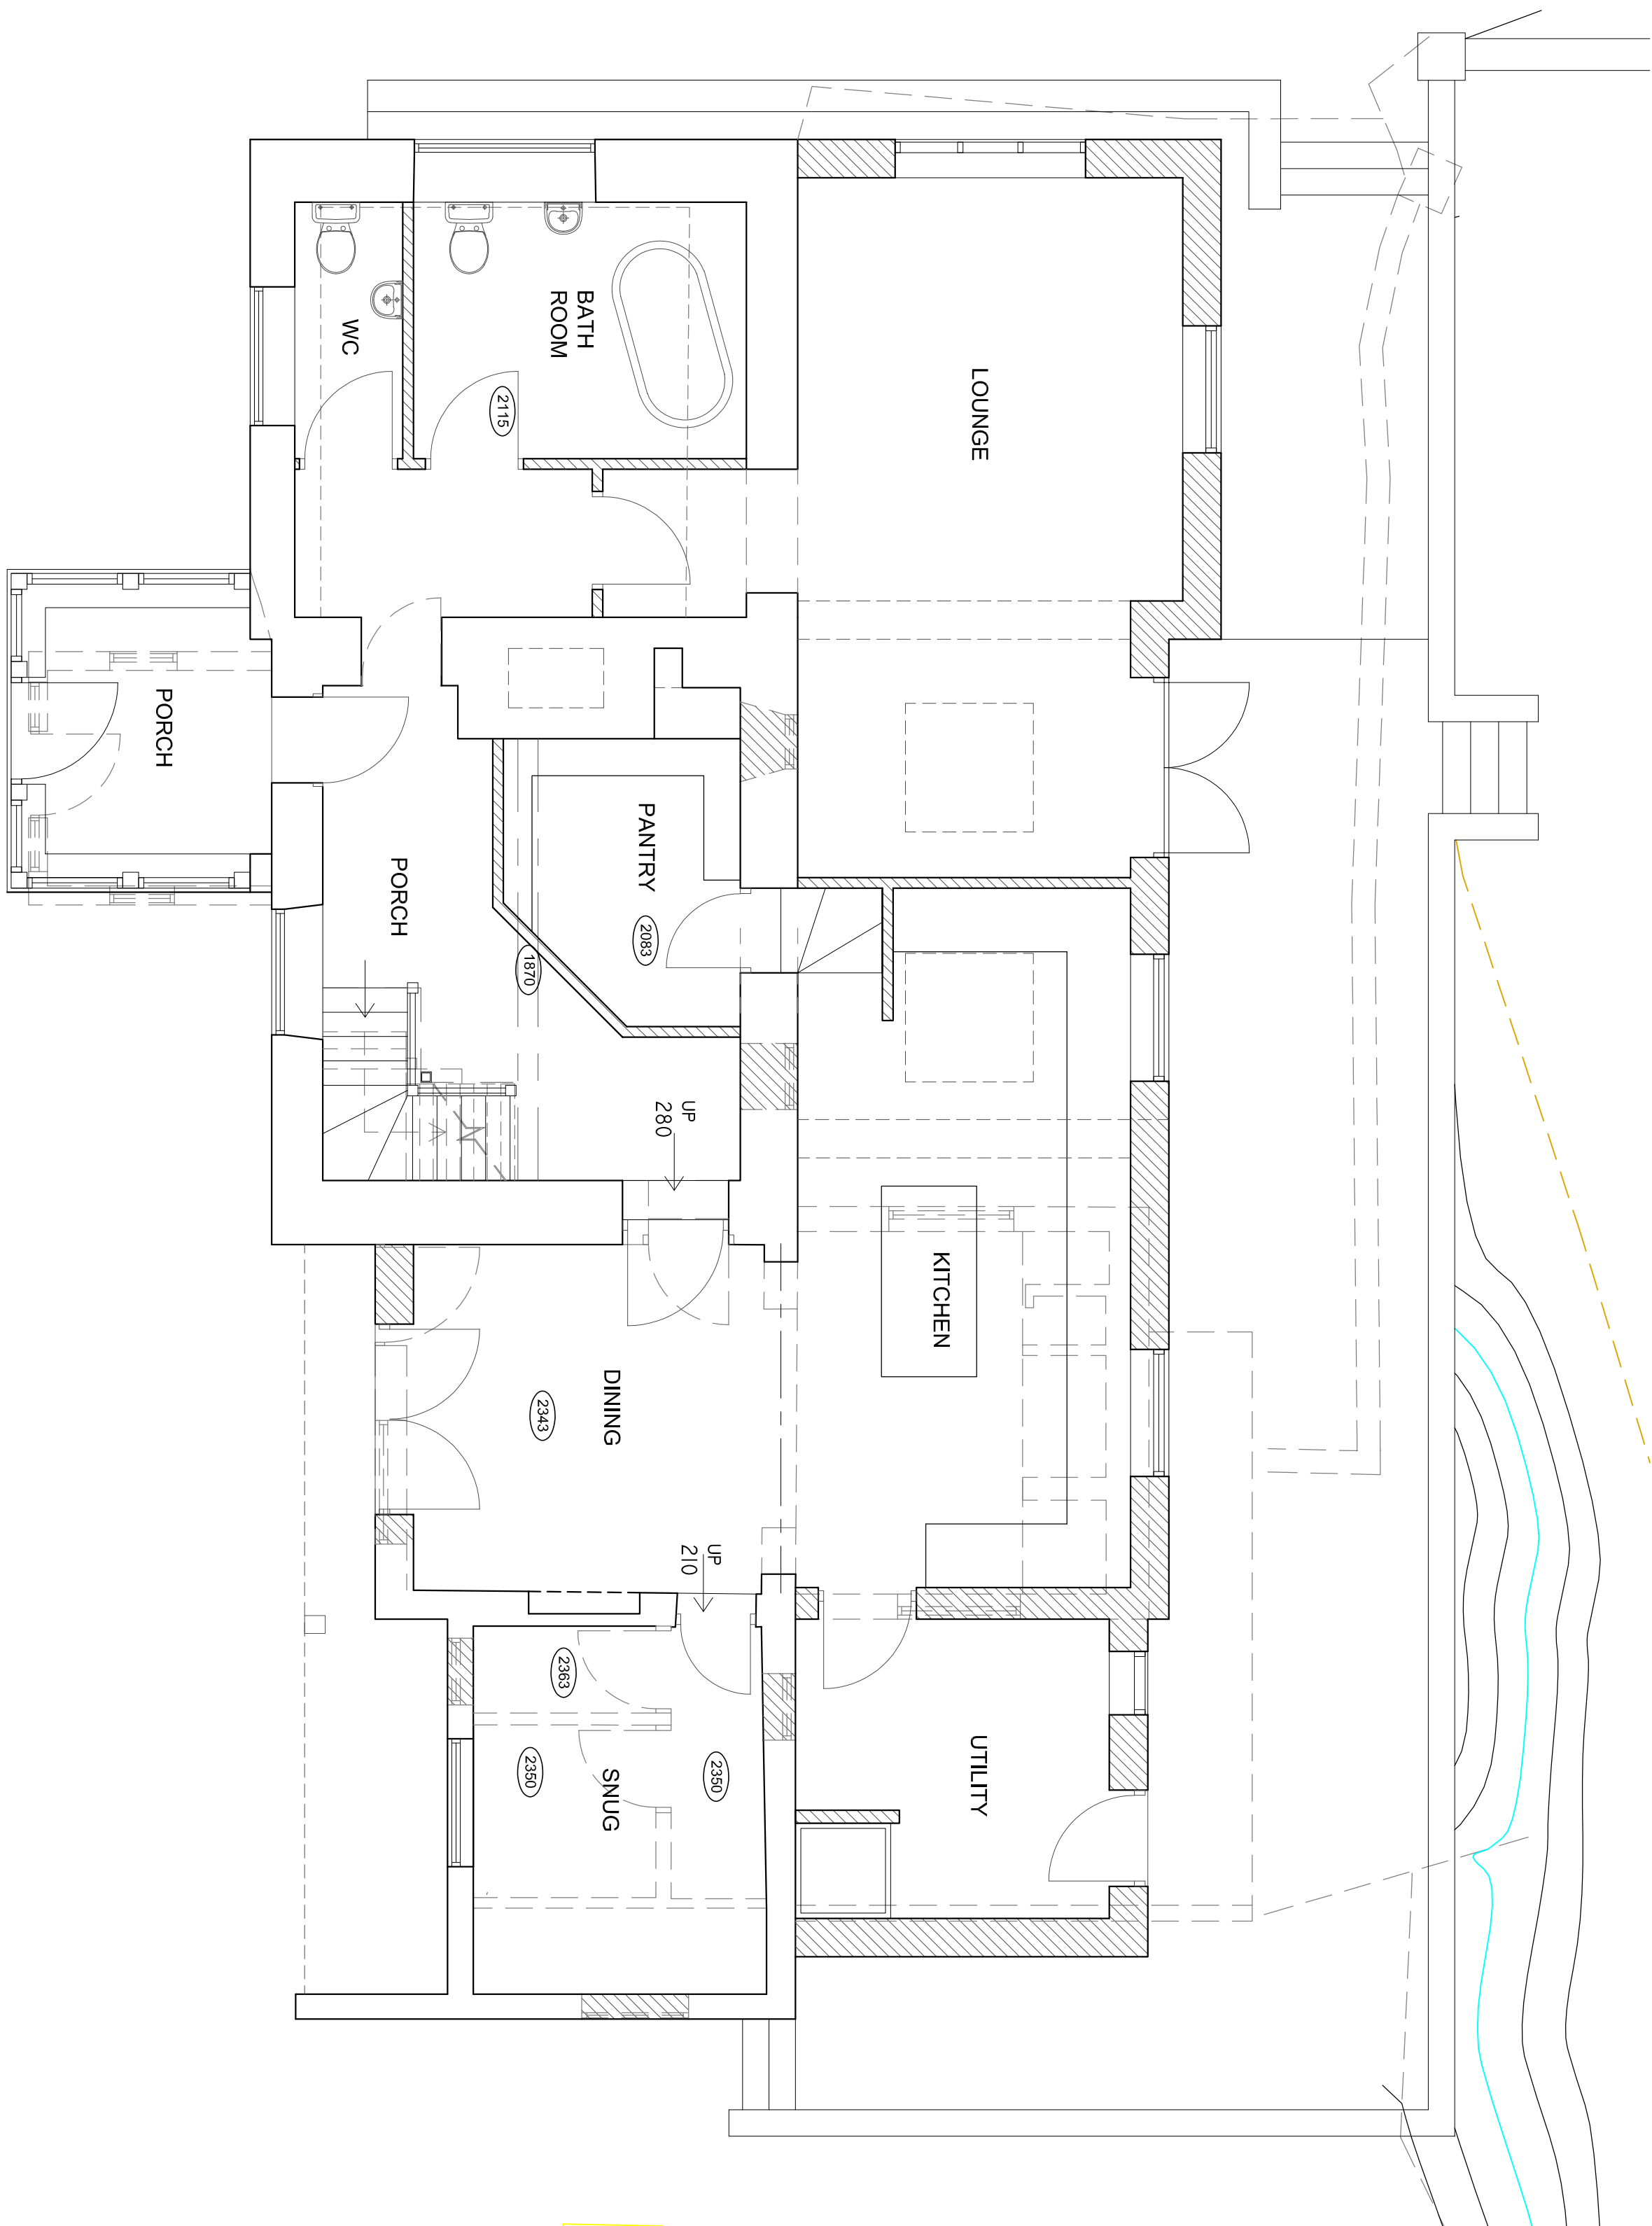


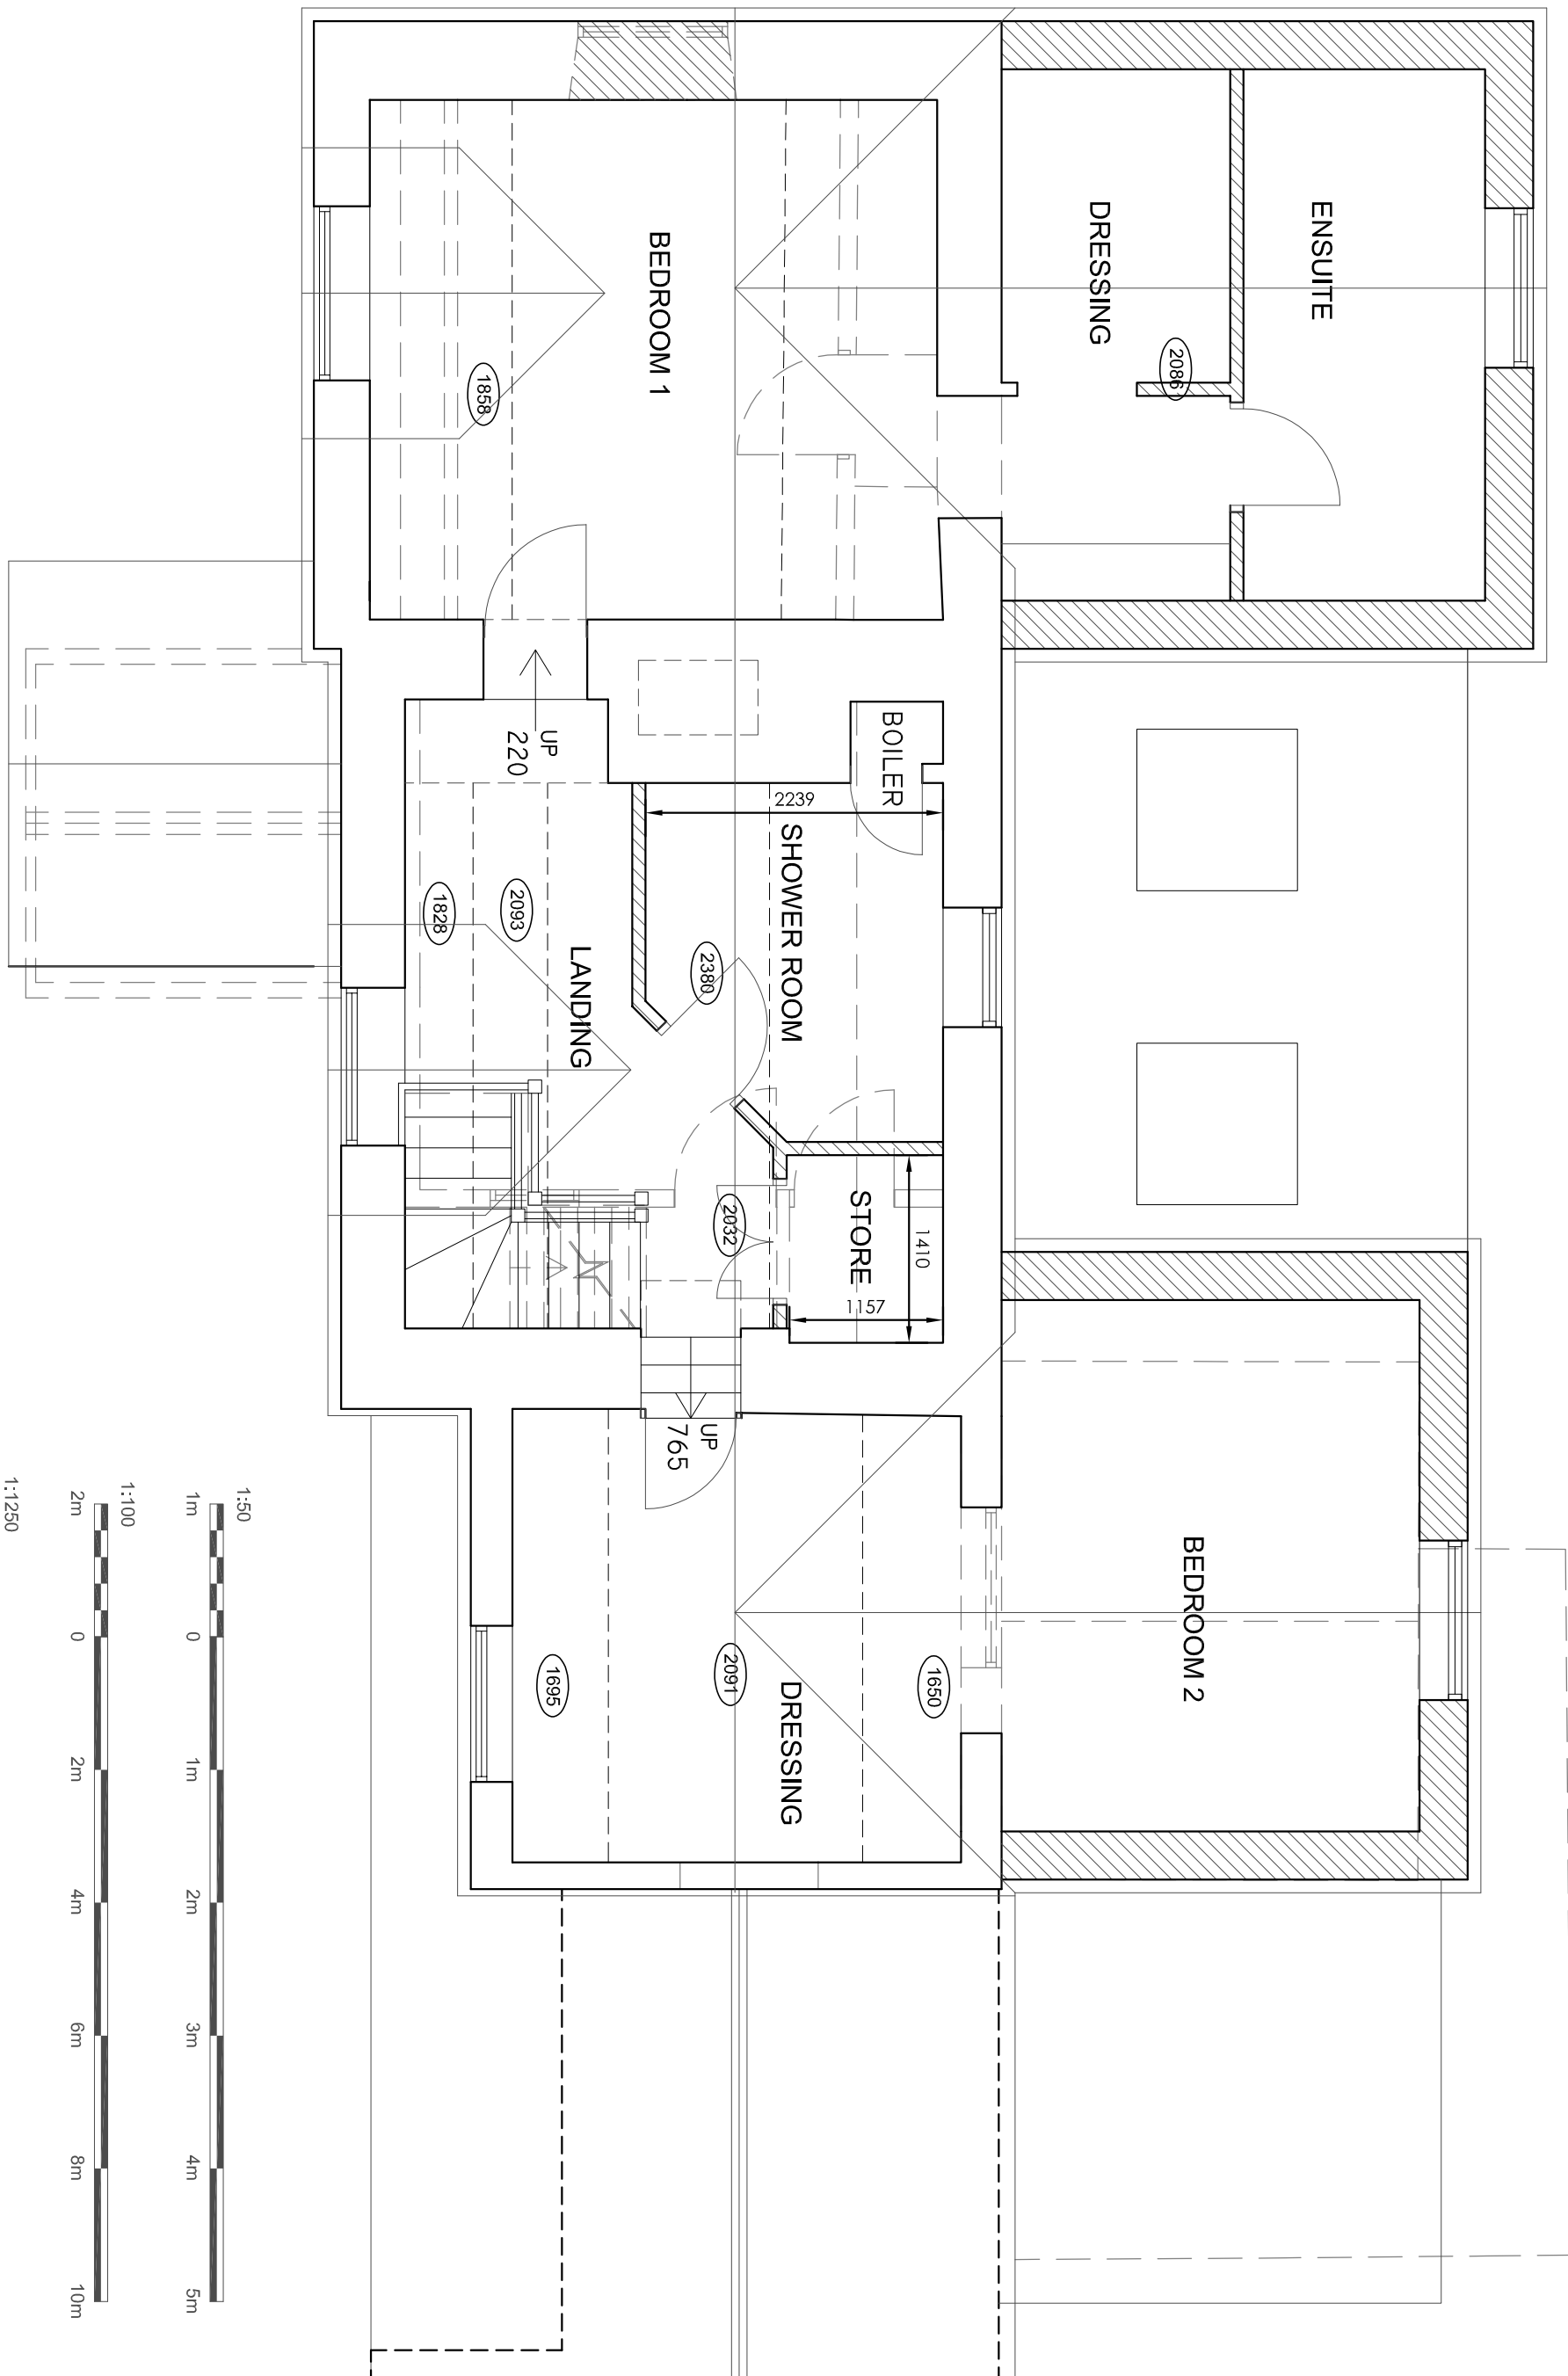


GROUND FLOOR PLAN 1:50

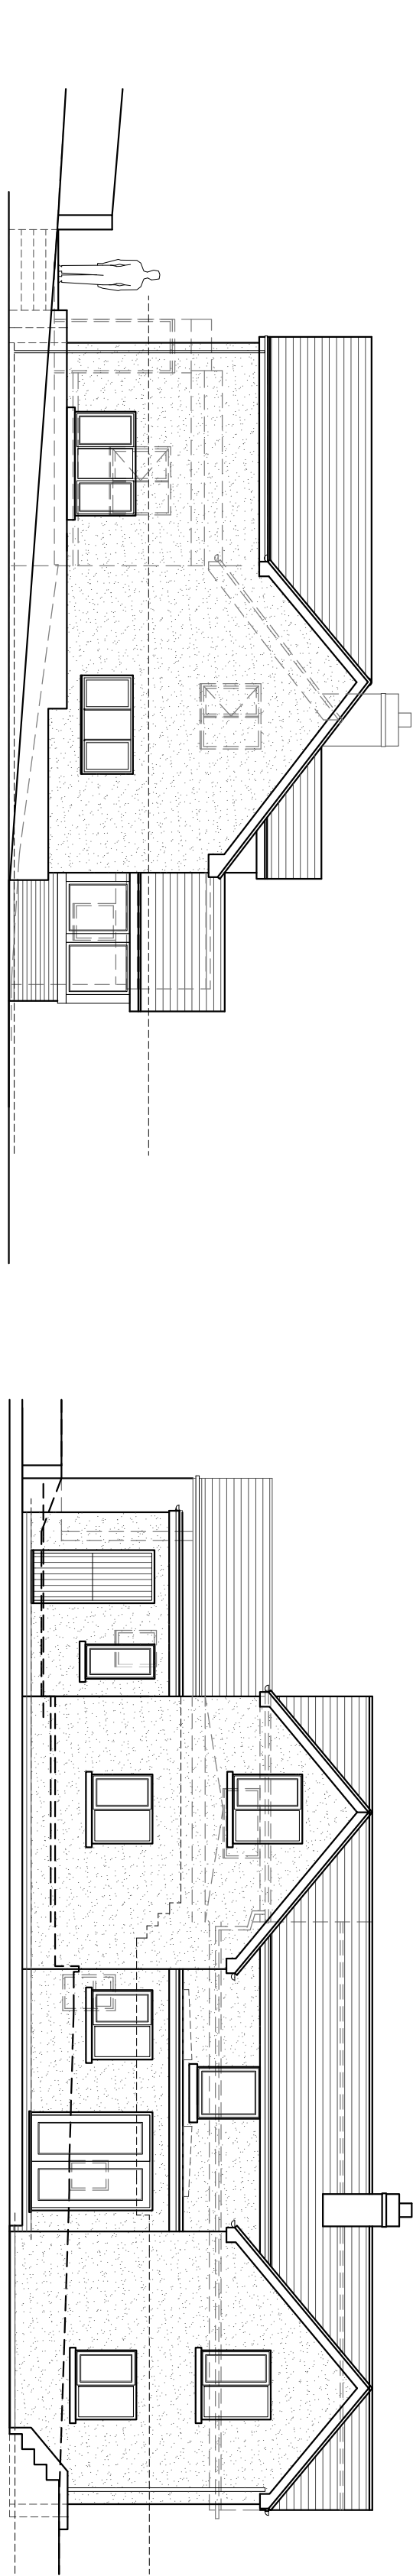


FIRST FLOOR PLAN 1:50

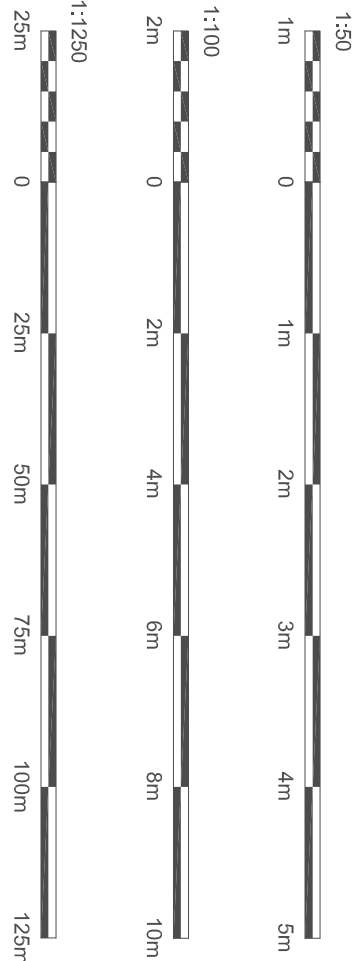


NORTH WEST ELEVATION 1:50

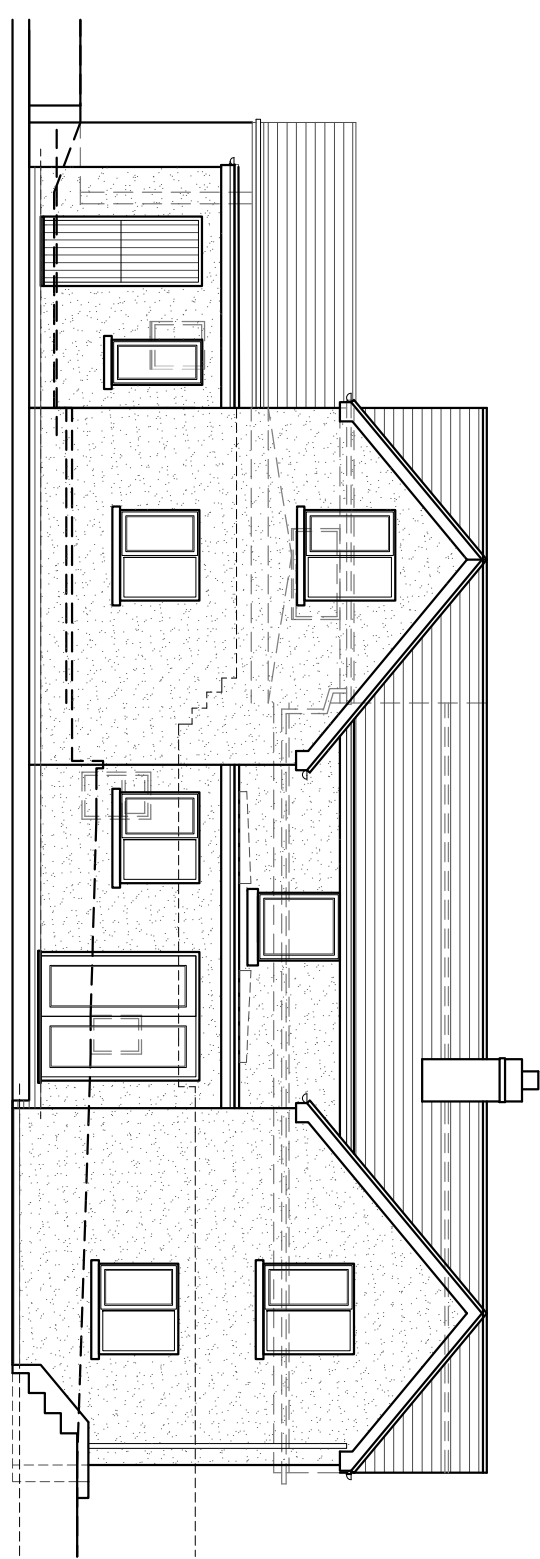


NORTH EAST ELEVATION 1:50

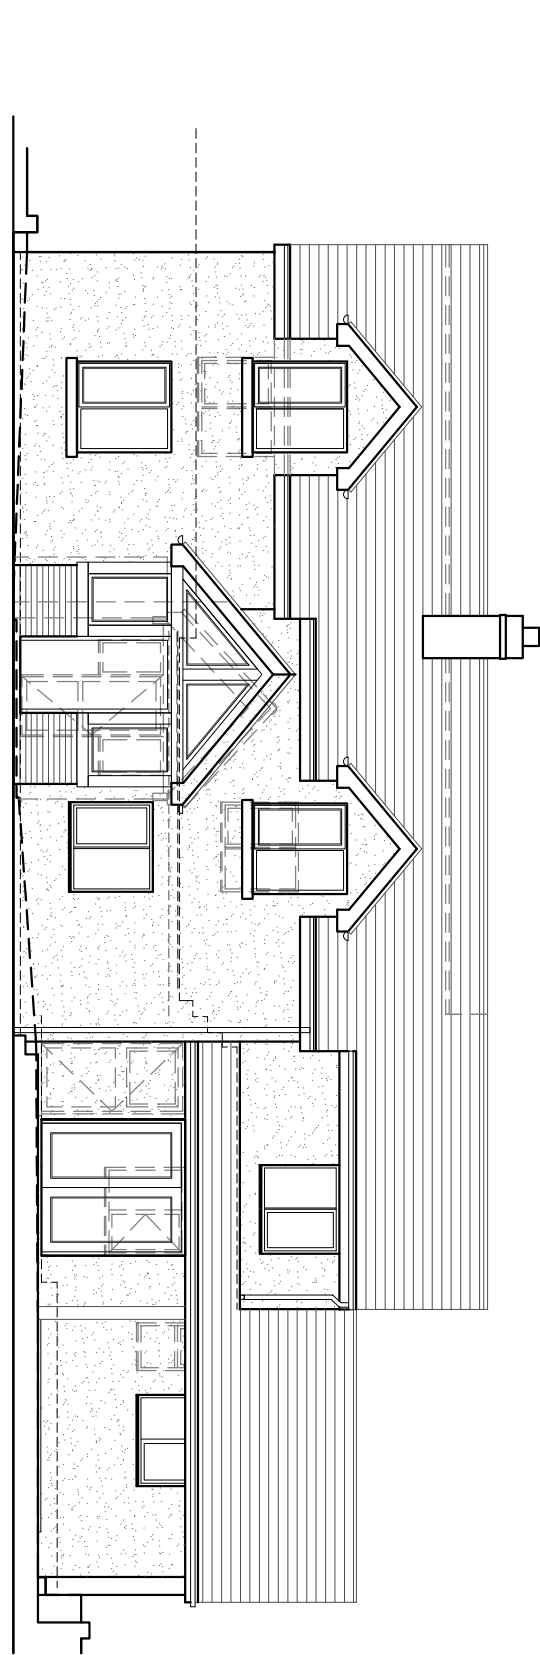

SOUTH WEST ELEVATION 1:50

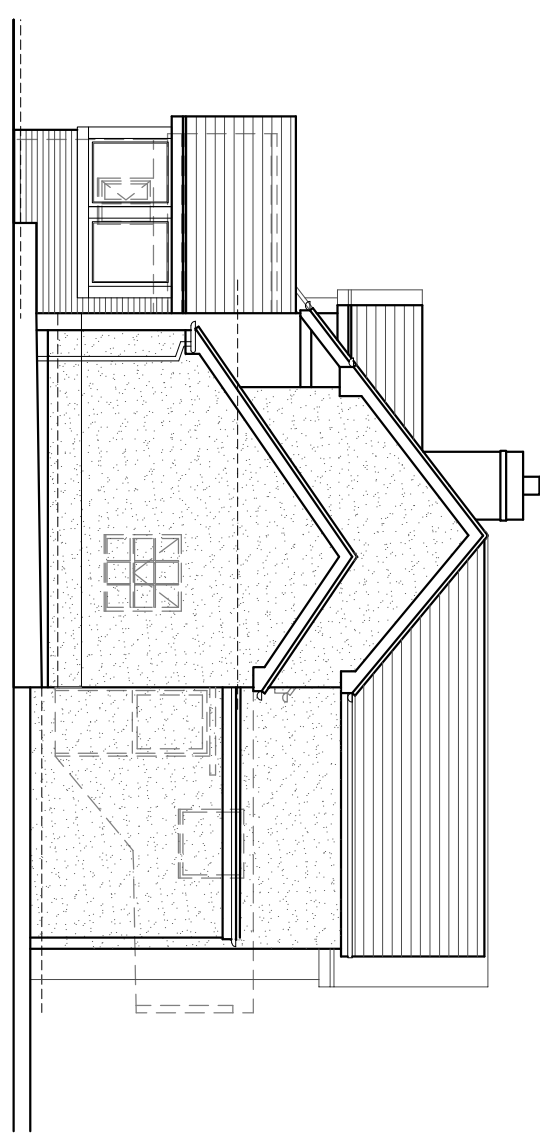

SOUTH EAST ELEVATION 1:50

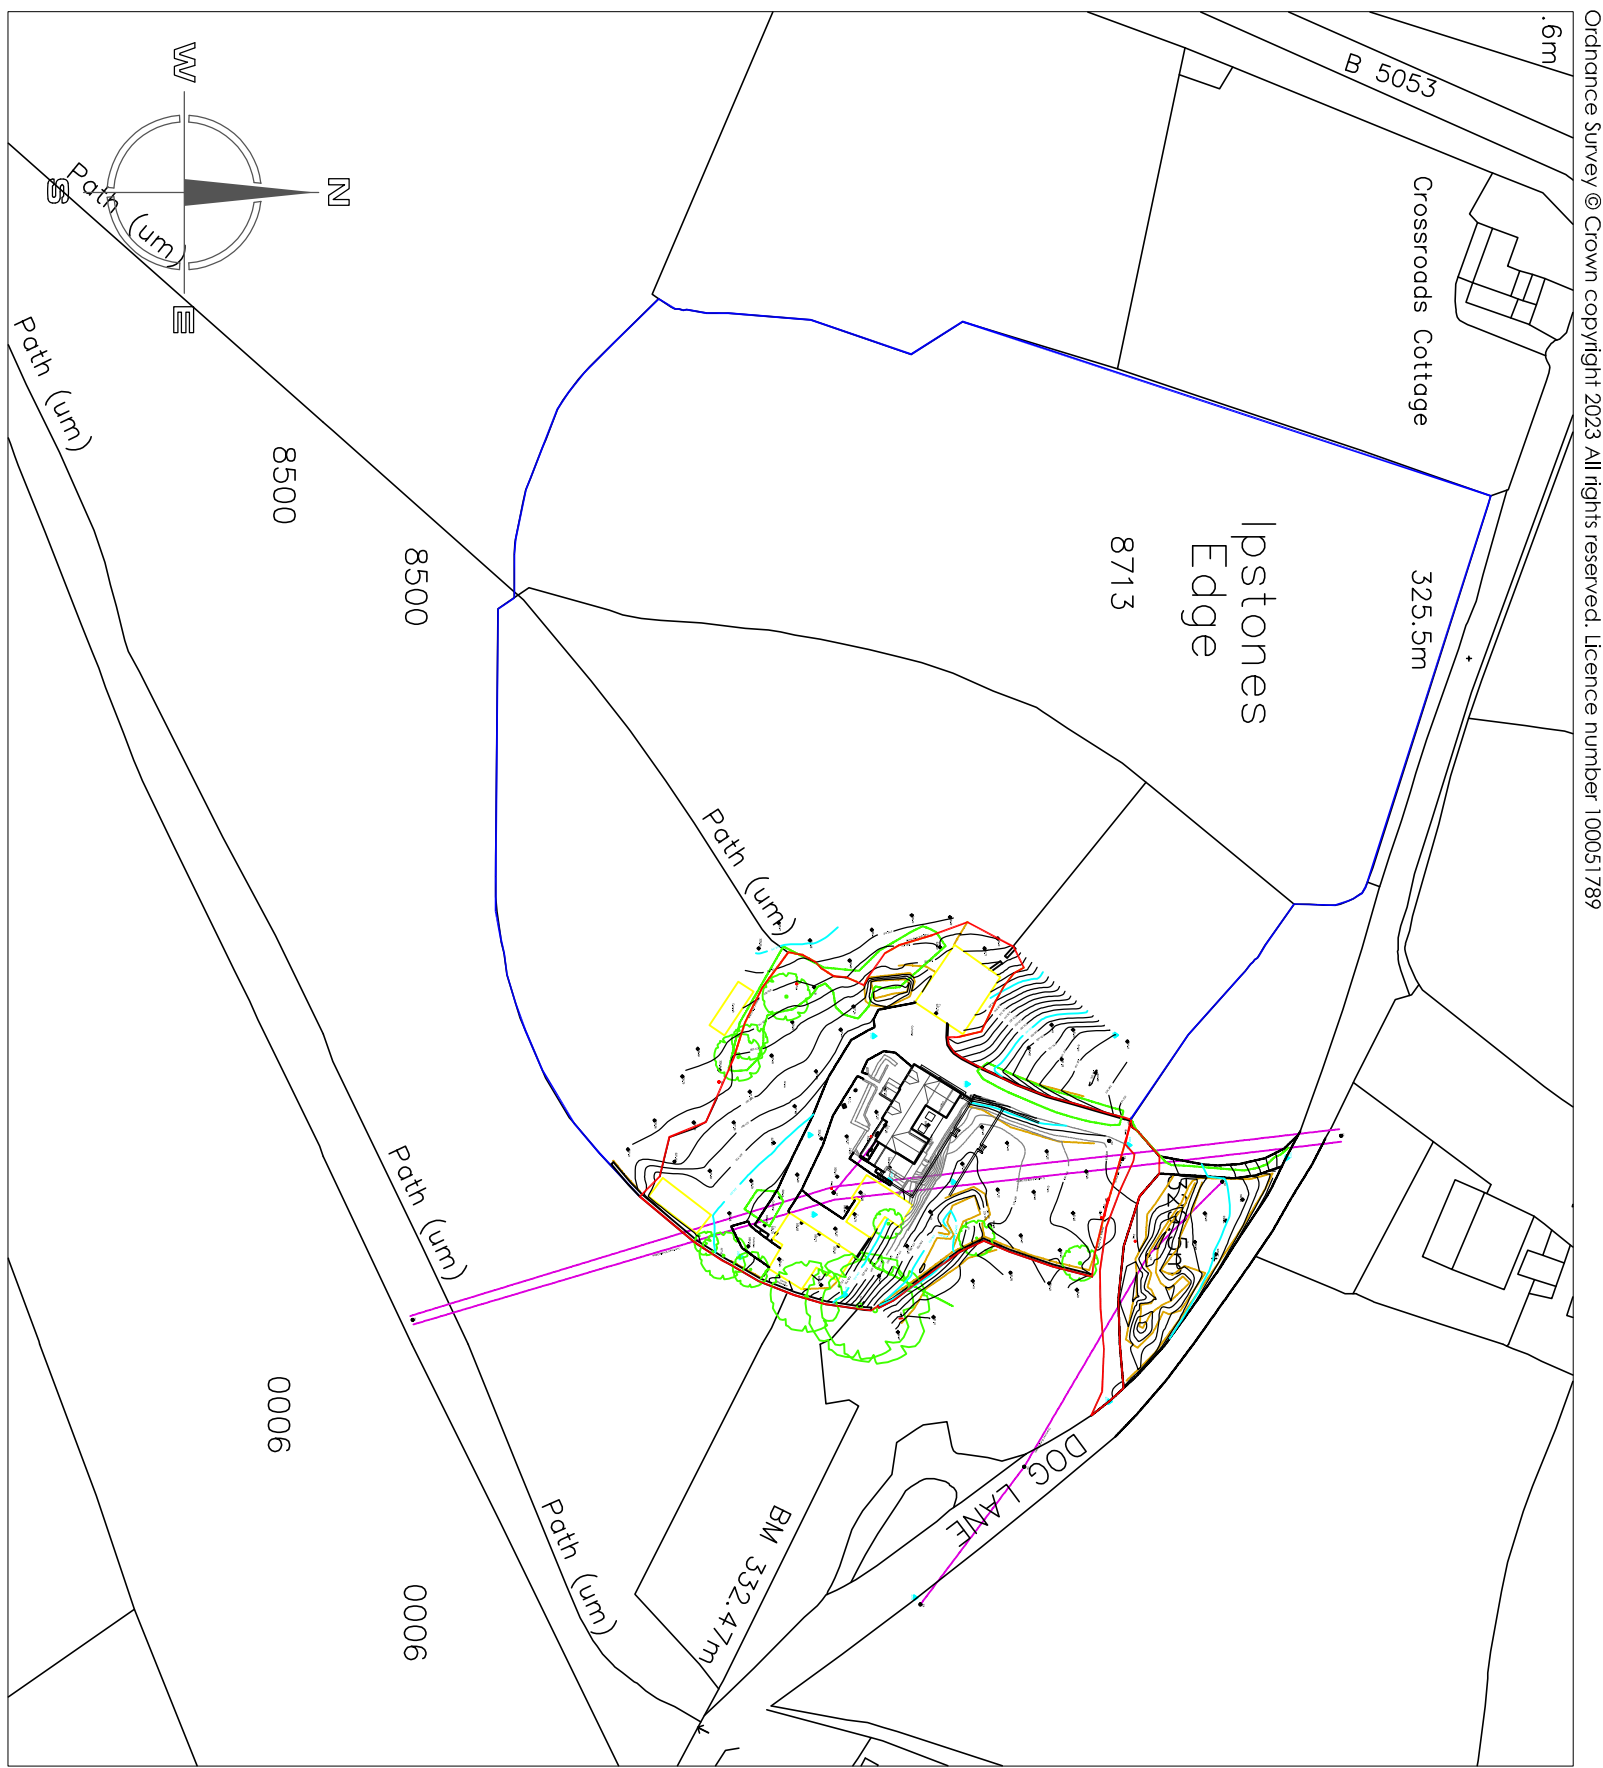

SITE LOCATION PLAN 1:1250

Hewitt&Carr Architects
A. Design House 1 17-19 Leek Road | Cheddale | ST10 1JE
T. 01539 754889
E. enquiries@hccarchitects.co.uk
W. www.hccarchitects.co.uk

Client
MISS K WARNER

Project
PROPOSED EXTENSIONS AND ALTERATIONS
AT HILLSIDE, IPSTONES EDGE

Title
PLAND AND ELEVATIONS
AS PROPOSED

Status

Date
MAY 2023

Scale
S/A1 AS NOTED

Project No.
01275-AL(0)03

Drawing No.

Rev
B

Drawn
MJC

Checked