



Copyright of this drawing is vested in the Architect and it must not be copied or reproduced without consent. Figured dimensions only are to be taken from this drawing. All contractors must visit the site and be responsible for taking and checking all dimensions relative to their work. Hewitt&Carr Architects Ltd are to be advised of any variation between drawings and site conditions. CLIENTS ARE ADVISED TO CLARIFY DIMENSIONS WITH THE ARCHITECT PRIOR TO SETTING OUT AND NOT TO SCALE FROM THE DRAWING.


Rev.	Drawn	Comments	Date
A	SG	Building Size Reduced	18/11/2022
B	SG	Additional Windows to Meeting Room	10/02/2023
C	SG	Introduction of Production area of first floor and associated Windows	14/12/2023

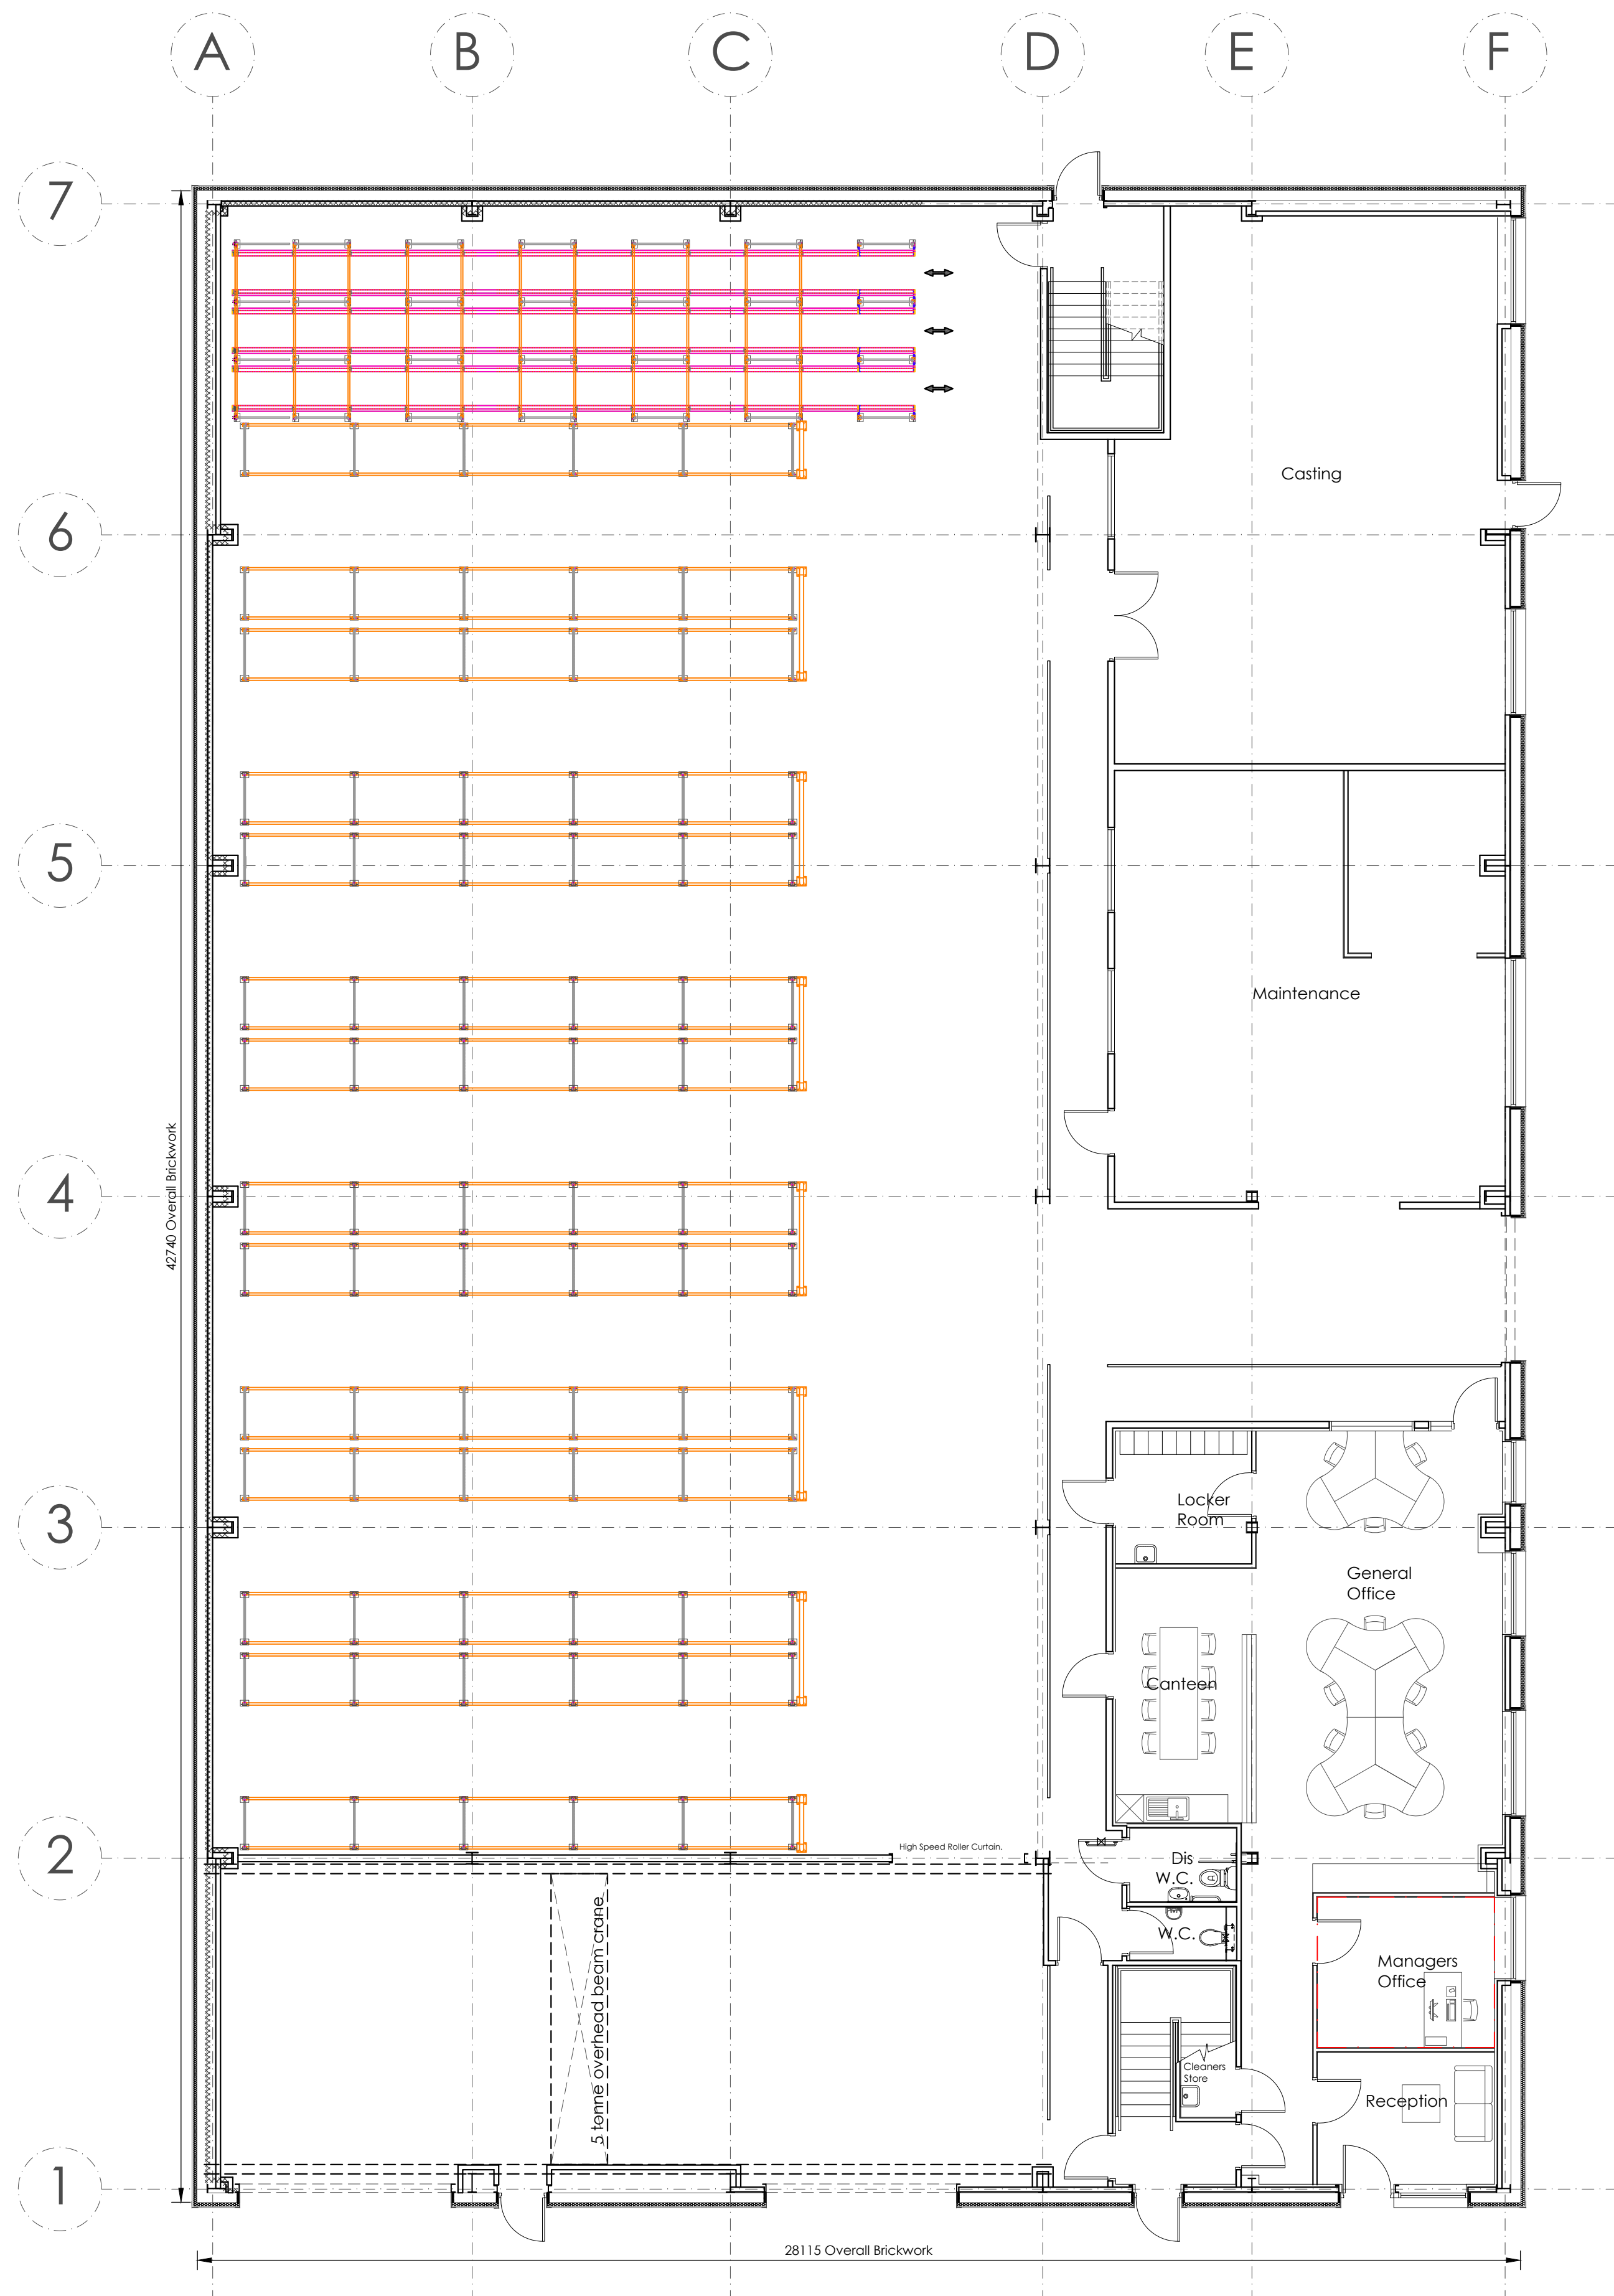

FLOOR PLAN 1:100

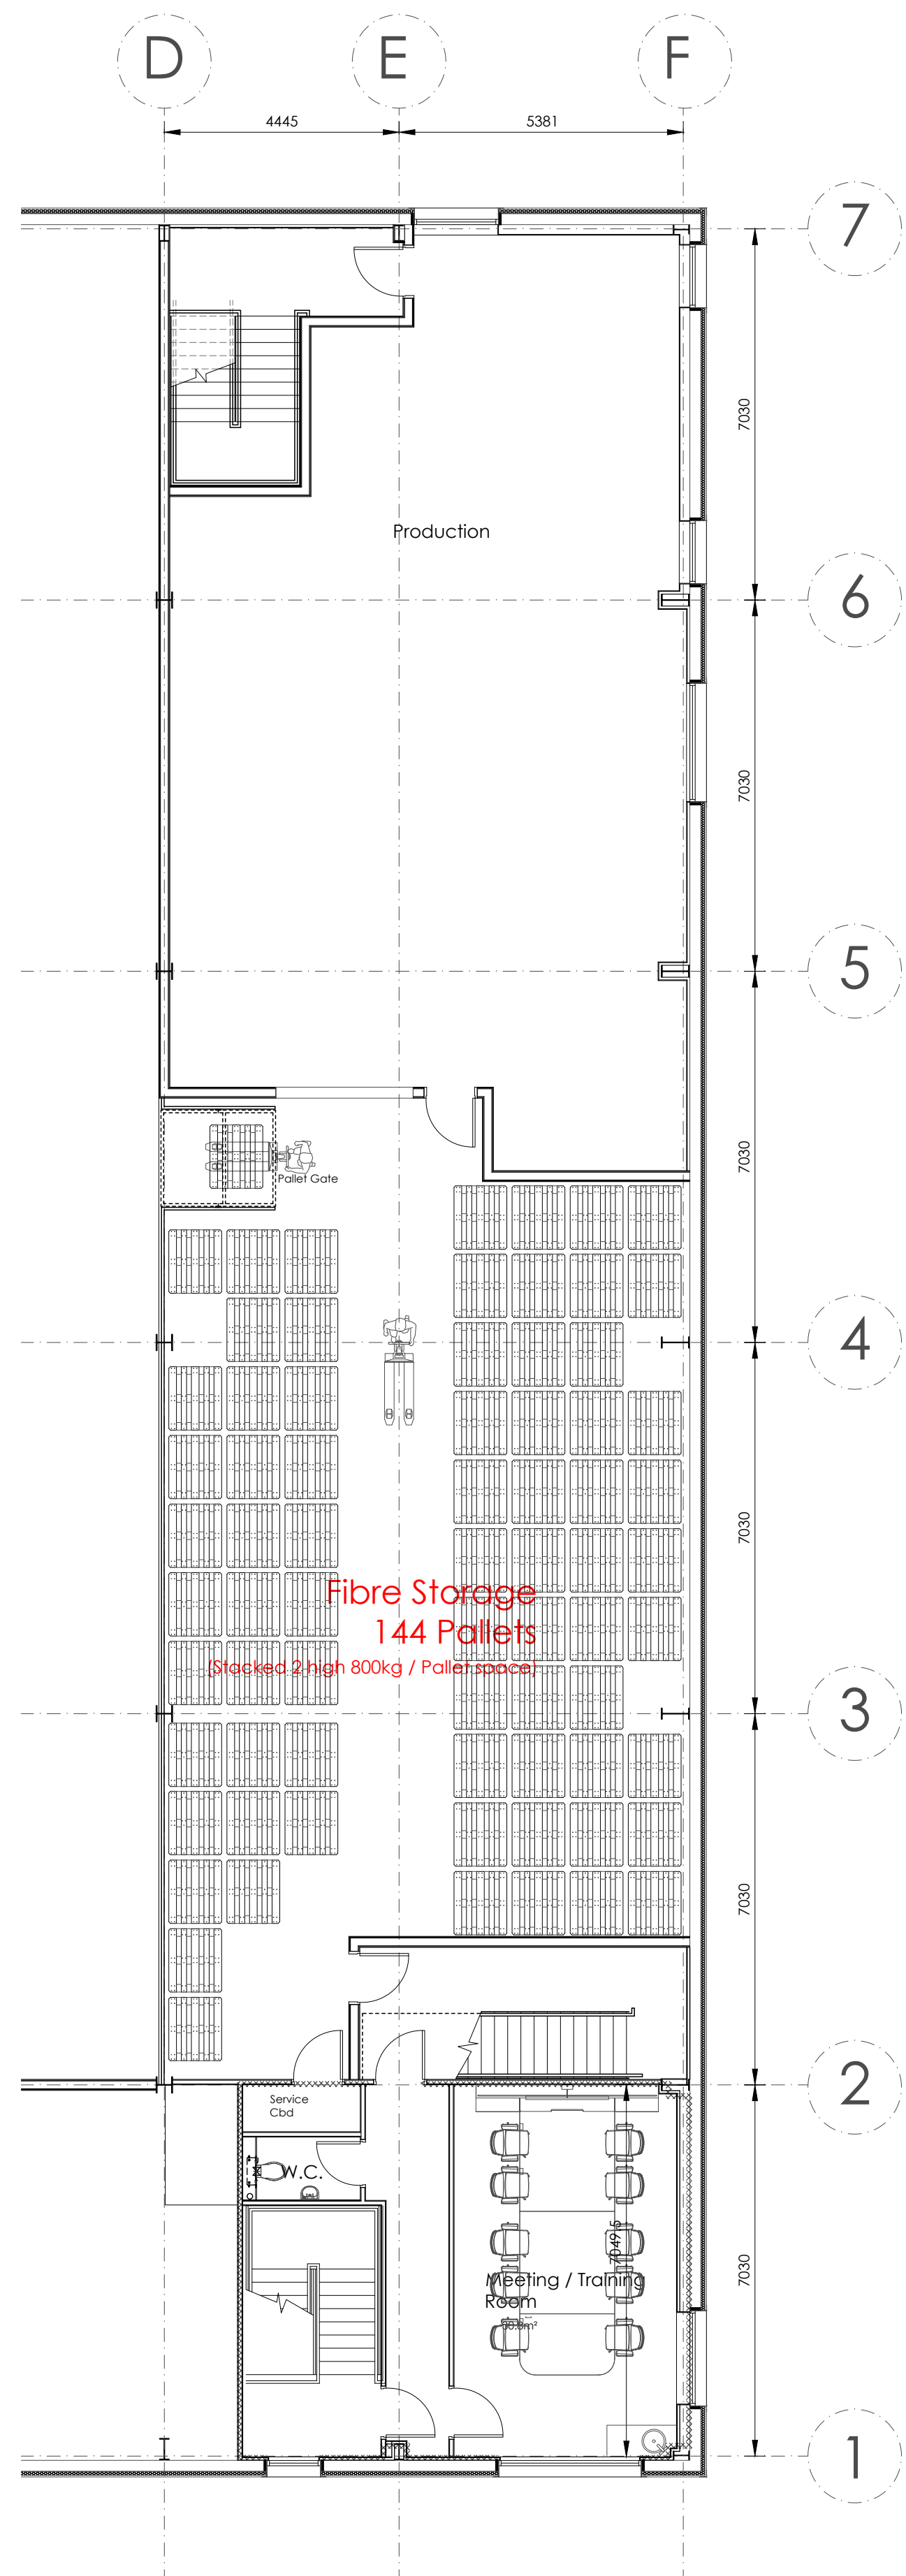

FIRST FLOOR PLAN 1:100

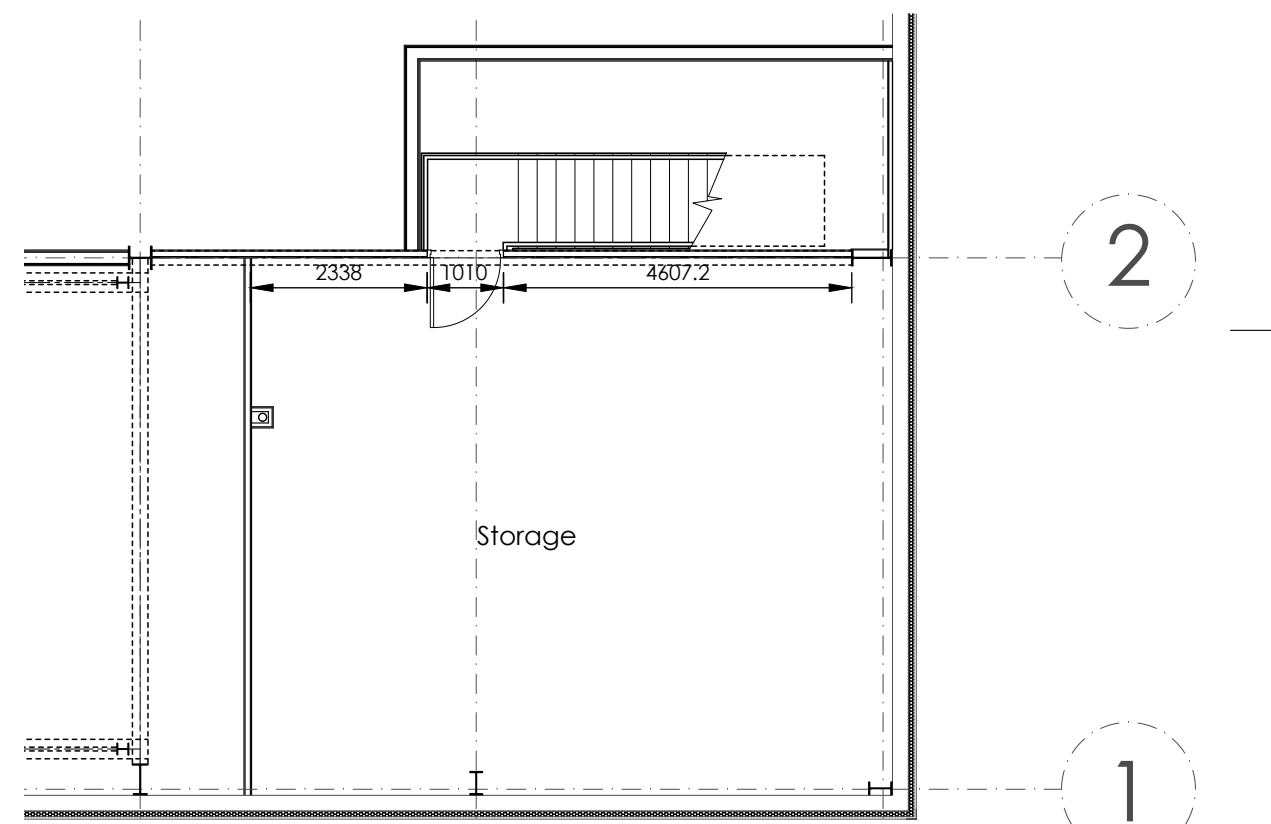

SECOND FLOOR PLAN 1:100

Hewitt&CarrArchitects

A: DaisyBank House | 17-19 Leek Road | Cheadle | ST10 1JE
T: 01538 756888
E: enquiries@hcarchitects.co.uk
W: www.hcarchitects.co.uk

Client
Zampell

Project
New Industrial Unit
Brookhouses Industrial Estate, Cheadle,
ST10 1PN
Title
Floor Plans As Proposed

Status
Planning
Date
Mar 2022
Scale @A1
1:100

Project No
01168
Drawing No.
PL(0)03

Drawn
SG
Checked

Rev
C

