
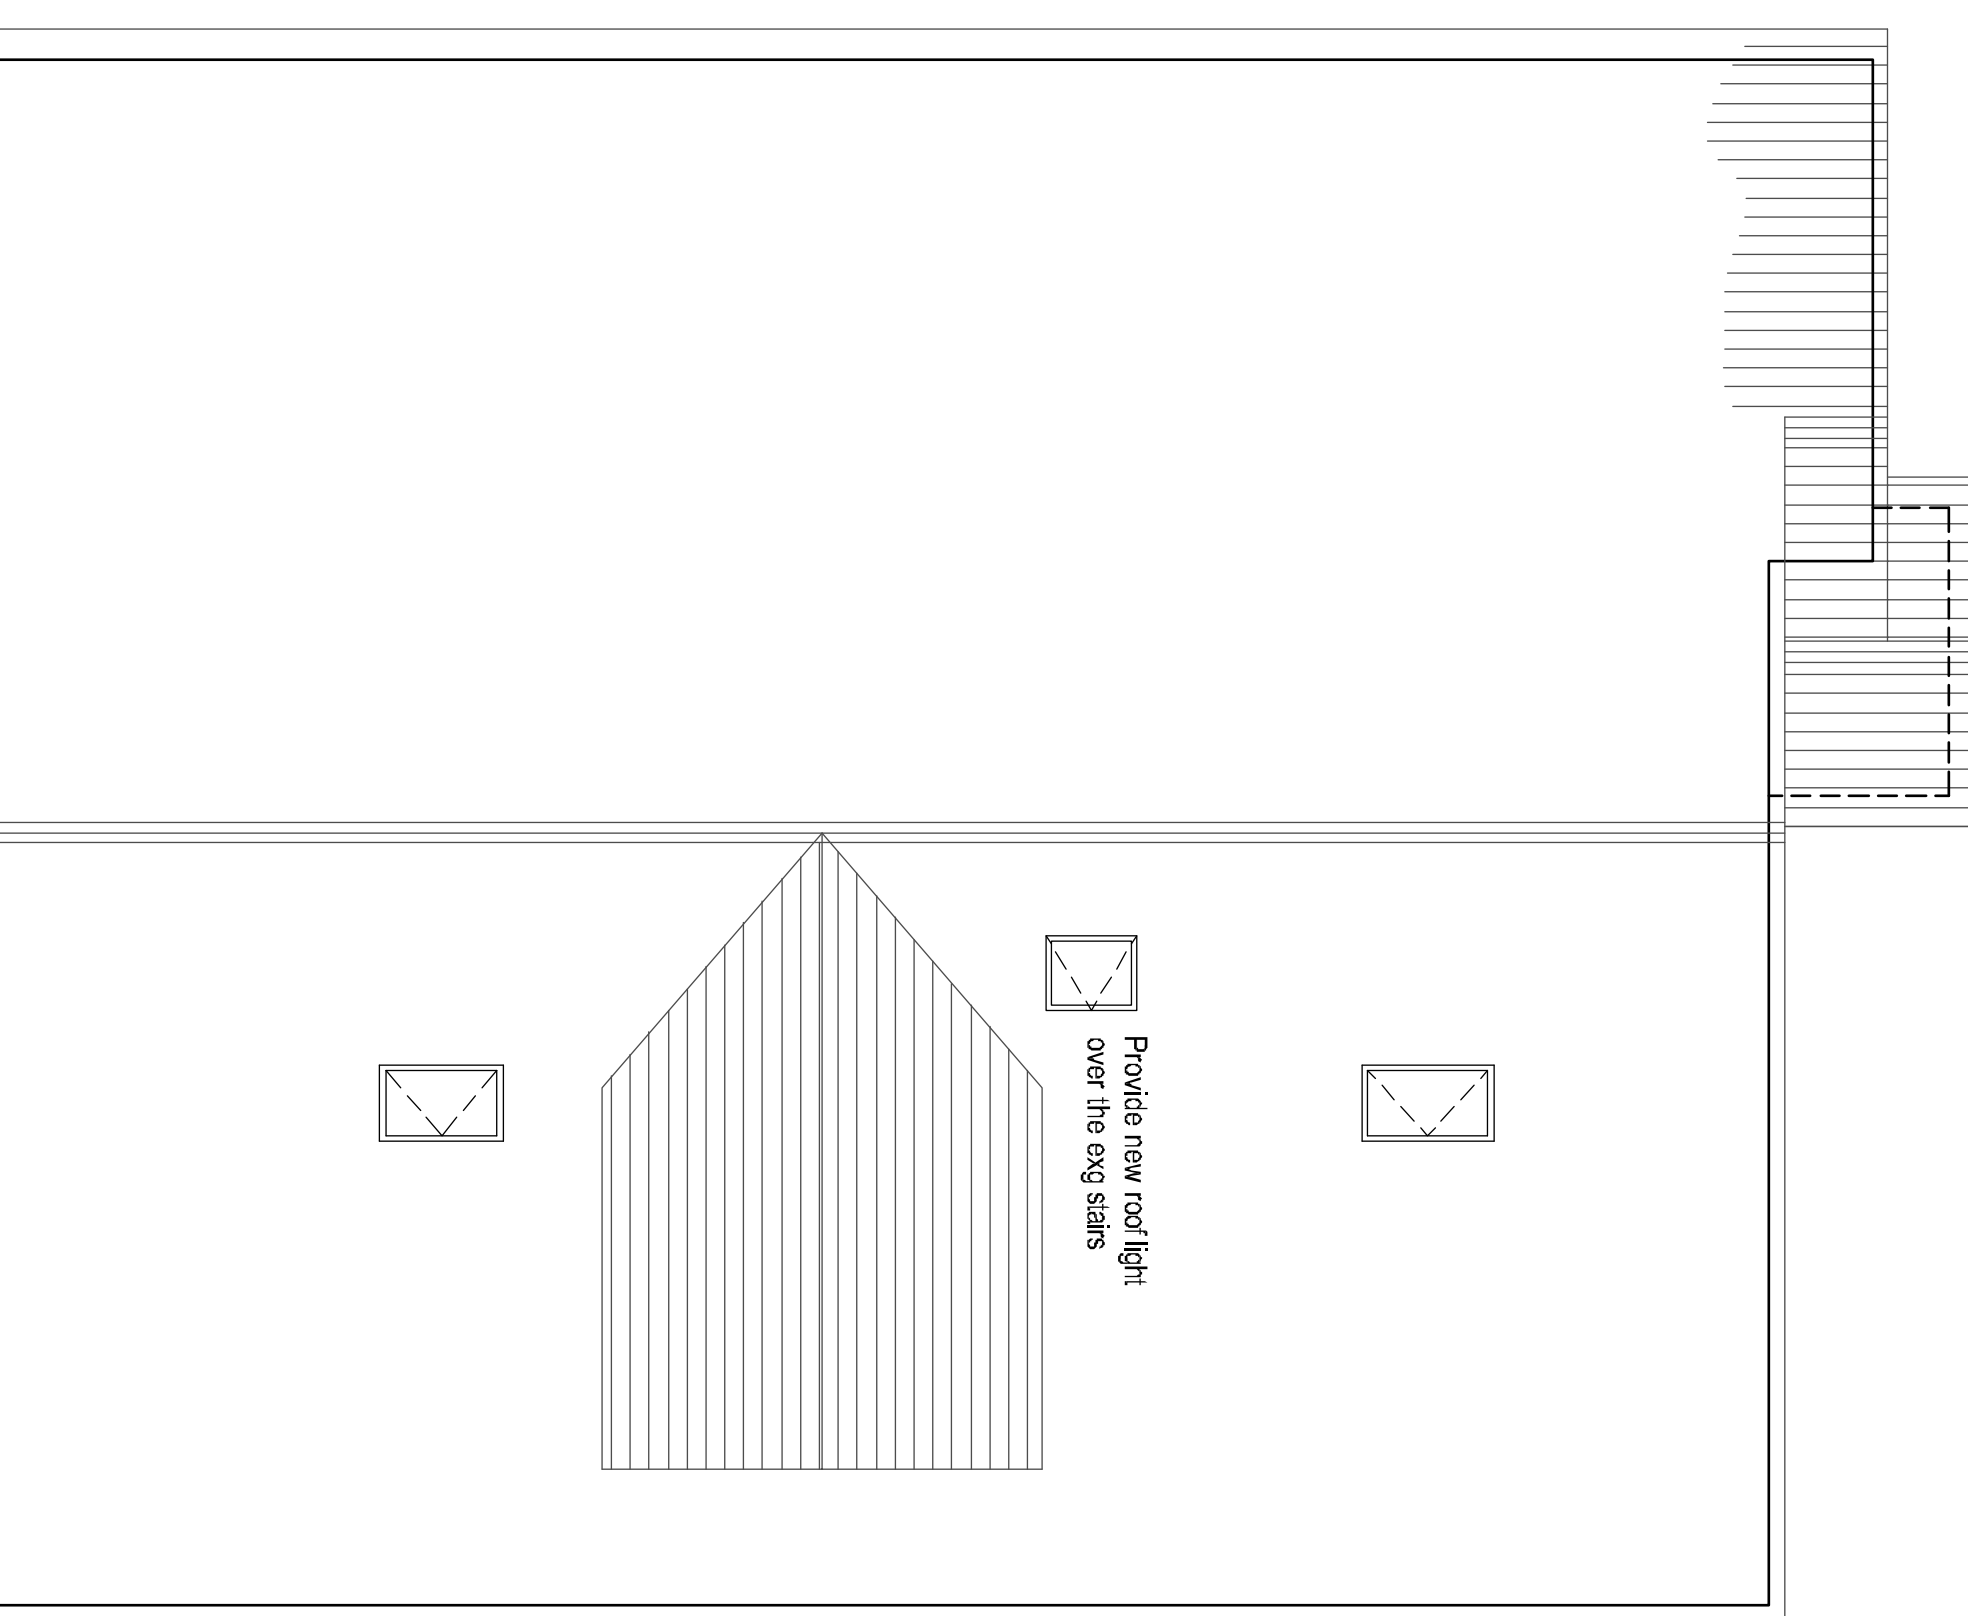
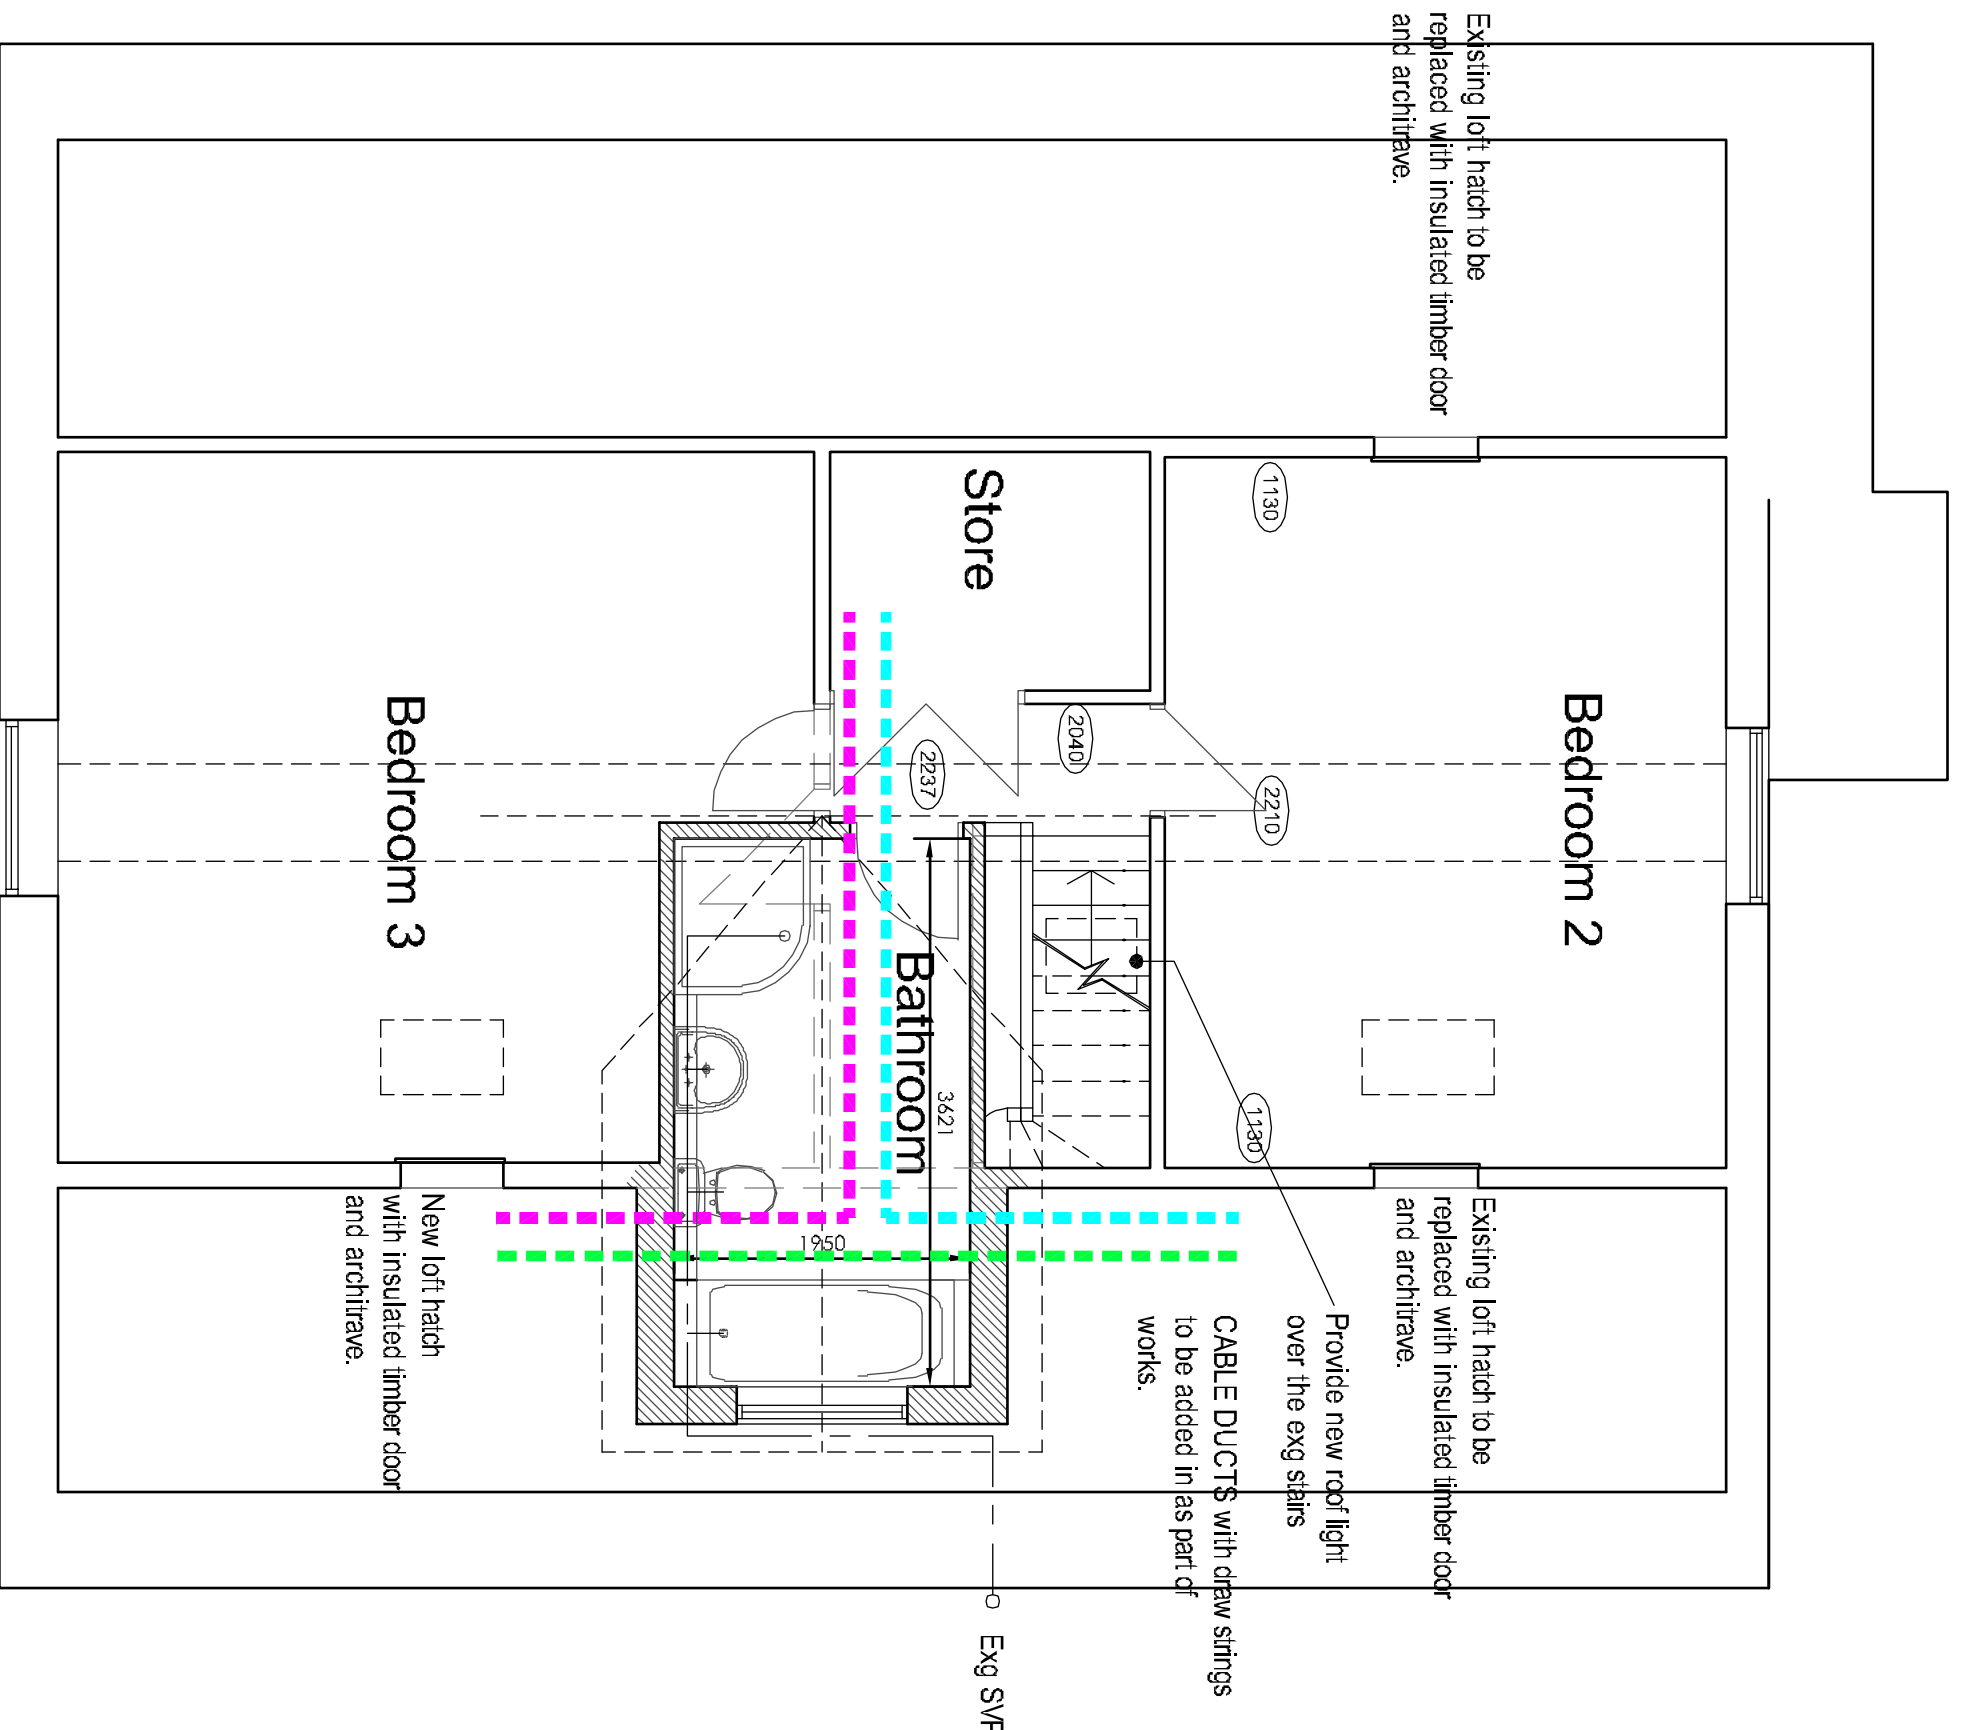
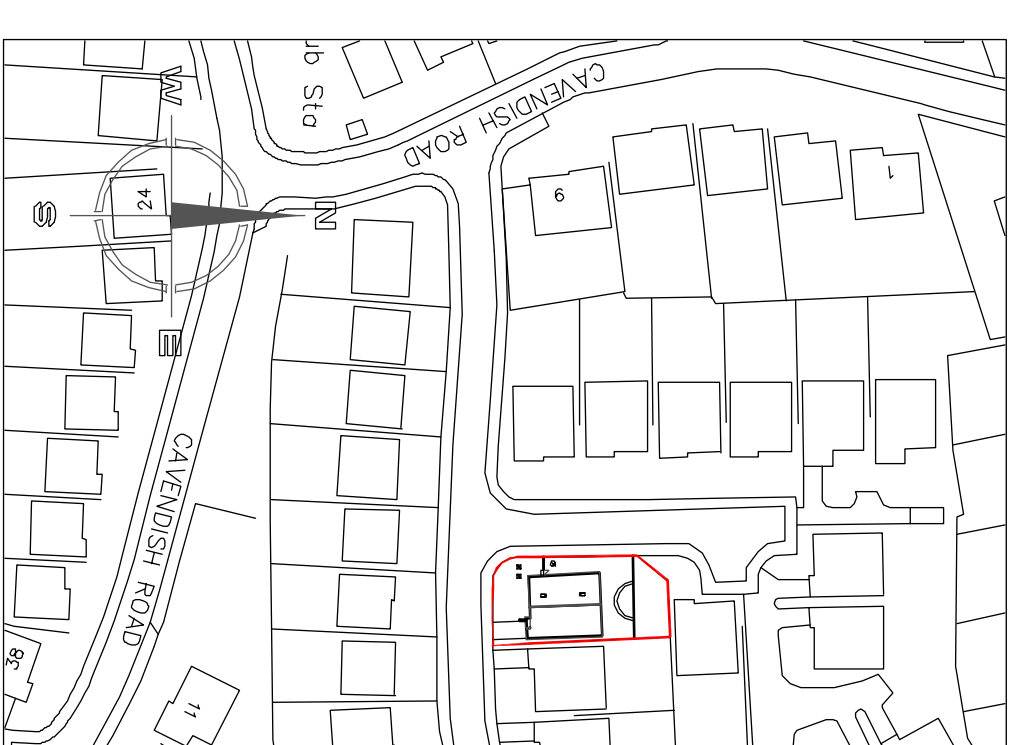
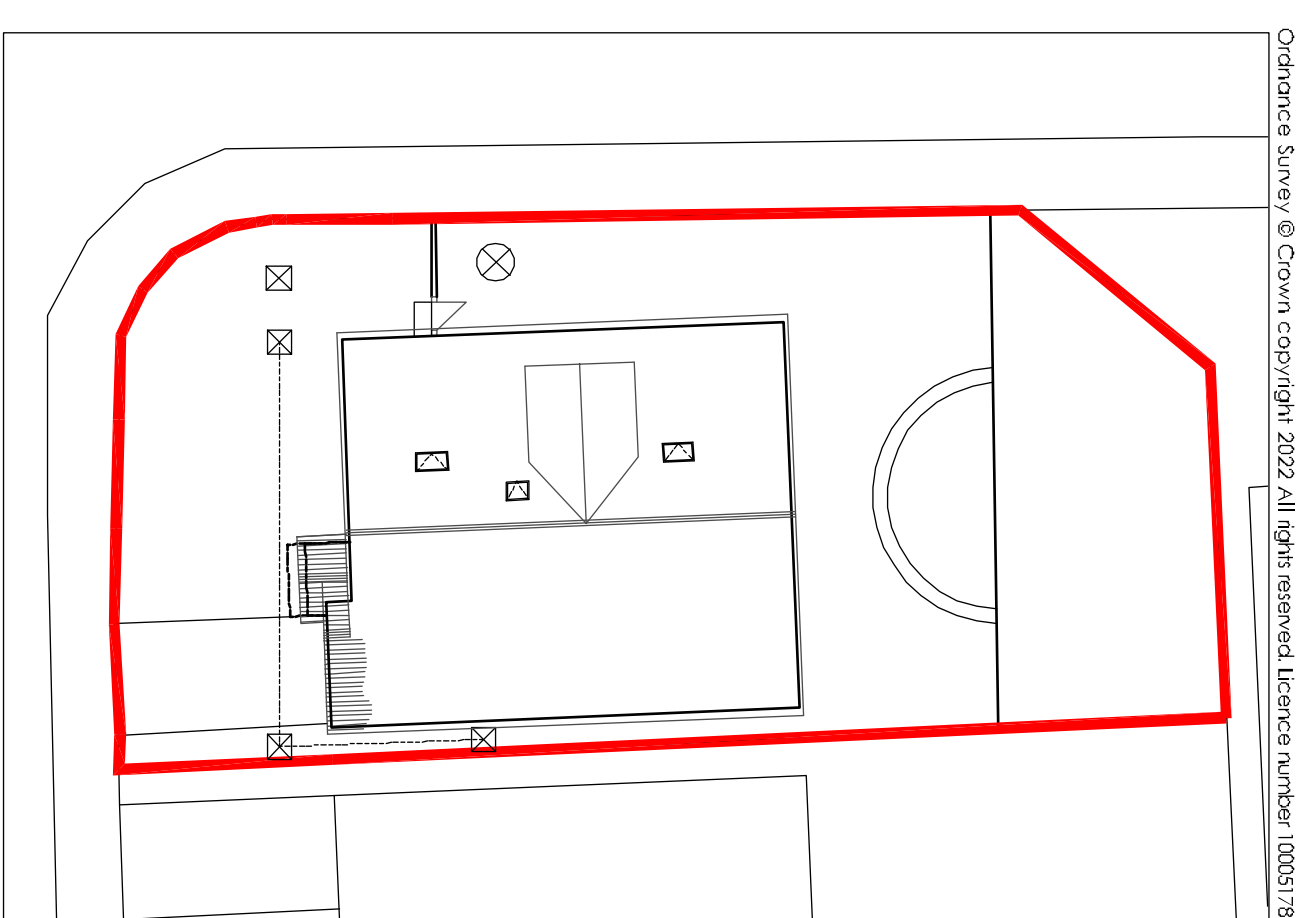
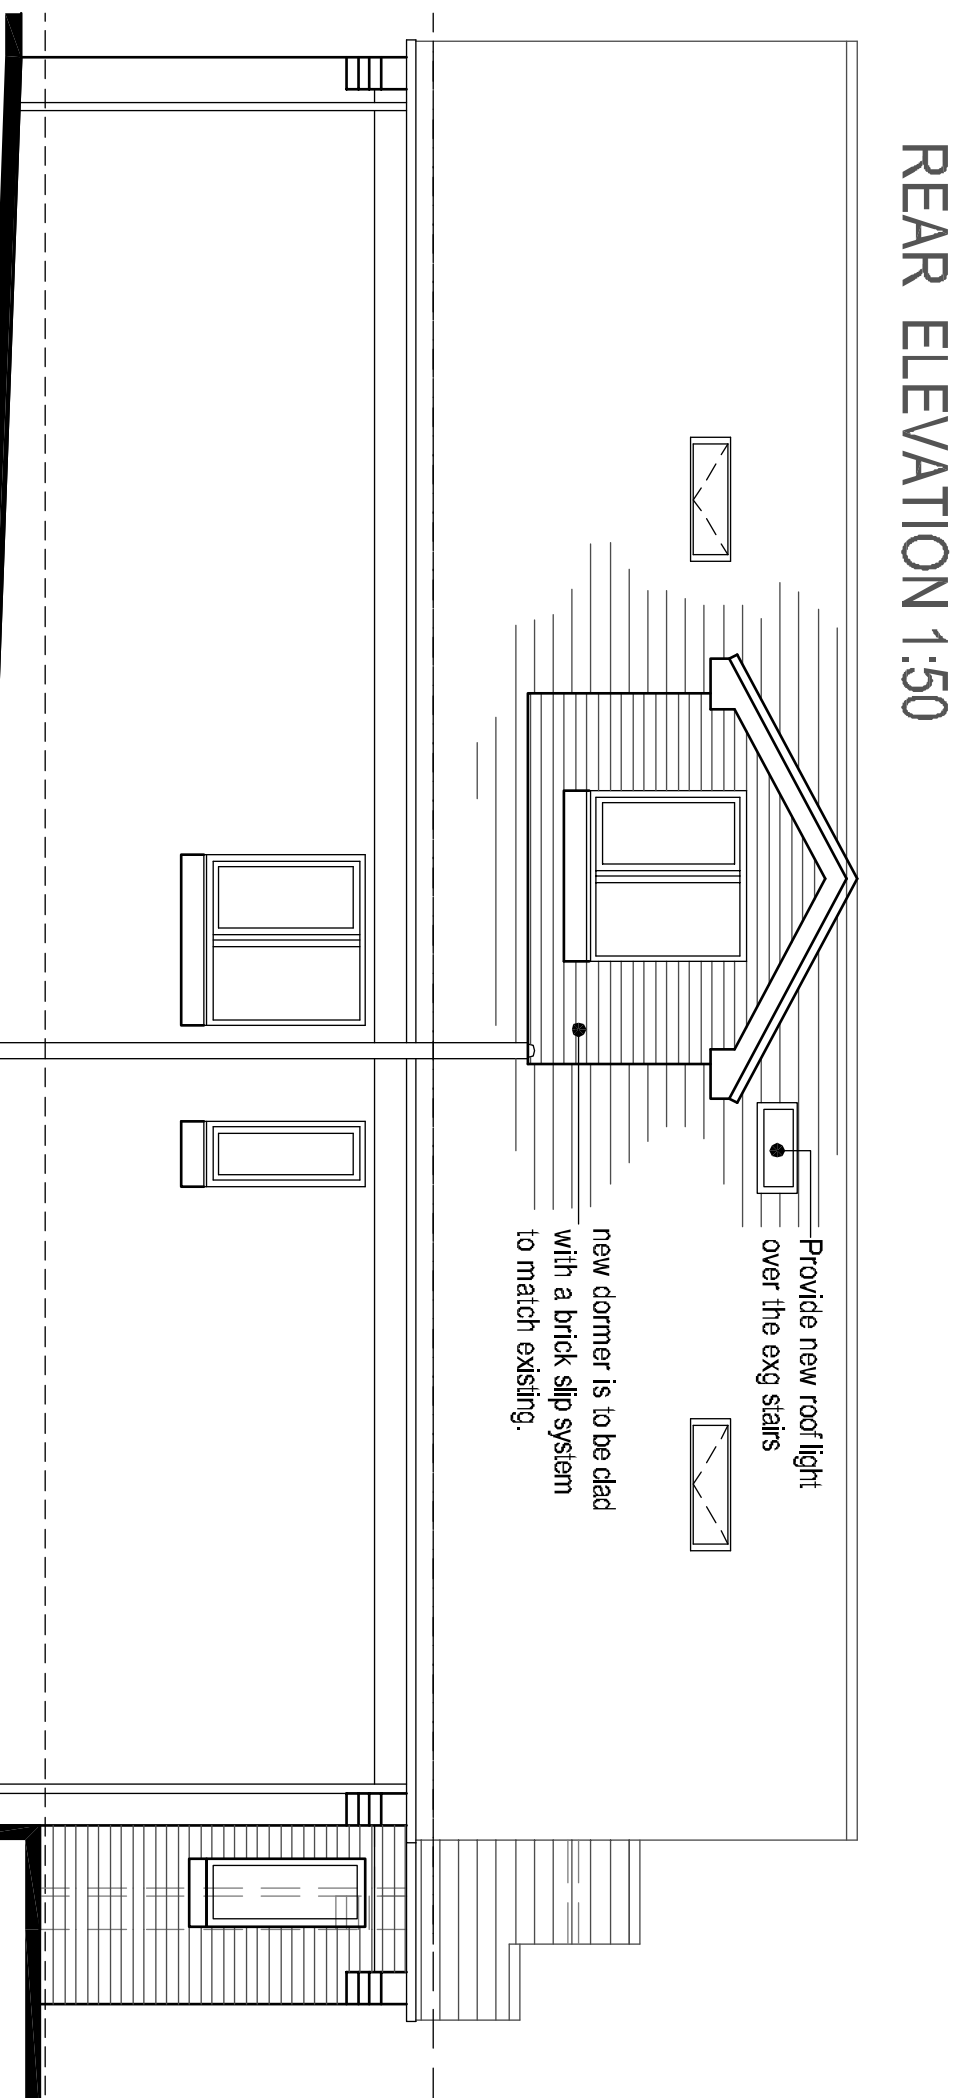
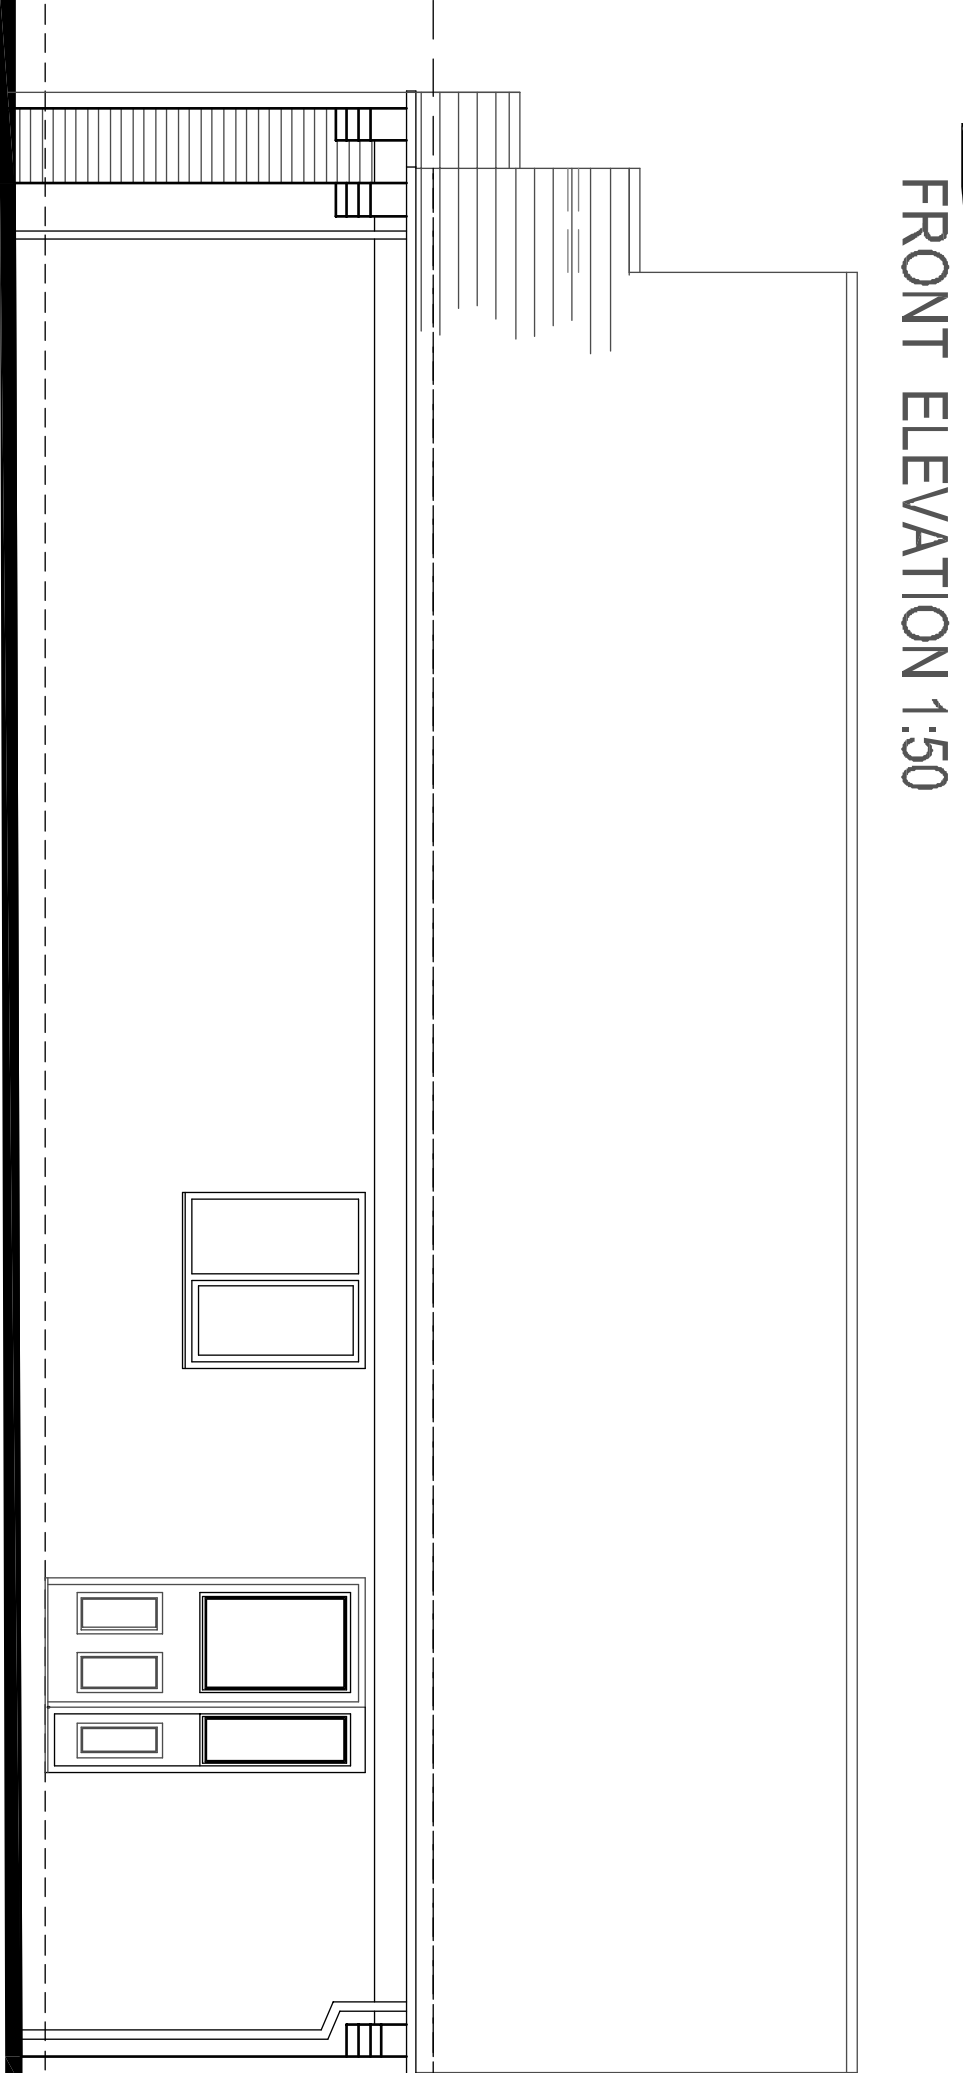
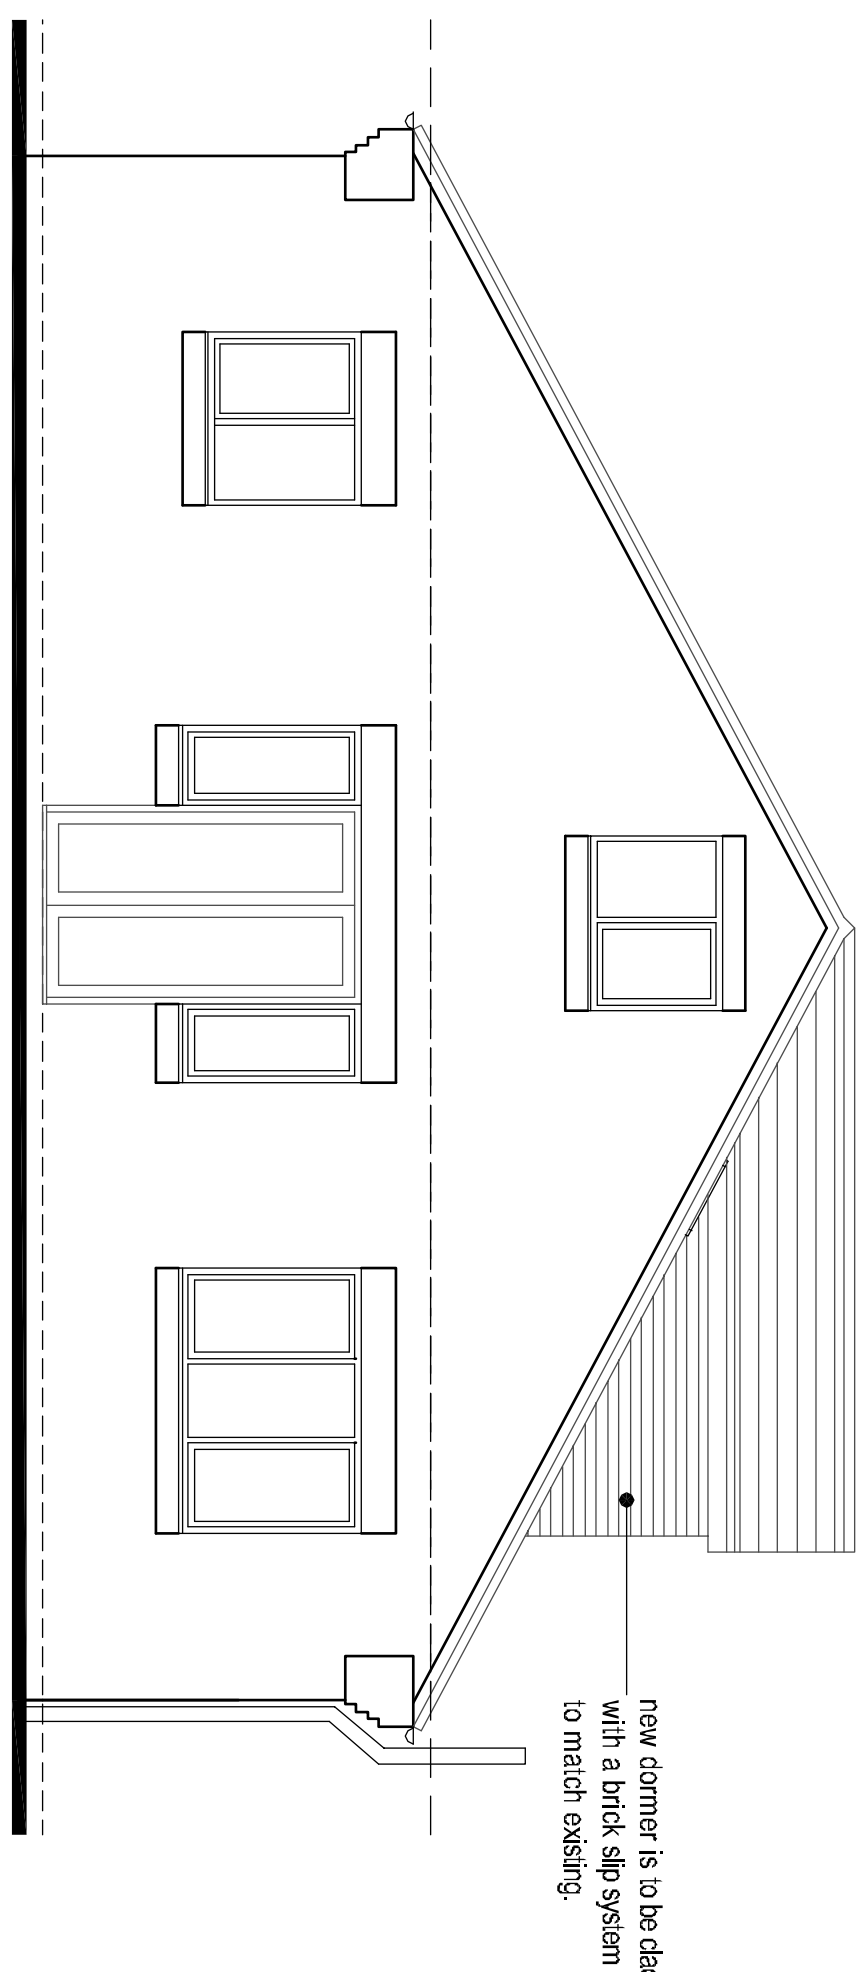


Rev.	Drawn	Comments	Date
The drawing is issued in the Architect's original and must not be copied or reproduced without consent. Figure dimensions are not to be taken from the drawing. All contractors must visit the site and be responsible for taking and checking all dimensions relative to their work layout. Our Architects Ltd are to be addition of any variation between drawings and site conditions. CUSTOMERS ARE ADVISED TO CLARIFY DIMENSIONS WITH THE ARCHITECT PRIOR TO SETTING OUT AND NOT TO SCALE FROM THE DRAWING			

Rev.	Drawn	Comments	Date
------	-------	----------	------

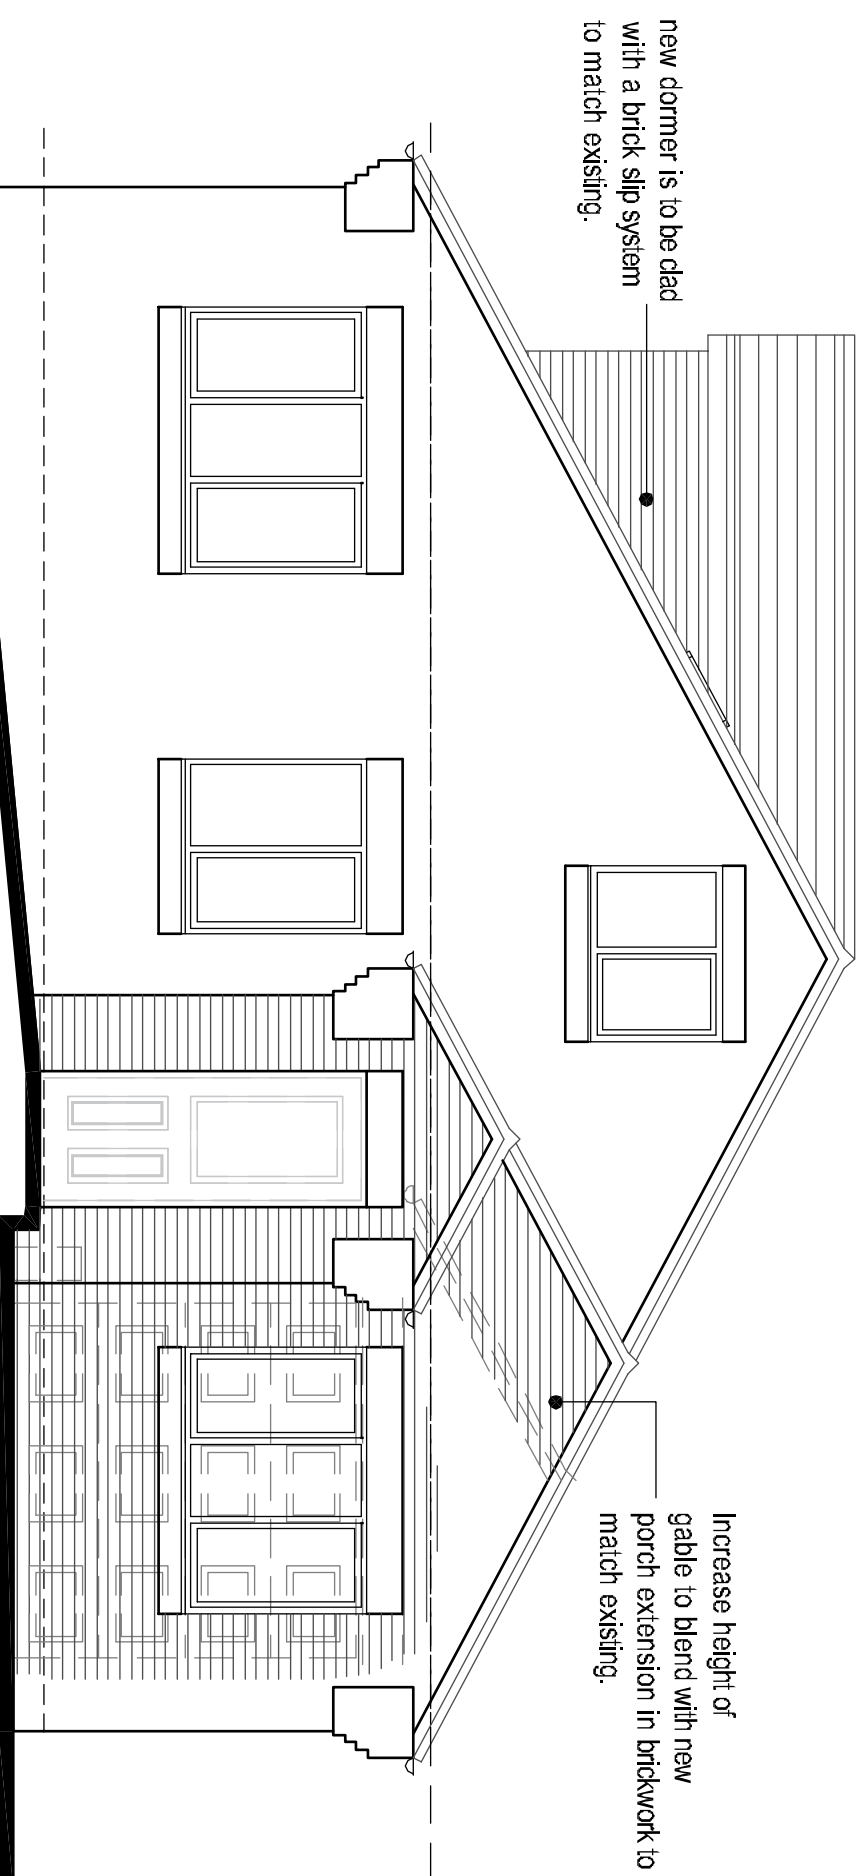

Hewitt & Carr Architects
A: DeWybrent House | 17-19 Leek Road | Cheshire | S10 1JE
T: 01539 756889
E: enquiries@hccarchitects.co.uk
W: www.hccarchitects.co.uk

A: Daskbank House | 17-19 Leek Road | Cheadle | ST10 1JH
T: 01538 756888
E: enquiries@hccarchitects.co.uk
W: www.hccarchitects.co.uk

W: www.hcarchitects.co.uk

W: www.hcarchitects.co.uk

CLIENT
MR & MRS TRIGGER

PROPOSED INTERNAL ALTERATIONS AT 27 HAVENSFIELD DRIVE TEAM ST10 4RR

PLANS AND ELEVATIONS AS PROPOSED

Status
SCHEME

Date OCT 2023

Scale @A1 AS NOTED

Project No.	Drawing No.
-------------	-------------

01332-AL(0)02

Rev

GROUND FLOOR PLAN 1:50

FIRST FLOOR PLAN 1:50

ROOF PLAN 1:50

File Ref: H:\WBF