


Copyright of this drawing is vested in the Architect and it must not be copied or reproduced without consent. All contractors must visit the site and be responsible for ticking and checking all dimensions relative to their work. Hewitt&Carr Architects Ltd are to be advised of any variation between drawings and site conditions.
THIS DRAWING IS FOR PLANNING PURPOSES ONLY AND CLIENTS/CONTRACTORS ARE ADVISED TO CLARIFY DIMENSIONS WITH THE ARCHITECT PRIOR TO SETTING OUT.

Rev	Drawn	Comments	Date
-----	-------	----------	------

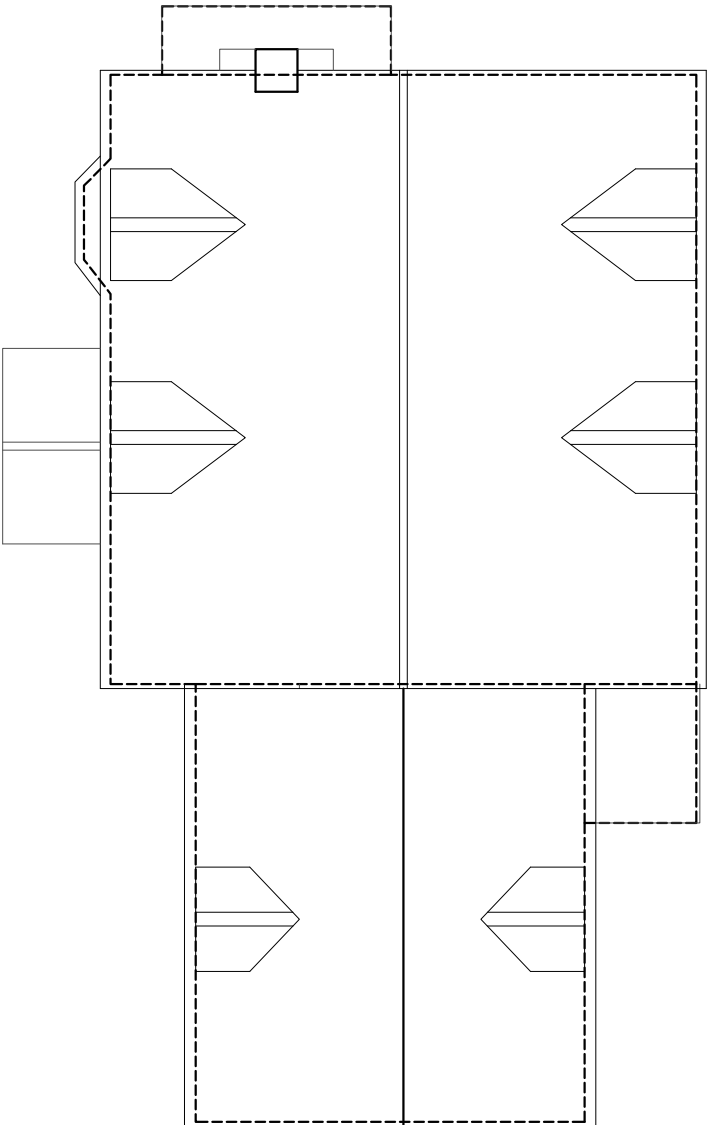

ROOF PLAN 1:100



Hewitt&Carr Architects
A: DaisyBank House | 17-19 Leek Road | Cheddle | ST10 1JE
T: 01538 756888
E: enquiries@hccarchitects.co.uk
W: www.hccarchitects.co.uk

Client
MR & MRS WARD

Project
PROPOSED PORCH AT ROSE COTTAGE
GORNSEY HILL TEAN ST10 4EL

Title
SITE PLAN AND ROOF PLAN


Status
PLANNING

Date
DEC 2023

Scale @A3
AS NOTED

Project No.
01343 AL(0)03

Drawing No.
Rev

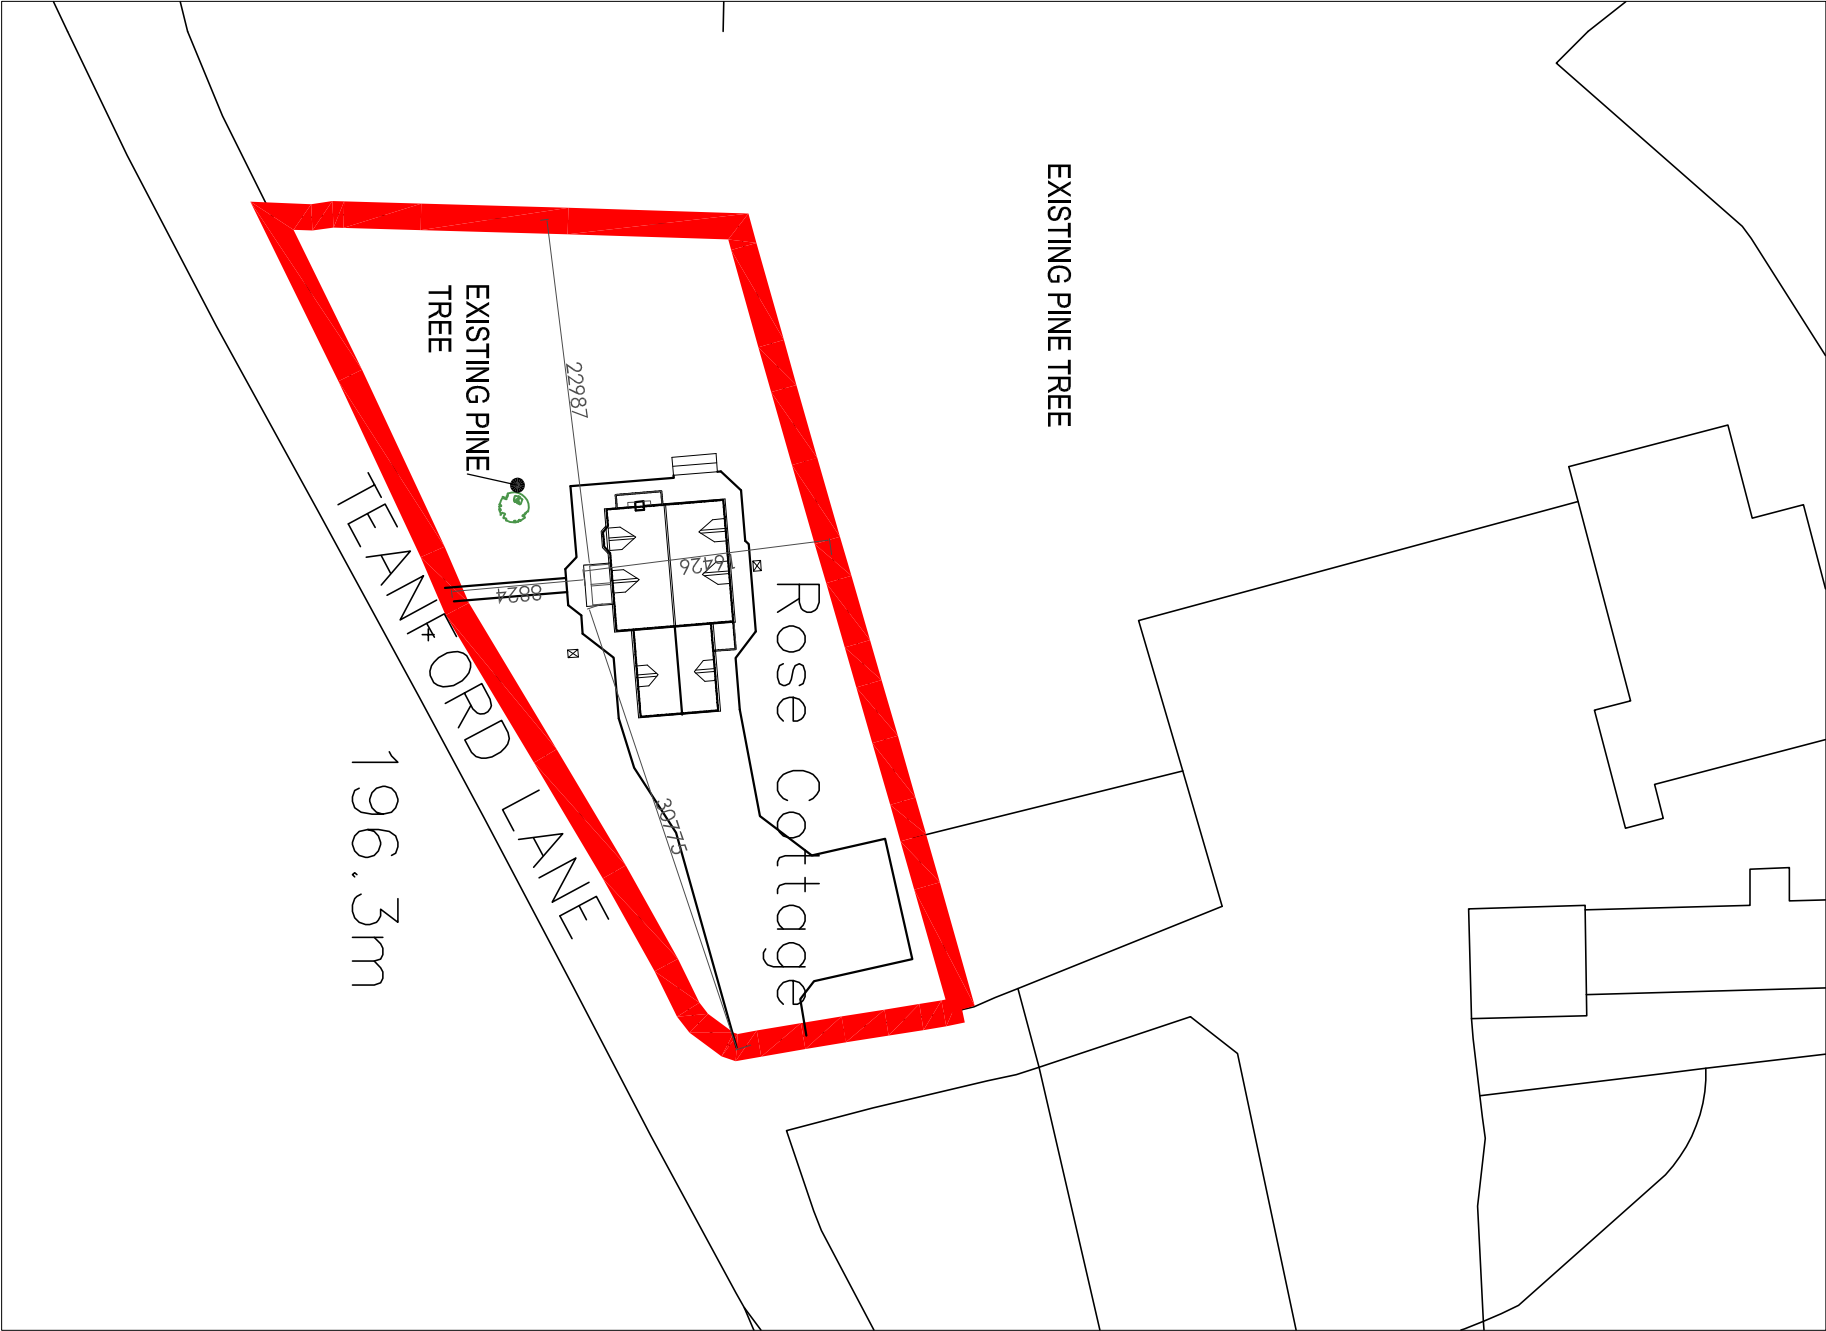

SITE LAYOUT PLAN 1:500

