



Copyright of this drawing is vested in the Architect and it may not be copied or reproduced without consent. All dimensions are given in millimetres unless otherwise stated. The Architect is not responsible for any errors or omissions in this drawing. THE ARCHITECT'S OFFICE IS NOT RESPONSIBLE FOR ANY ERRORS OR OMISSIONS IN THIS DRAWING.


Rev	Drawn	Comments	Date
A	BVC	Amendment to site plan & drawing template DA1.2.23	

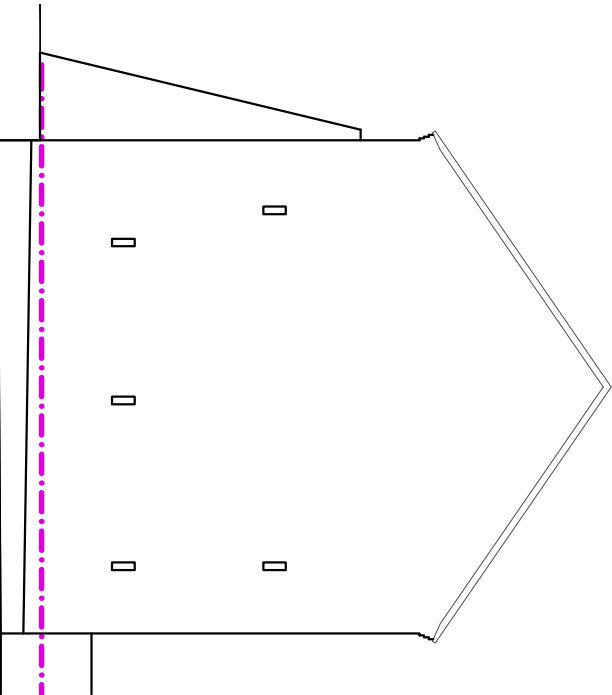


Side Elevation 1:100

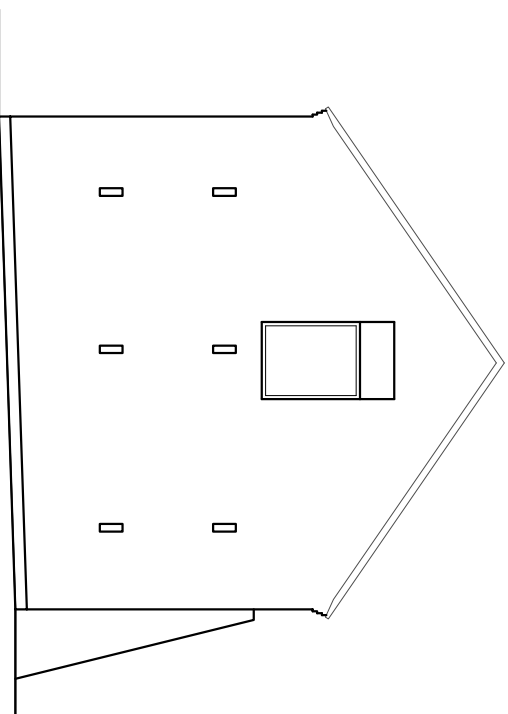


Side Elevation 1:100

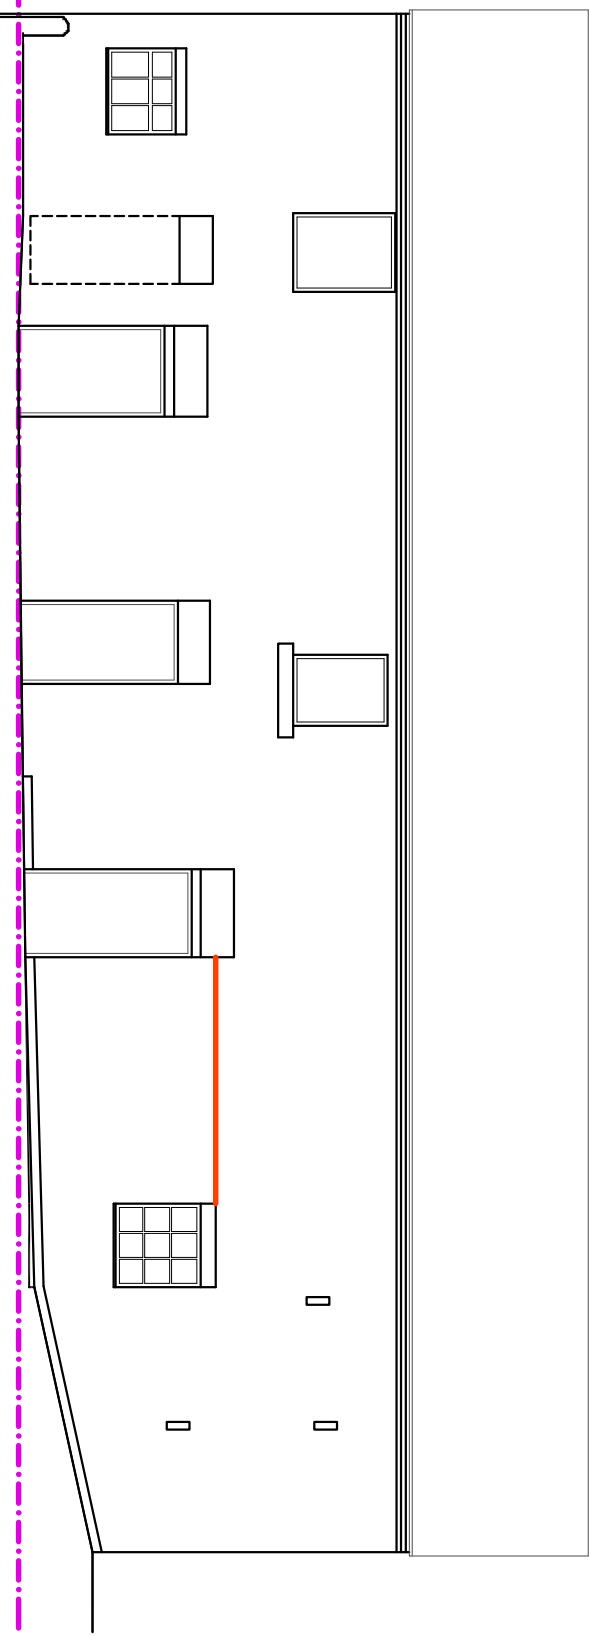

Front Elevation 1:100

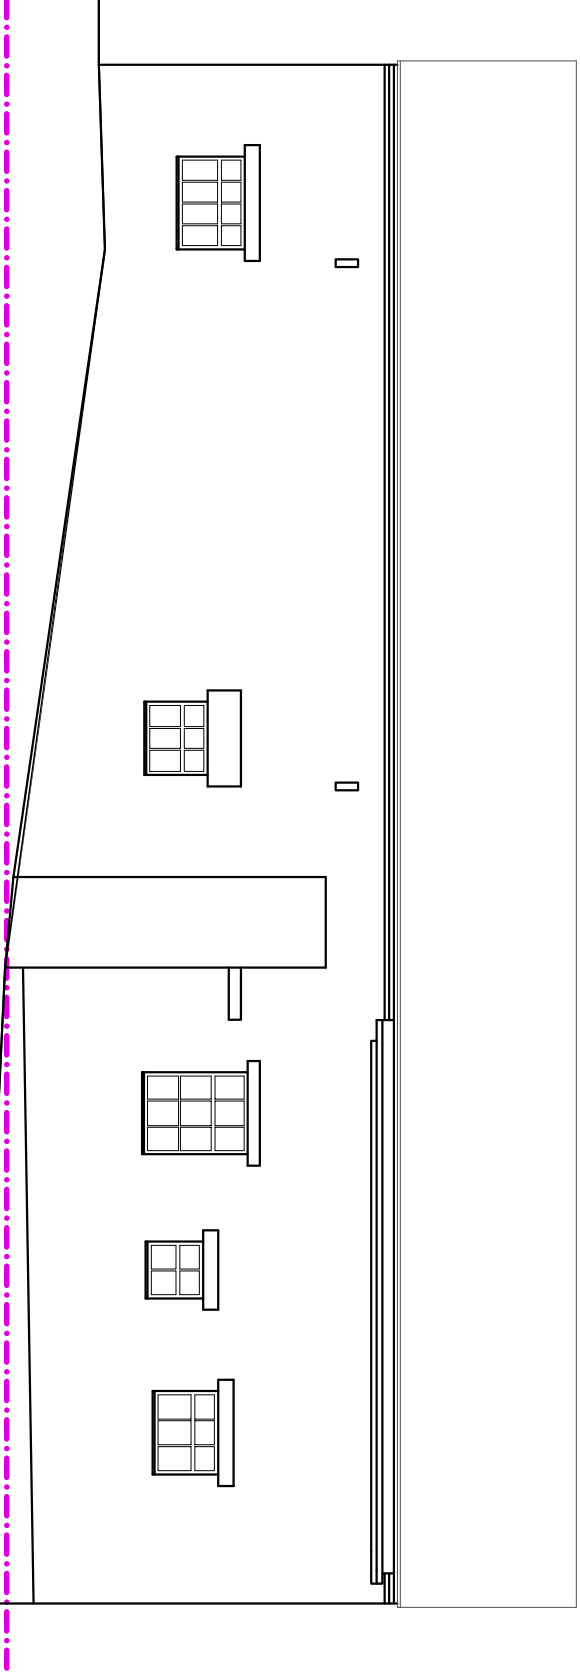


Rear Elevation 1:100

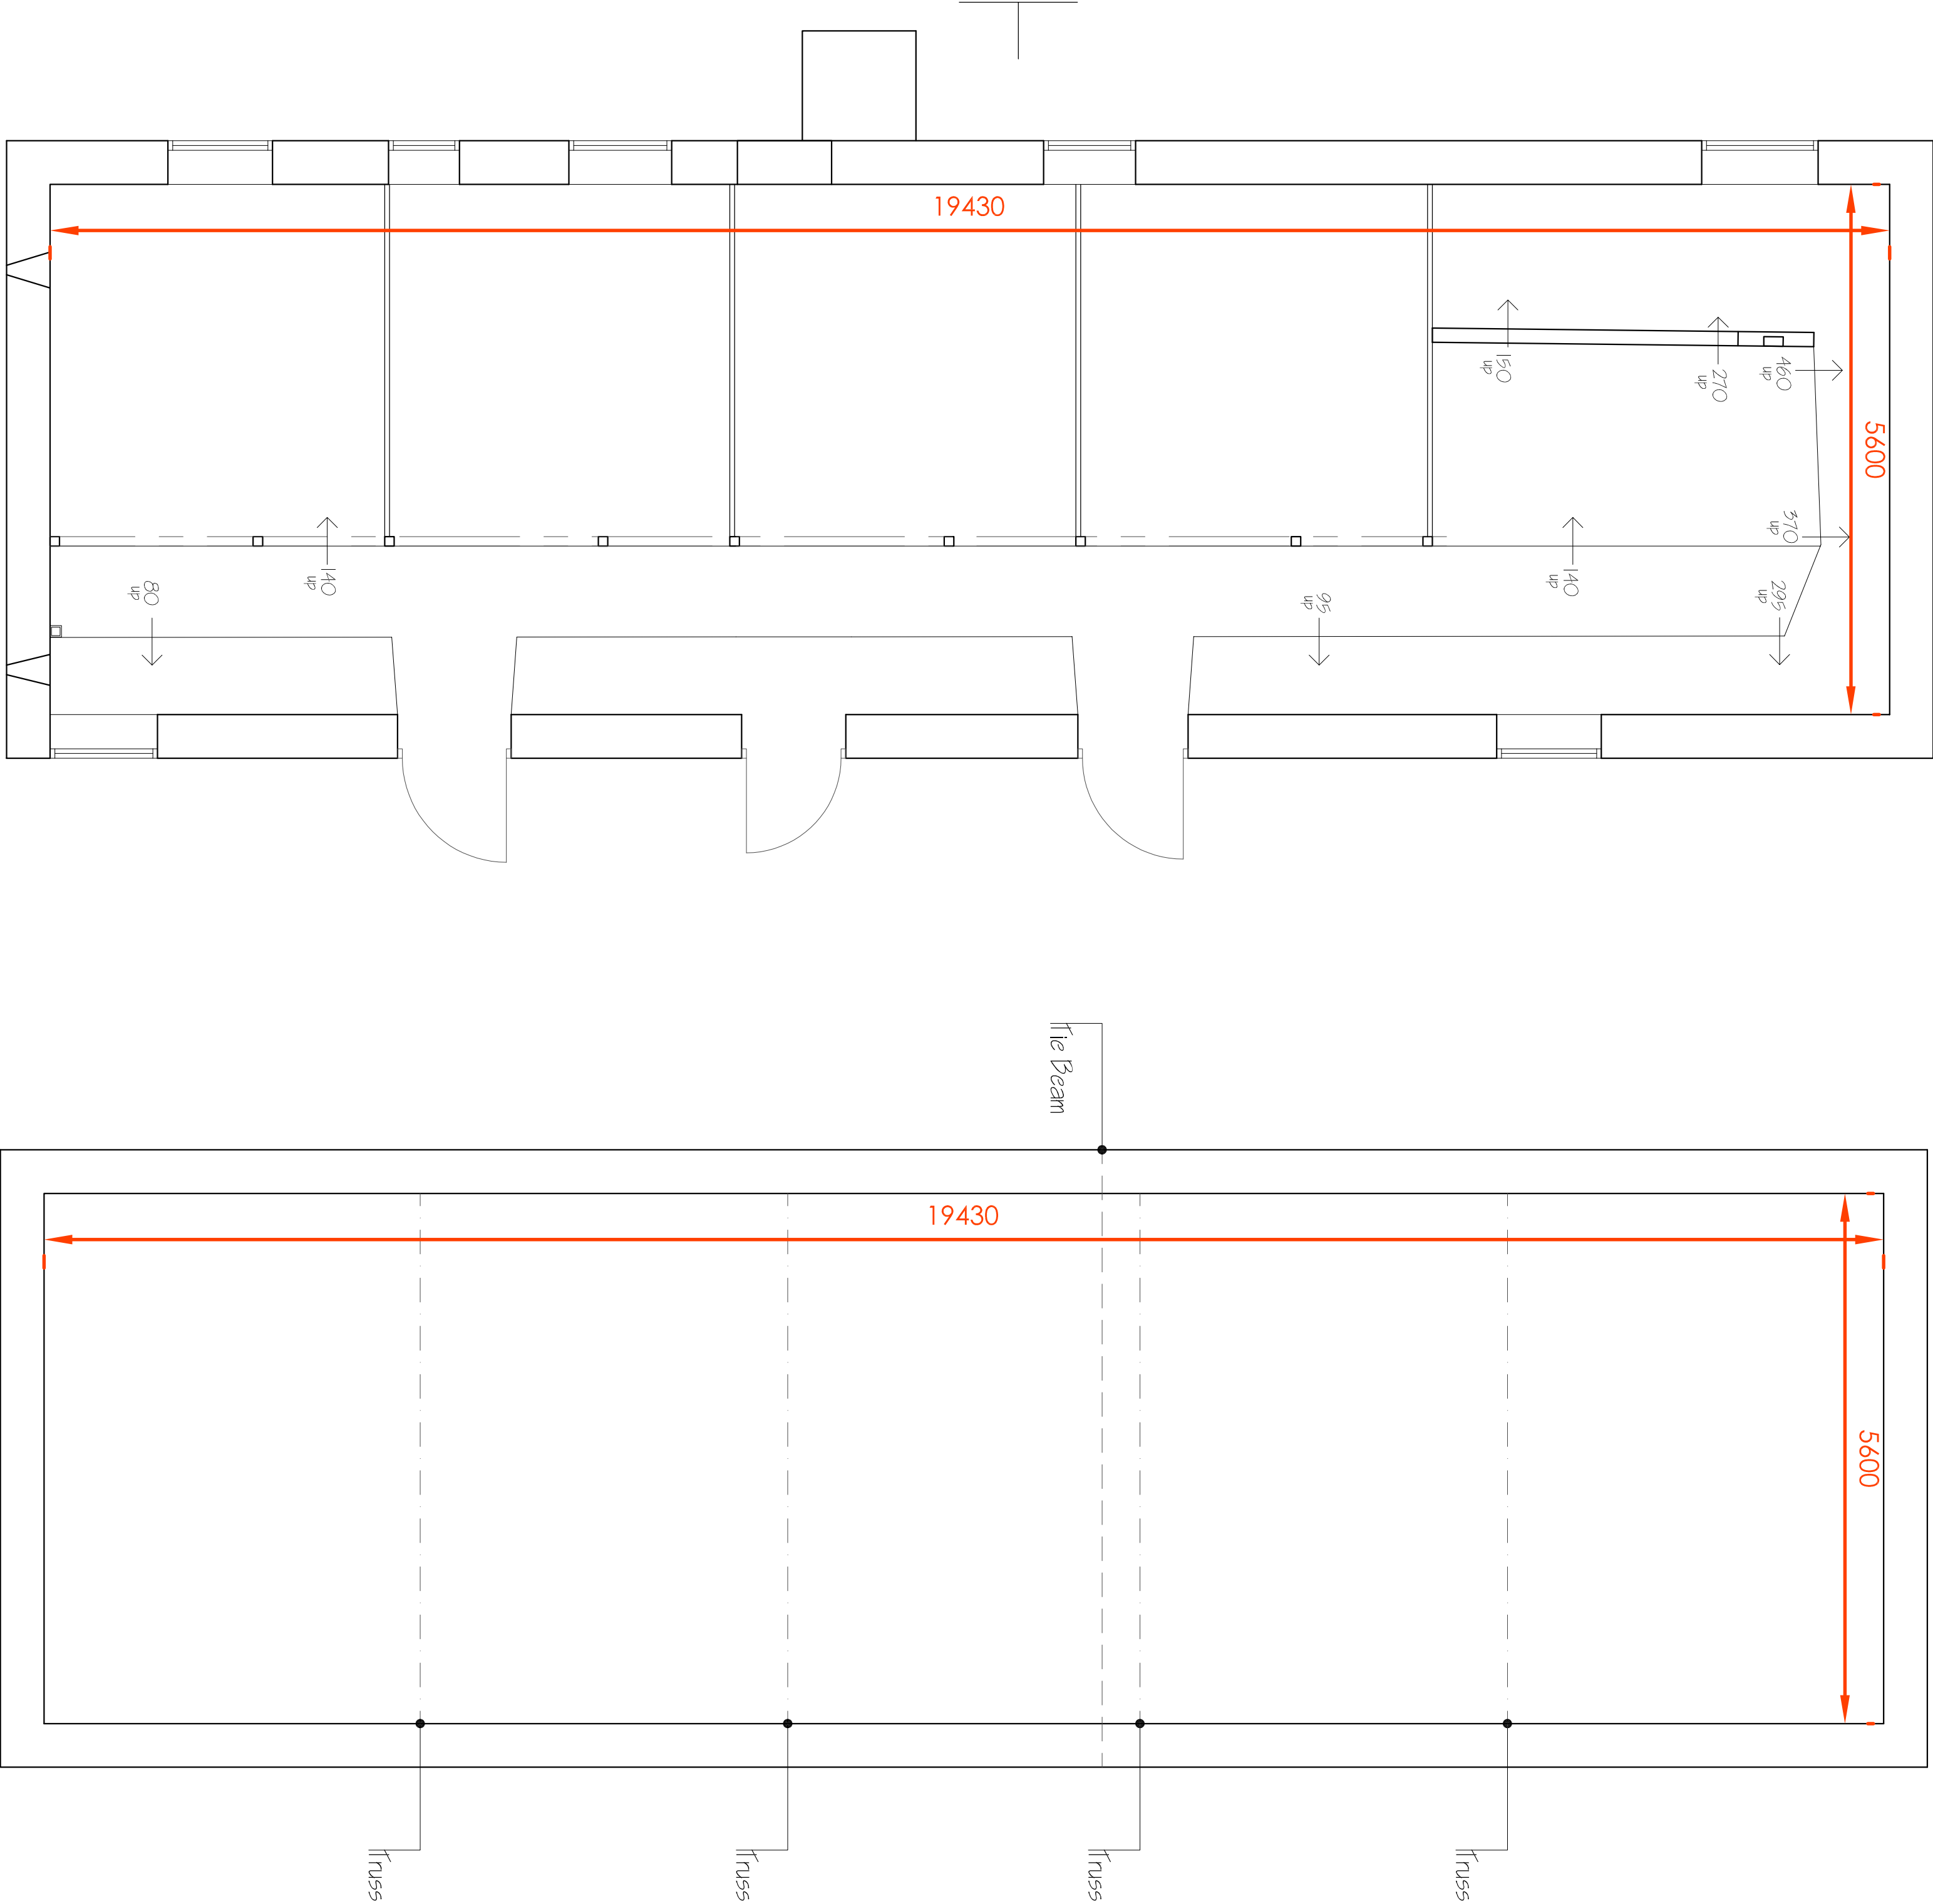

Ground Floor Plan 1:50

First Floor Plan 1:50

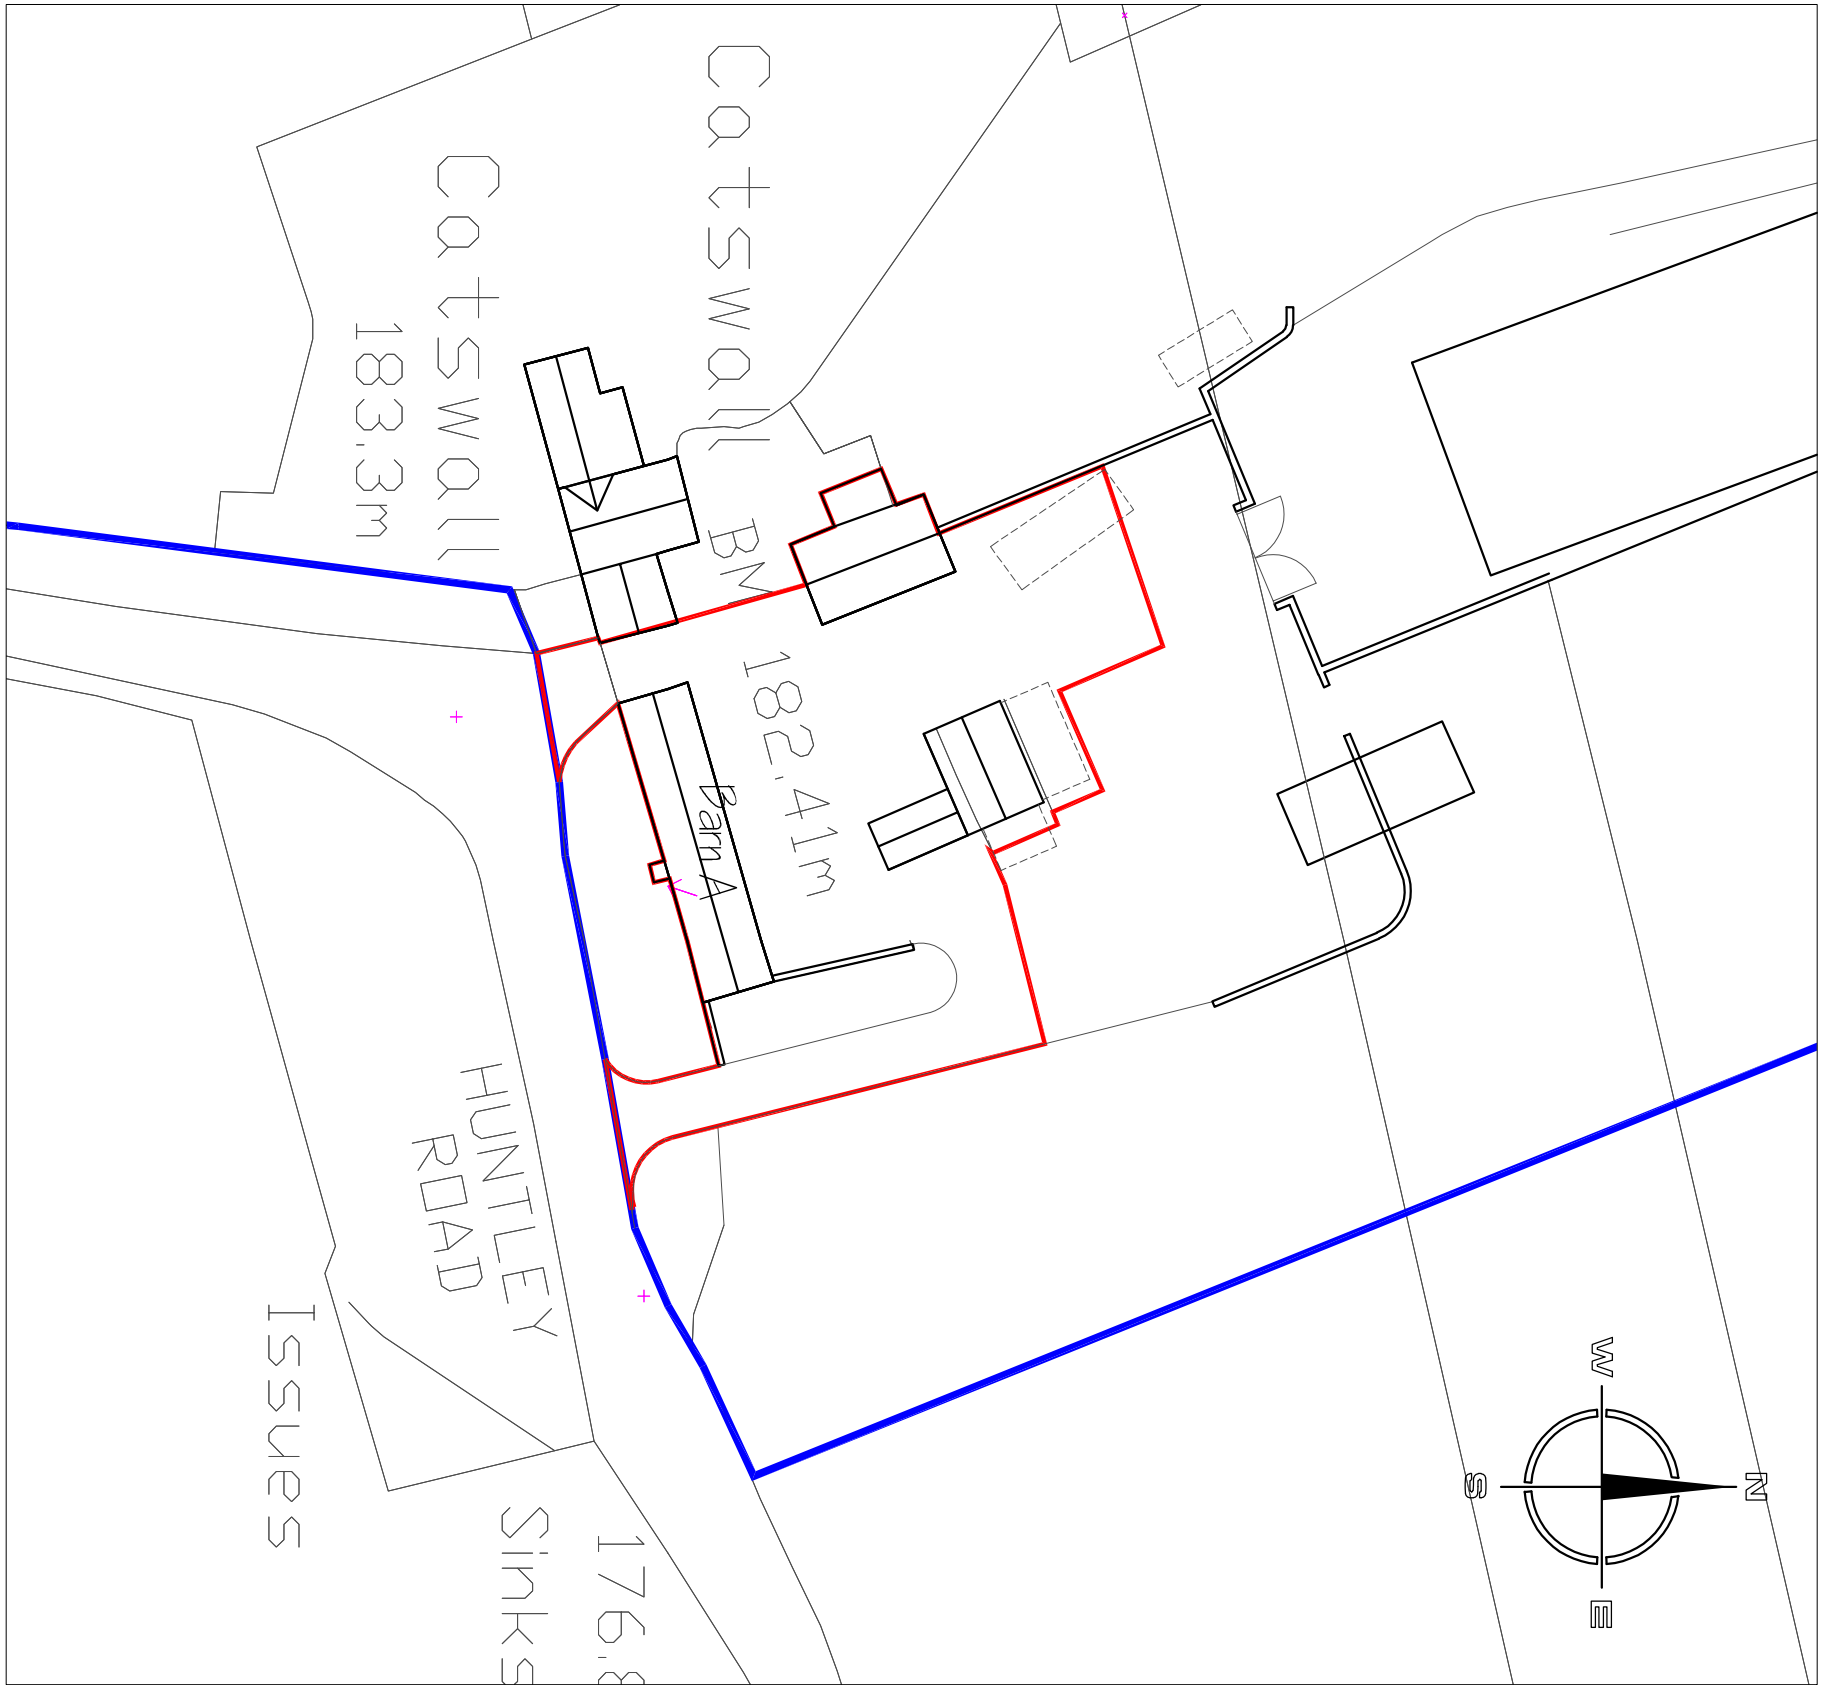

Site Plan 1:500

Hewitt&Carr Architects
A. Design & Drawings | 17-19 Leek Road | Cheddale | ST10 1JE
T. 01832 558899
E. enquiries@hccarchitects.co.uk
W. www.hccarchitects.co.uk

Client
Mr T Boote

Project
Conversion of listed barn into
Holiday Accommodation to Catswall Farm
Huntley Lane, Denford, ST13 7JX
Title
Plans and Elevations as Existing
Barn A

Drawn
Survey
Date
July 2012
Scale
As Stated

Project No
0101
Drawing No
AL(0)01

Rev
A